



Notes



All details are indicative only. All dimensions to be checked on site by contractor prior to commencement of works. Any discrepancies in drawings to be reported to Philips Chartered Surveyors.

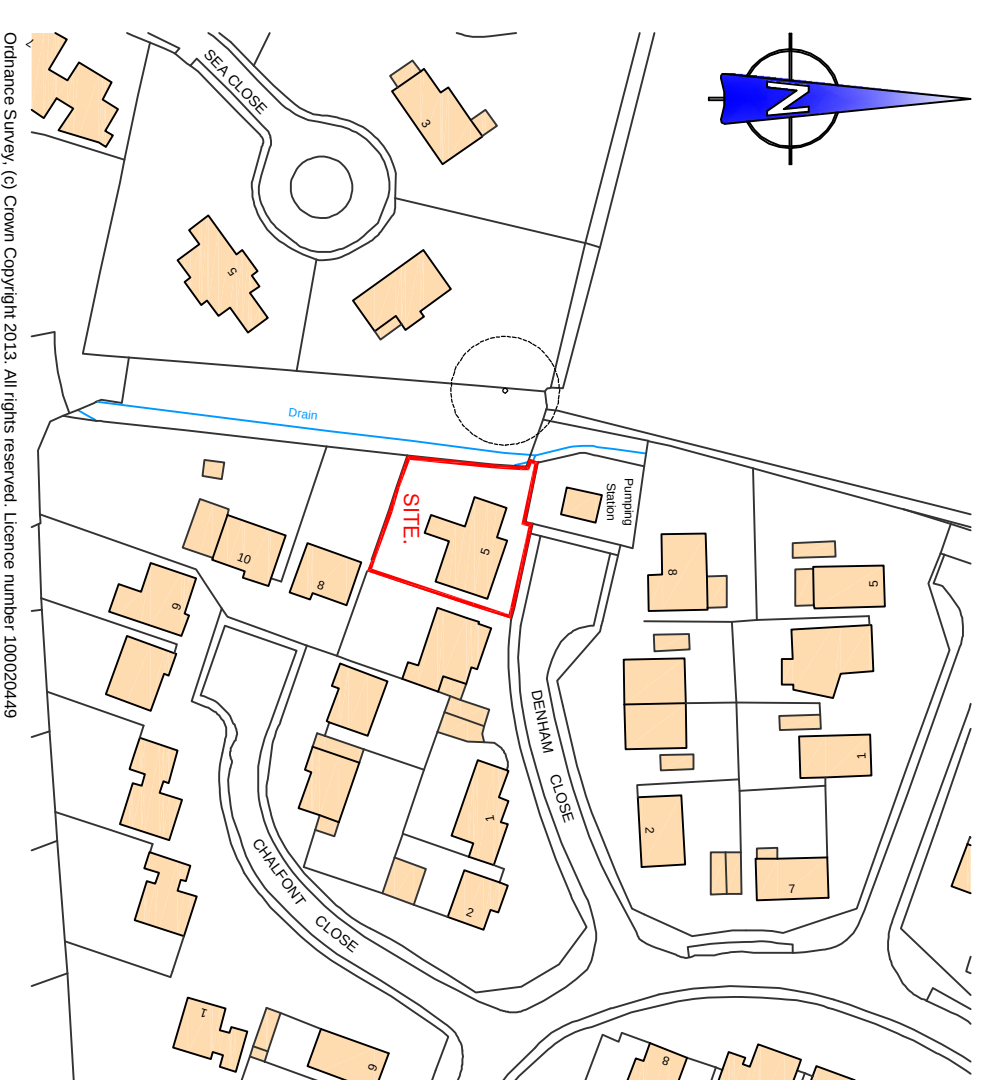


Existing Location Plan.
Scale 1:1250.

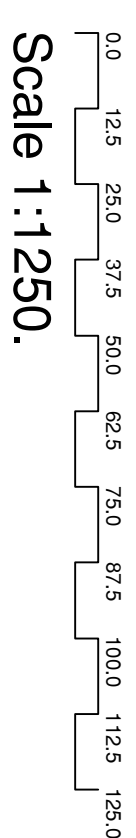

Existing Site Plan.
Scale 1:100.

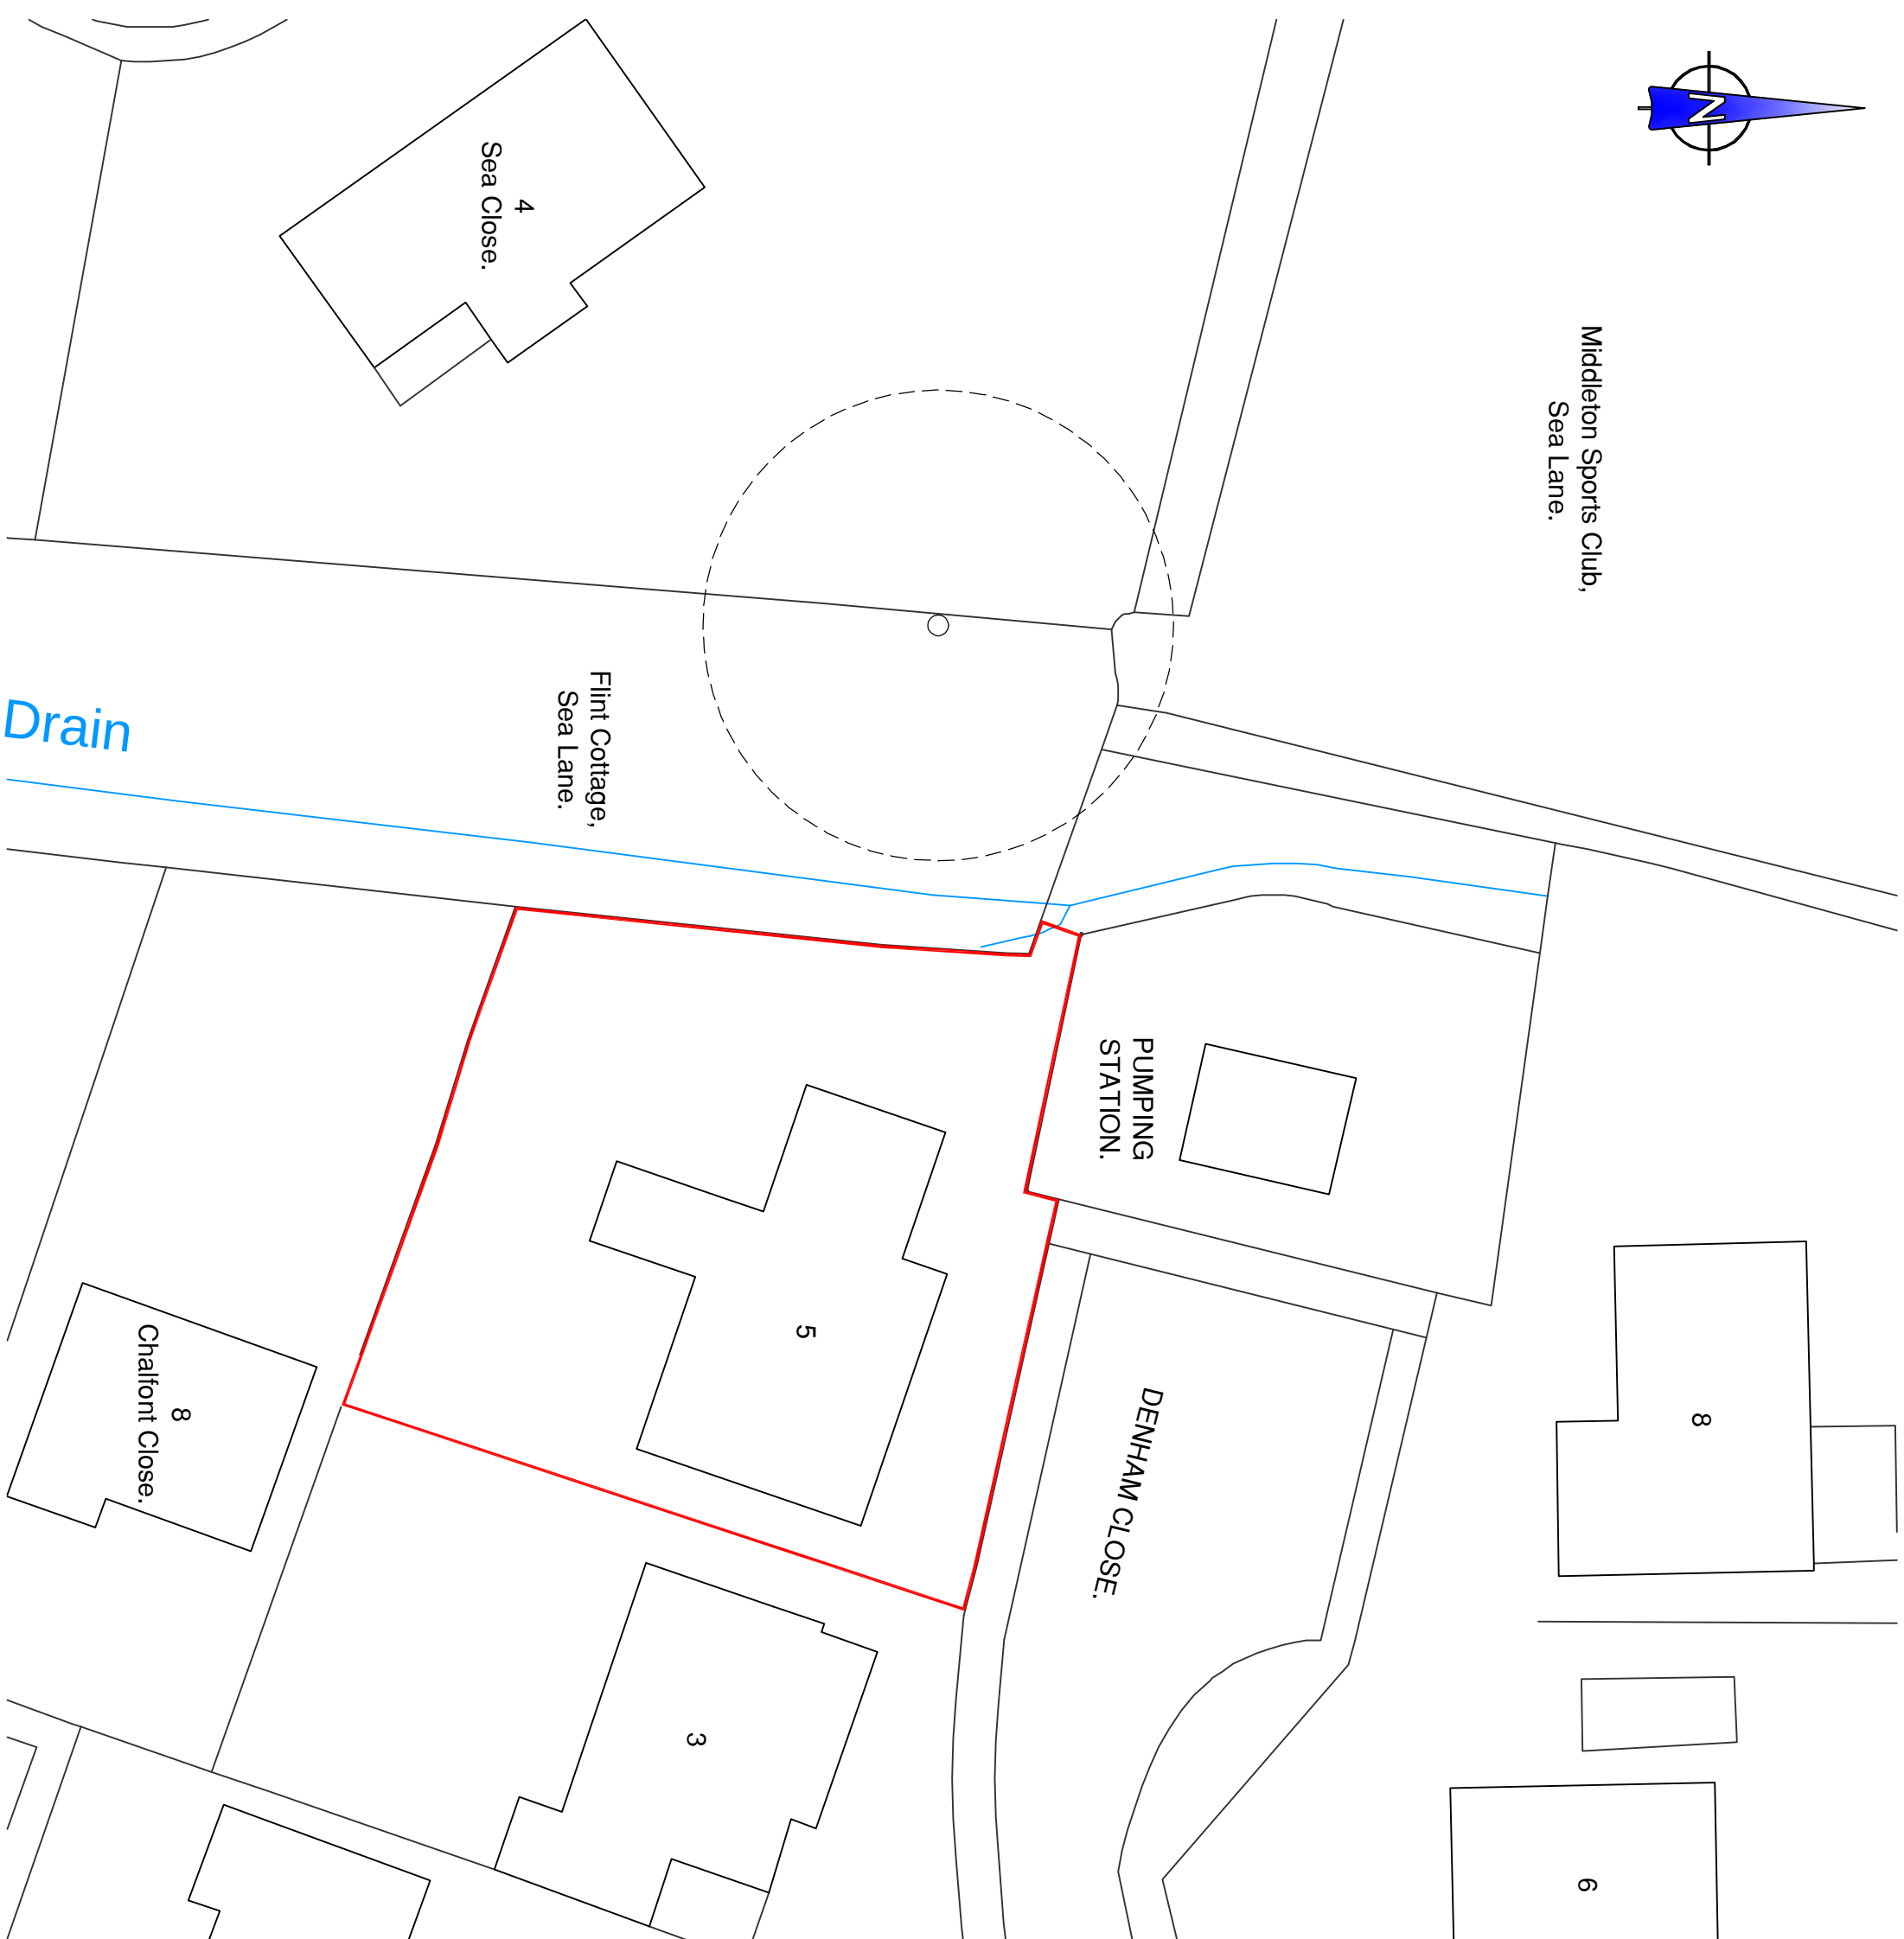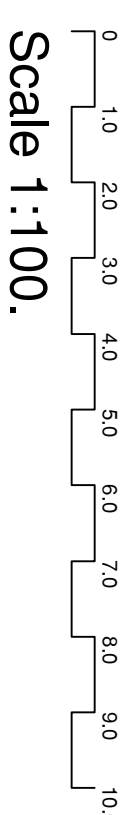

Existing Block Plan.
Scale 1:250.

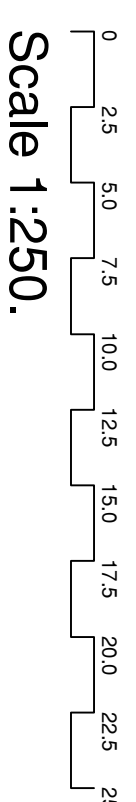[illegible]

Philips
Chartered Surveyors

10 Lombard Street
Pulborough
West Sussex RH20 2AZ

Telephone: (01598) 872222
Fax: (01598) 873444

Website: www.philipshintermeyer.co.uk

CLIENT: 5 Denham Close,
Middleton-on-Sea,
Bognor Regis,
West Sussex,
PO22 7SJ.

PROJECT:
5 Denham Close, Middleton-on-Sea,
Bognor Regis, West Sussex, PO22 7SU.
Proposed Extension.

DRAWING TITLE:

EXISTING.

Existing Location, Block and Site Plan

DRAWN:	JOB NO.:	SCALE:
D.M.G.	0000/13	1:???
CHECKED:	DRAWING NO.:	REV.:
P.G.A.	SU-1	-
DATE:		
23-05-2013		