

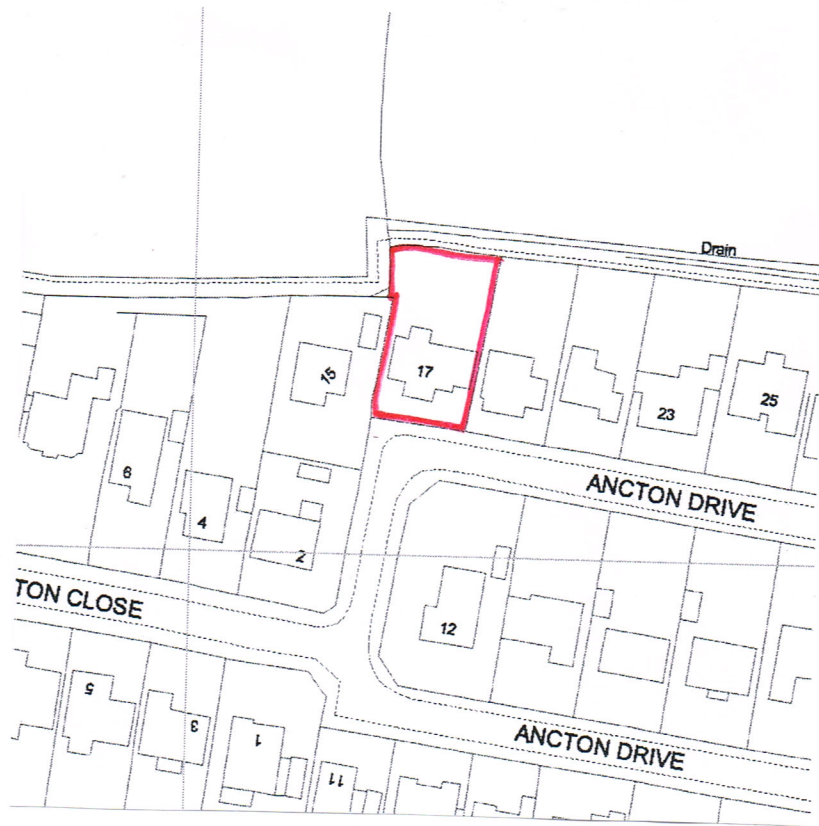


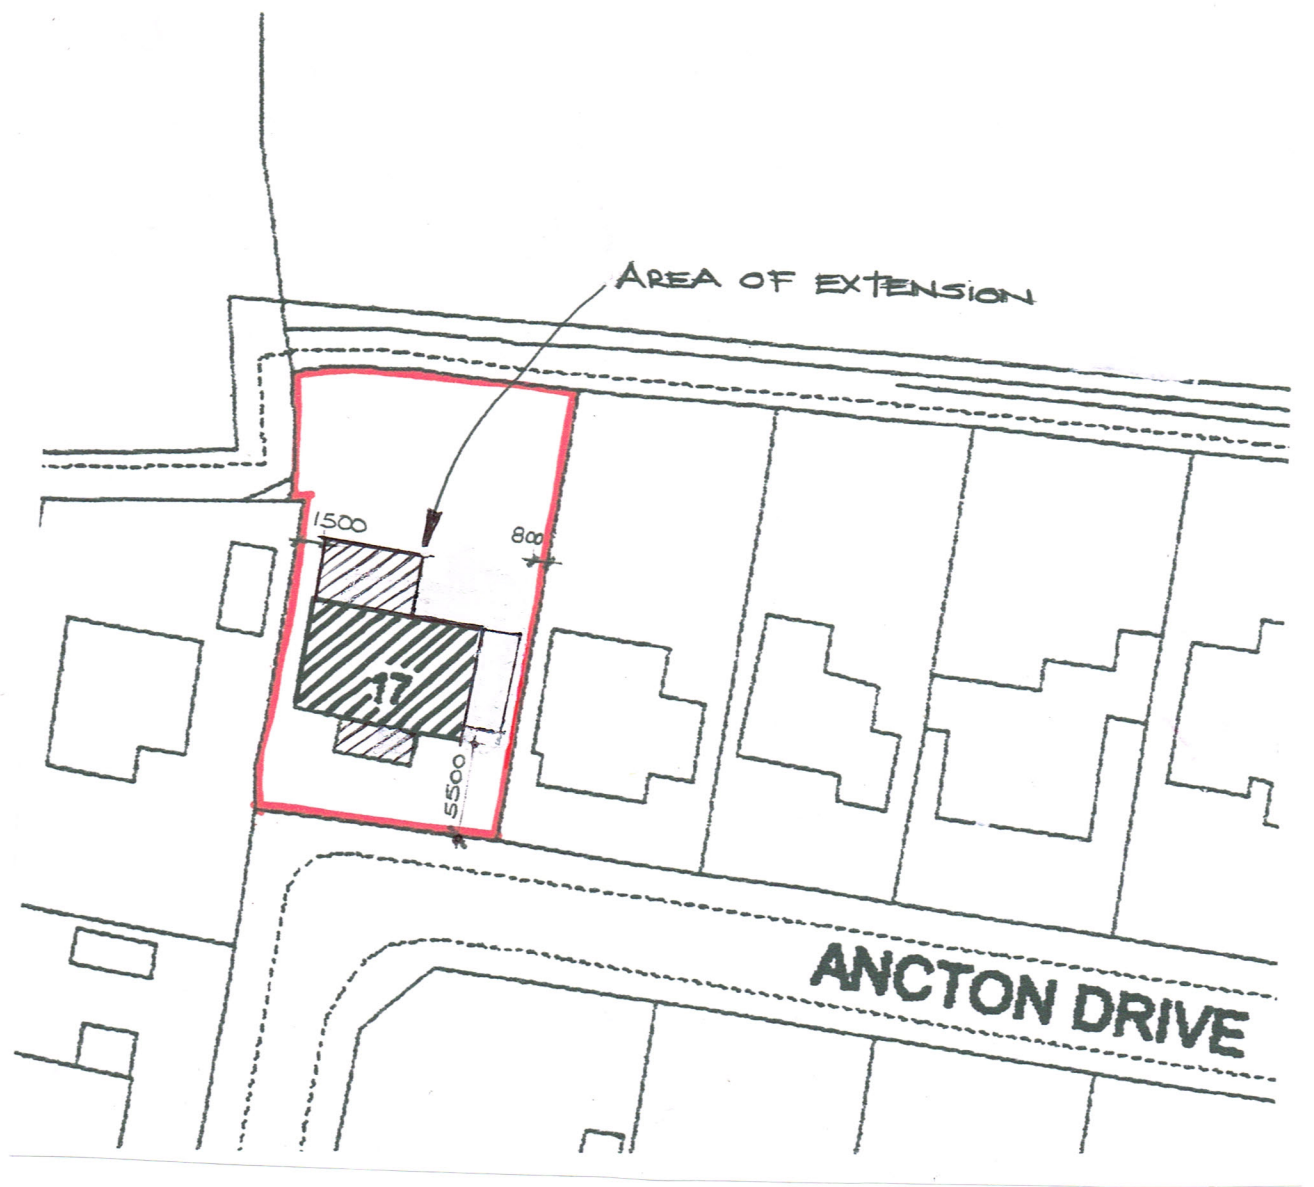

LOCATION PLAN 1:1250

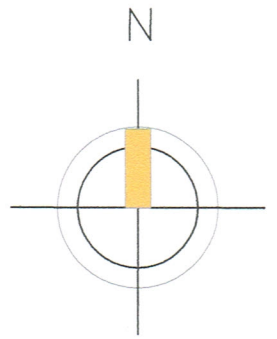

SITE PLAN 1:500

AMdesign ARCHITECTURE DESIGN DEVELOPMENT Leeza Aldis-Hobbs ARB RIBA SPAB Mob: 07756 329400 e-mail: leeza@amdesignltd.co.uk	PROJECT 17 ANCTON DRIVE ELMER WEST SUSSEX PO22 6NB PROJECT STAGE PLANNING	DRAWING SITE PLAN LOCATION PLAN DRAWING No 144/01 REVISION SCALE 1:1250 & 1:500 DATE APRIL 2015 DRAWN LA CHECKED			
			LETTER	REVISION	DATE
			This scheme is subject to town planning and all other necessary consents. All dimensions and levels to be checked on site. This drawing is to be read in conjunction with other relevant drawings and documents. Report all discrepancies to the Architect before work commences. AM Design is the trading name of AM Design Ltd © AM Design Ltd. All rights reserved.		