


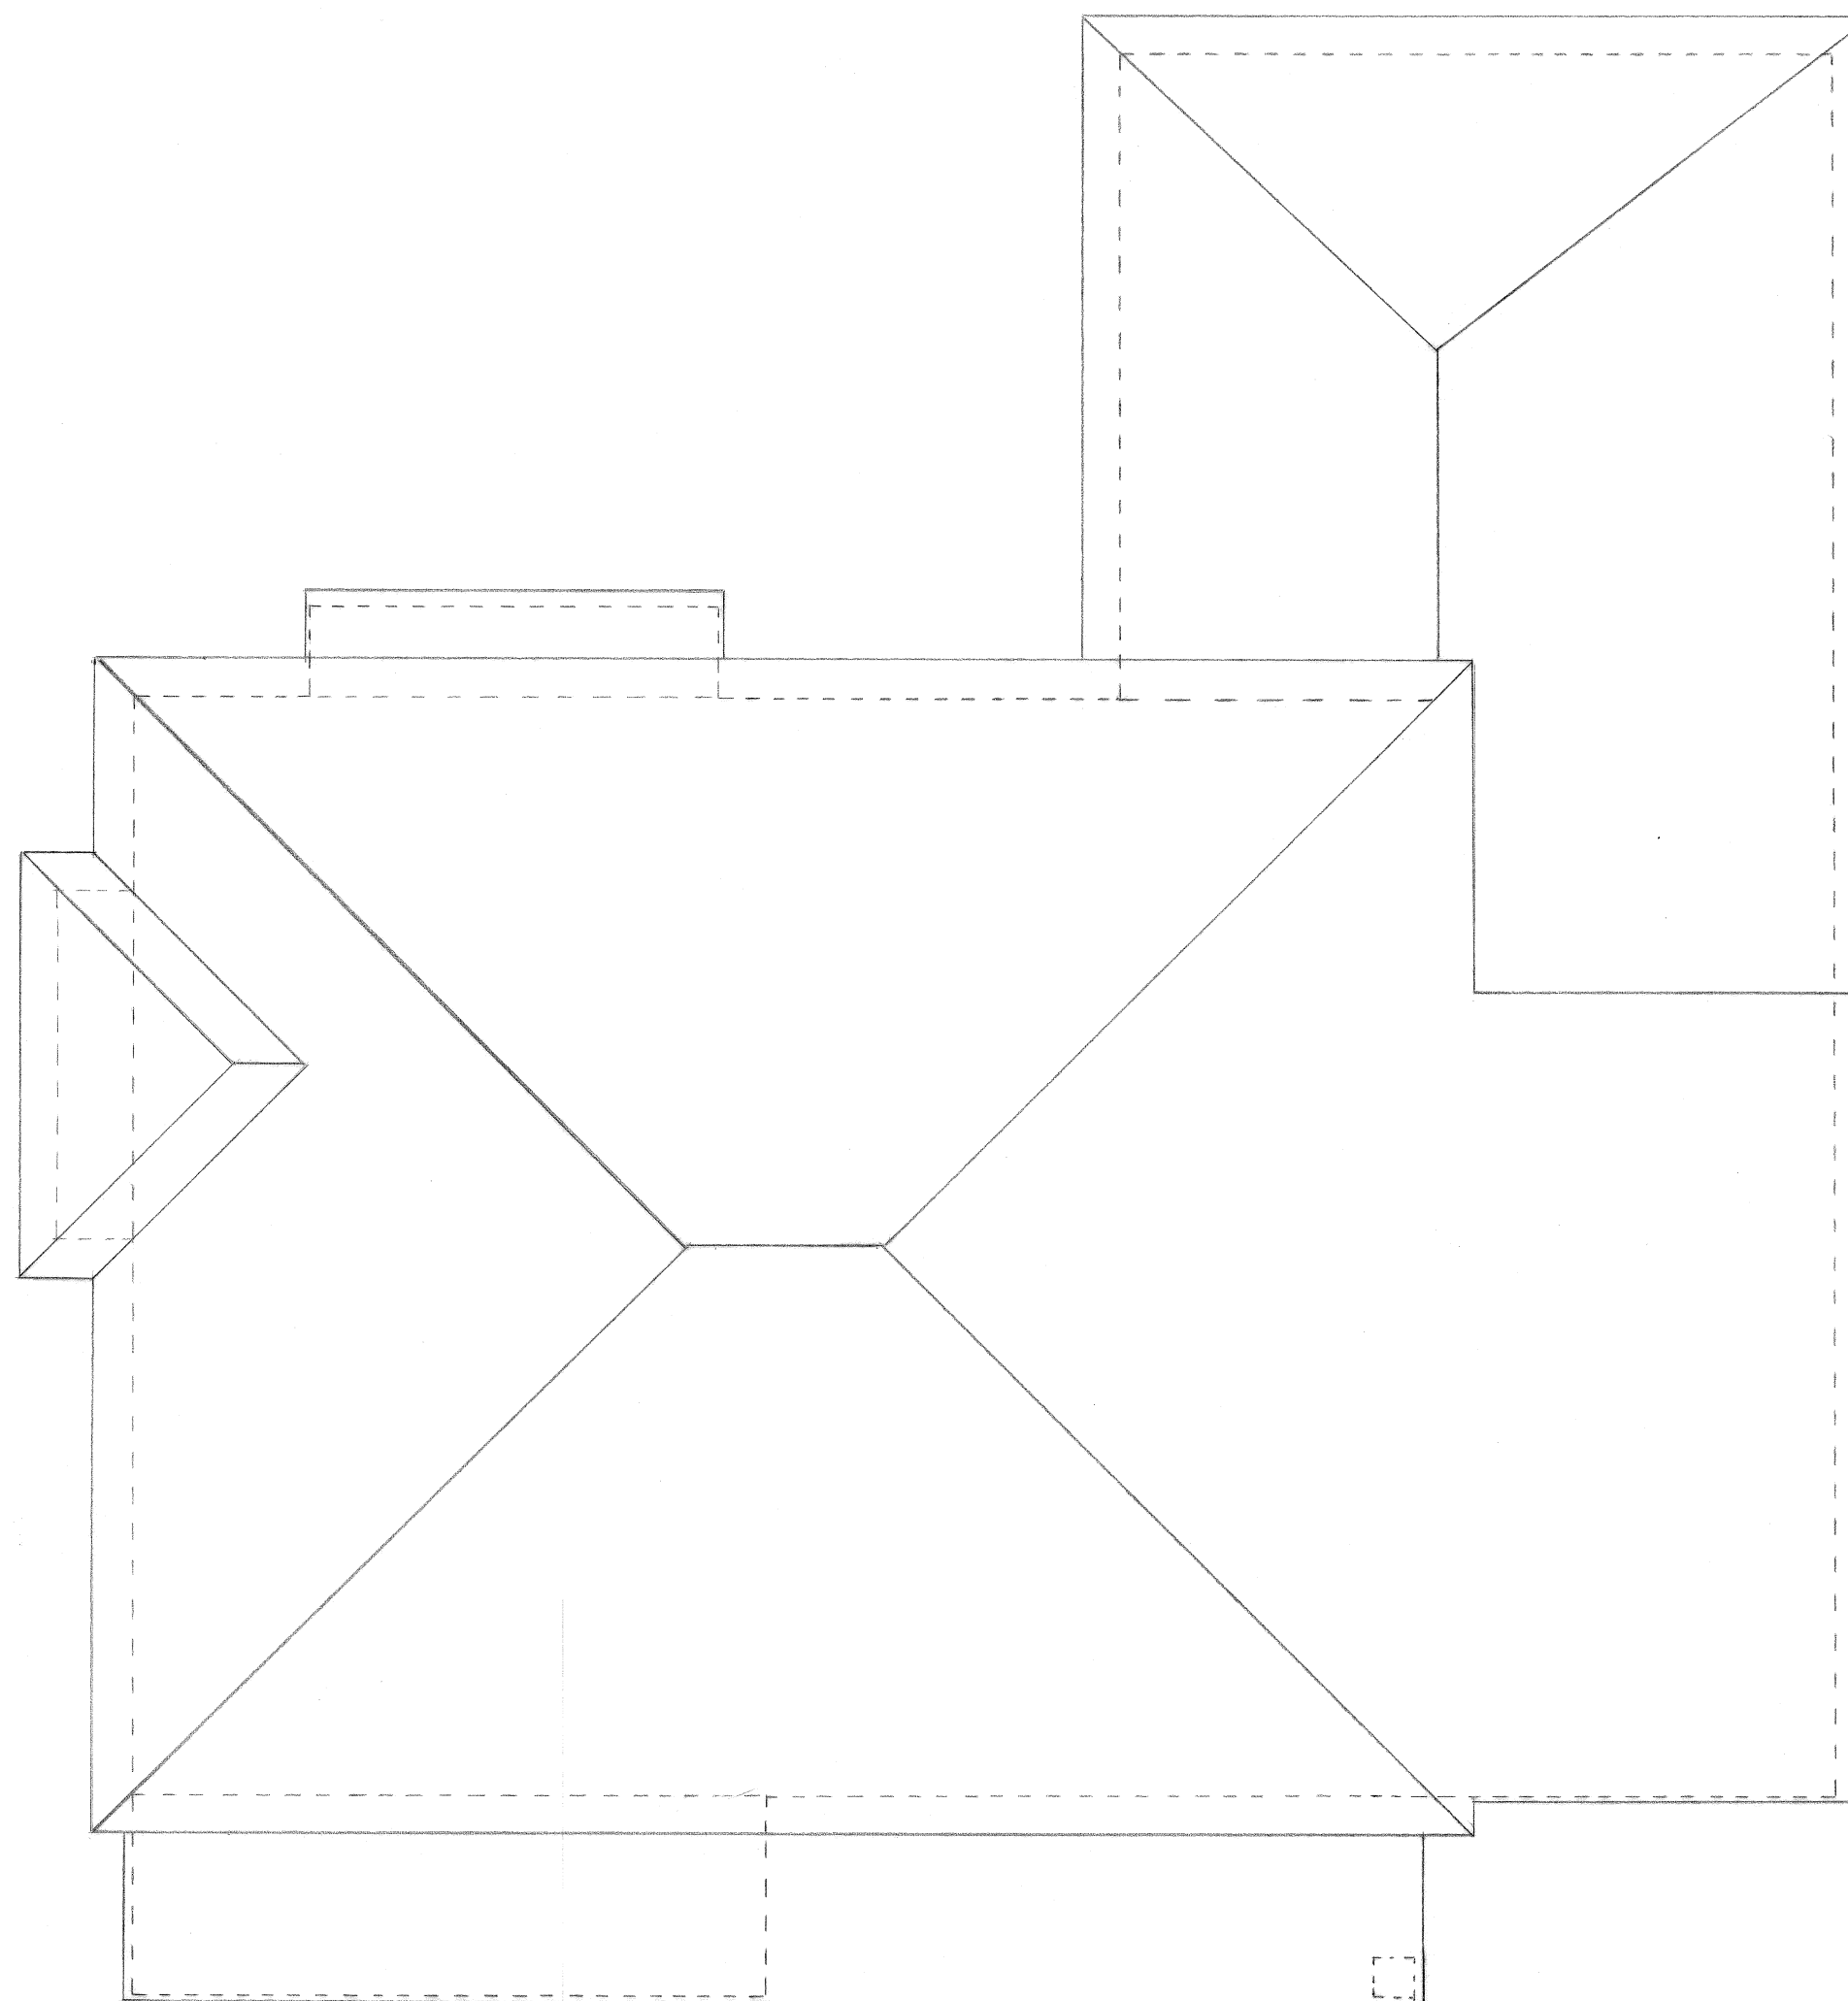

EXISTING ROOF PLAN



WOODHILL DESIGN & BUILD ~ 01243 850515
PRODUCED BY PETER EVANS.

SITE ADDRESS:
24 SOUTHOEAN DRIVE, MIDDLETON, PO22 7SX.

DETAILS:
CONVERT INTEGRAL GARAGE INTO HABITABLE SPACE.
TO INCLUDE A SMALL EAST FACING EXTENSION.

DRAWING TITLE: EXRF PLAN 01
DATE: 30/04/2015 SCALE 1:50 @ A2