


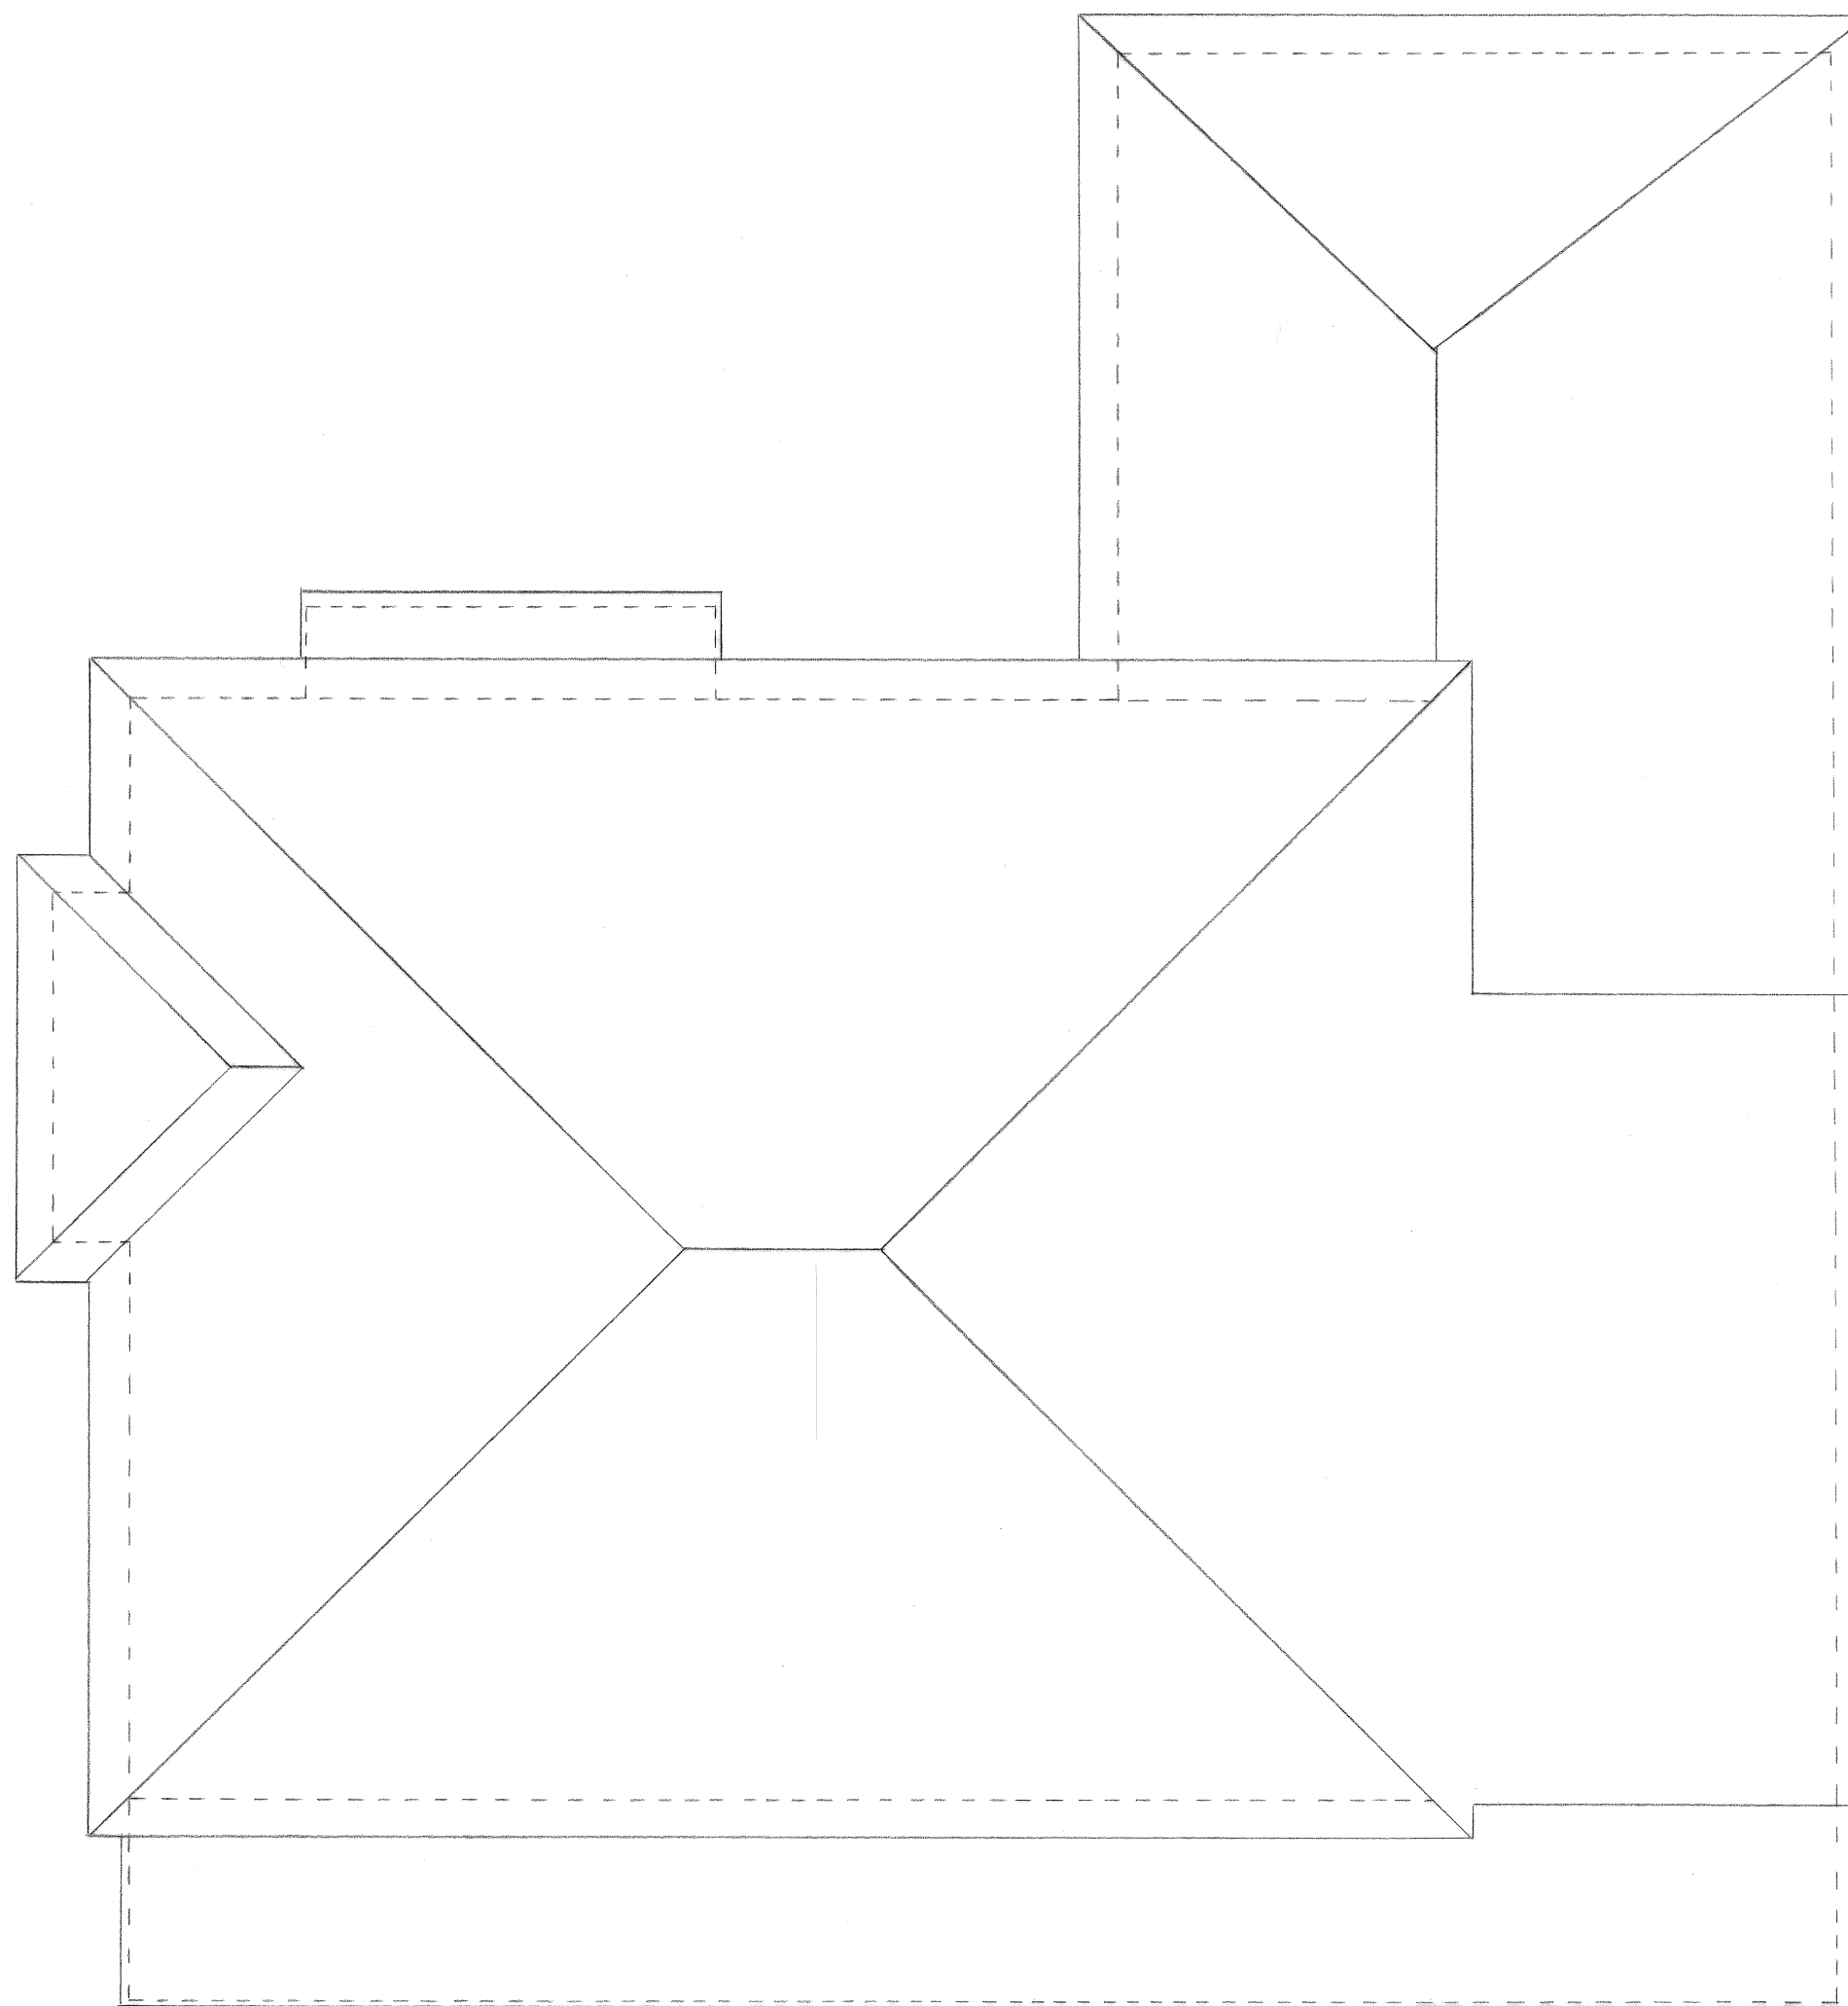

PROPOSED ROOF PLAN



EXTENDING THE GROUND FLOOR FLAT ROOF
THAT FORMS THE EXISTING FIRST FLOOR
BALCONY TERRACE.

WOODHILL DESIGN & BUILD ~ 01243 850515
PRODUCED BY PETER EVANS.

SITE ADDRESS:
24 SOUTHOEAN DRIVE, MIDDLETON, RD22 7SX.

DETAILS:
CONVERT INTEGRAL GARAGE INTO HABITABLE SPACE.
TO INCLUDE A SMALL EAST FACING EXTENSION.

DRAWING TITLE: PRRF PLAN 01
DATE: 30/04/2015 SCALE 1:50 @ A2