


SOUTH ELEVATION
Scale 1:100 @A1


EAST ELEVATION
Scale 1:100 @A1

NORTH ELEVATION
Scale 1:100 @A1


WEST ELEVATION
Scale 1:100 @A1

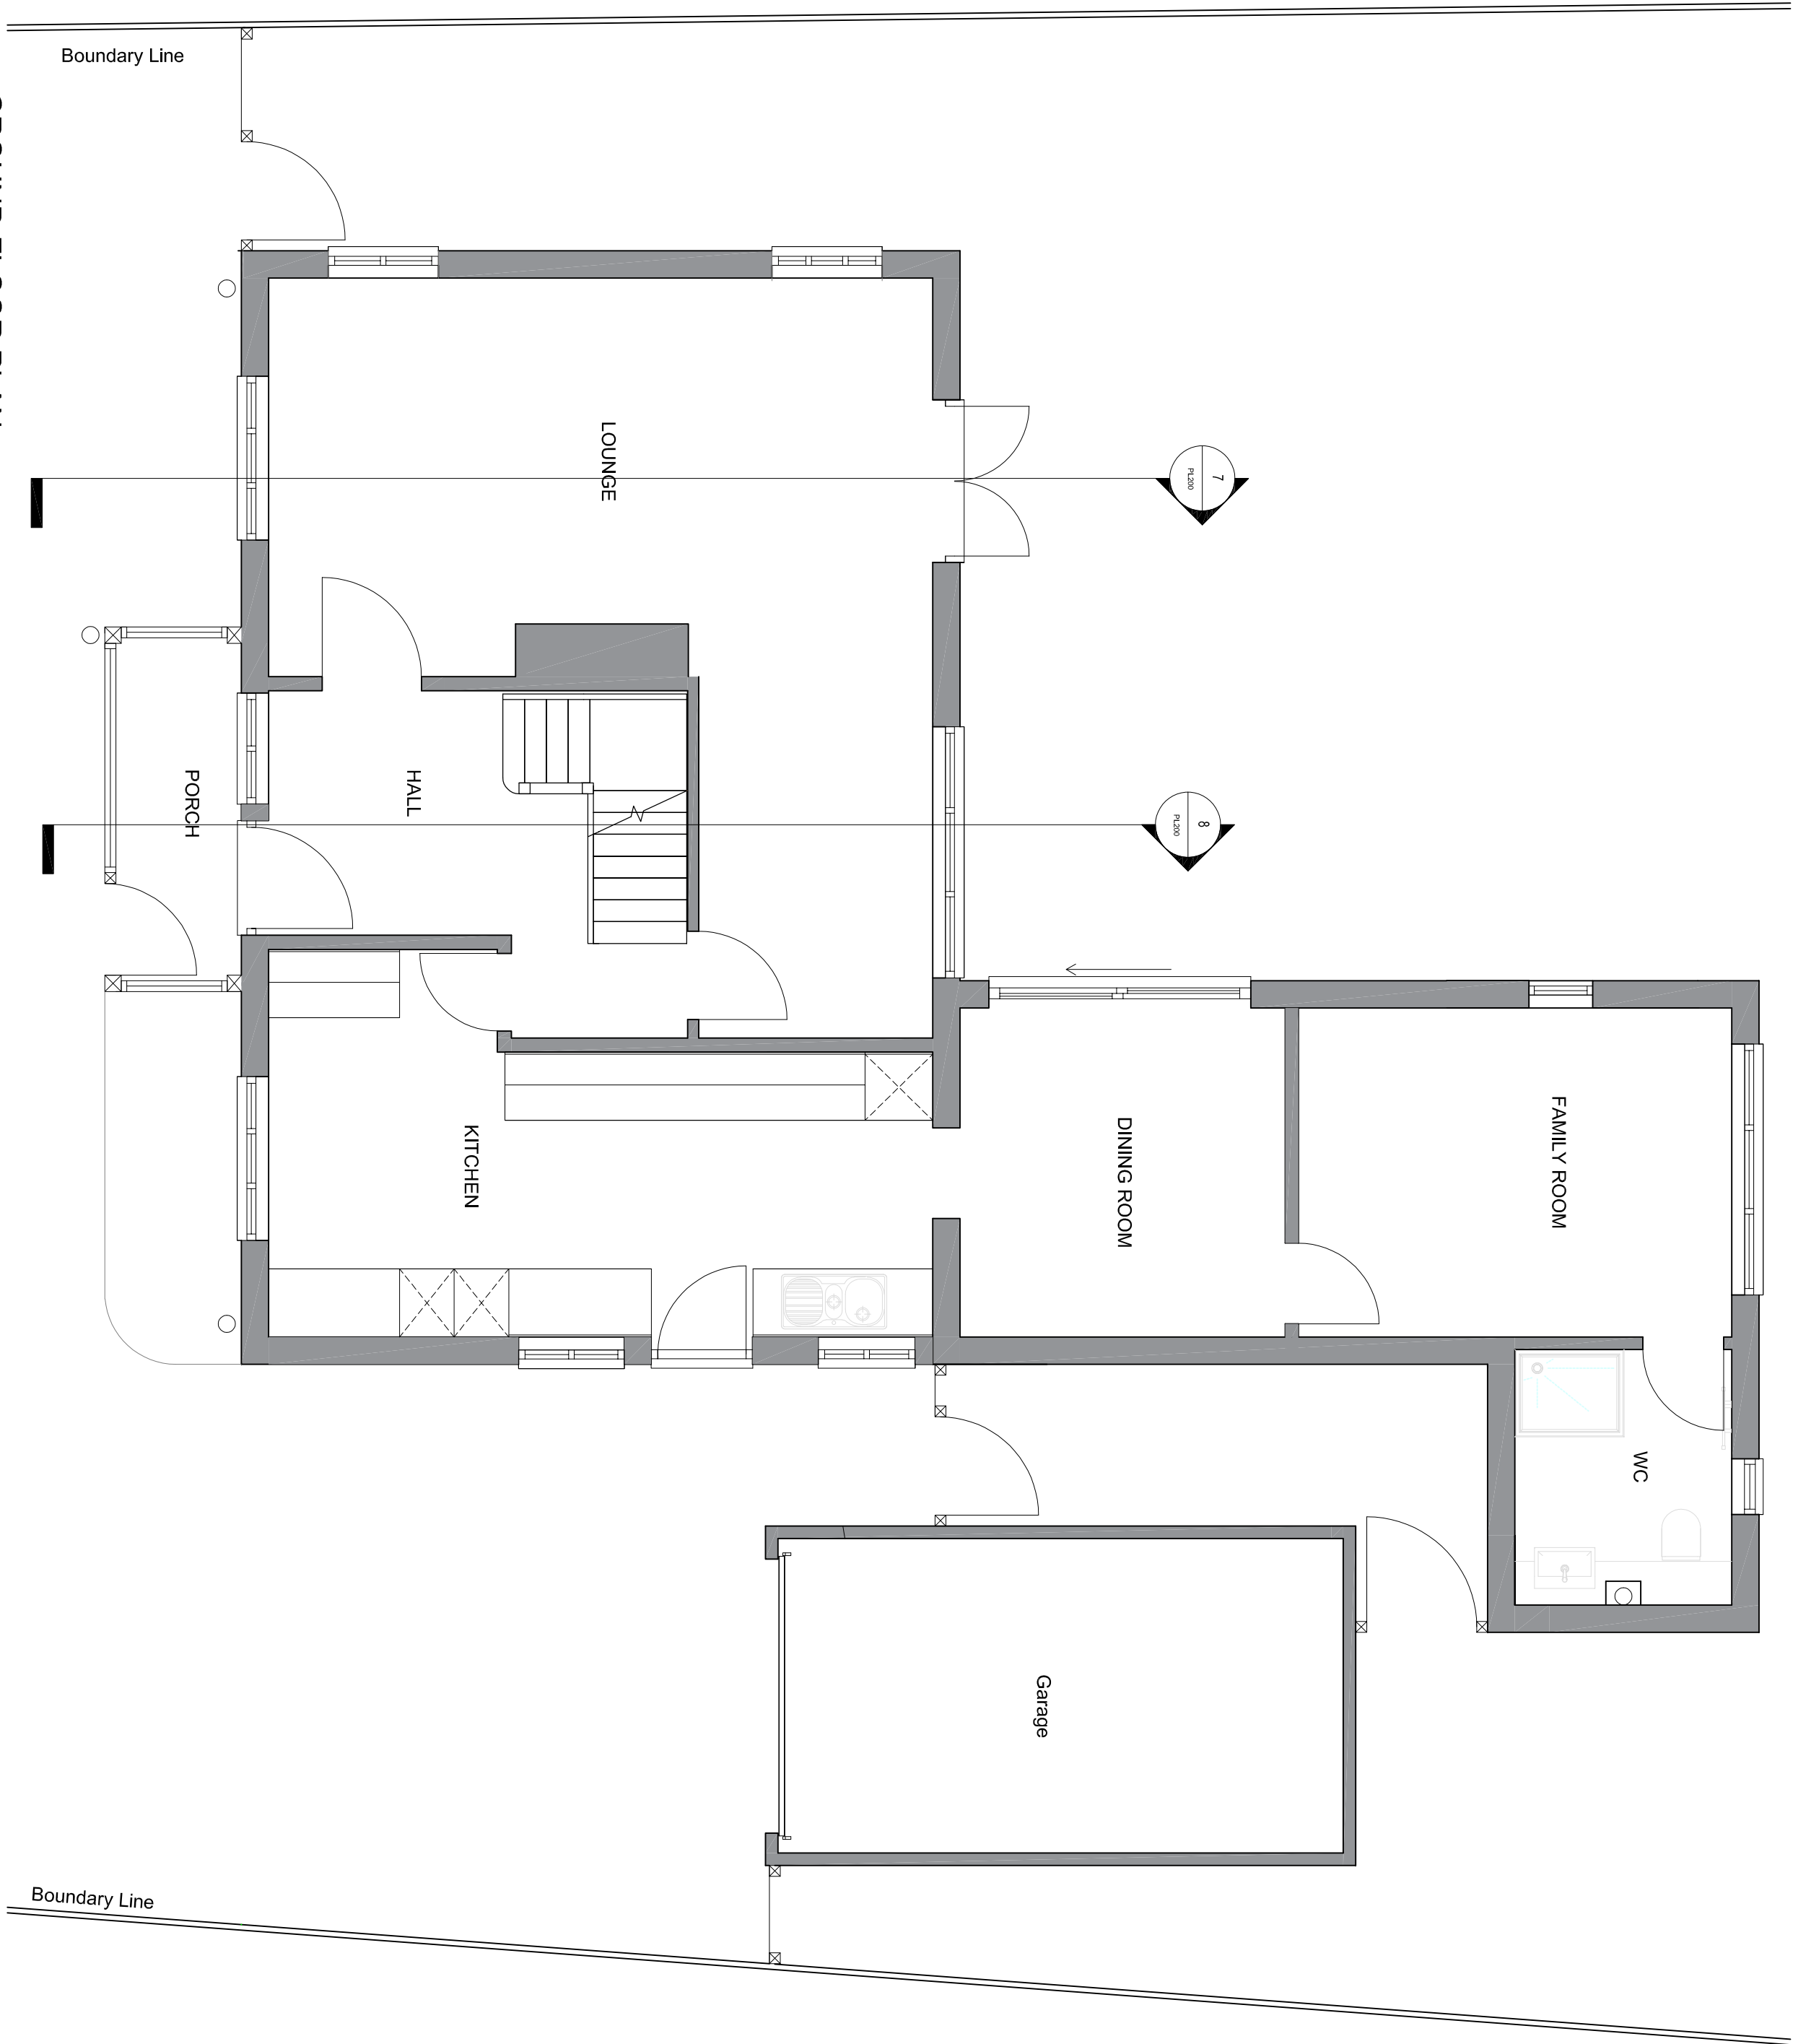

GROUND FLOOR PLAN
Scale 1:50 @A1

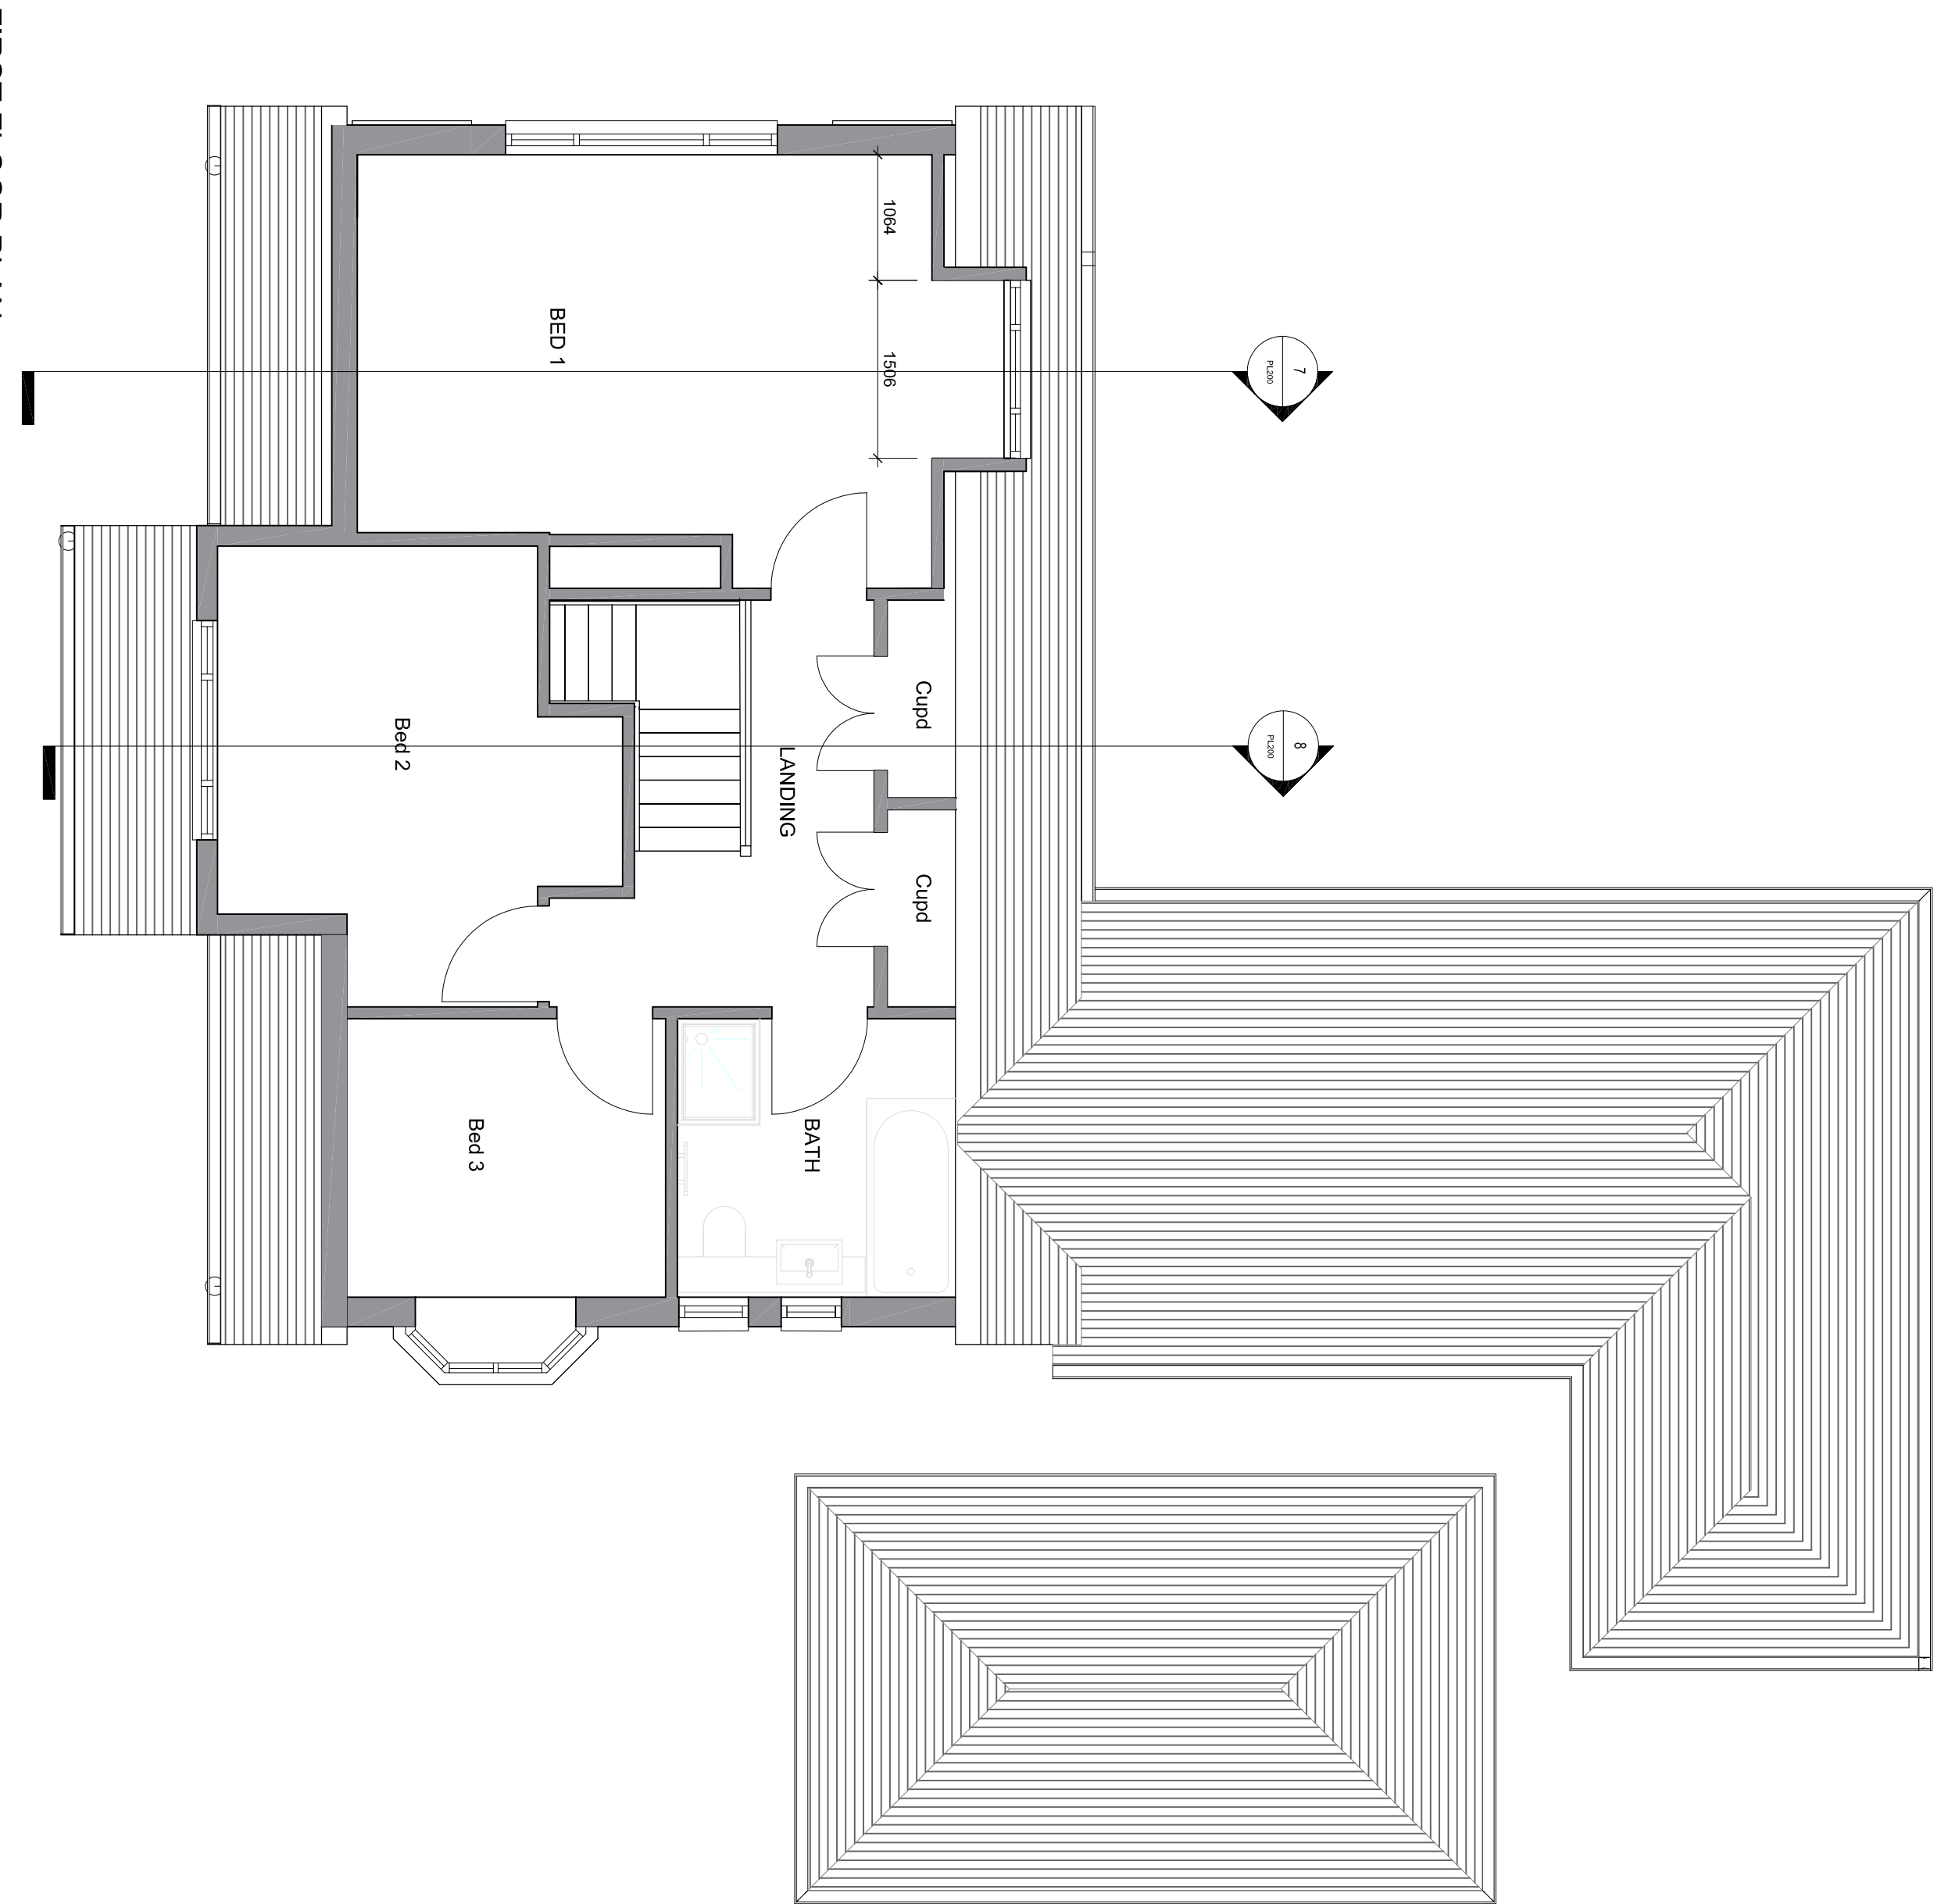

FIRST FLOOR PLAN
Scale 1:50 @A1

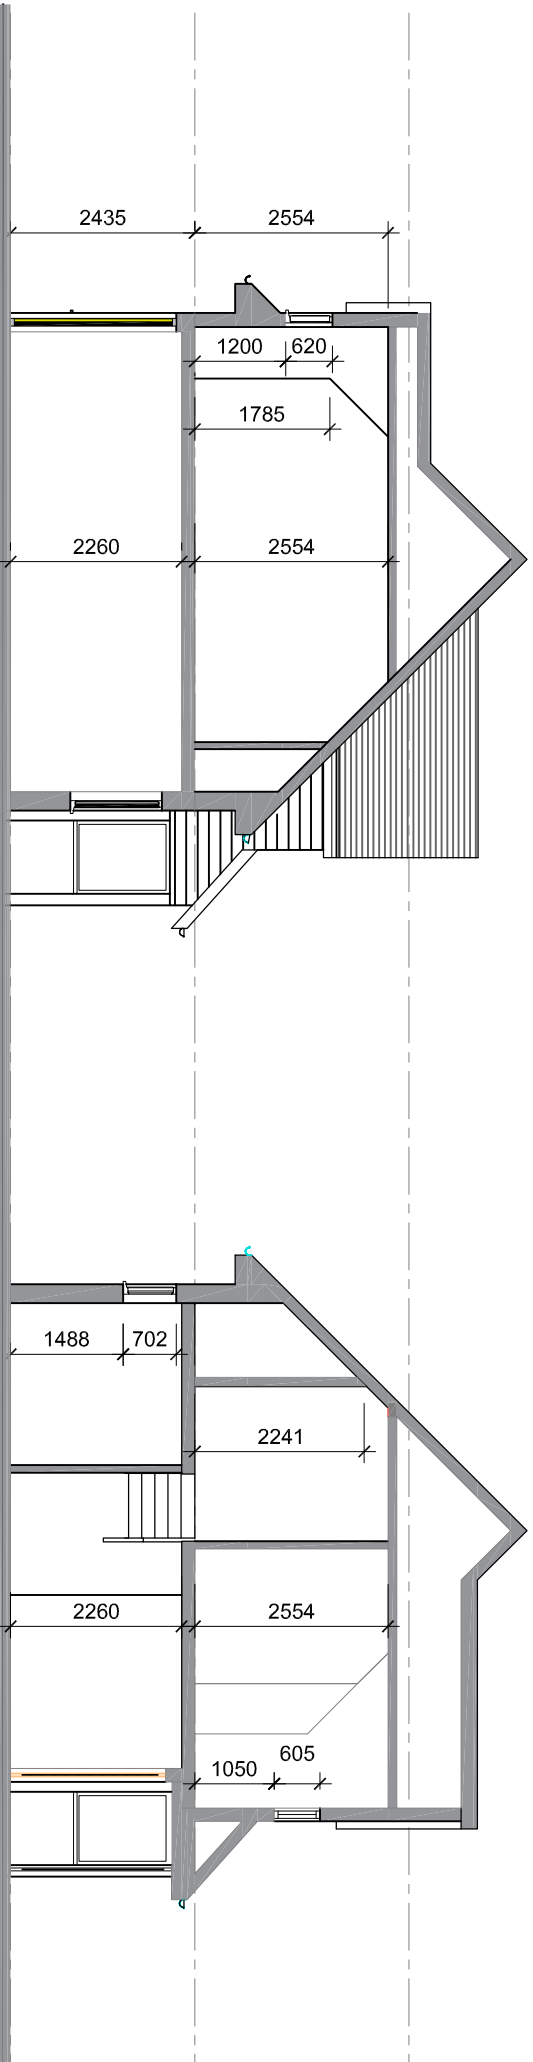

TYPICAL SECTION A-A
Scale 1:100 @A1

TYPICAL SECTION B-B
Scale 1:100 @A1

Client's Name
Miss Walker

Drawing Title
Existing Plans, Sections and Elevations

Drawn
SW
Job No
2825

Rev Date
Revision Details

Dr Ch

Job Title
177 Middleton Road
Bognor Regis

Scale
SCALE VARIES

APPROVAL