


SOUTH ELEVATION
Scale 1:100 @A1


EAST ELEVATION
Scale 1:100 @A1

NORTH ELEVATION
Scale 1:100 @A1


WEST ELEVATION
Scale 1:100 @A1

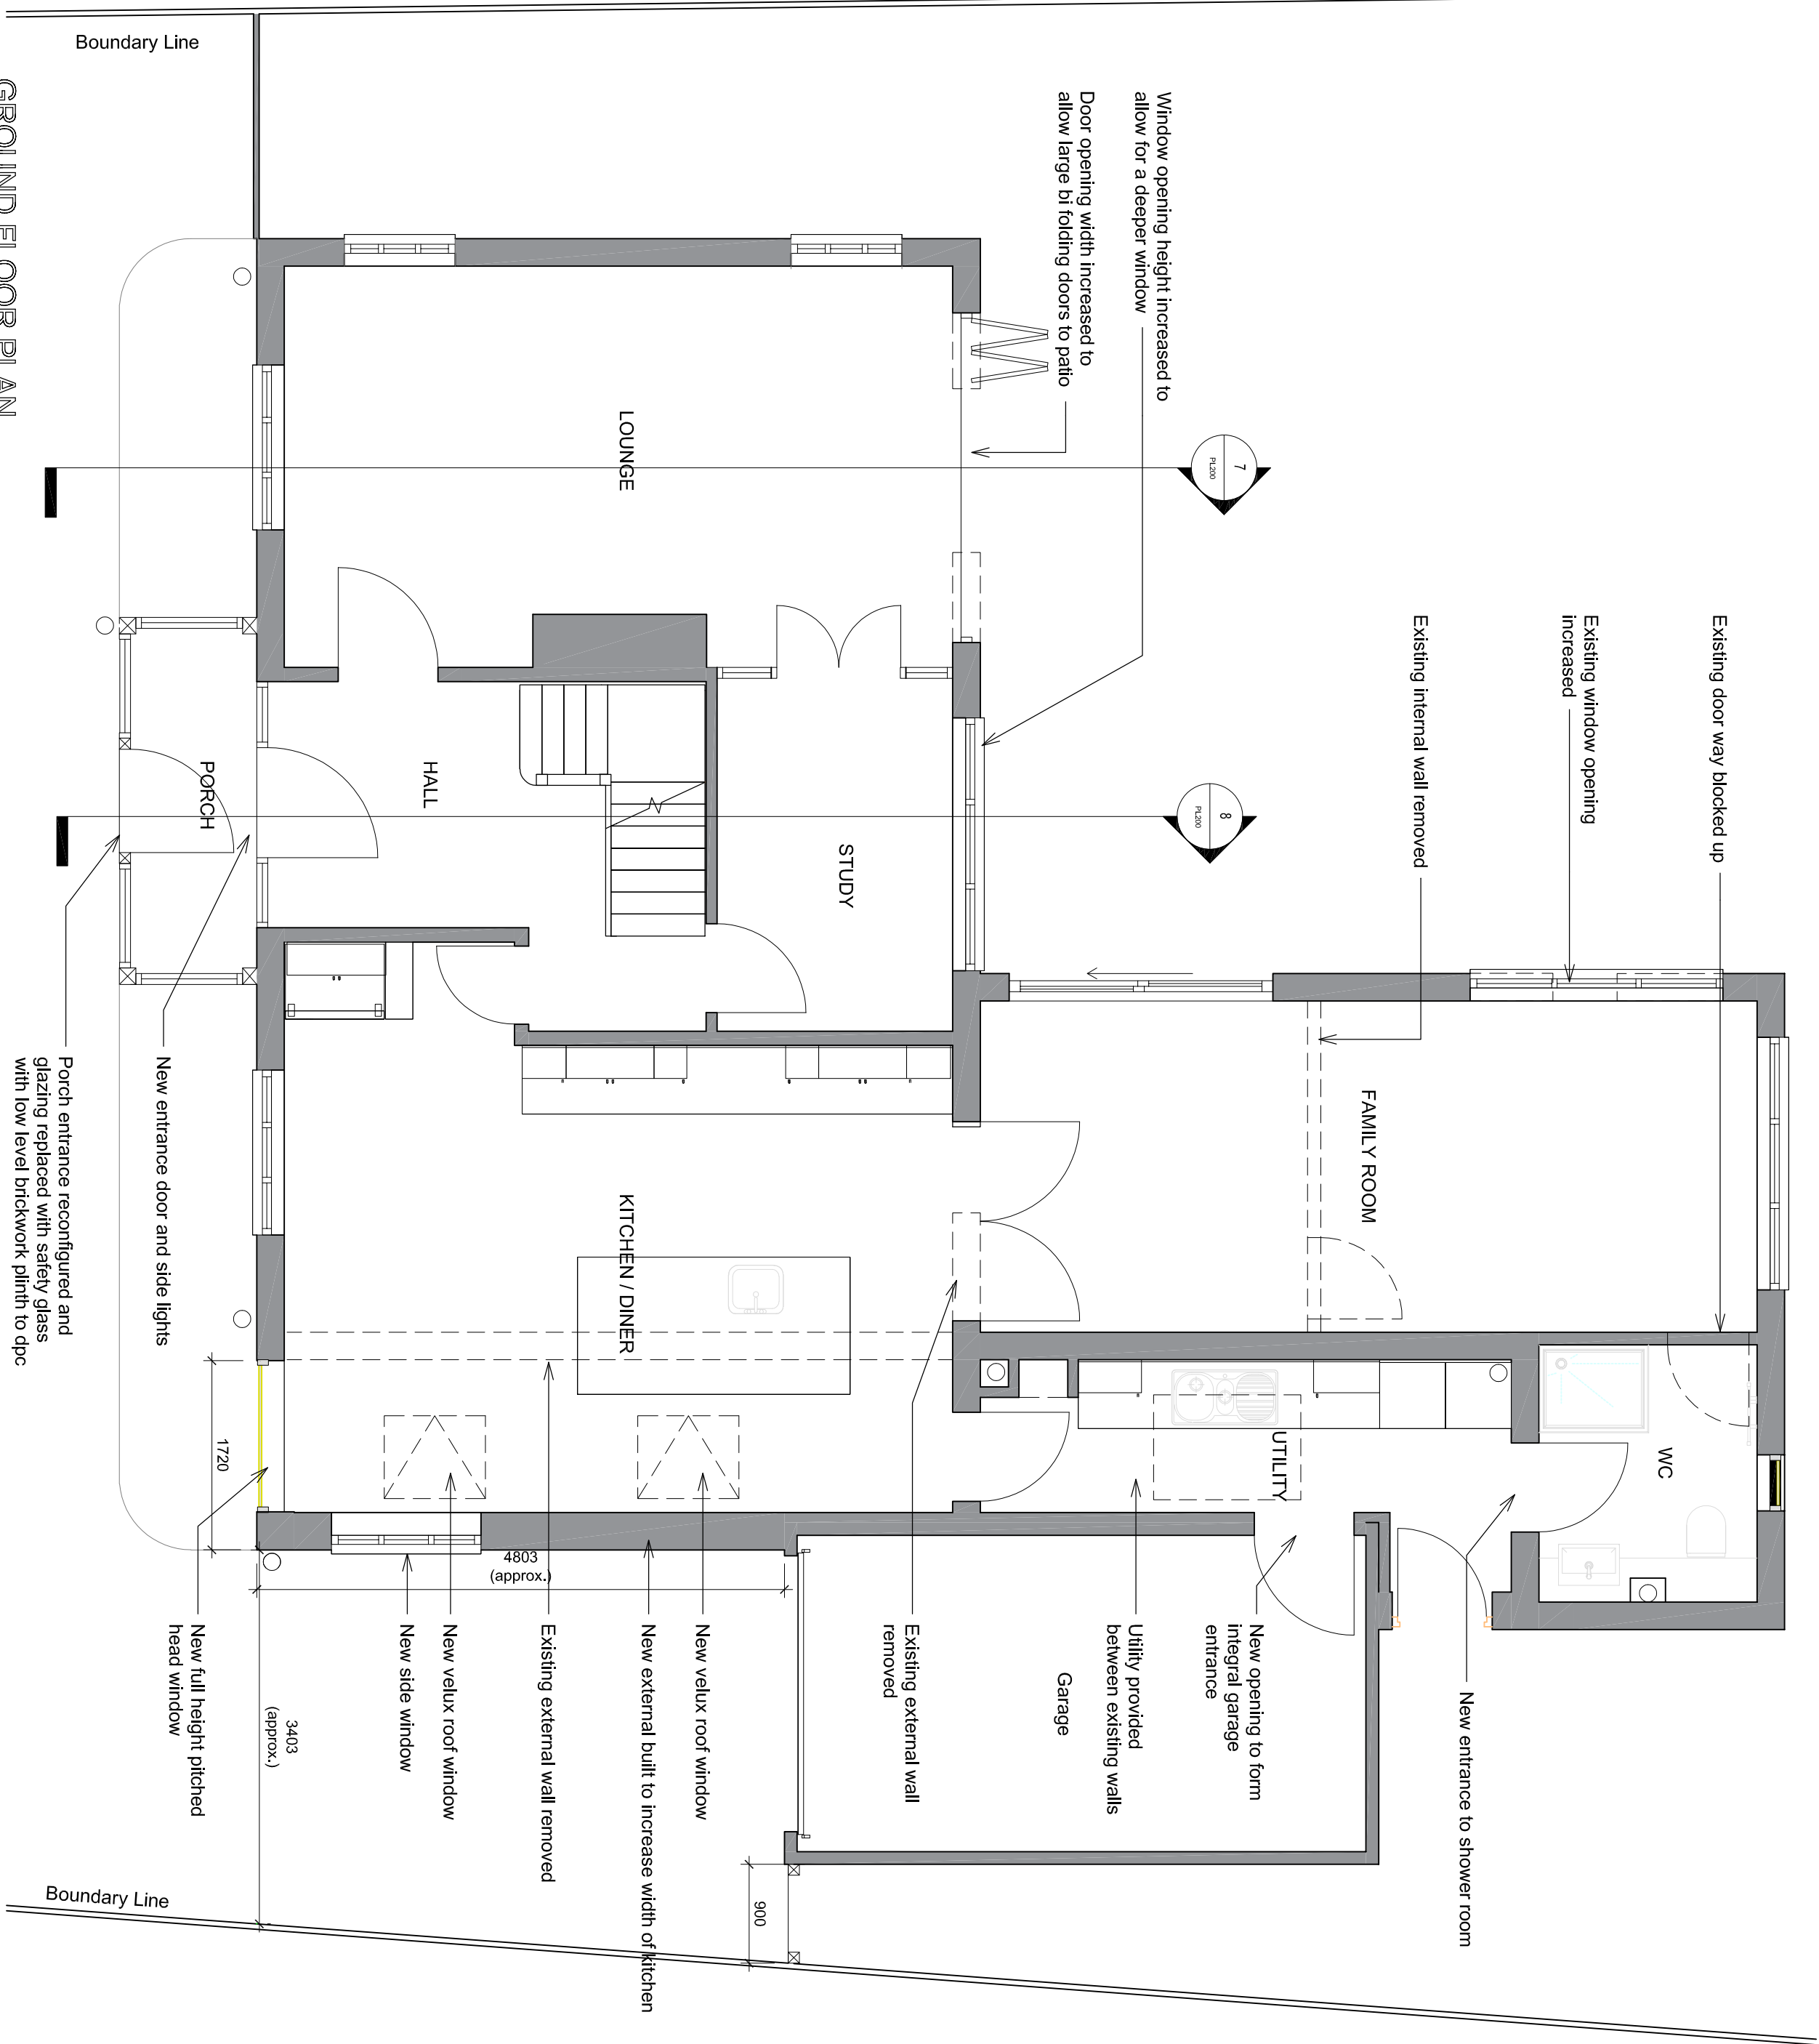

GROUND FLOOR PLAN
Scale 1:50 @A1

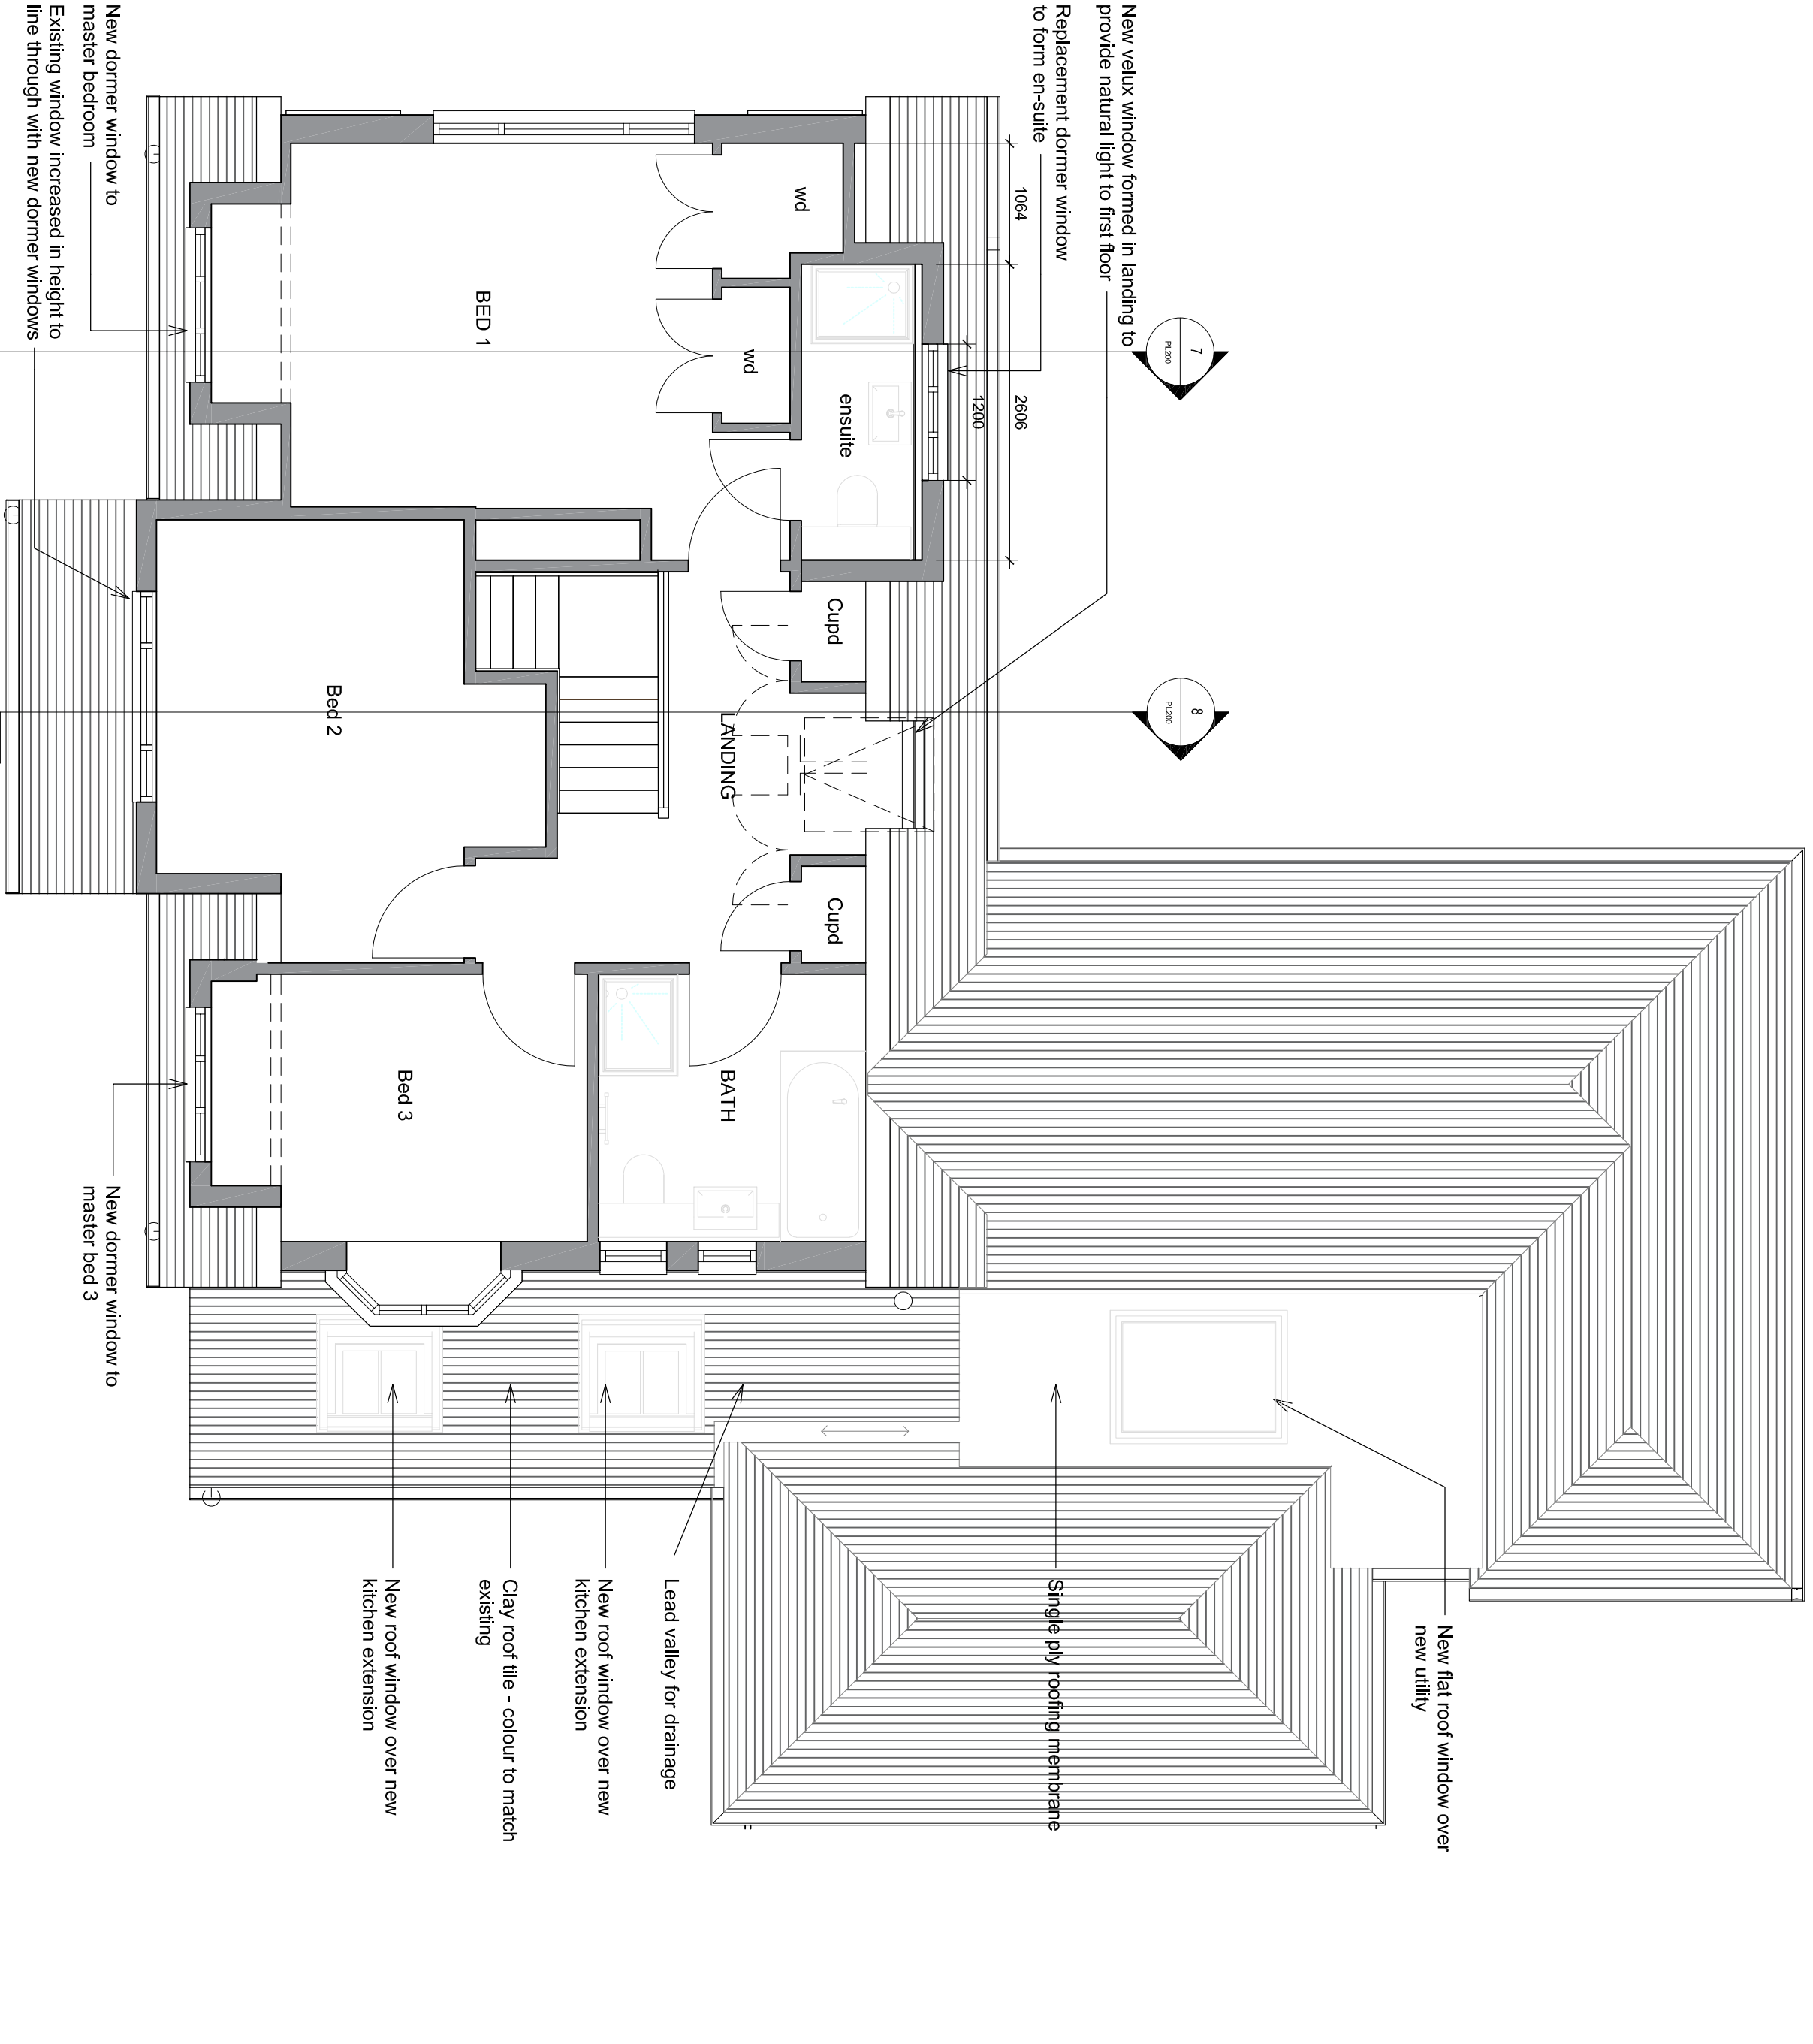

FIRST FLOOR PLAN
Scale 1:50 @A1

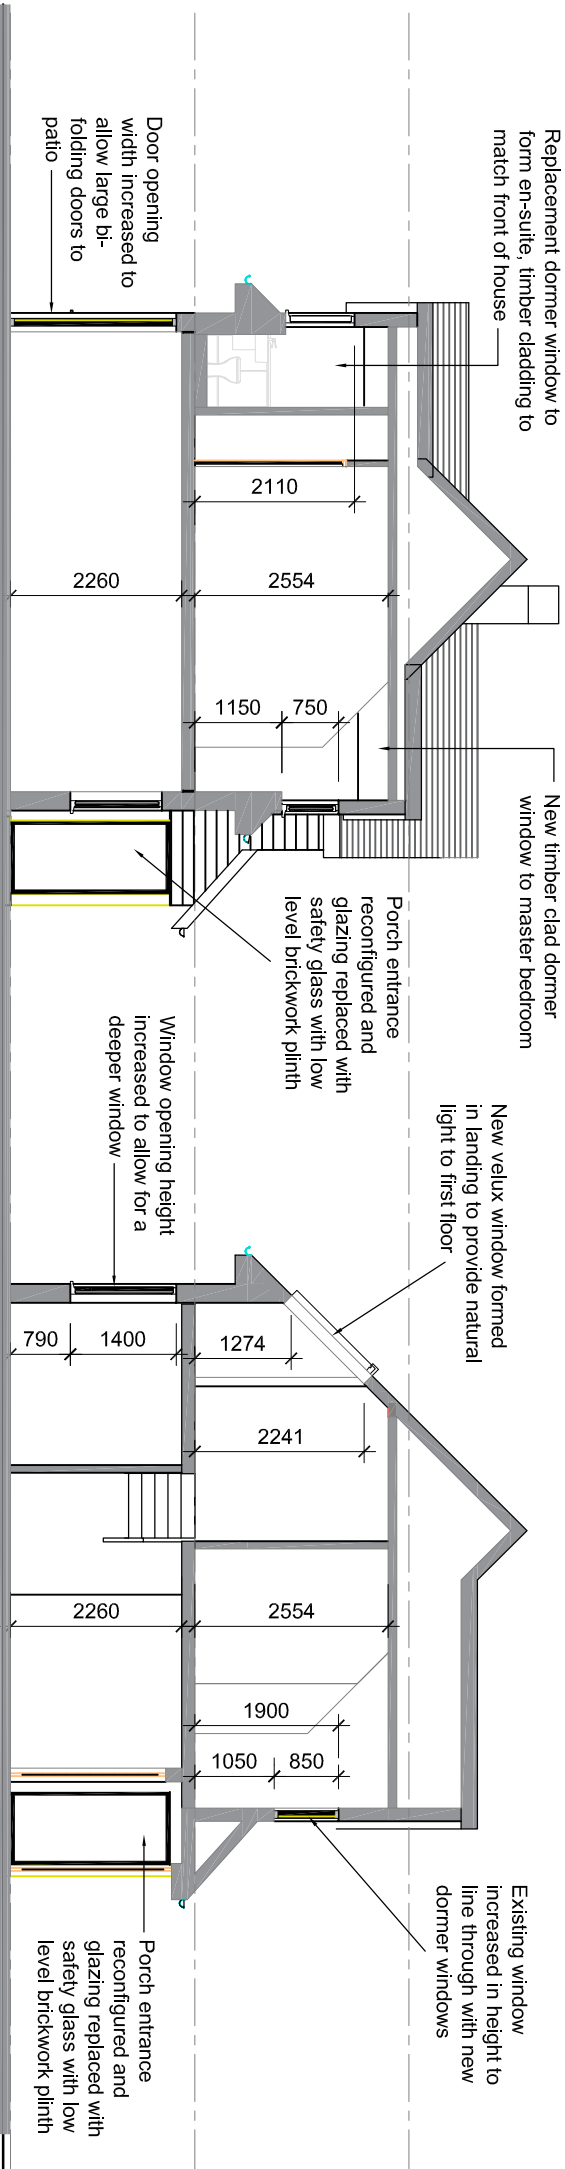

TYPICAL SECTION A-A
Scale 1:100 @A1

TYPICAL SECTION B-B
Scale 1:100 @A1

Client's Name
Miss Walker

Drawing Title
Proposed Plans, Sections and Elevations

Job Title

177 Middleton Road
Bognor Regis

Scale
SCALE VARIES

Drawn
SW

Rev Date
07.04.21

Dr
CH

Job to
2825

Rev
PL201

Rev
A

APPROVAL