


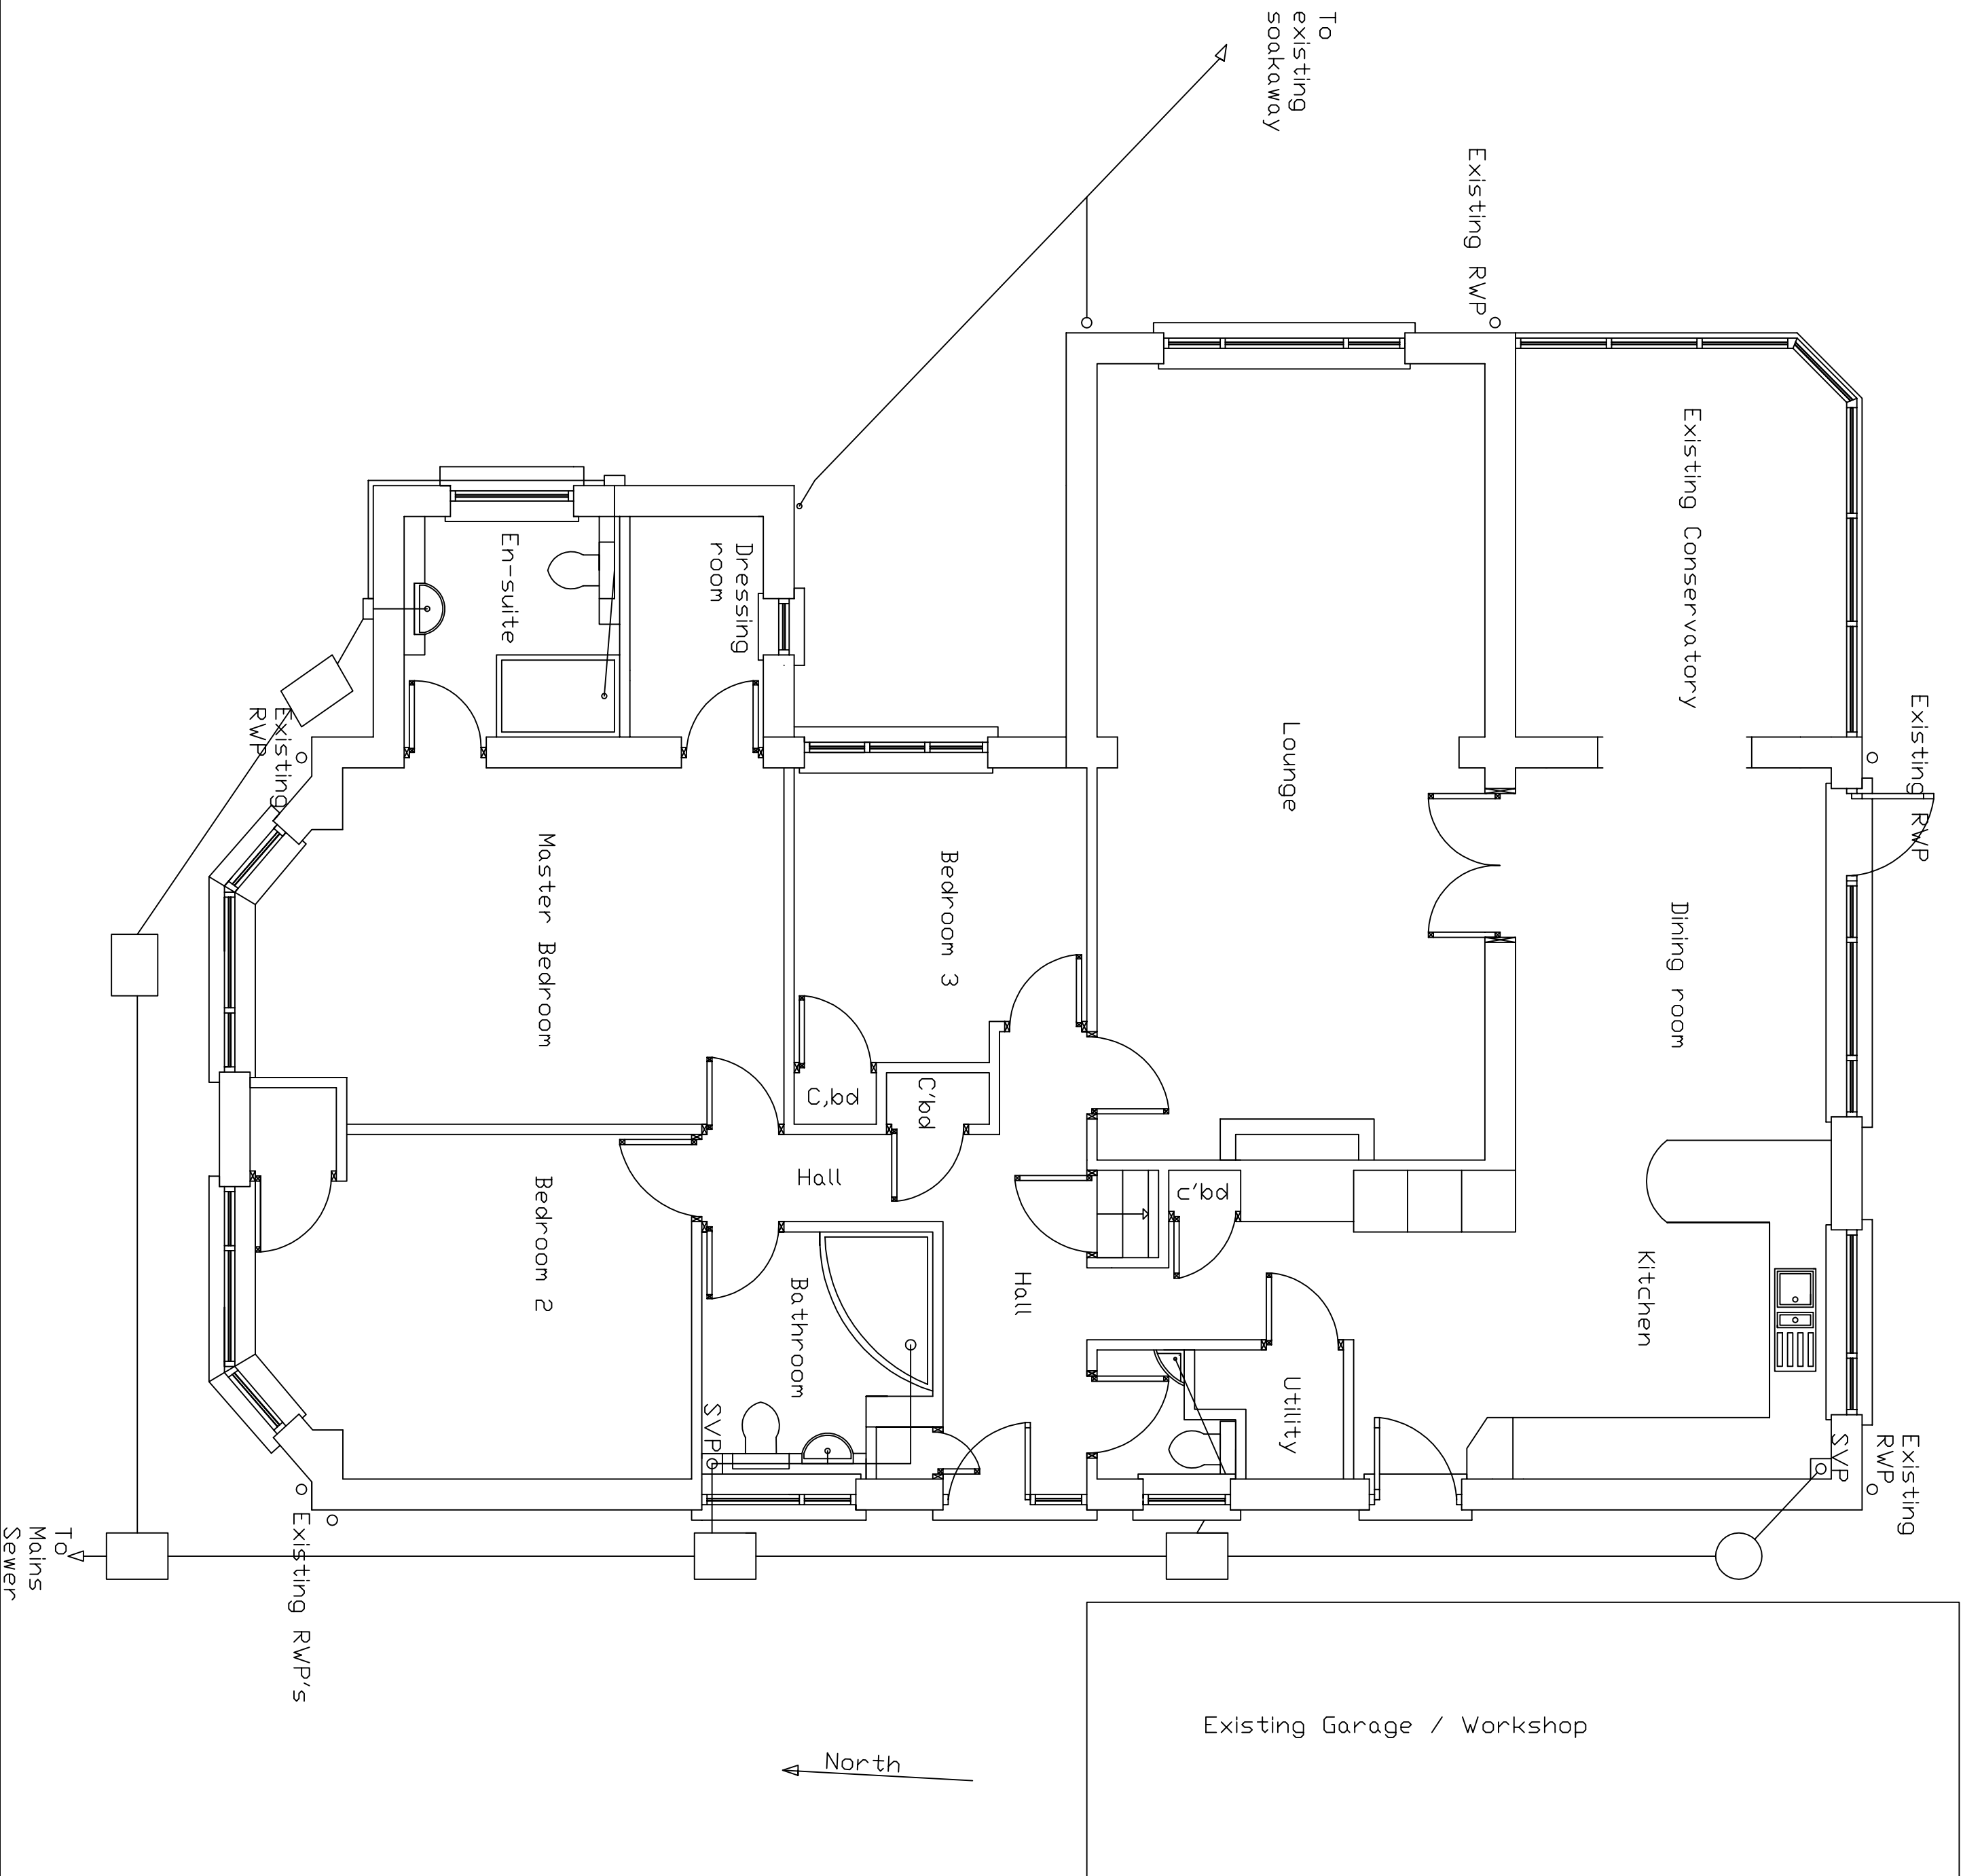

Notes:

This print and any design thereon is the property of Mr. P. Taylor and is to be returned on request. It is to be used only for the purpose for which it was expressly loaned and is not to be copied in any manner, nor is information taken therefrom to be transmitted or passed to others.

DO NOT scale off this drawing.

DO NOT take digital dimensions off this drawing

[illegible]

Title of Scheme		Master Challenge	
IS Grid refn		Structure No	
Project: Mr P Taylor & Ms G listed 7 Kingsmead Gardens, Middleton on Sea, West Sussex, PO22 6NQ			
Drawing status: Planning			
Drawing title:			
Existing Floor Plan			
Drawn by:	Date:	Checked by:	Date:
DLL	March 12		
Approved by:	Date:	Reviewed by:	Date:
Scale at A2: 150		Sheet No: 1	
Drawing No: 1001 / 01		Sheet size: A2	