




Revisions:

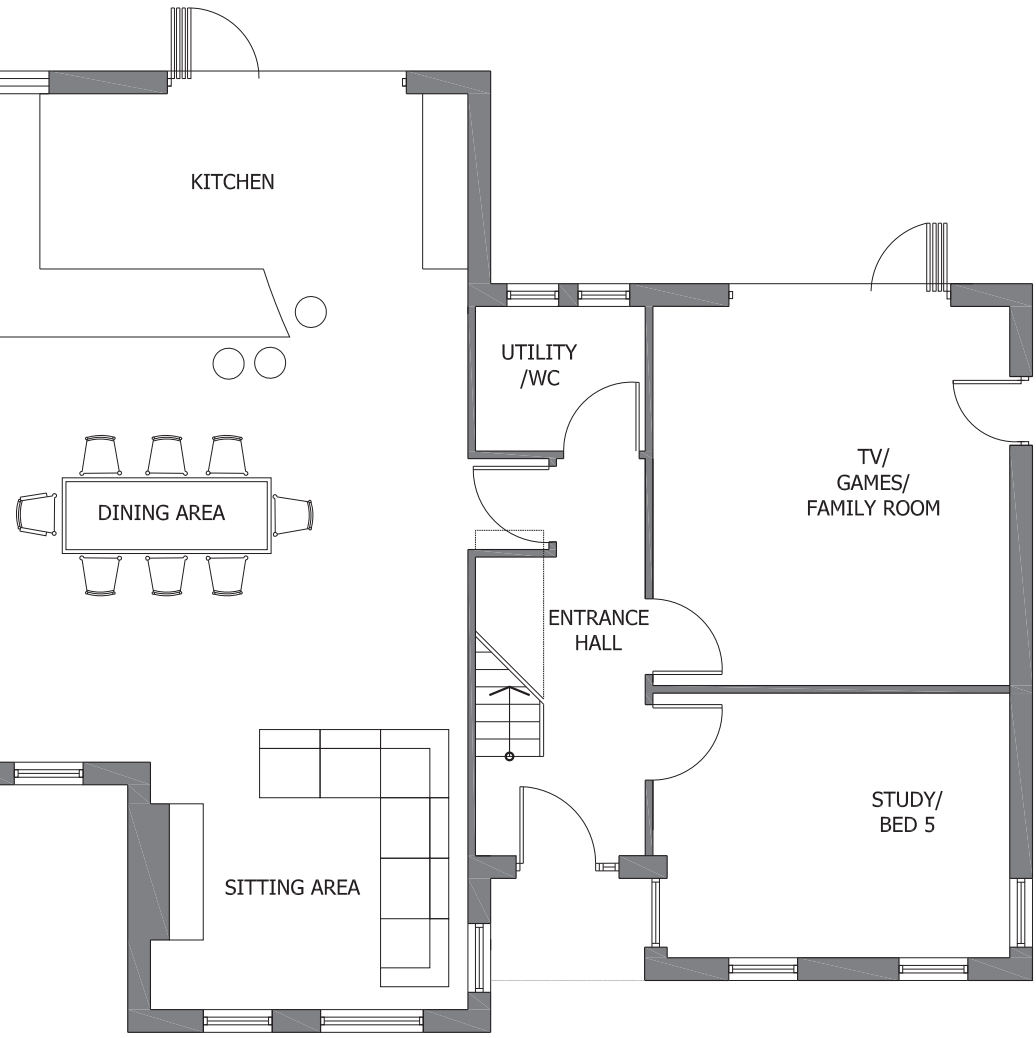


PROPOSED GROUND FLOOR

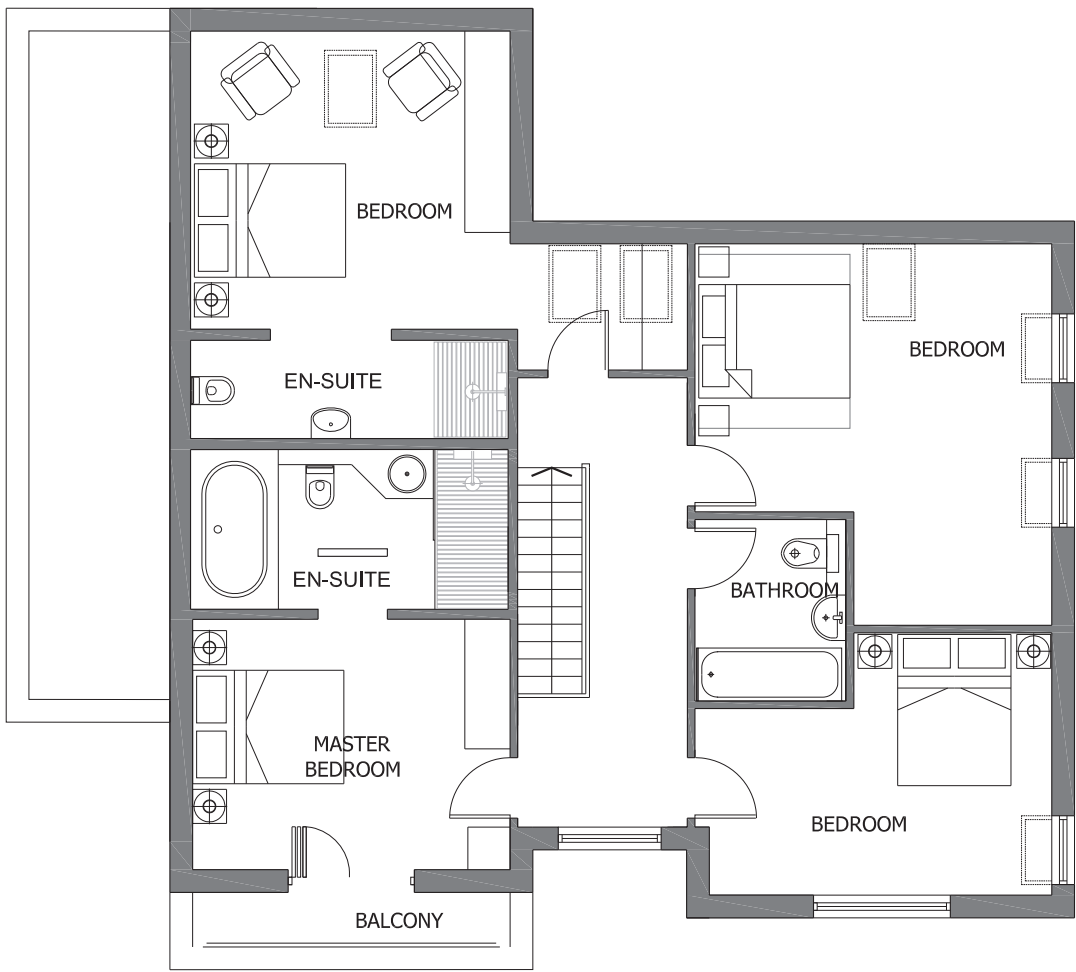

PROPOSED 1ST FLOOR

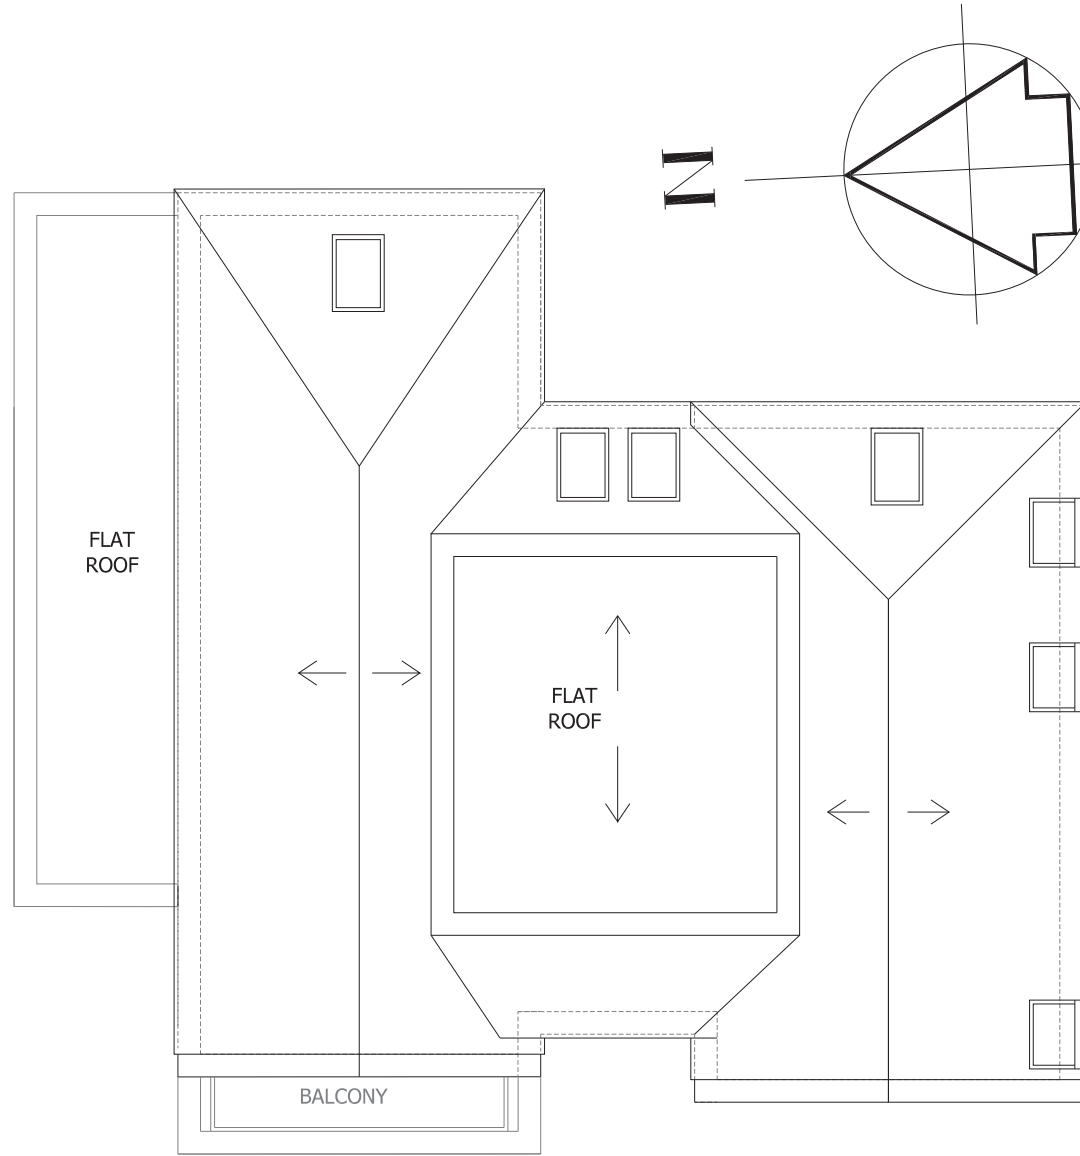


PROPOSED ROOF PLAN

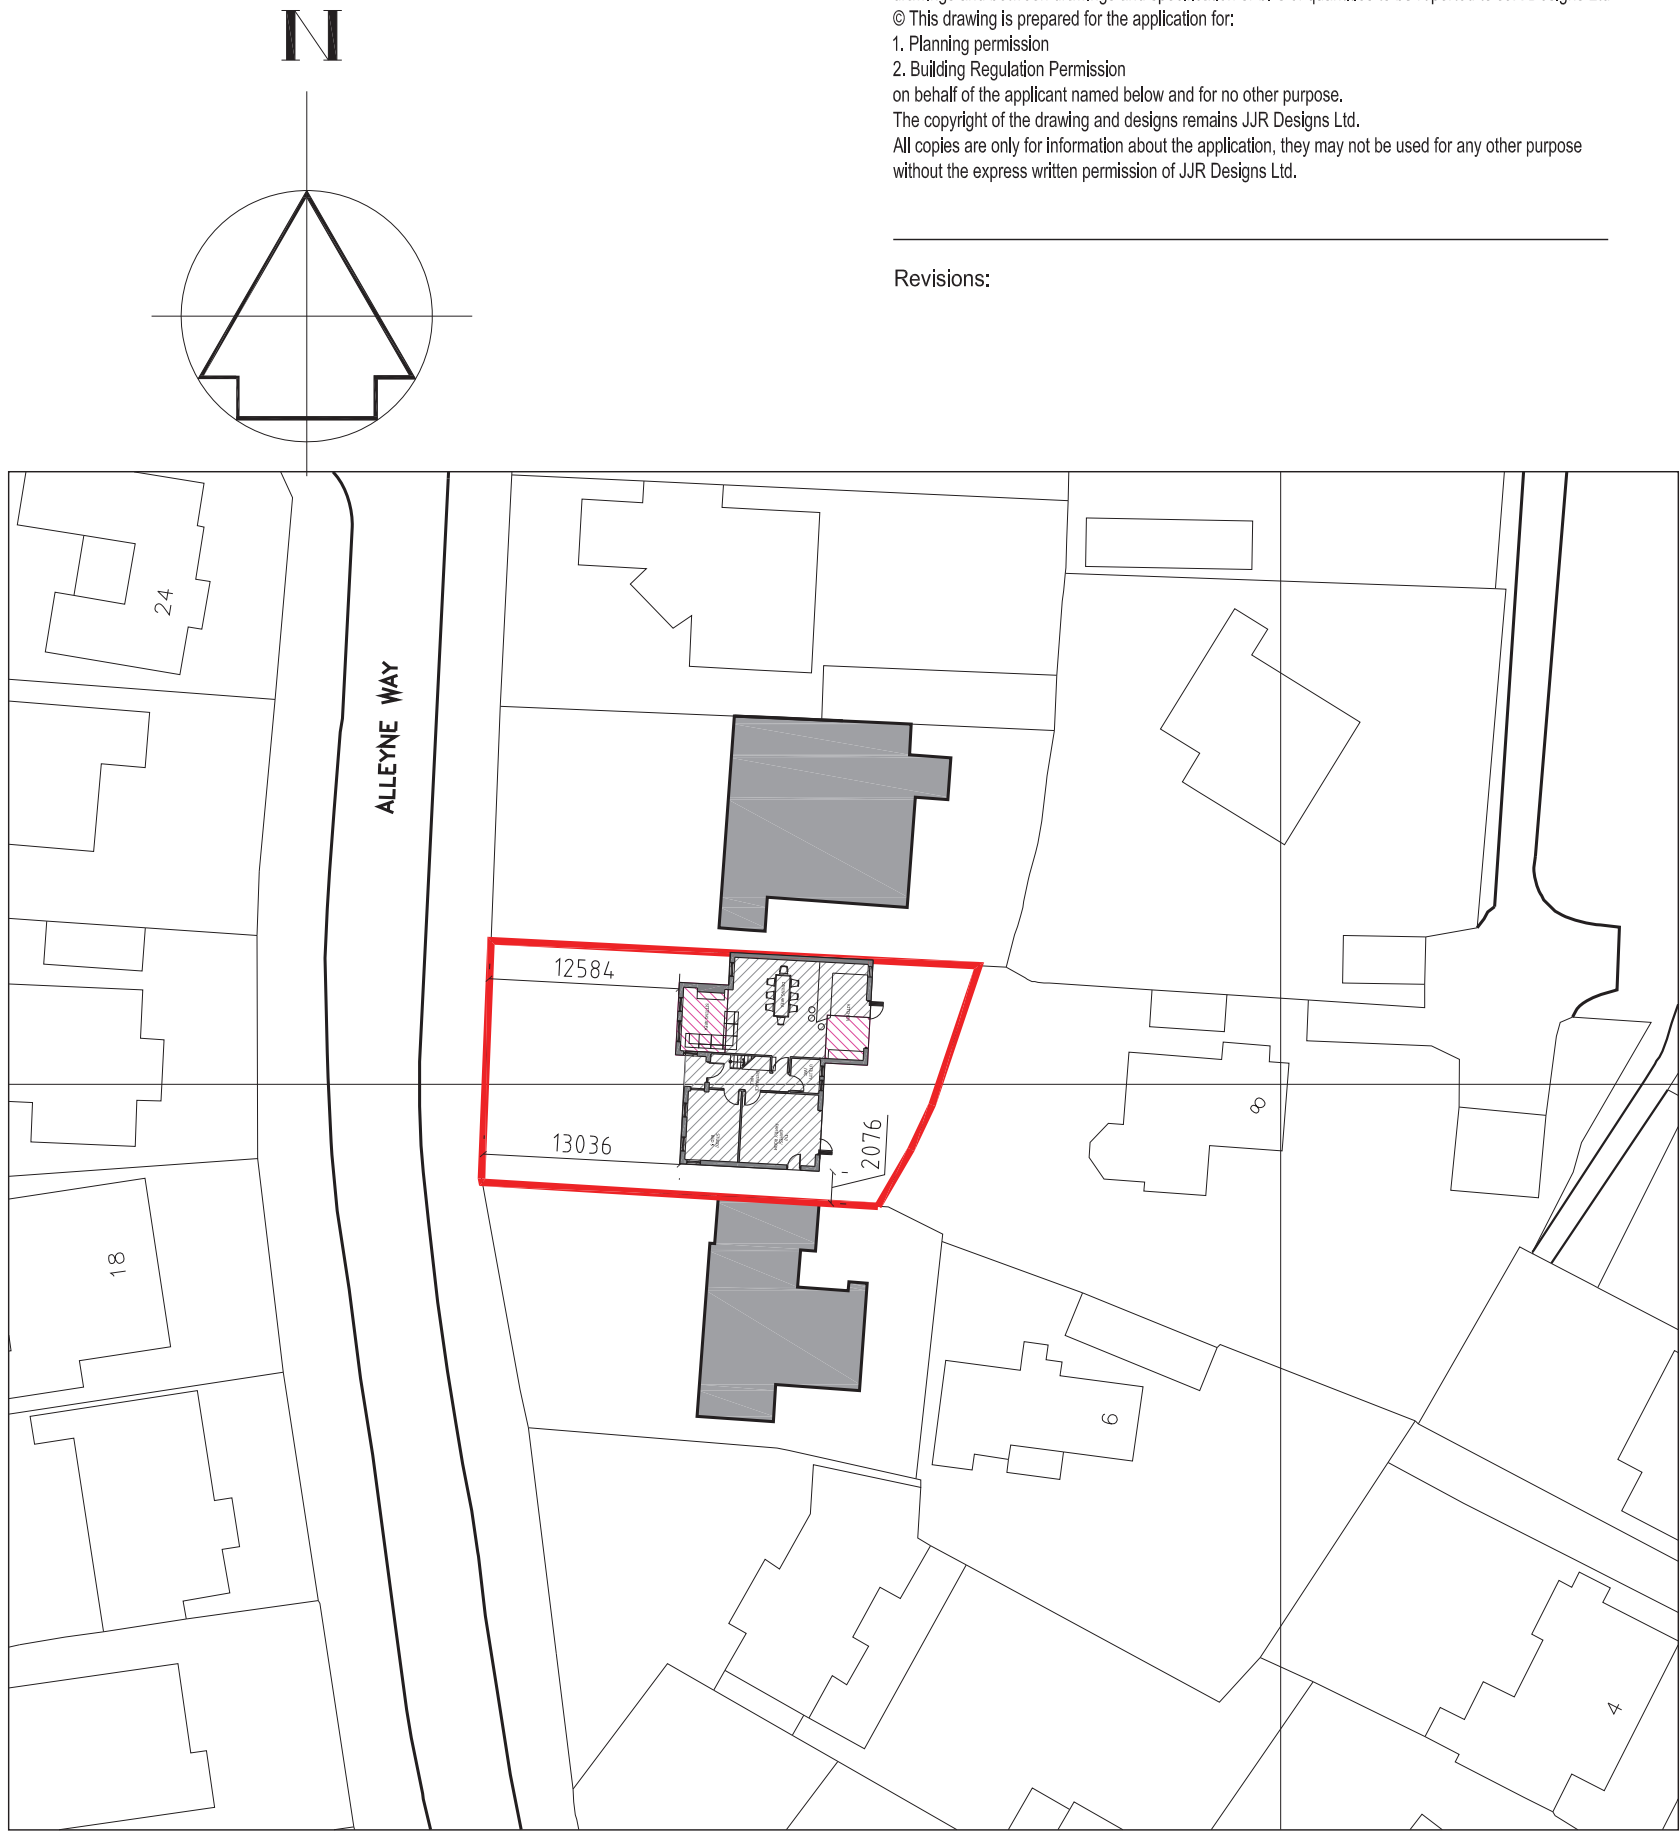

PLOT PLAN - SCALE 1:500



PROPOSED WEST ELEVATION

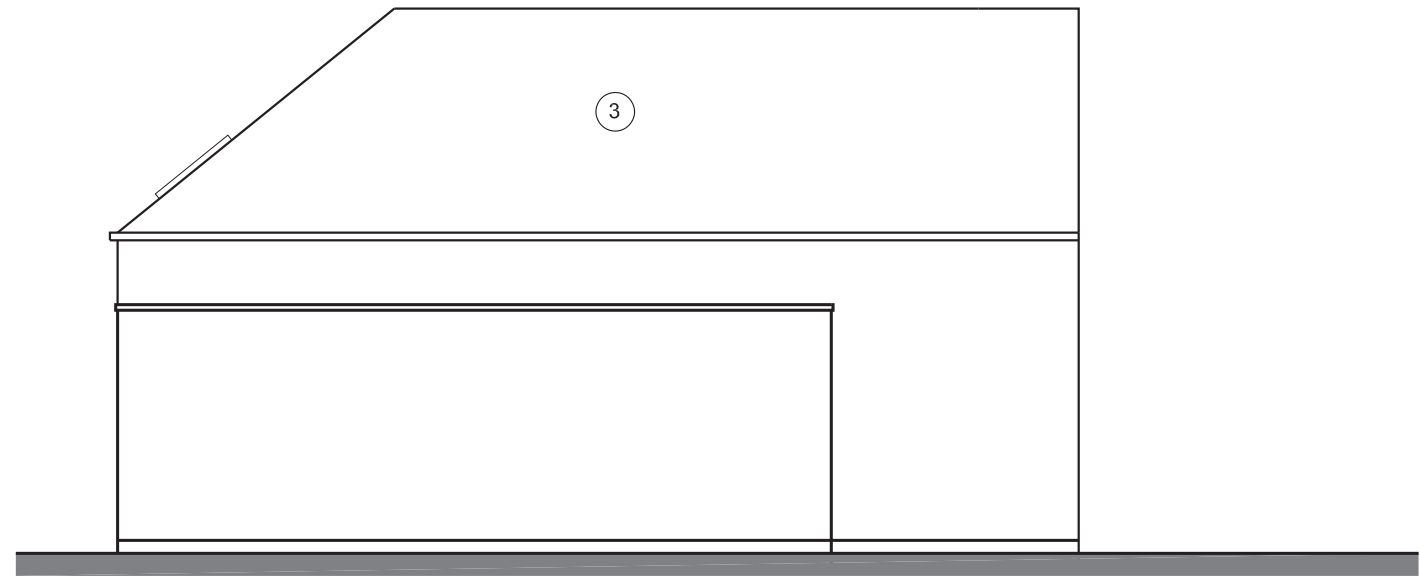

PROPOSED NORTH ELEVATION

SCHEDULE OF PROPOSED MATERIALS

- 1 RENDER
- 2 CEDAR
- 3 GREY SLATE TILE
- 4 TRANSLUCENT GLASS BALUSTRADE
- 5 SLATE GREY COLOUR COATED ALUMINIUM WINDOW FRAME

REV A 18.06.18 - EAST ELEVATIONS REVISED TO SUIT PLANNING OFFICERS COMMENTS

jjr designs
Suite 2b
Church House,
94 Felpham Road
Felpham
West Sussex,
PO22 7PG
TEL: 01243 822081

Architectural Services
Planning
Building Regs
On Site Supervision
Landscape Design

e-mail: info@jjrdesigns.com

Client:
JANE DAVIES

Project:
ALLEYNE WAY ELMER

Drawing Title:
PROPOSED FLOOR PLANS AND ELEVATIONS

Issue status:					
Outline proposals		☐	Production information		☐
Tender drawing		☐	Detail design		☐
			Scheme design		☐
			Contract drawing		☐
Scale:		Drawn:	Checked:	Approved:	Date:
1:100		V.Botezo	R. Stefanski		Nov. 2017
Job No:		Drawing No:		Revision:	
1310		104		A	

