




Revisions:

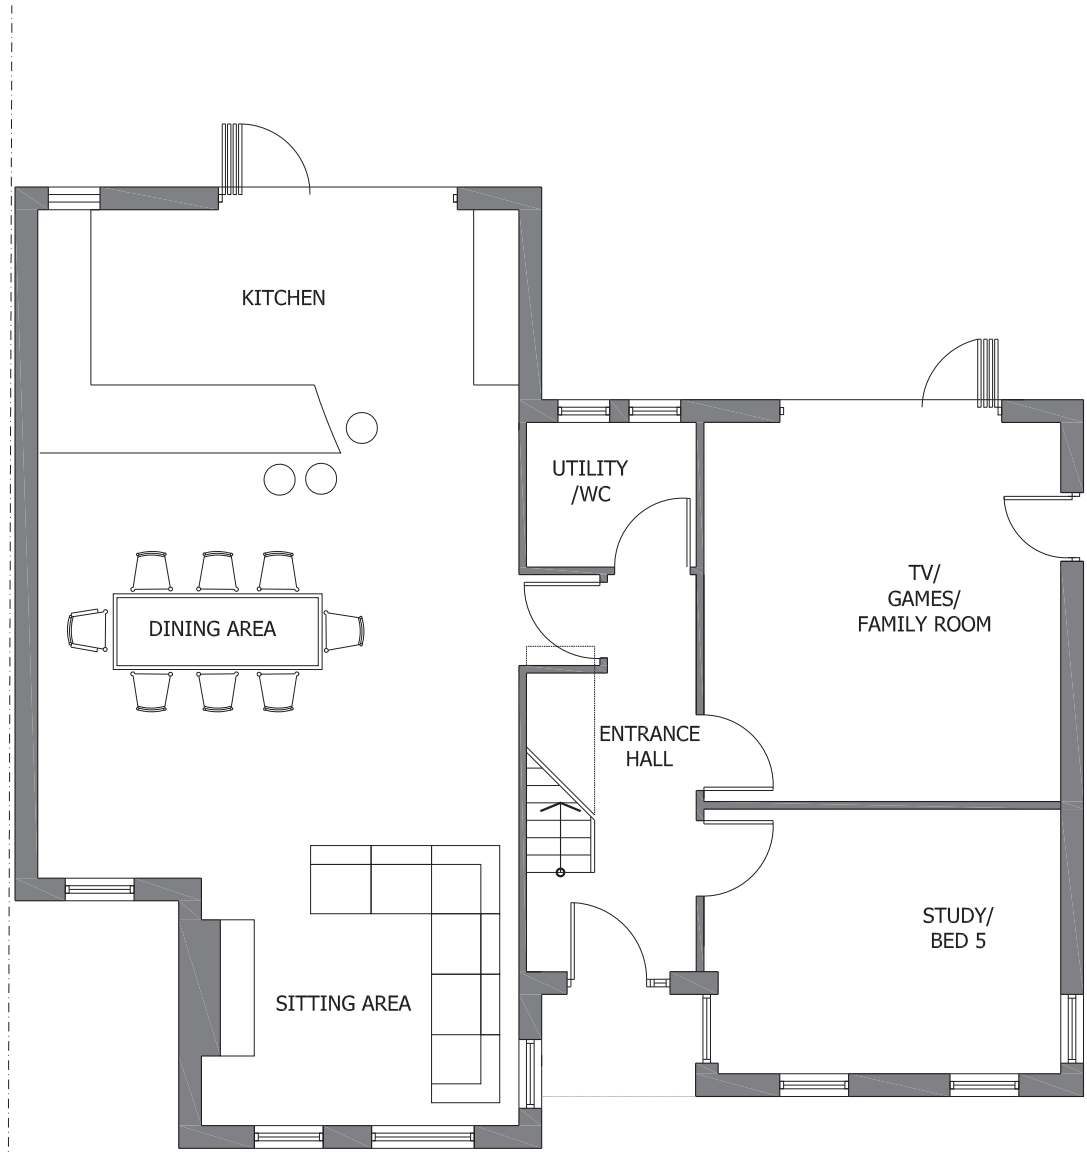


PROPOSED GROUND FLOOR

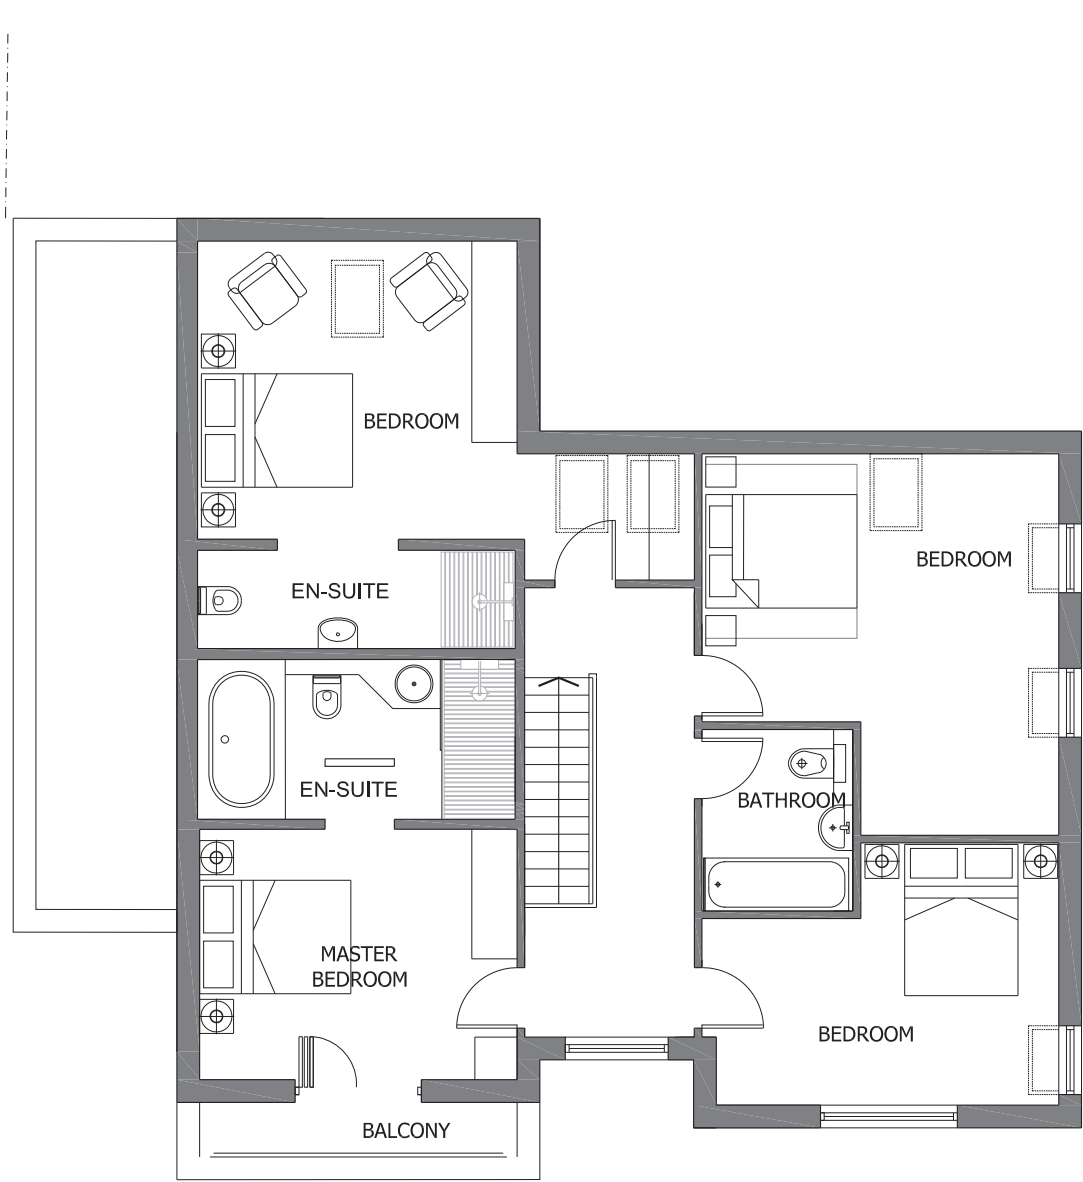

PROPOSED 1ST FLOOR

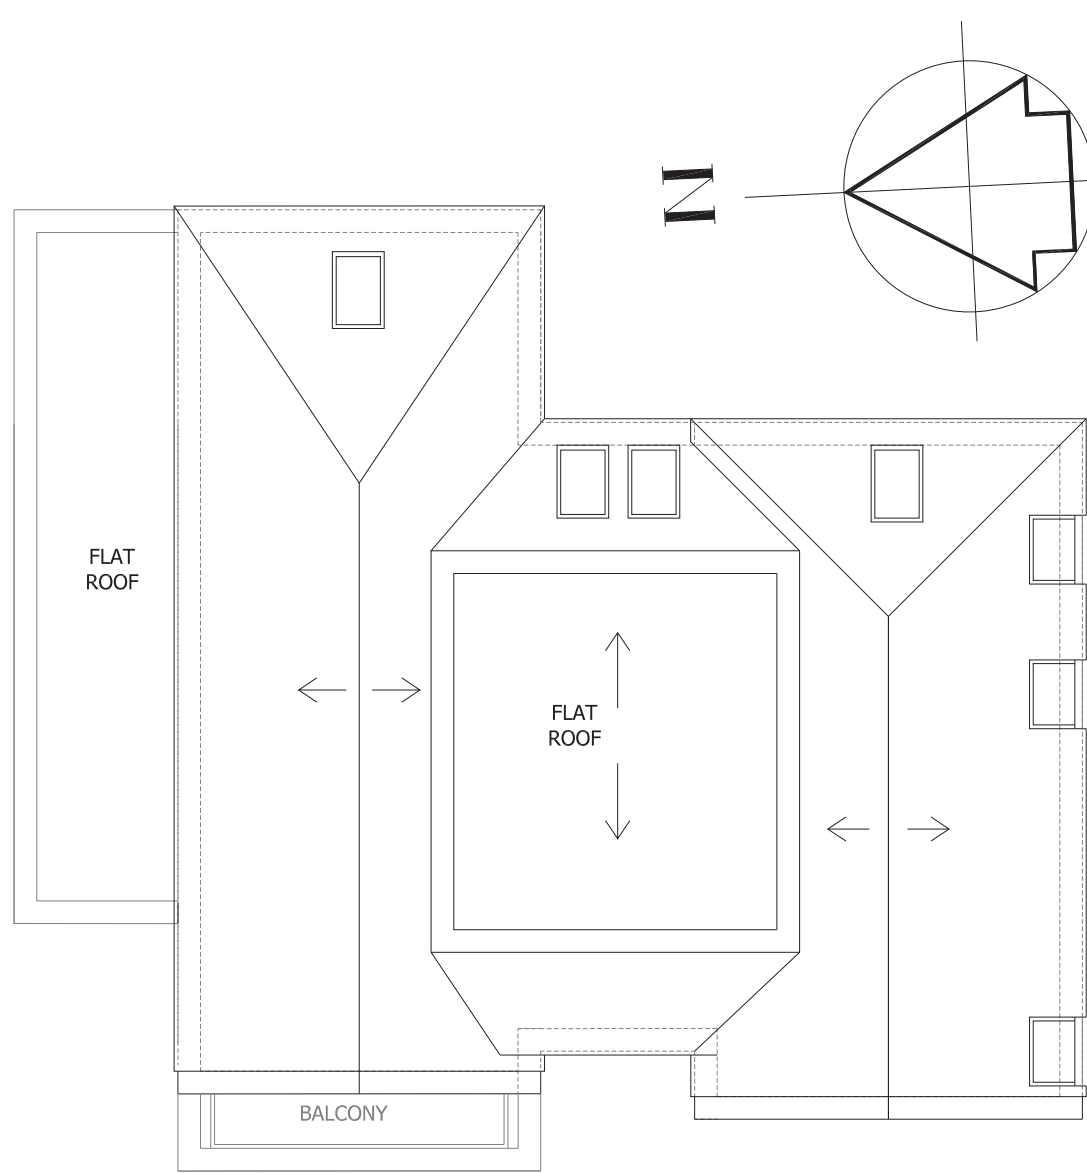



PROPOSED ROOF PLAN

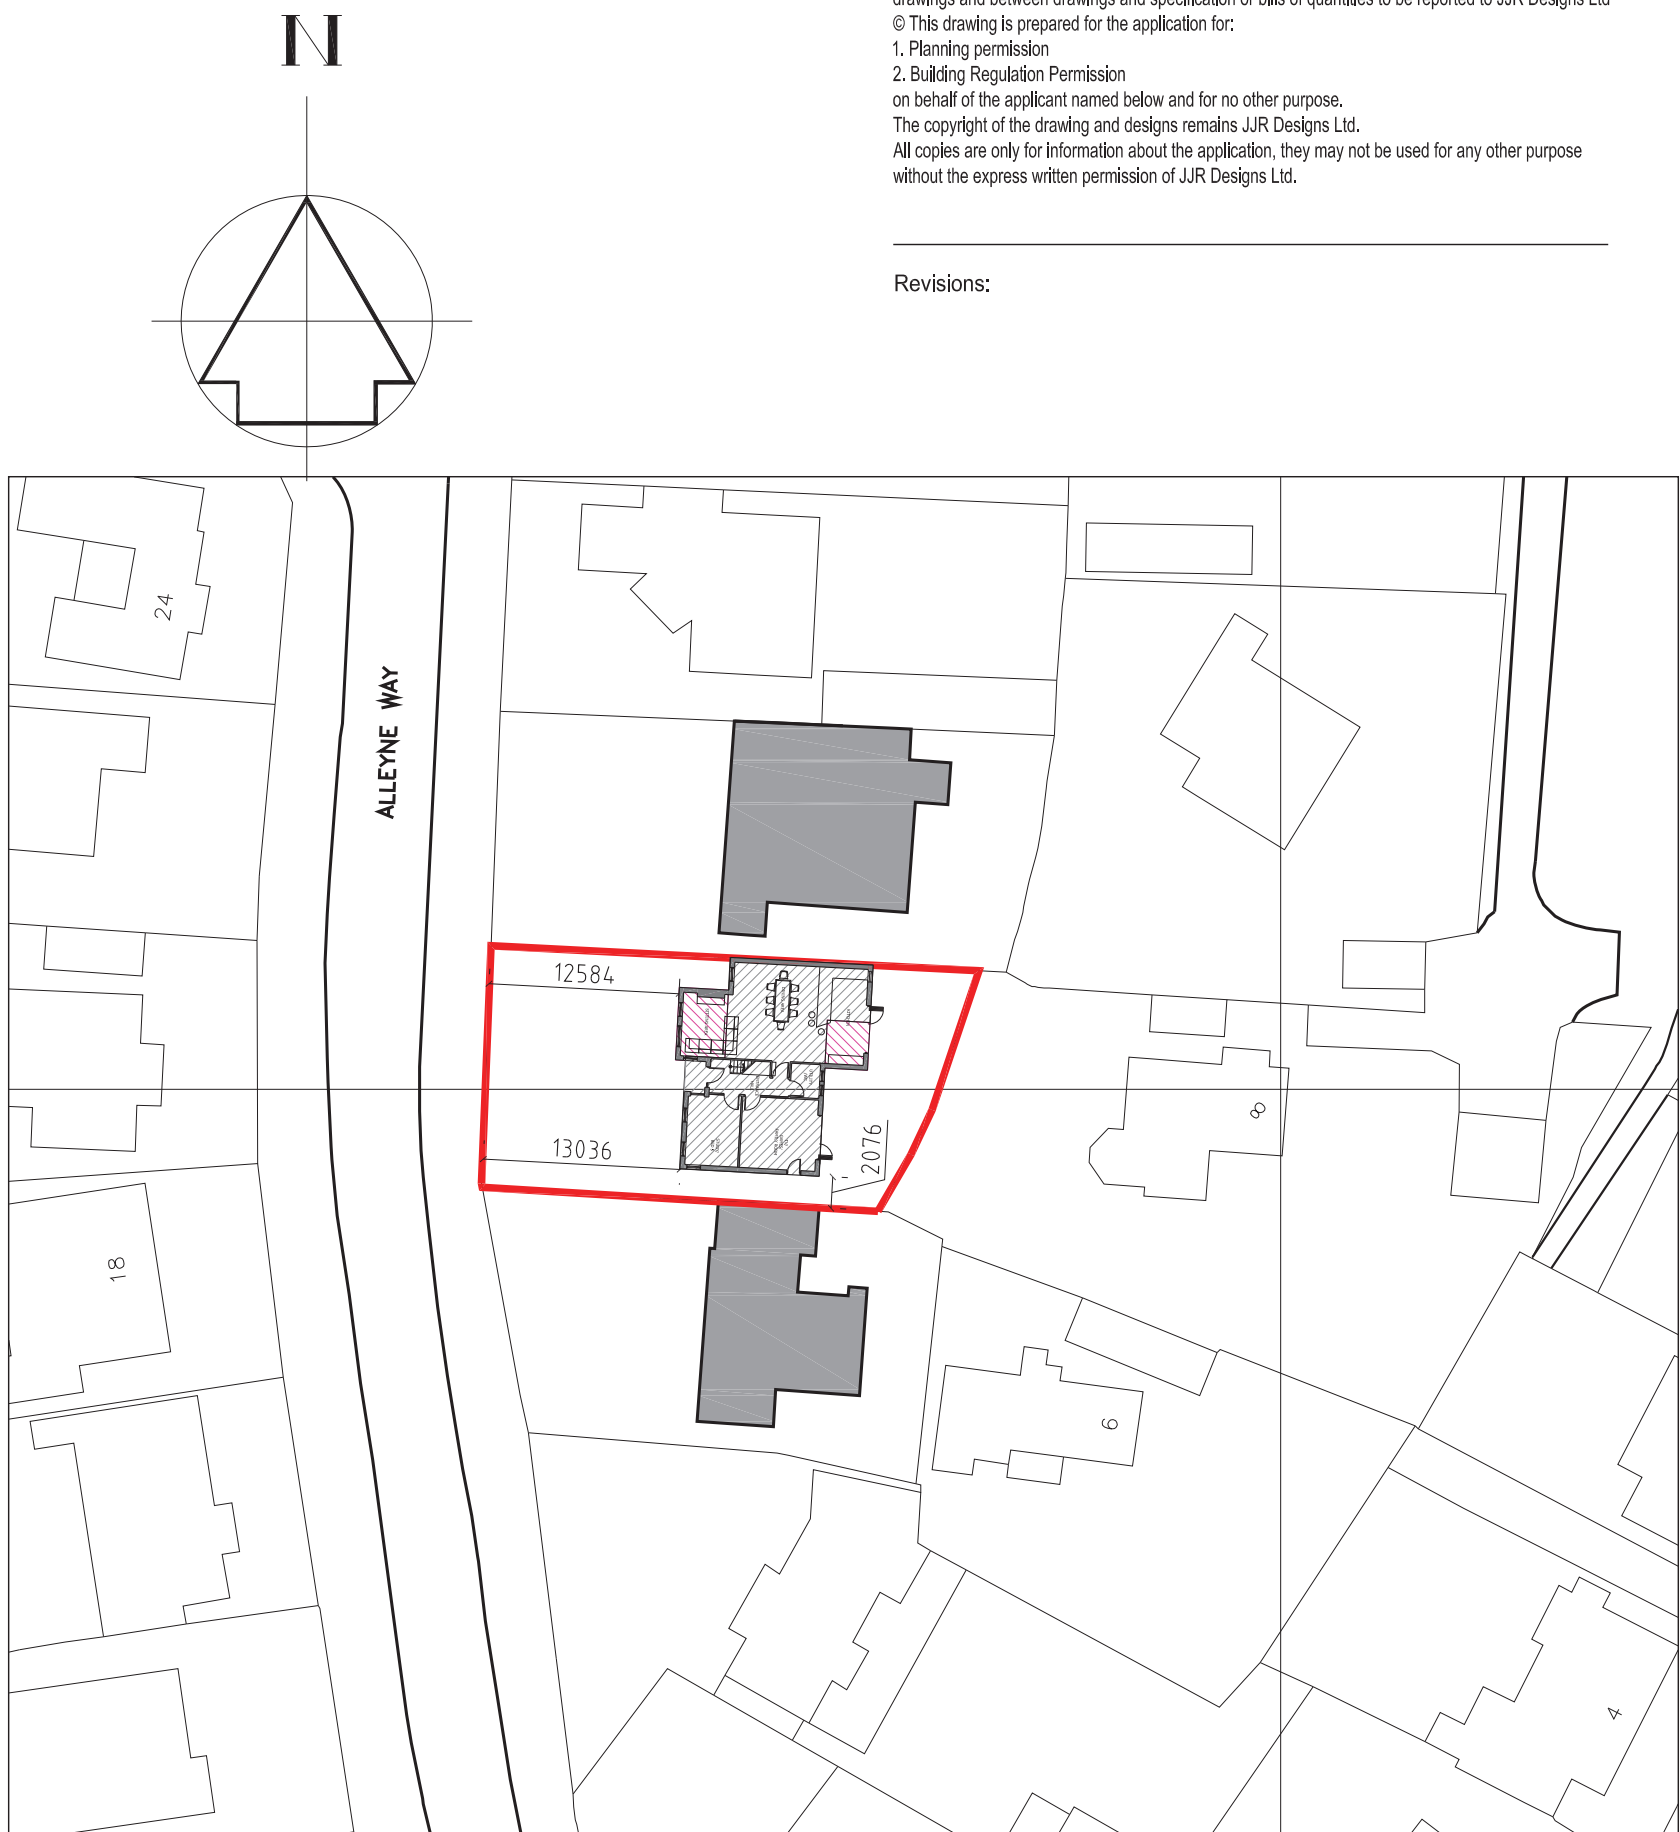

PLOT PLAN - SCALE 1:500




PROPOSED WEST ELEVATION

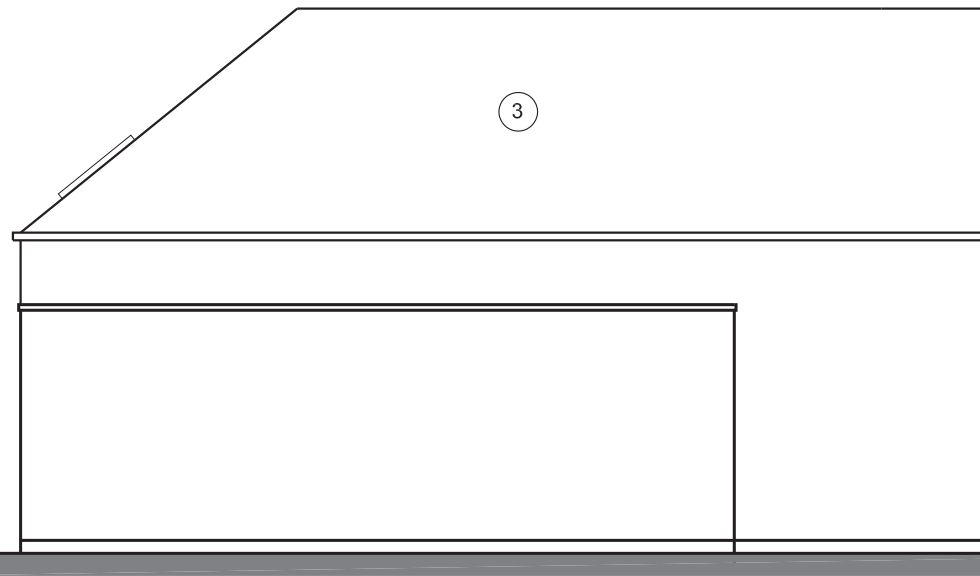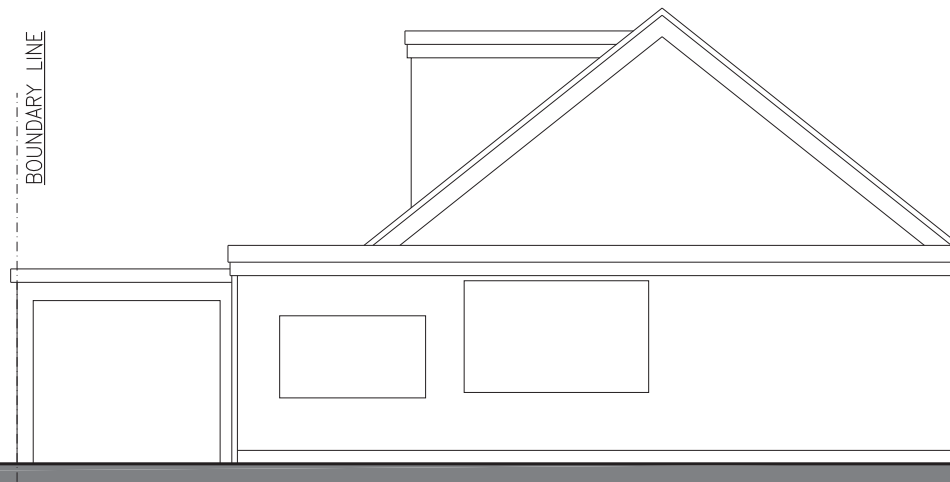


PROPOSED NORTH ELEVATION

SCHEDULE OF PROPOSED MATERIALS

- 1 RENDER
- 2 CEDAR
- 3 GREY SLATE TILE
- 4 TRANSLUCENT GLASS BALUSTRADE
- 5 SLATE GREY COLOUR COATED ALUMINIUM WINDOW FRAME

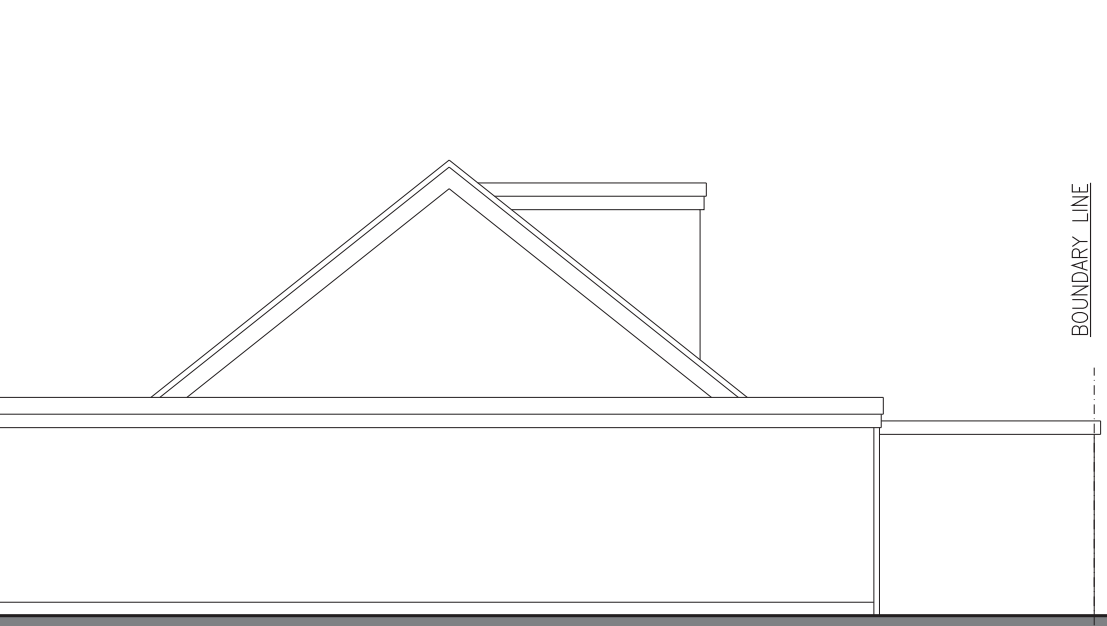

PROPOSED EAST ELEVATION

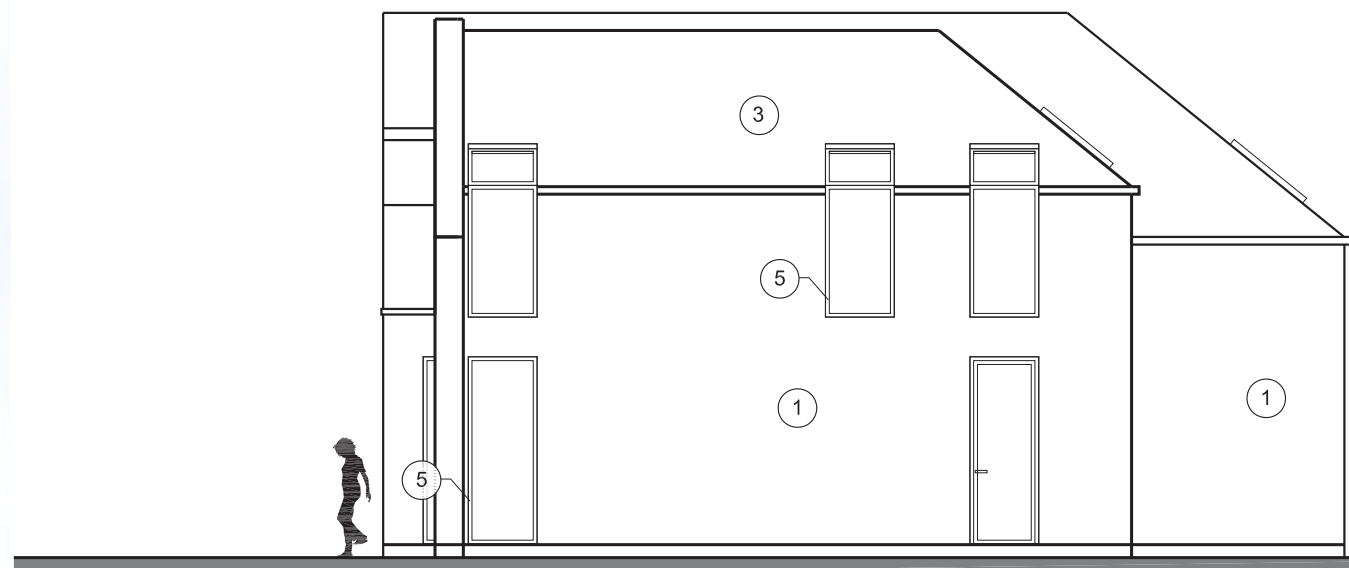

PROPOSED SOUTH ELEVATION

REV A 18.06.18 - EAST ELEVATIONS REVISED TO SUIT PLANNING OFFICERS COMMENTS

Suite 2b
Church House,
94 Felpham Road
Felpham
West Sussex,
PO22 7PG
TEL: 01243 822081

Architectural
Services
Planning
Building Regs
On Site Supervision
Landscape Design

e-mail: info@jjrdesigns.com

Client:
JANE DAVIES

Project:
ALLEYNE WAY ELMER

Drawing Title:
PROPOSED FLOOR PLANS AND ELEVATIONS

Issue status:
Outline proposals ☐ Production information ☐ Scheme design ☐
Tender drawing ☐ Detail design ☐ Contract drawing ☐

Scale: 1:100	Drawn: V.Botezo	Checked: R. Stefanski	Approved:	Date: Nov. 2017
Job No: 1310	Drawing No: 104	Revision: A		

