



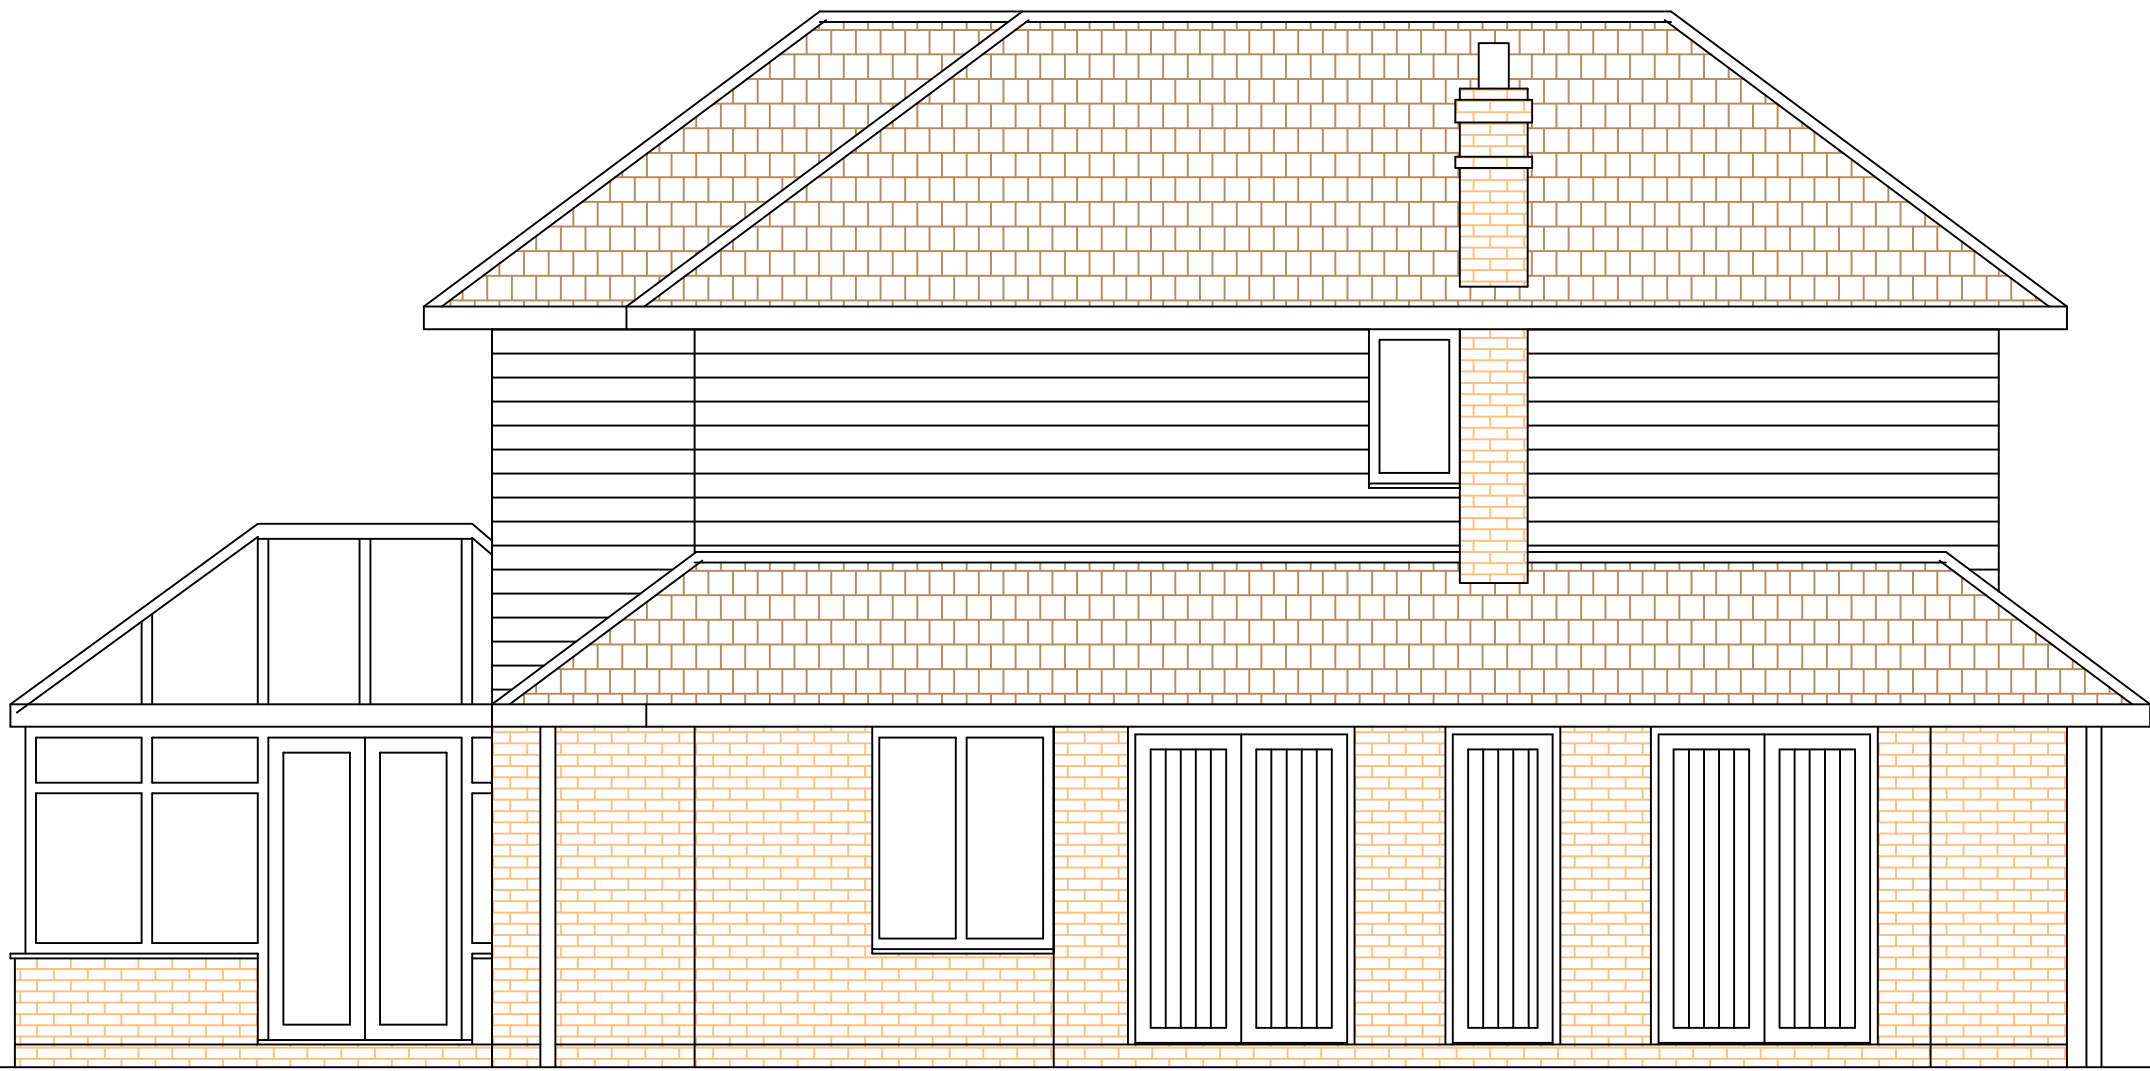


Existing North Elevation



Existing East Elevation

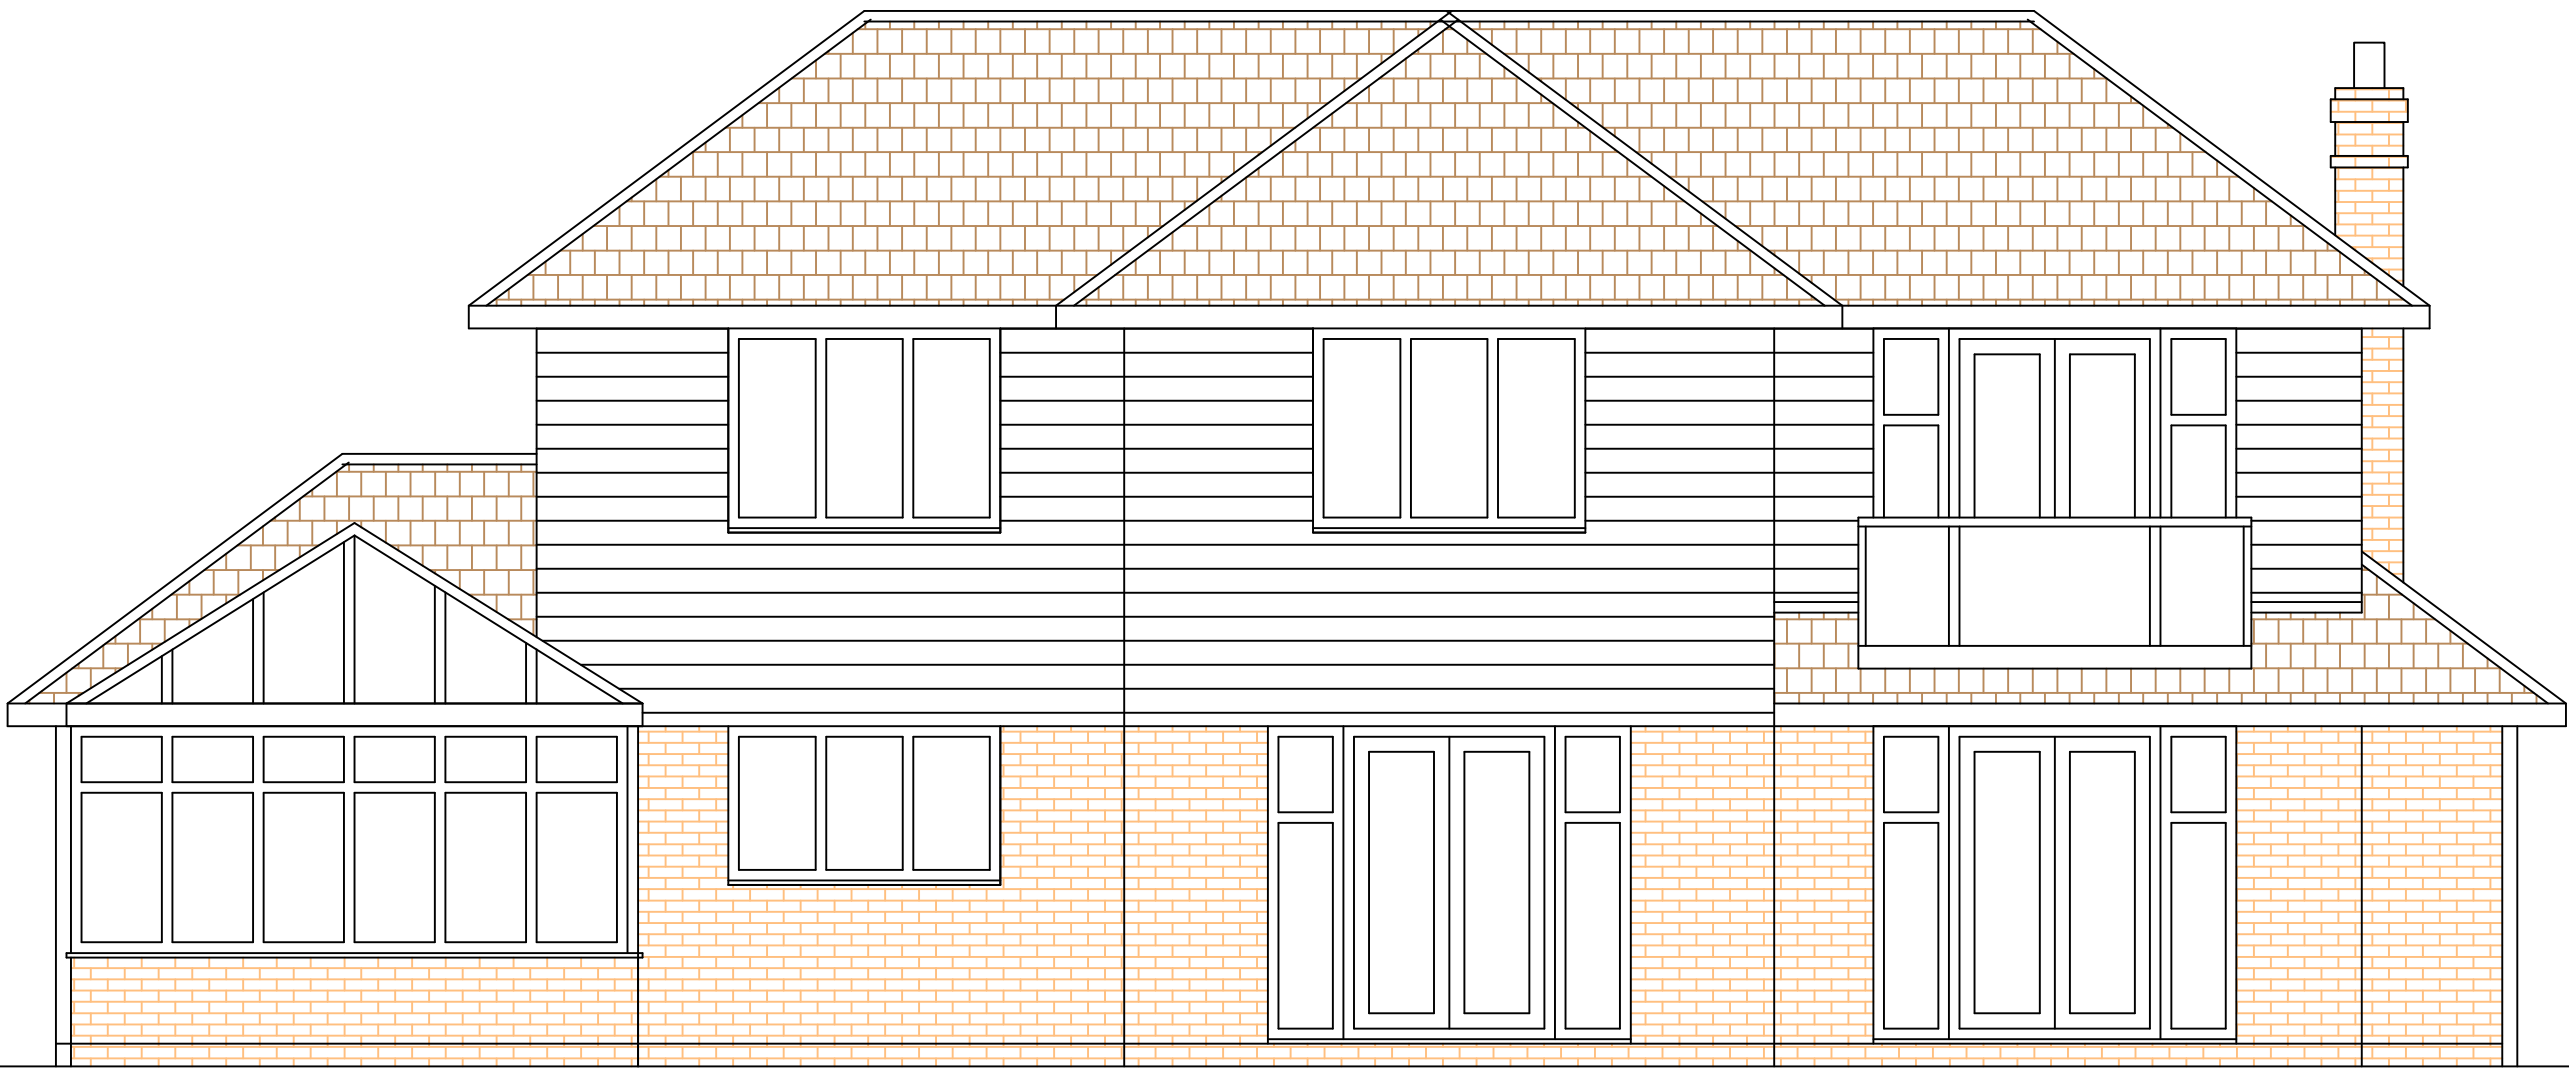

Existing South Elevation

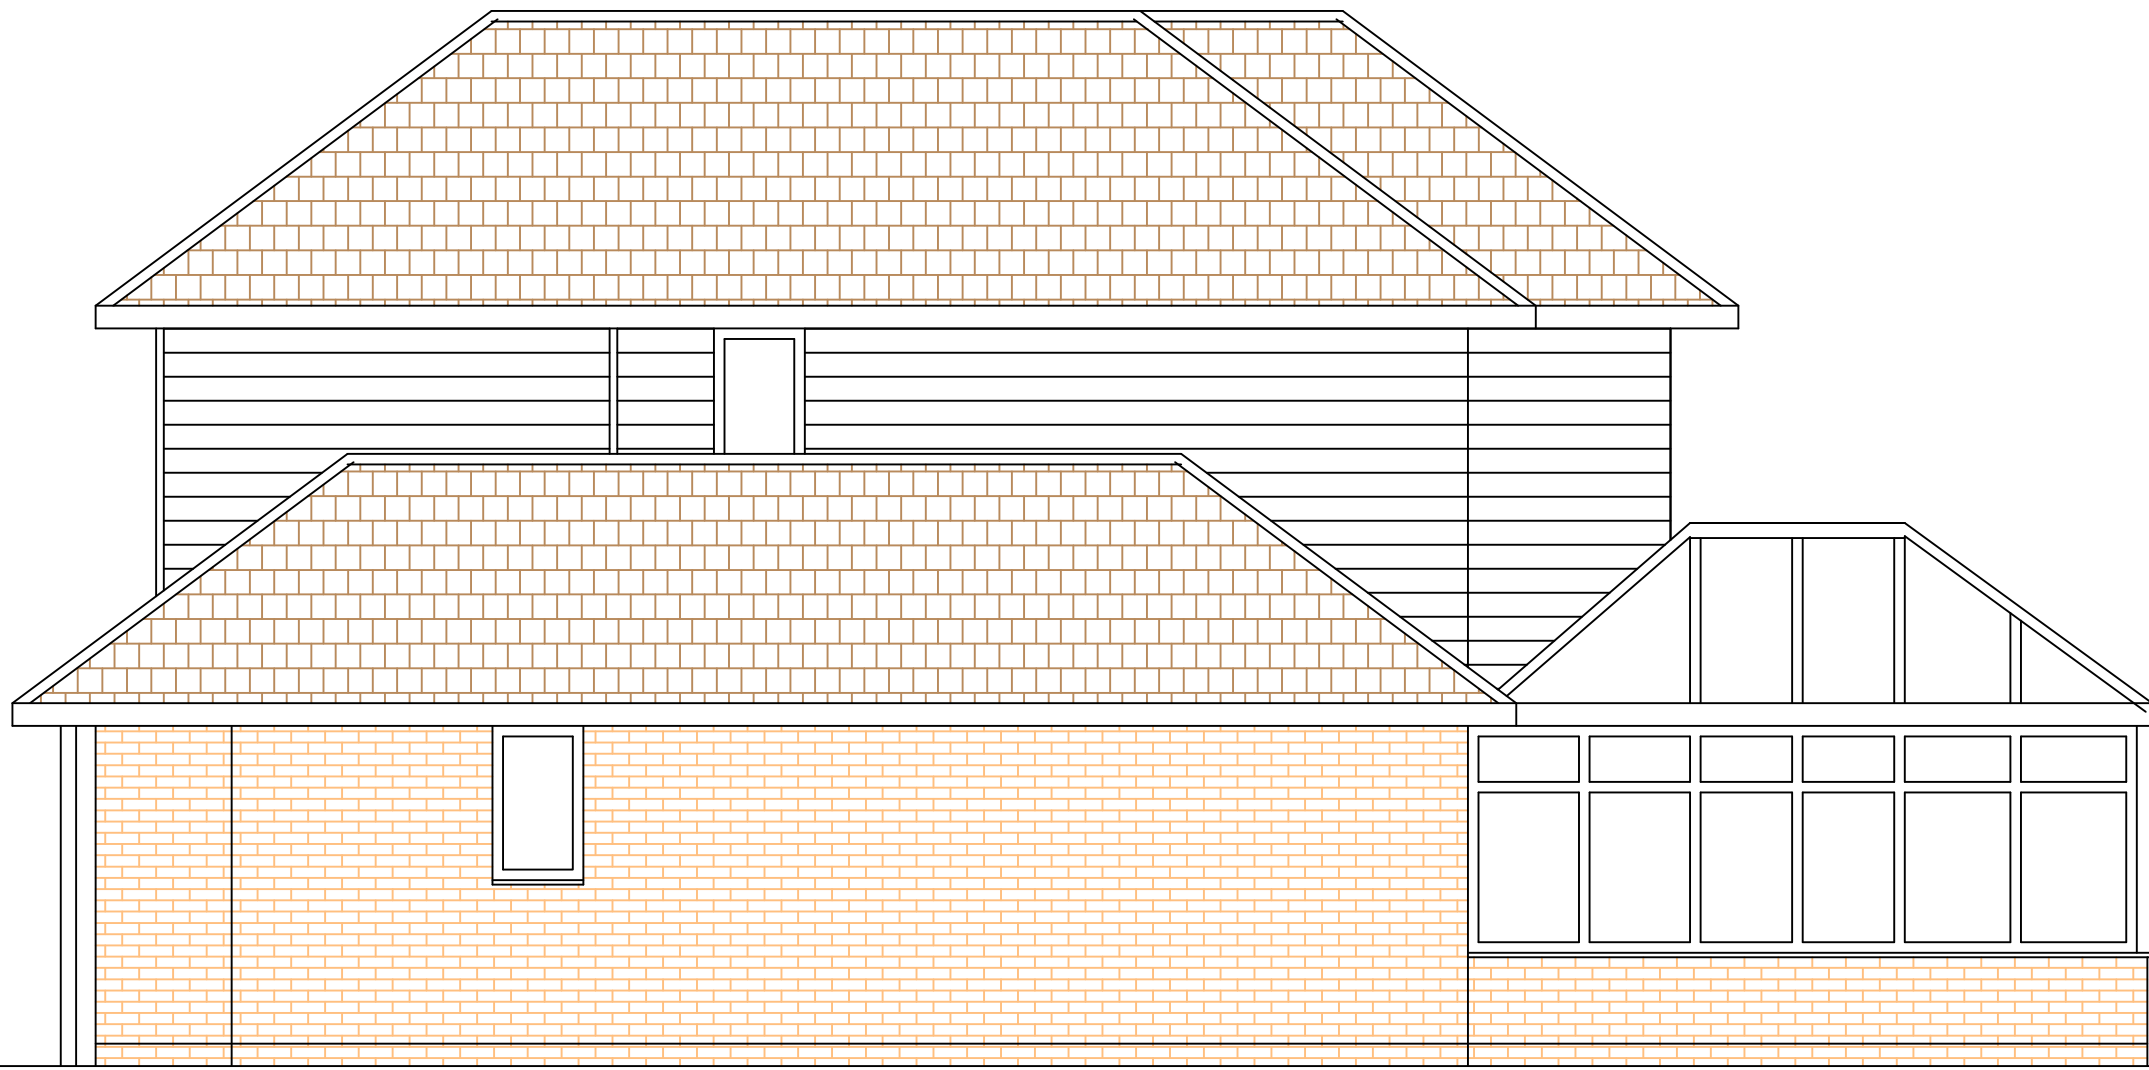

Existing West Elevation

General Notes

No.	Revision/Issue	Date

Firm Name and Address

Lee Smith
29 Selsey Avenue
Bognor Regis
West Sussex
PO21 2QZ
Mob 07740 516328

Project Name and Address

Existing Elevations at :

6 Old Point
Middleton on Sea
Bognor Regis
West Sussex

Project Existing Elevations	Sheet 2
Date 7th July 2026	
Scale 1 : 50	