



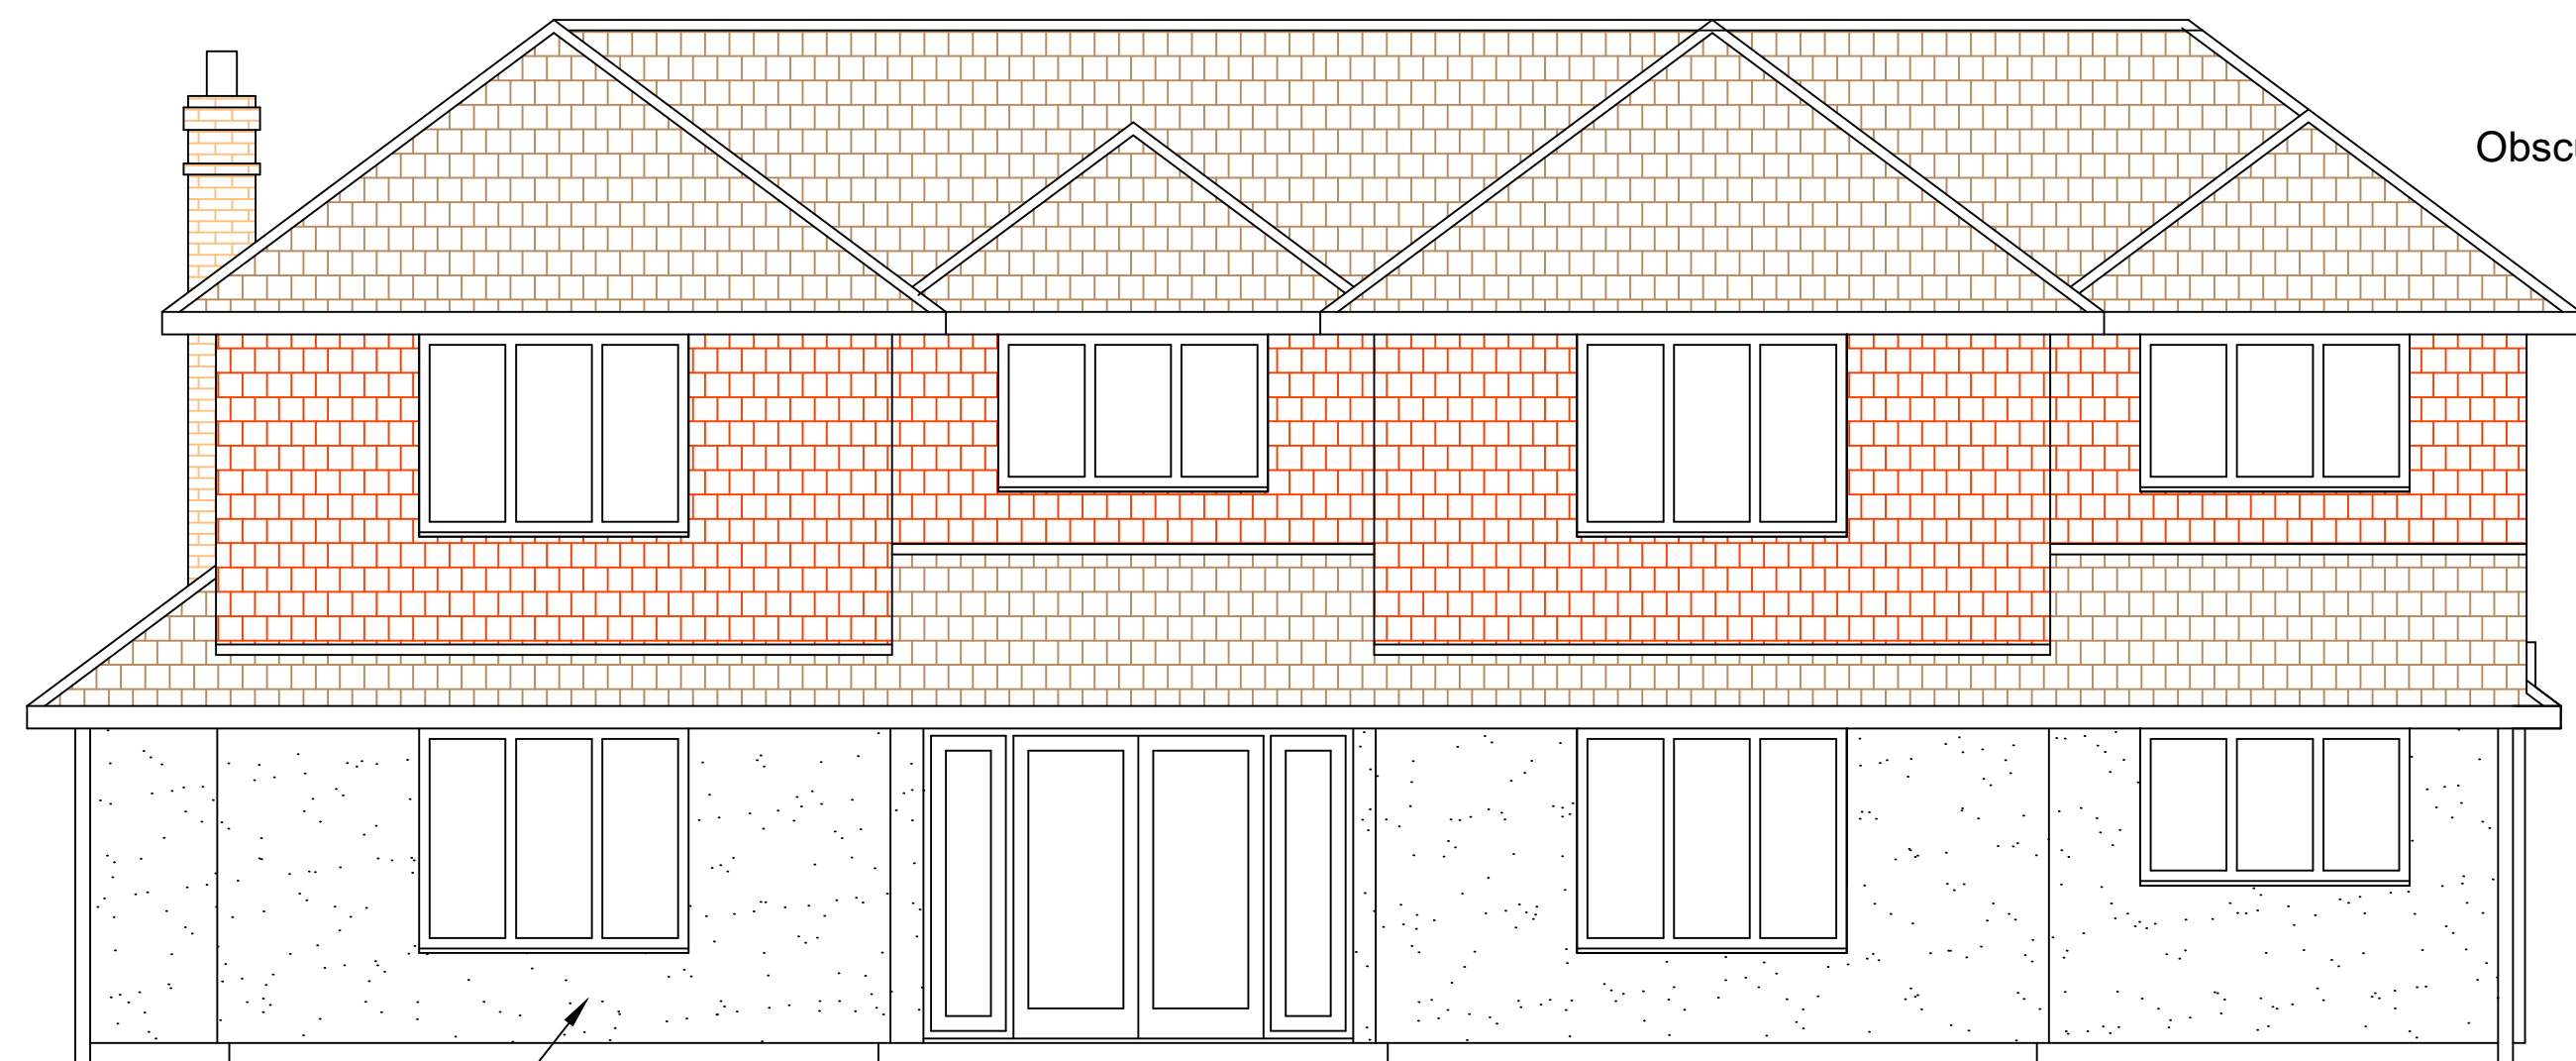

New Webber Render


Proposed North Elevation

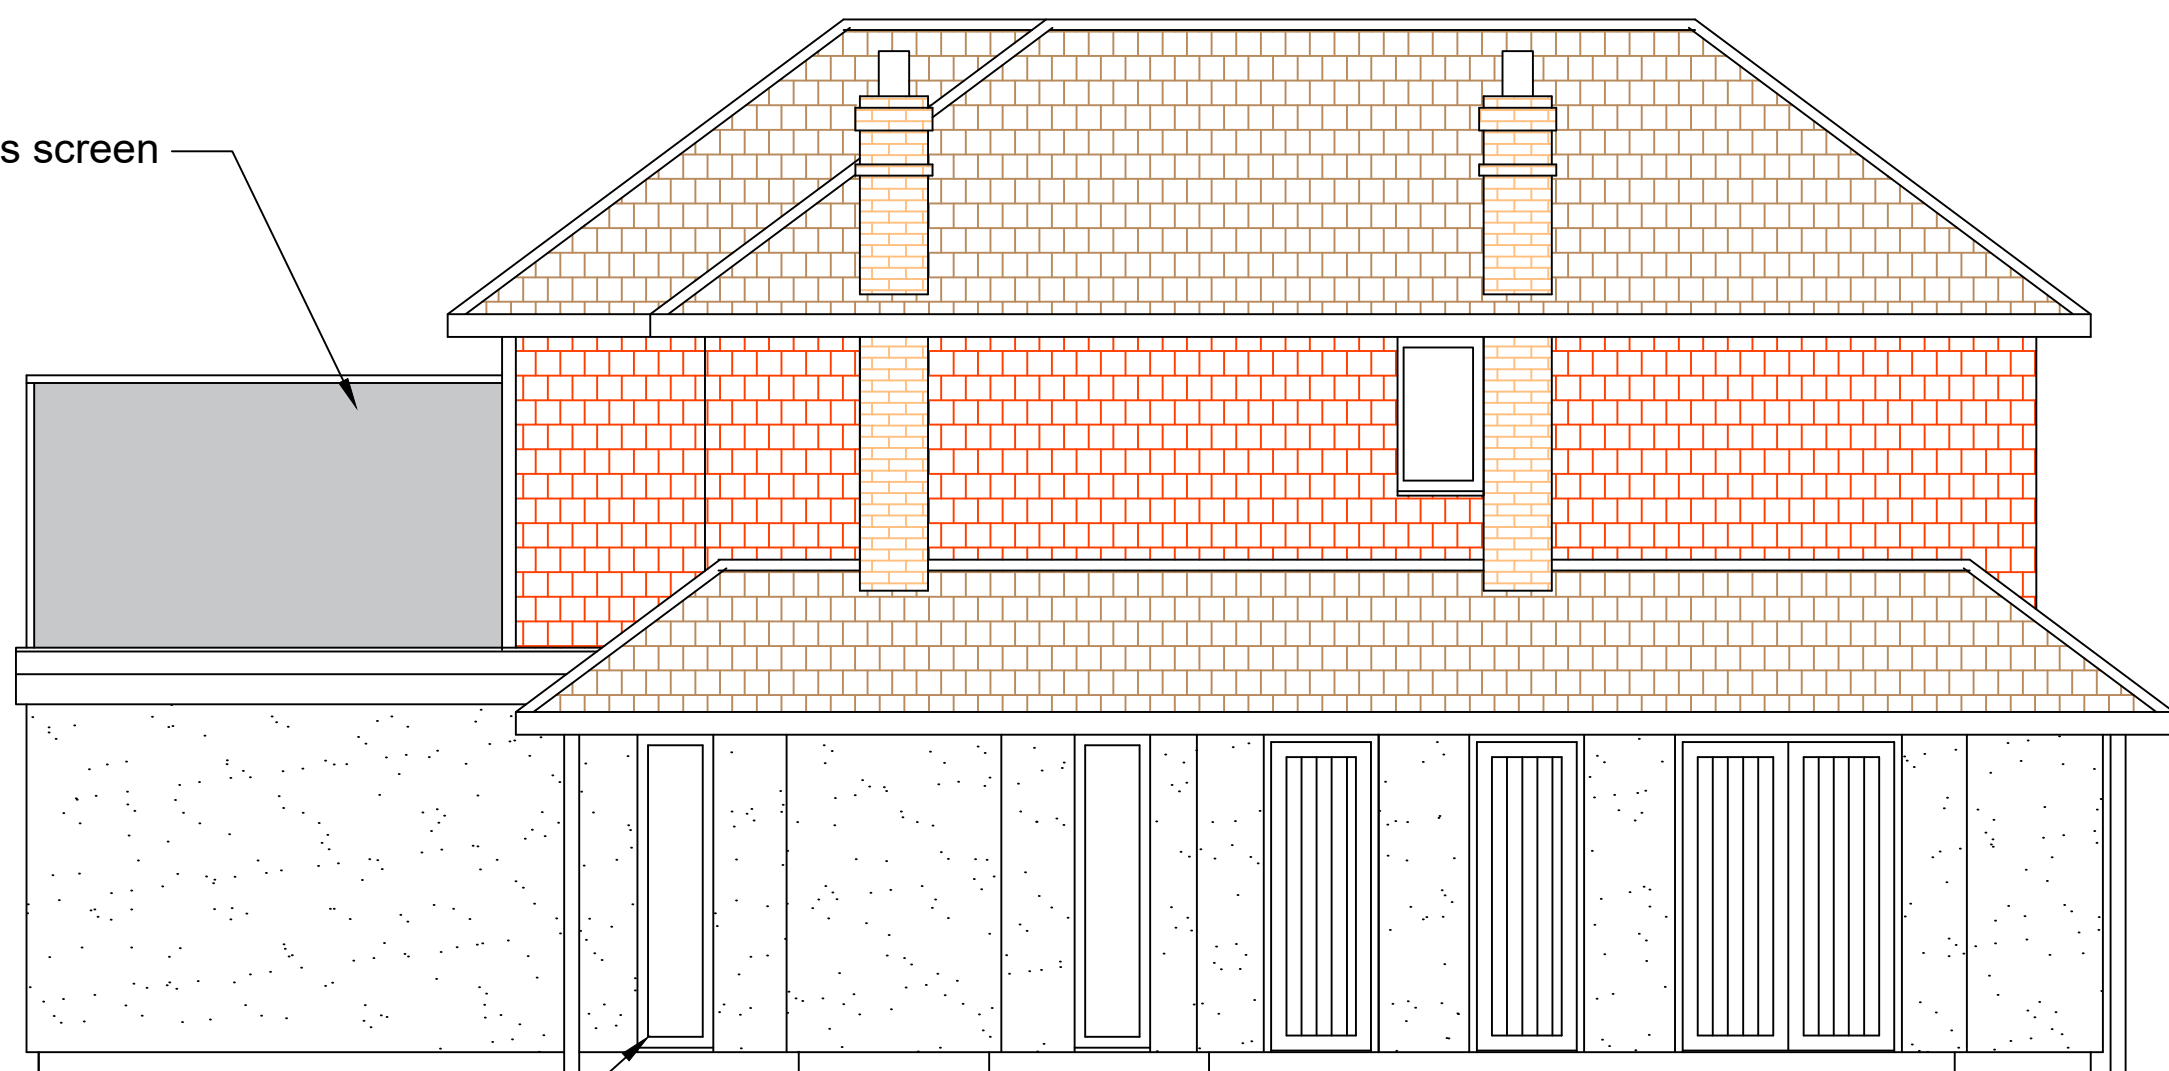

Obscured glass screen


New Aluminium Windows

Proposed East Elevation

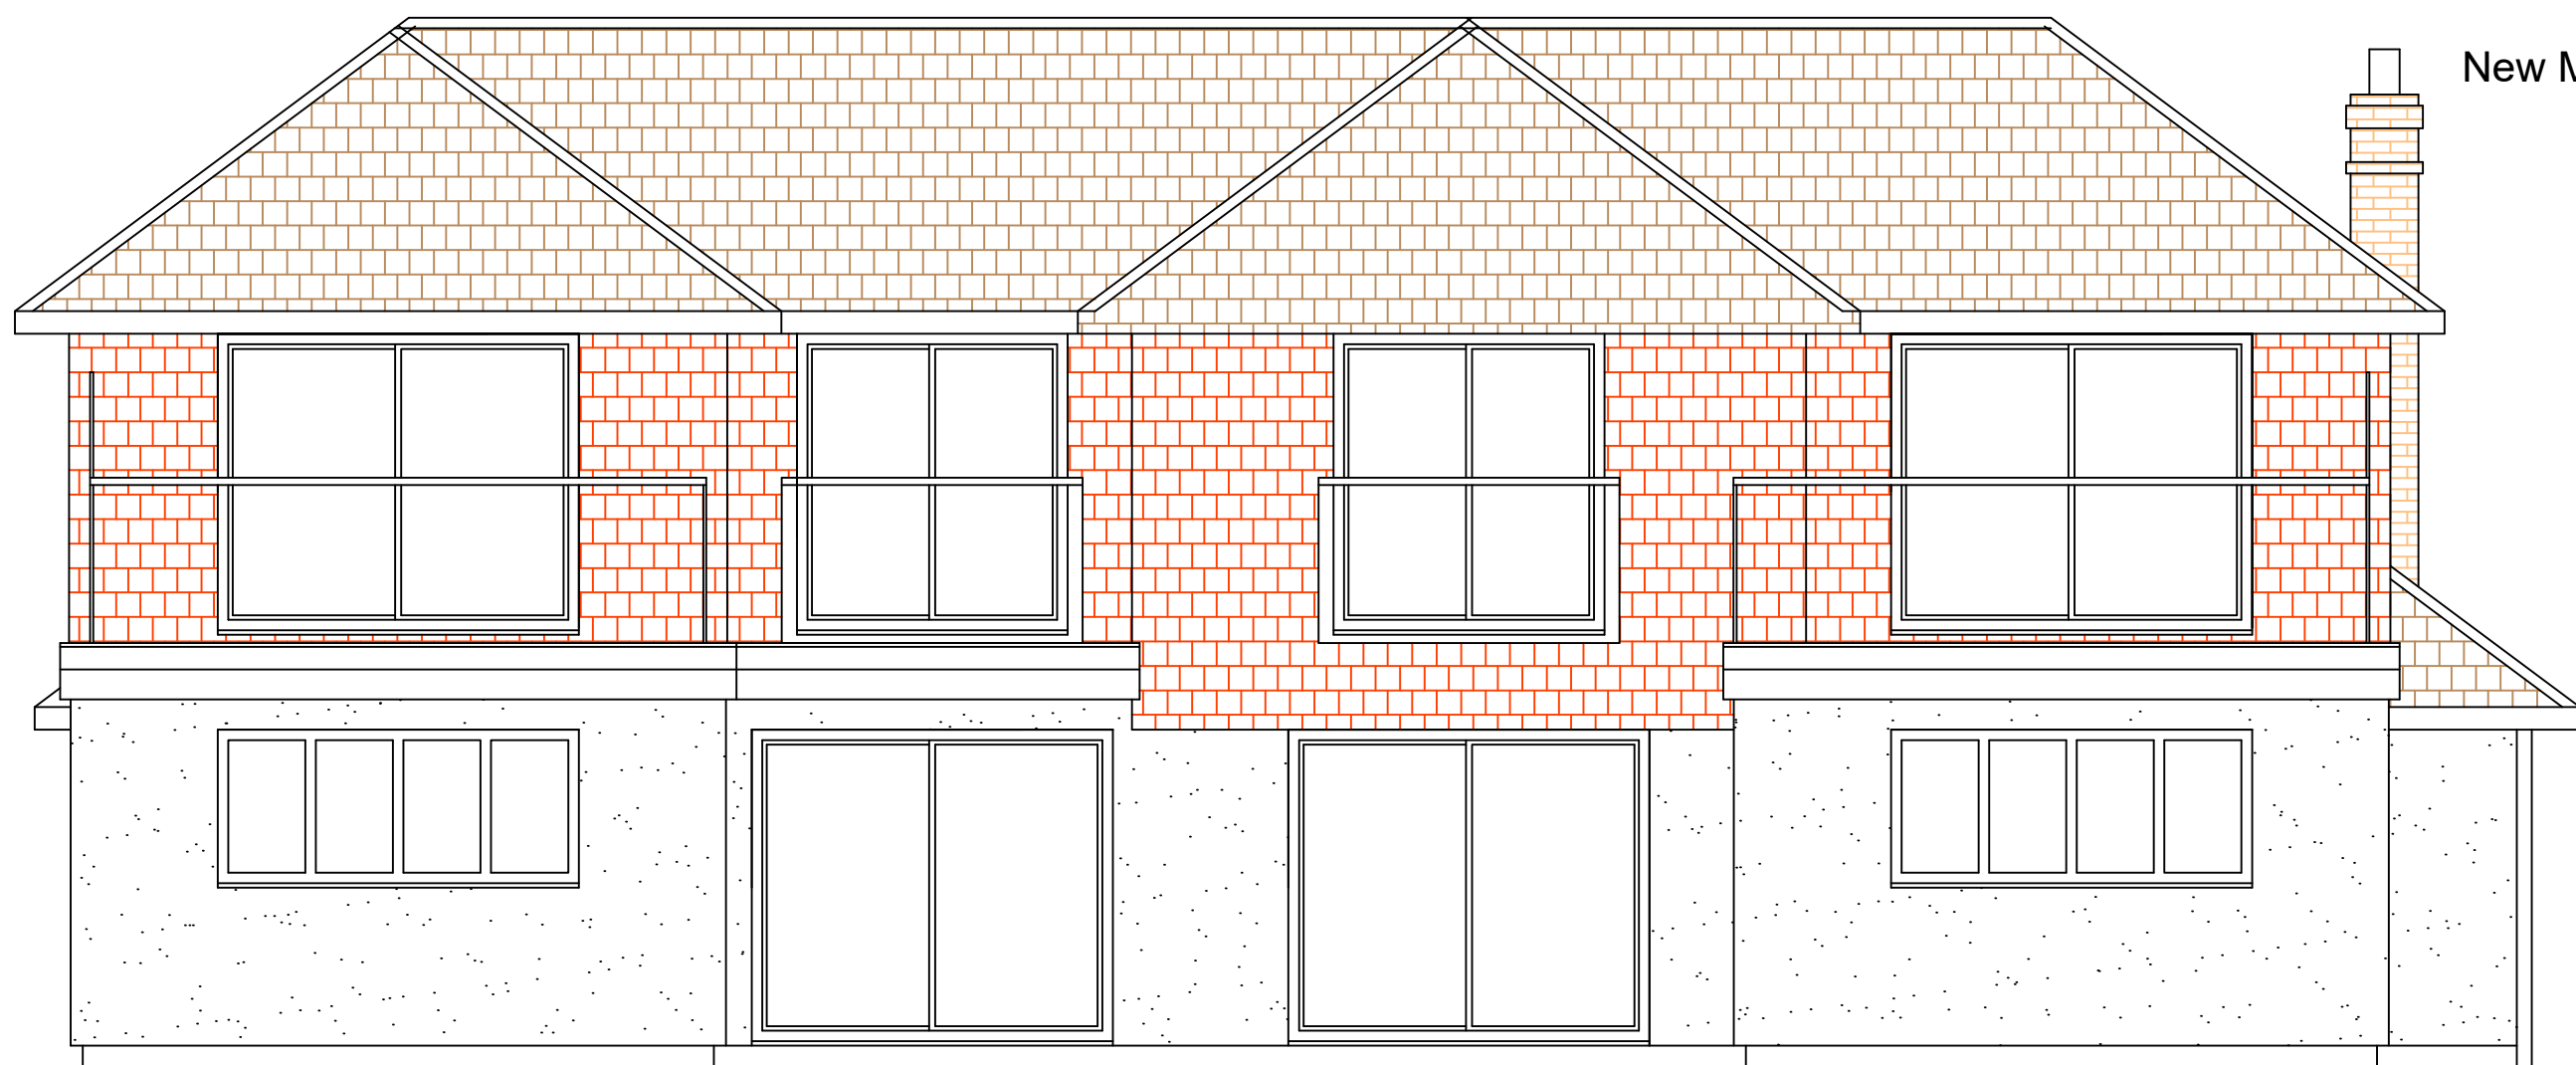

New Multi Coloured Tile Hanging

Proposed South Elevation

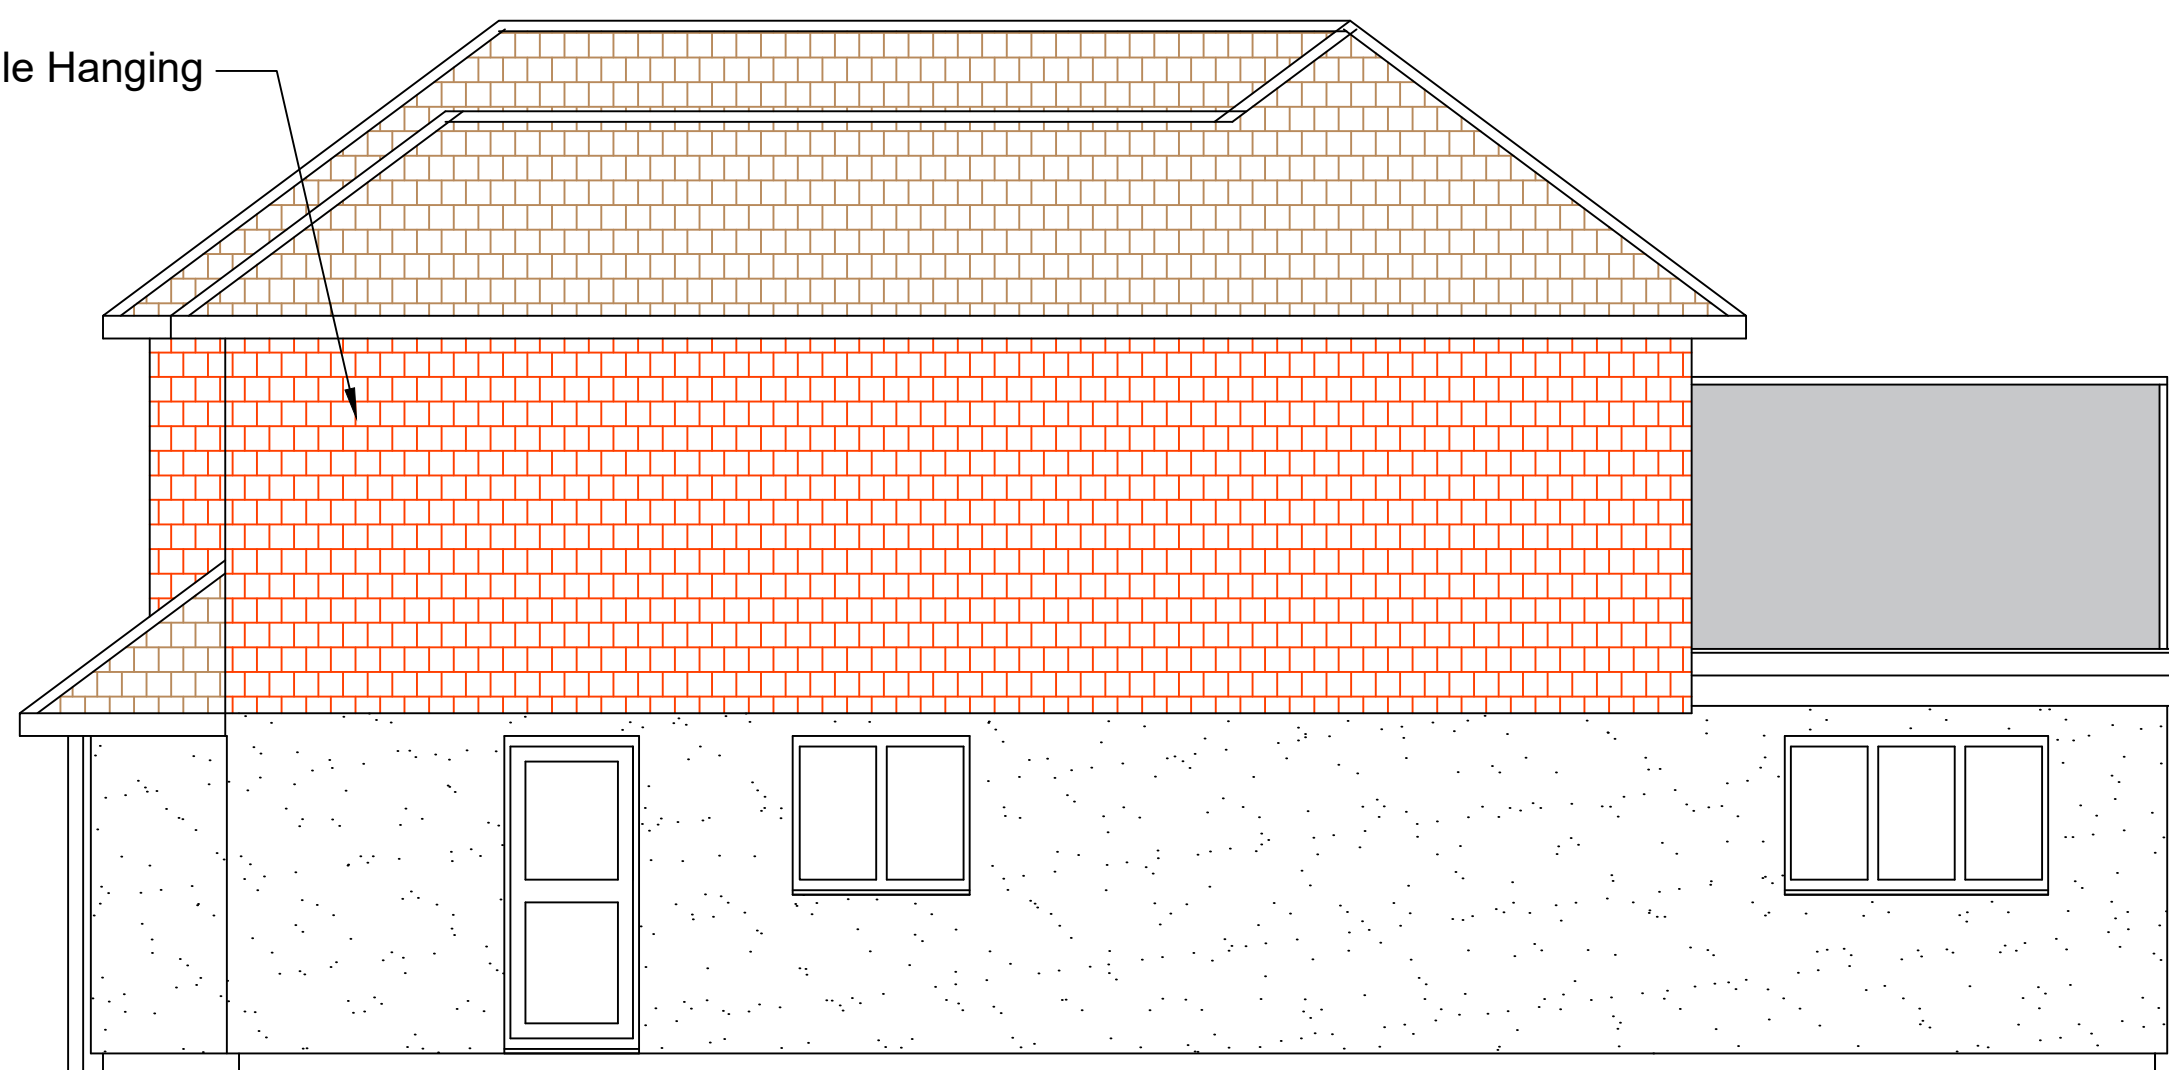

Proposed West Elevation

General Notes

No.	Revision/Issue	Date

Firm Name and Address
Lee Smith
29 Selsey Avenue
Bognor Regis
West Sussex
PO21 2QZ
Mob 07740 516328

Project Name and Address
Proposed Elevations at :
6 Old Point
Middleton on Sea
Bognor Regis
West Sussex

Project Proposed Elevations	Sheet
Date 10th July 2026	4
Scale 1:50	