
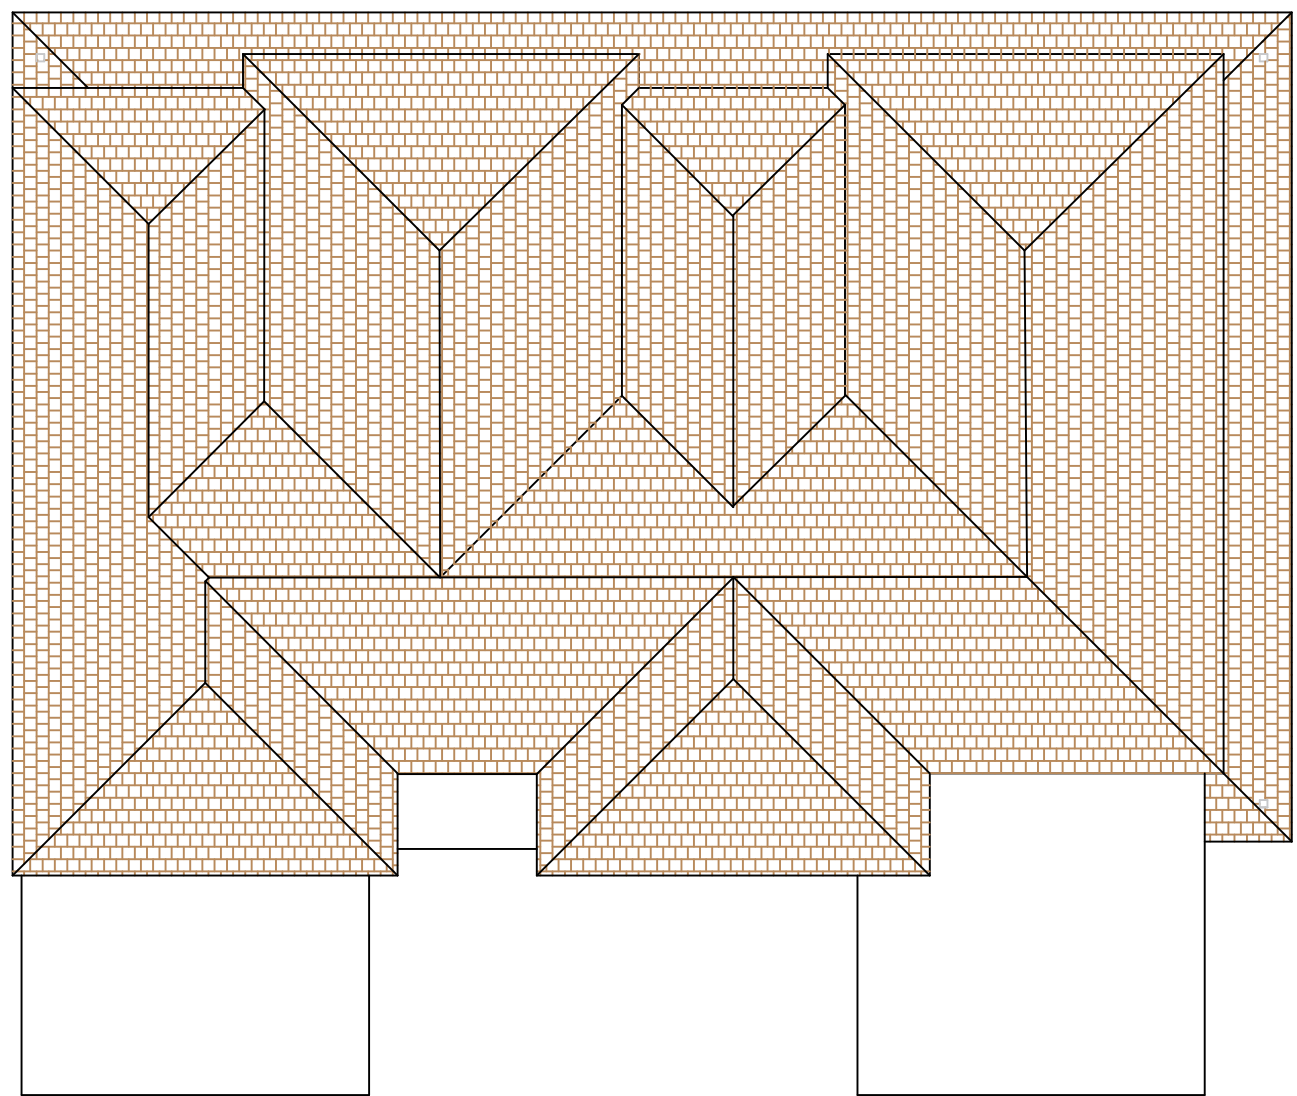


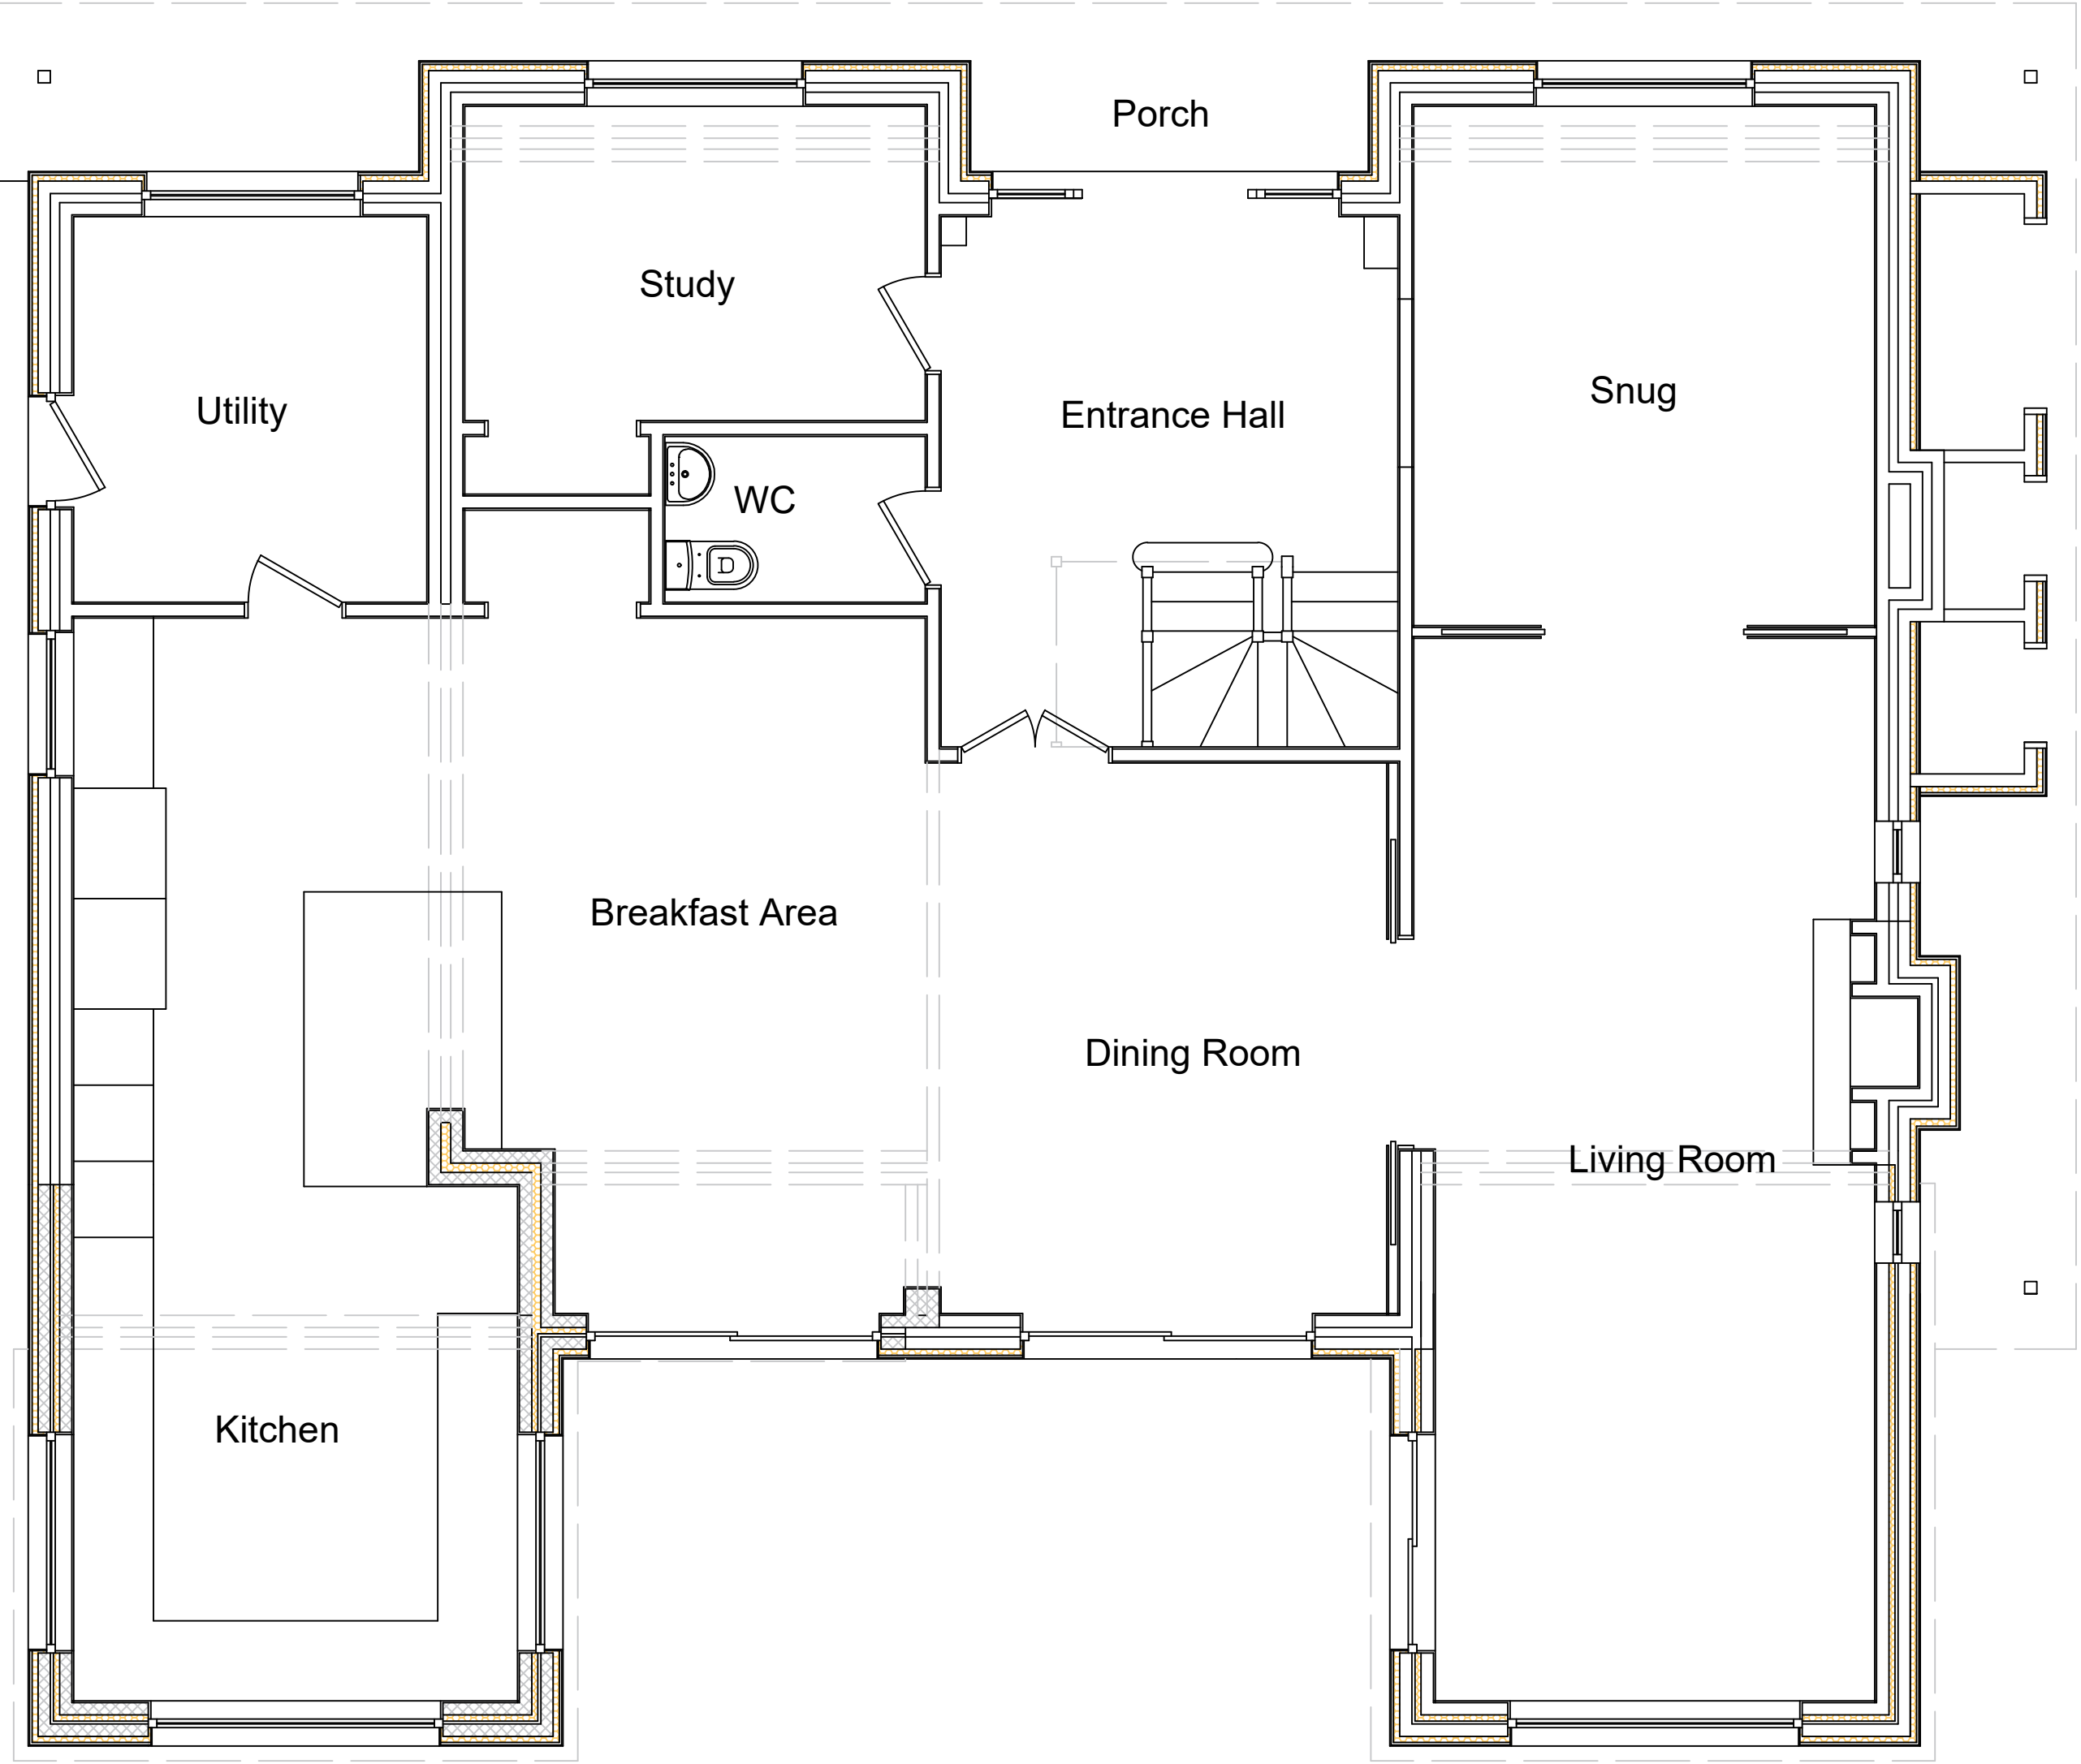

Proposed Roof Plan 1 : 100

General Notes

No.	Revision/Issue	Date

Firm Name and Address

Lee Smith
29 Selsey Avenue
Bognor Regis
West Sussex
PO21 2QZ

Mob 07740 516328

Project Name and Address

Proposed Plans at :

6 Old Point
Middleton on Sea
Bognor Regis
West Sussex

Project Proposed plans	Sheet
Date 10th July 2026	3
Scale 1 : 50	