



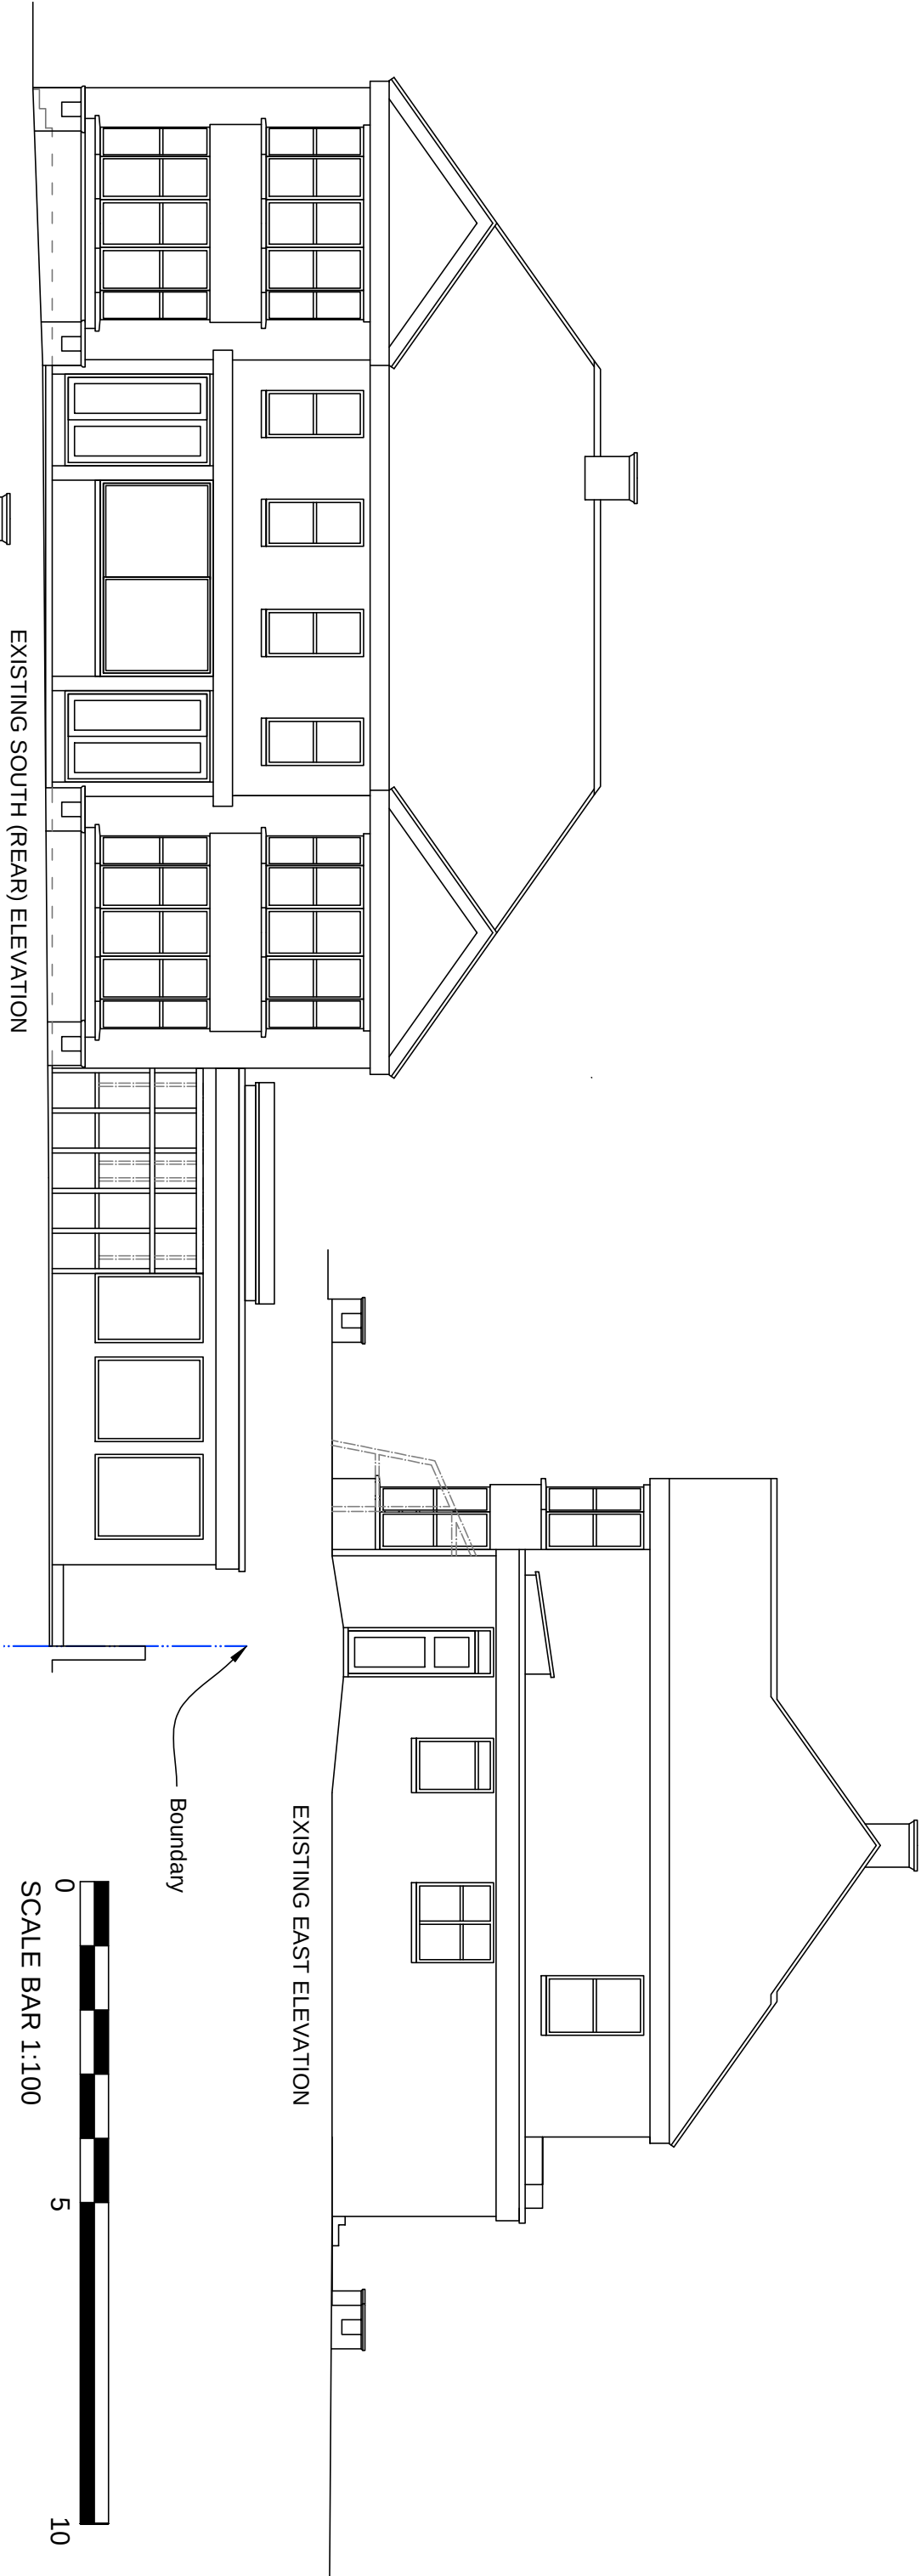

EXISTING SOUTH (REAR) ELEVATION

EXISTING EAST ELEVATION

Boundary

 

EXISTING WEST ELEVATION

EXISTING NORTH (FRONT) ELEVATION

|   |  |
|---|--|
| <b>REVISIONS</b>   |  |
| Ordinance Survey Licence number 100062725<br>(c) Crown copyright 2021. All rights reserved.   |  |
| <b>Notes</b>   |  |
| 1. These are computerised drawings for the purposes of obtaining planning & building regulations approvals & are based on certain overall measurements. They do not constitute working drawings. |  |
| 2. Distortion and uneven walls etc. have been ignored with some average measurements.   |  |
| 3. Dimensions shown must not be relied upon and must be checked on site and verified prior to commencement of work.                                                                              |  |
| 4. Where applicable this drawing is to be read in conjunction with other consultants' drawings & calculations.                                                                                   |  |
| 5. Do not scale from these drawings, except for planning purposes   |  |
| 6. Any Work undertaken prior to Planning and Building Regulations Approval is done so entirely at the Client/Contractors own risk                                                                |  |
| 7. The client is reminded of their obligations under the Party Wall etc. Act 1997 where appropriate.                                                                                             |  |
| (c) 2021 - A.H.Sutcliff   |  |



**SUTCLIFF CONSULTANTS Ltd**  
Chartered Building Engineers,  
Surveyors & Architectural Consultants

11 Crossbush Road  
Felpham, Bognor Regis  
West Sussex, PO22 7LS  
Tel: 01243 586004  
Fax: 08708 793194  
Mob: 07799 393250



Email: mail@sutcliffconsultants.co.uk

**PROJECT DETAIL**

17 Sea Way  
Middleton on Sea  
PO22 7RZ  
Extension and refurbishment  
FOR: Anstead

|                              |                         |
|------------------------------|-------------------------|
| <b>DRAWING</b>               | <b>SCALE:</b> 1:100 @A3 |
| Existing elevations          |                         |
| <b>DATE:</b> Feb 2021        |                         |
| <b>DRAWN:</b> A. H. Sutcliff |                         |
| <b>DRAWING:</b> 2106/PP/01   | <b>REVISION:</b>        |