



- KEY:
- Existing walls
 - Demolitions
 - Existing steels
 - New structural
 - New wall / Infill

Replace french doors and windows with new to client choice.
ALL new windows and doors to be powder-coated aluminium slim sections to client choice

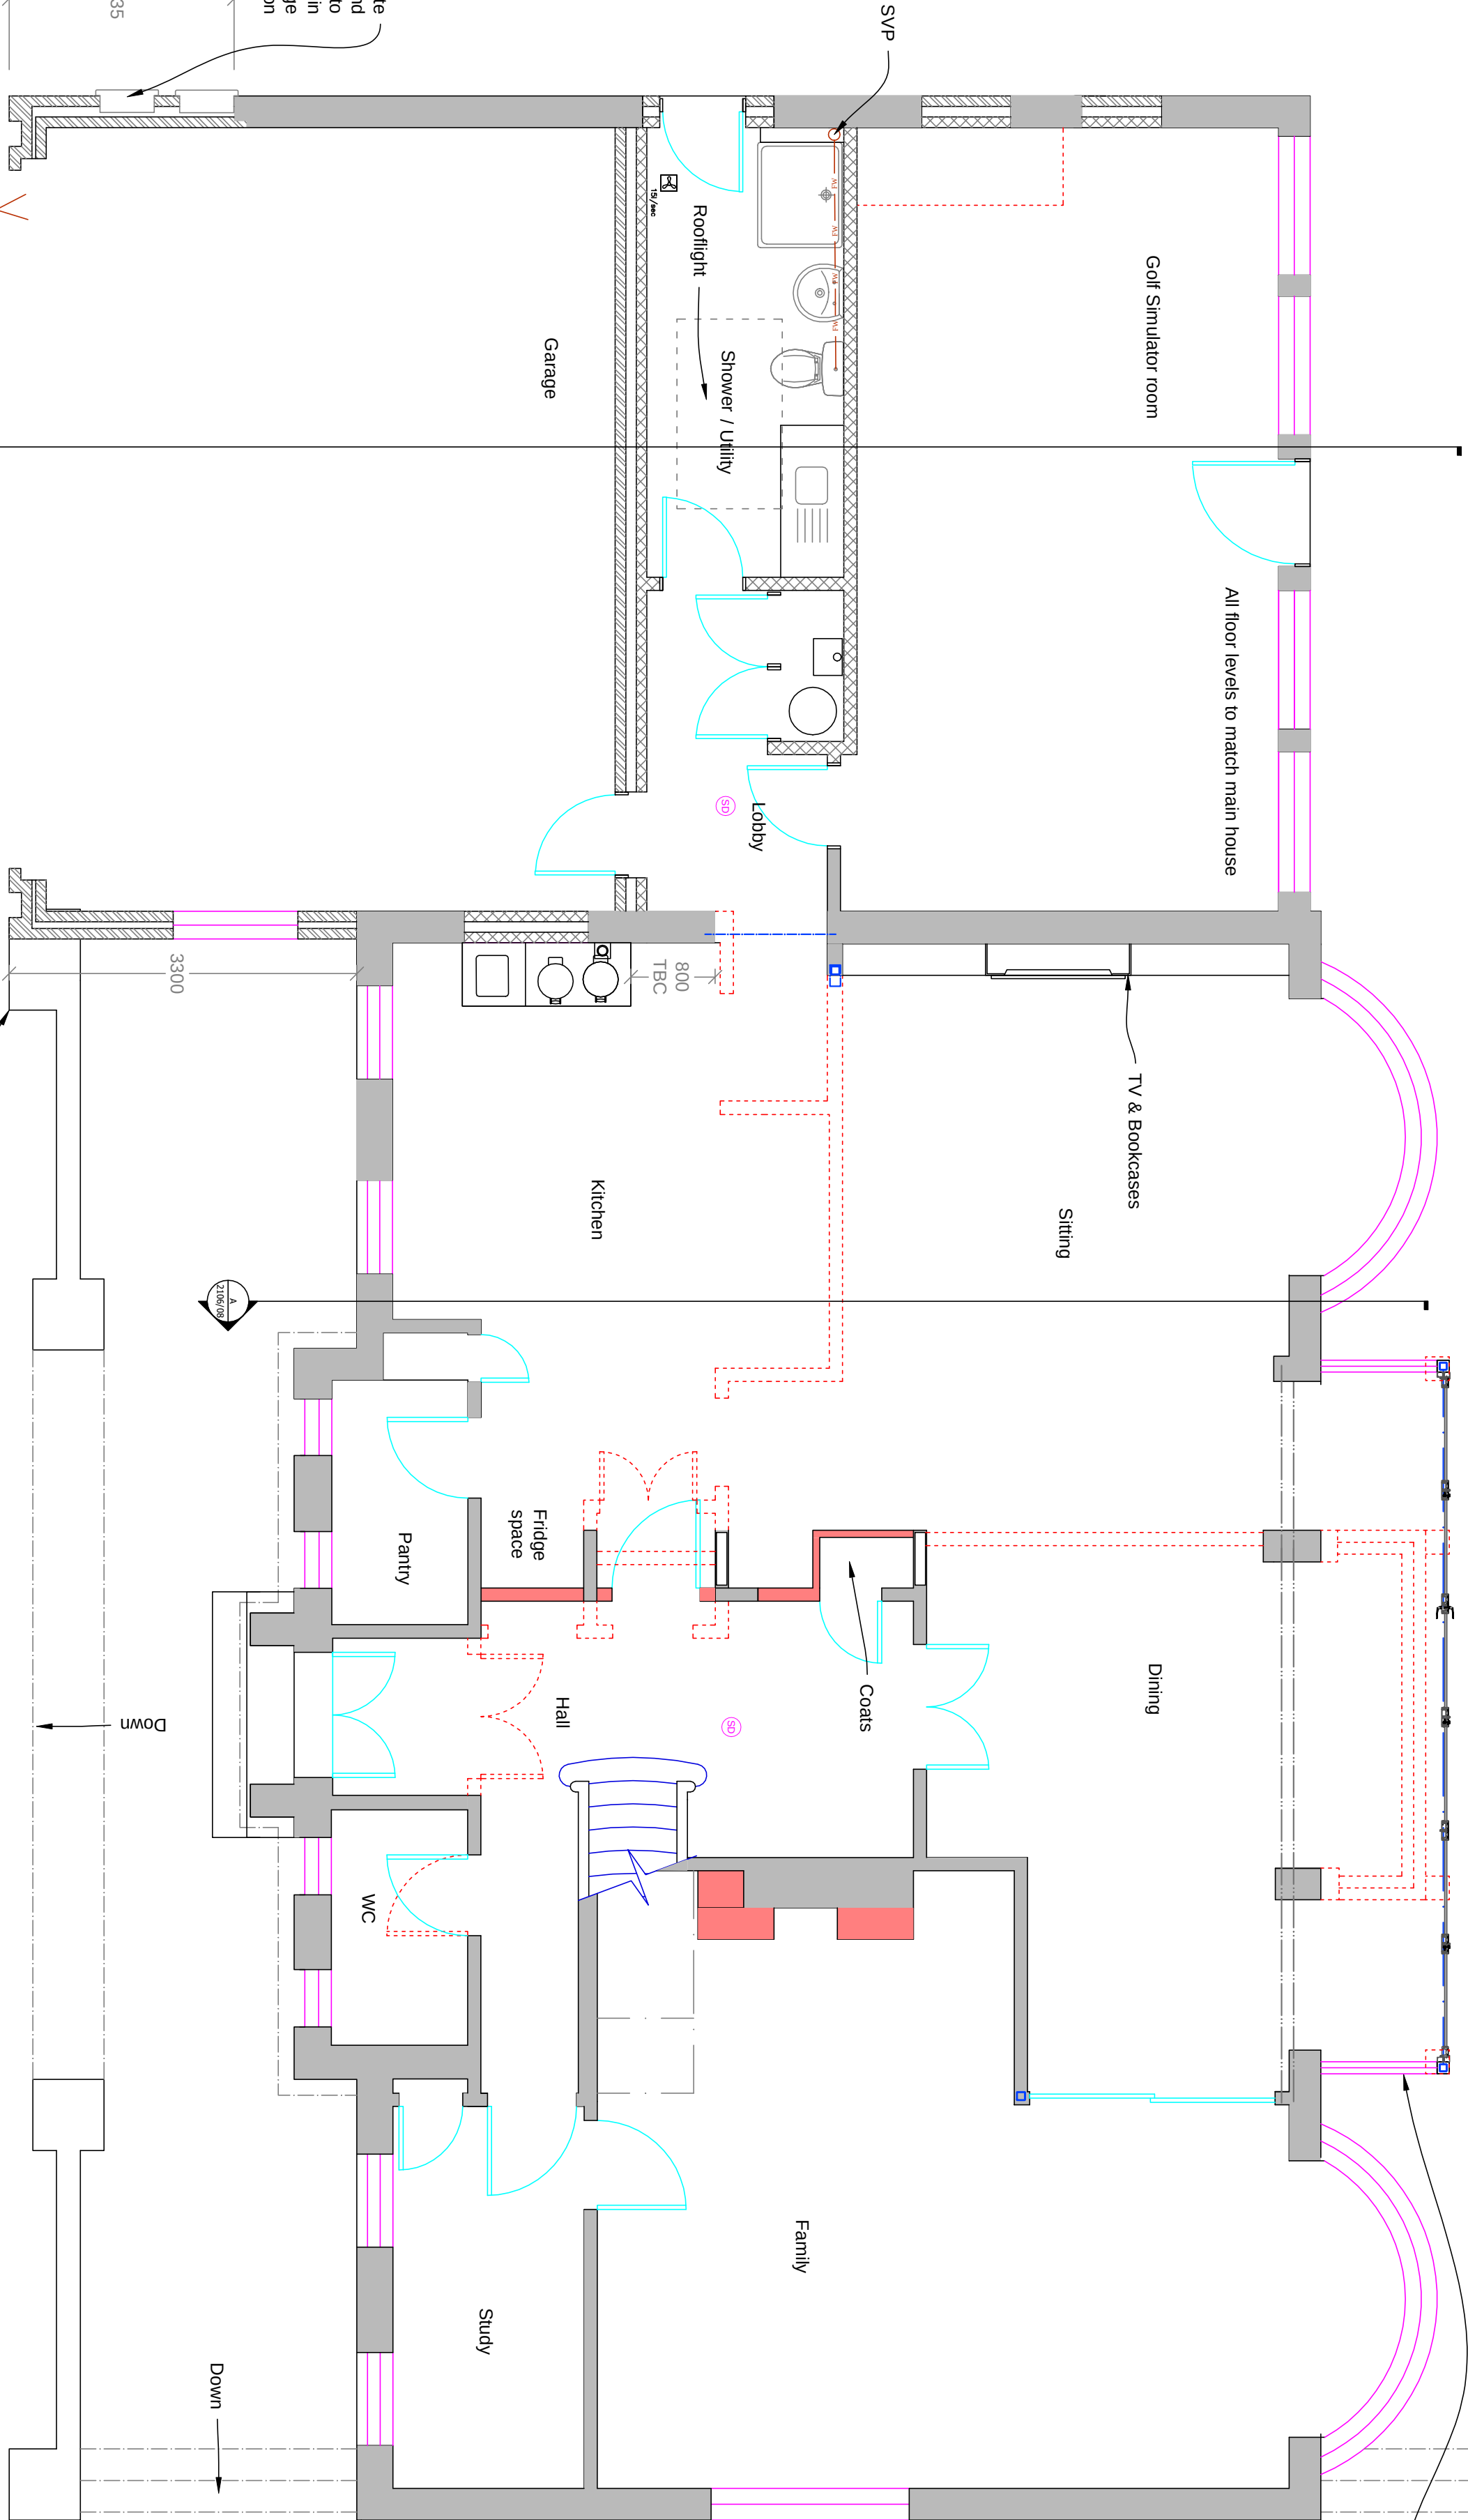

Rebuild pier to full size against new garage

PROPOSED GROUND FLOOR

 

REVISIONS
Orthoforce Survey Licence number 100062725
Notes
1. These are computerised drawings for the purpose of obtaining planning & building regulations approvals & are based on certain assumptions. They are not to be used for construction purposes.
2. Discretion and uneven walls etc. have been ignored with some average measurements.
3. Dimensions are not to be relied upon and must be checked on site and verified prior to commencement of work.
4. Where applicable this drawing is to be read in conjunction with other consultants' drawings & calculations.
5. This drawing is not to be used for planning purposes.
6. Any Work undertaken prior to Planning and Building Regulations Approval is done so entirely at the Client/Contractors own risk.
etc. Act 1997 where appropriate.
(c) 2021 - A.H. Sutcliffe



SUTCLIFF CONSULTANTS Ltd
Chartered Building Engineers,
Surveyors & Architectural Consultants

11 Crossbush Road
Folham, Bognor Regis
West Sussex, PO22 7LS
Tel: 01243 268014
Fax: 01243 268014
Mob: 07799 393250
Email: mail@sutcliffconsultants.co.uk

PROJECT DETAIL

17 Sea Way
Middleton on Sea
PO22 7RZ
Extension and refurbishment
FOR: Anstead

DRAWING	SCALE: 1:50 @A2
Proposed ground floor plan	
DATE:	Feb 2021
DRAWN:	A. H. Sutcliffe
DRAWING:	2106/PP/05
REVISION:	A