

KEY:


Existing walls

Demolitions


Existing steels

New structural

New wall / Infill

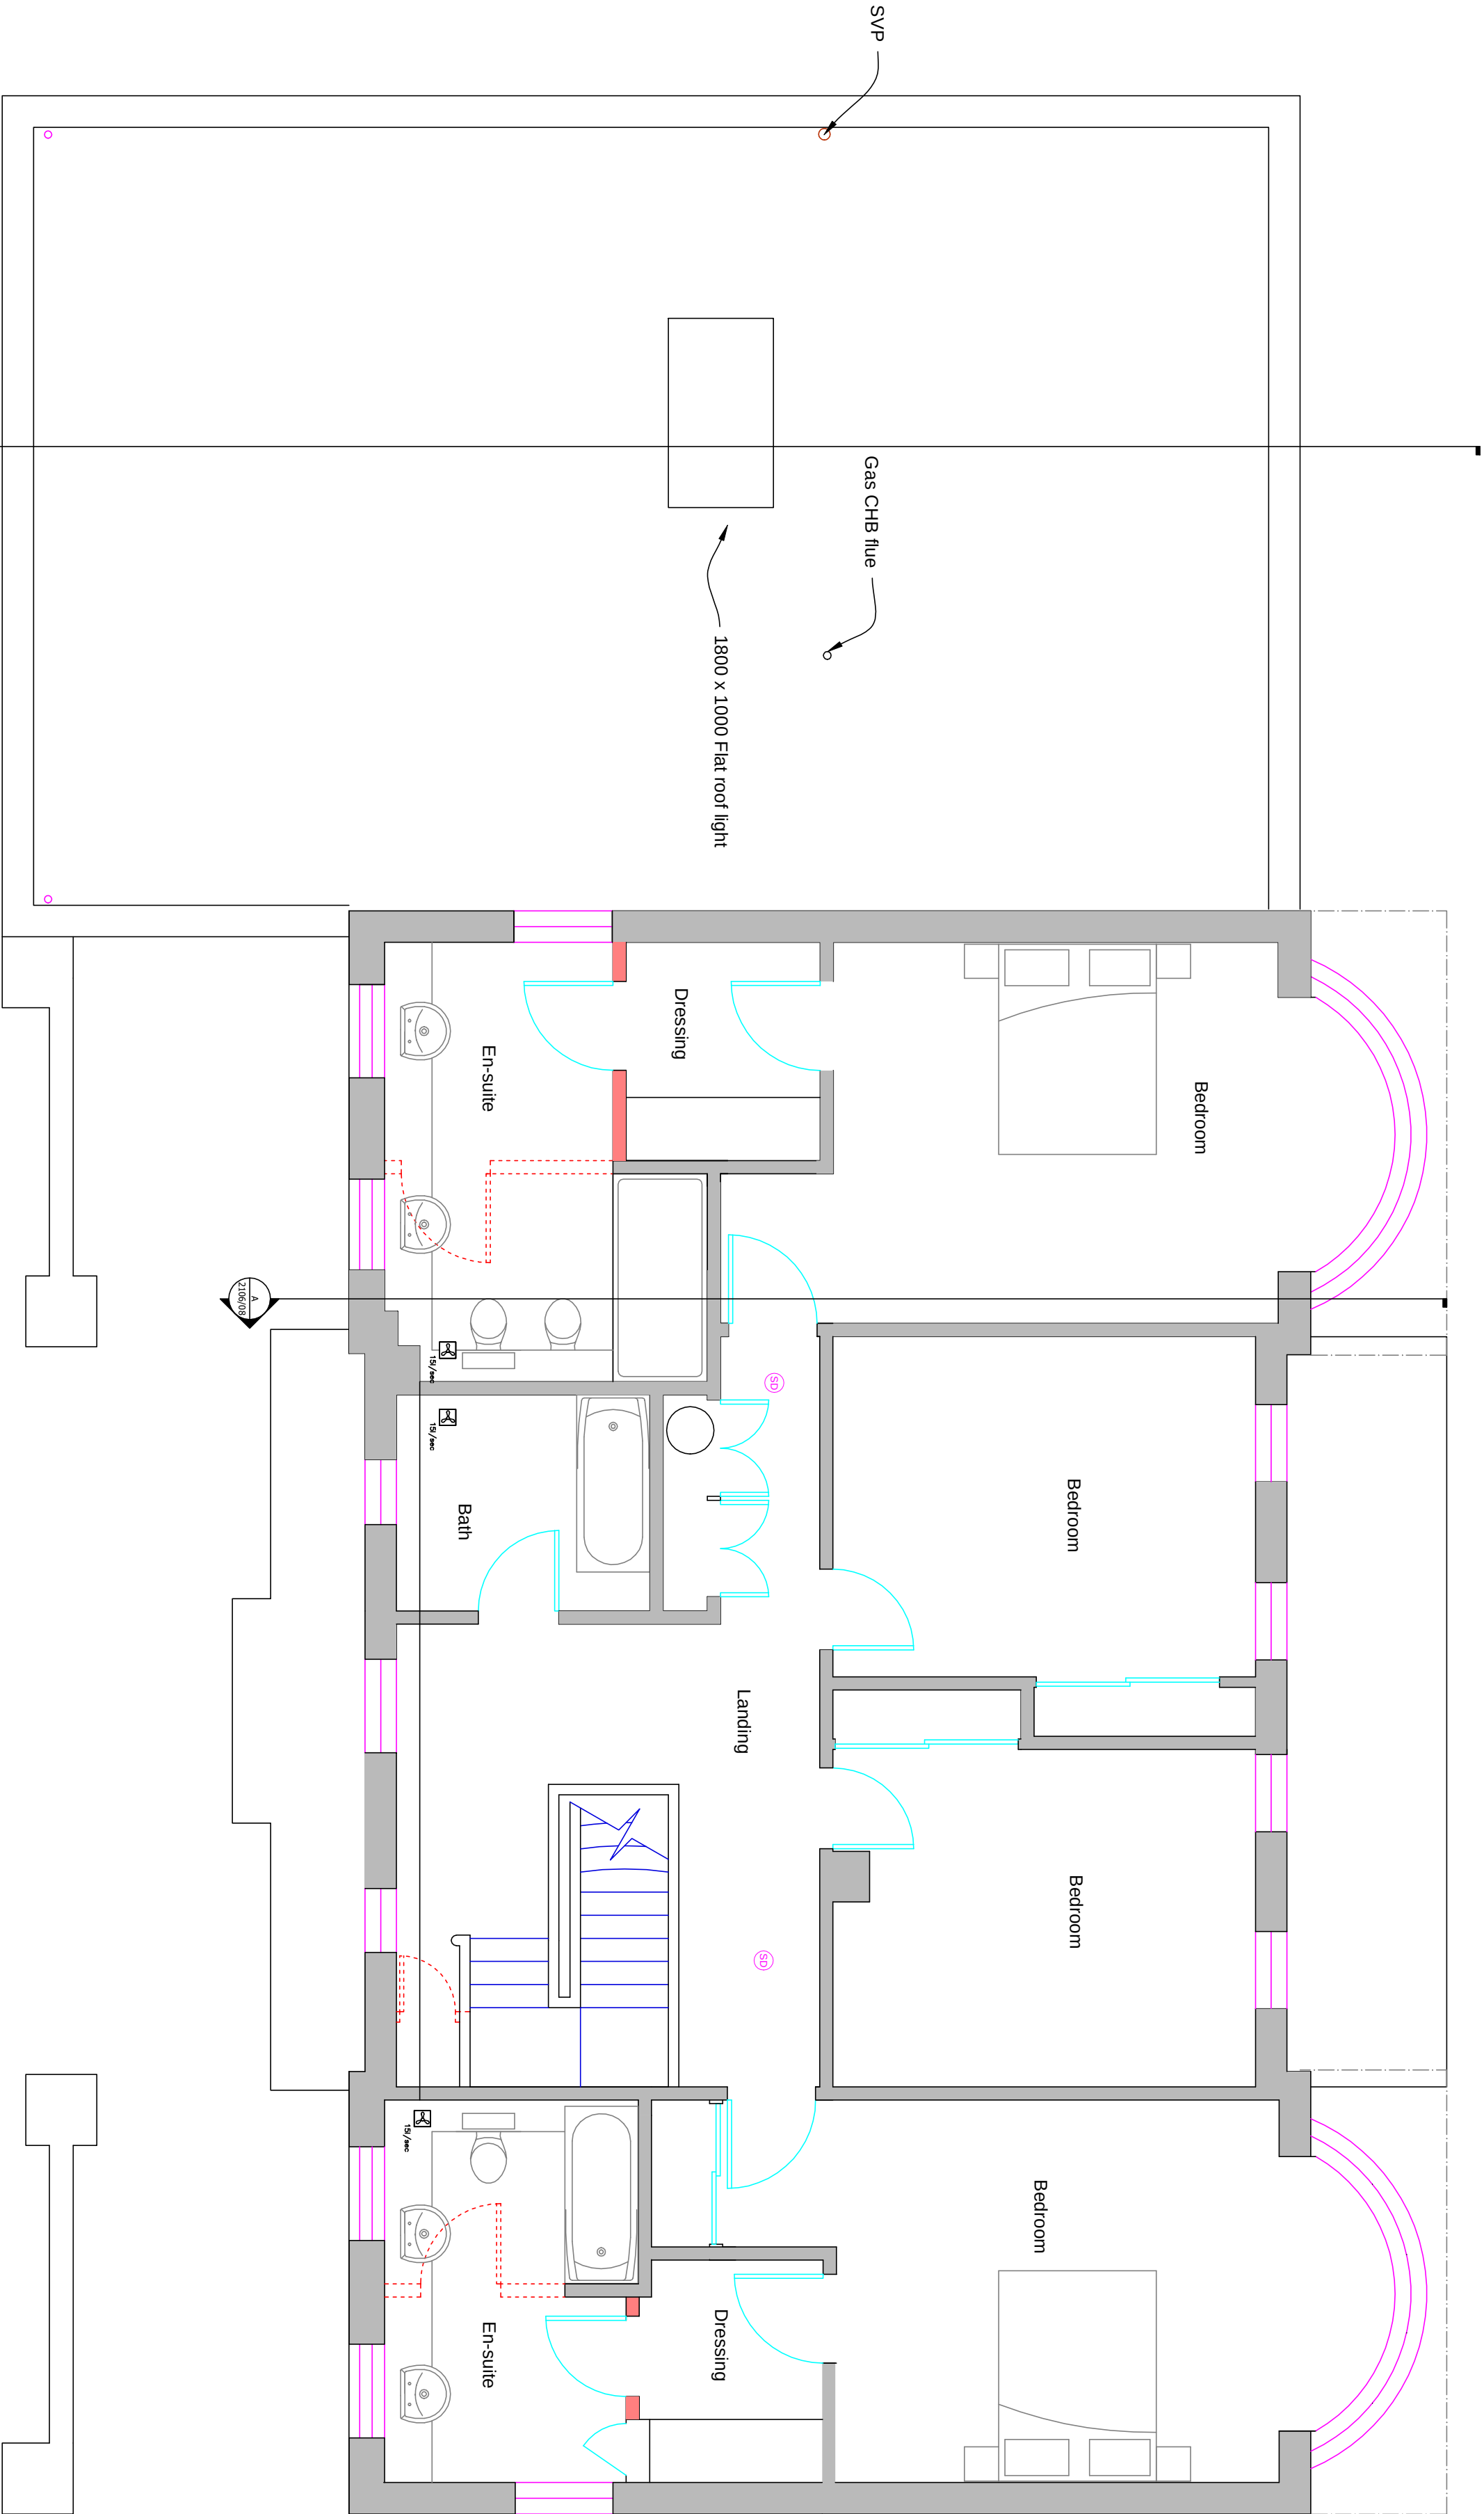

PROPOSED FIRST FLOOR

 

Ordnance Survey Licence number 100062725
Notes
1. These are computerised drawings for the purposes of obtaining planning & building regulations approvals & are based on certain assumptions. They are not to be used for construction purposes.
2. Discrepancies and uneven walls etc. have been ignored with some average measurements.
3. Dimensions are not to be relied upon and must be checked on site and verified prior to commencement of work.
4. Where applicable this drawing is to be read in conjunction with other consultants' drawings & calculations.
5. It is the responsibility of the Client/Contractor to ensure that all work is carried out in accordance with the Building Regulations.
6. Any Work undertaken prior to Planning and Building Regulations Approval is done so entirely at the Client/Contractors own risk.
7. The Client/Contractor is responsible for obtaining all necessary permissions under the Party Wall etc. Act 1997 where appropriate.
(c) 2021 - A.H. Sutcliffe

RICS

Email: mail@sutcliffconsultants.co.uk

SUTCLIFF CONSULTANTS Ltd

Chartered Building Engineers,
Surveyors & Architectural Consultants

11 Crossbush Road
Folham, Bognor Regis
West Sussex, PO22 7LS
Tel: 01243 788104
Fax: 01243 788104
Mob: 07799 393250

PROJECT DETAIL

17 Sea Way
Middleton on Sea
PO22 7RZ
Extension and refurbishment
FOR: Anstead

DRAWING SCALE: 1:50 @A2
Proposed first floor plan
DATE: Feb 2021
DRAWN: A.H. Sutcliffe
REVISION: 2106/PP/06

ARUN DISTRICT COUNCIL M54/21/1/HH