




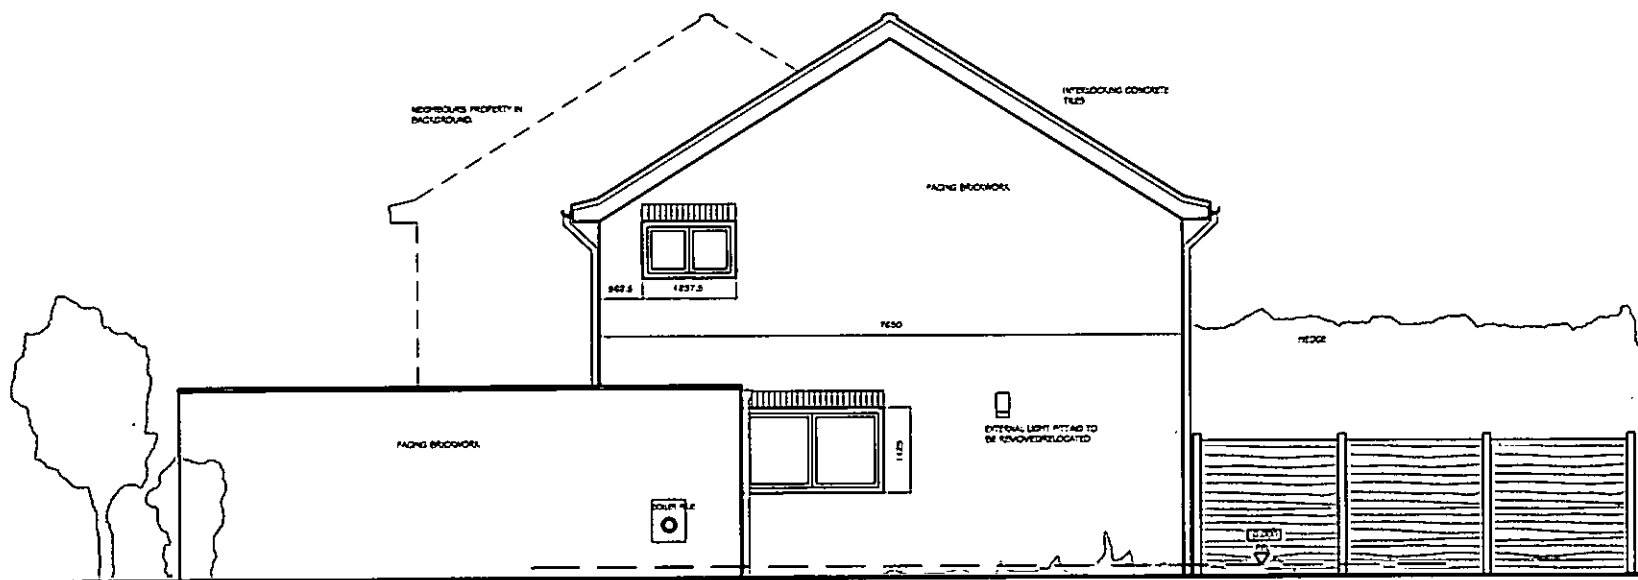


NORTH ELEVATION

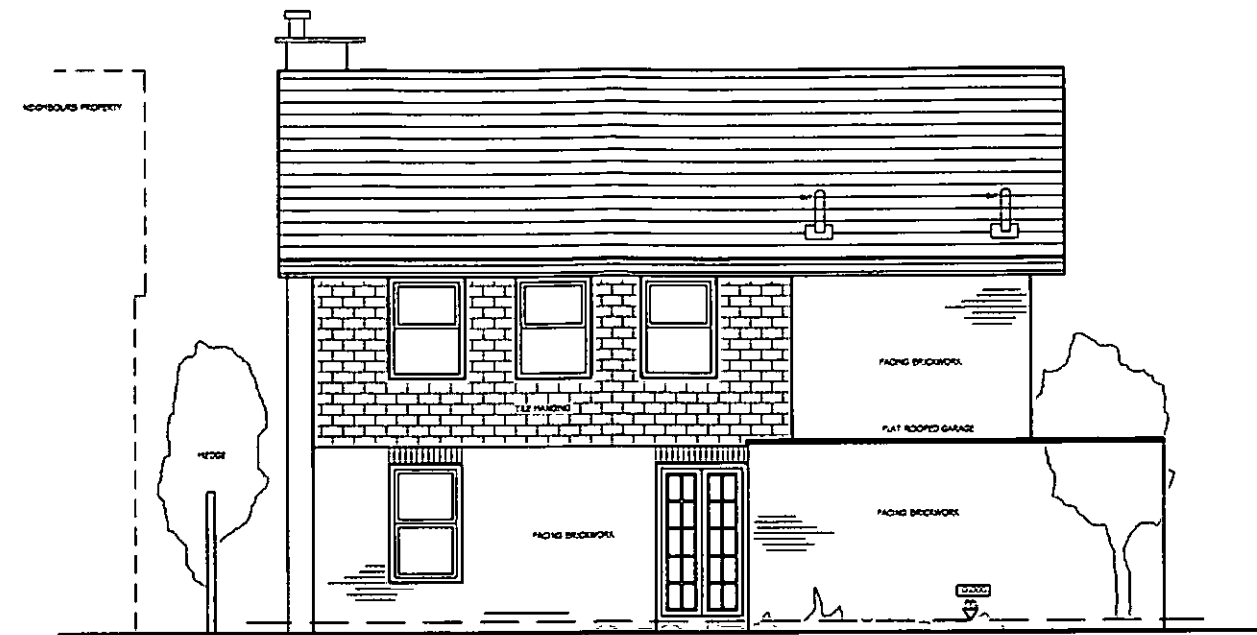

EAST ELEVATION

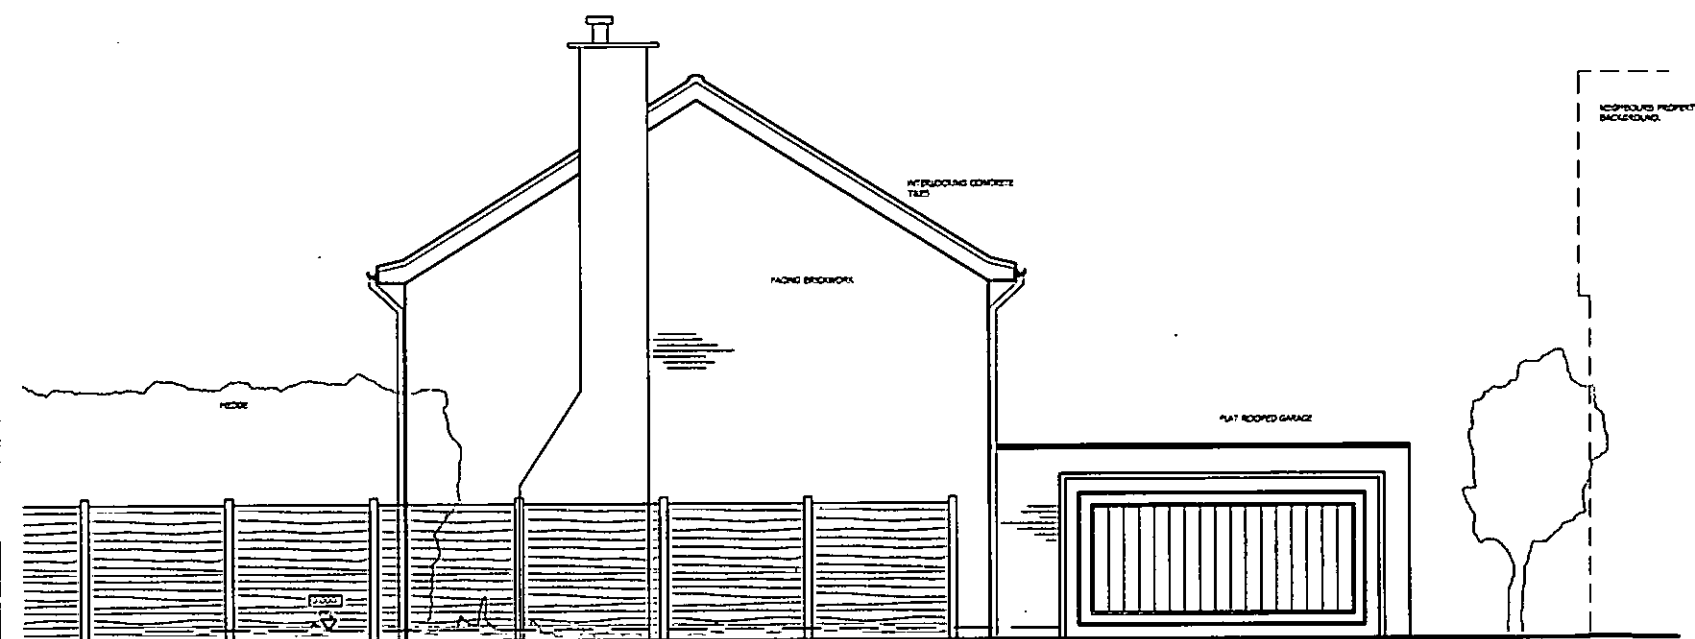

SOUTH ELEVATION

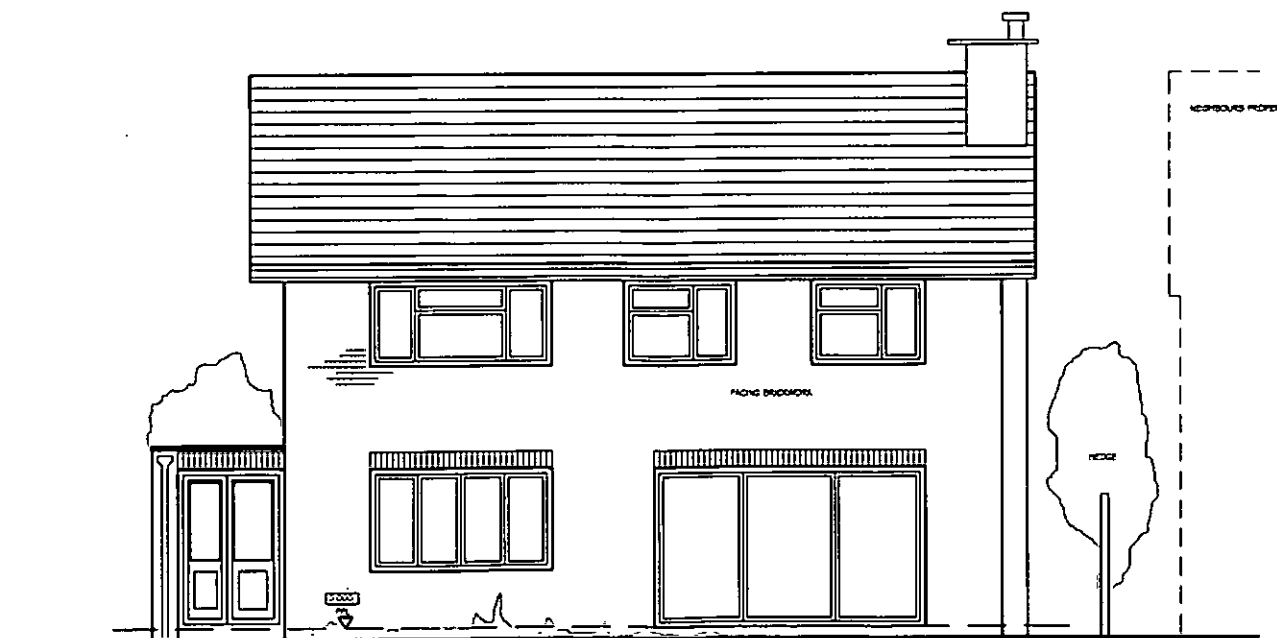

WEST ELEVATION

		10 Barton Way, Bradleham Bay, Orchester, PO20 6PX TEL: 07792 379302	
Location: Mr David Gird 8 Hadley Close, Middleton-on-Sea PO22 6PG		Drawing: Existing Elevations	
Date: June 2012		Drawn By: Rudi	
Drawing No: RD/0027/02		Scale: 1:100 @ A3	