




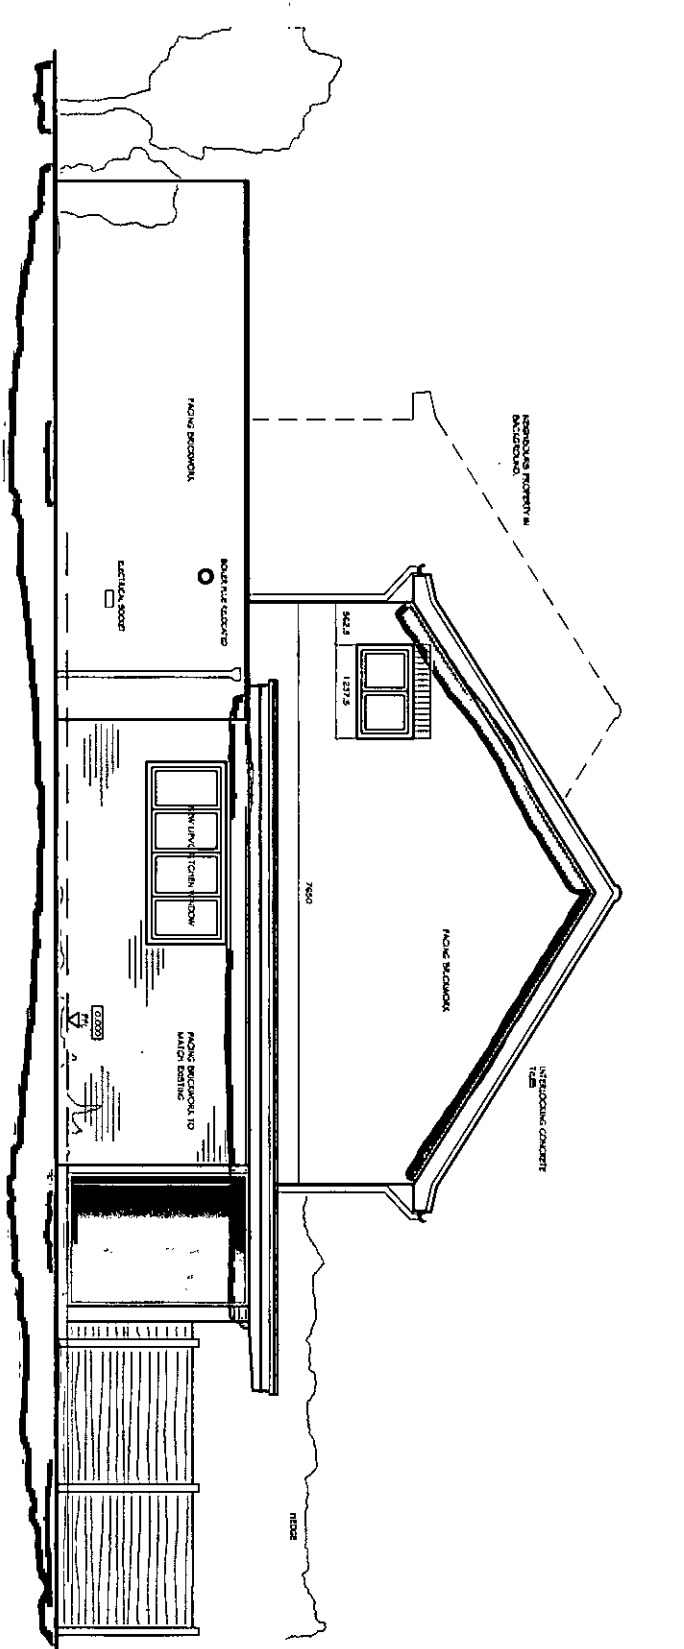


NORTH ELEVATION

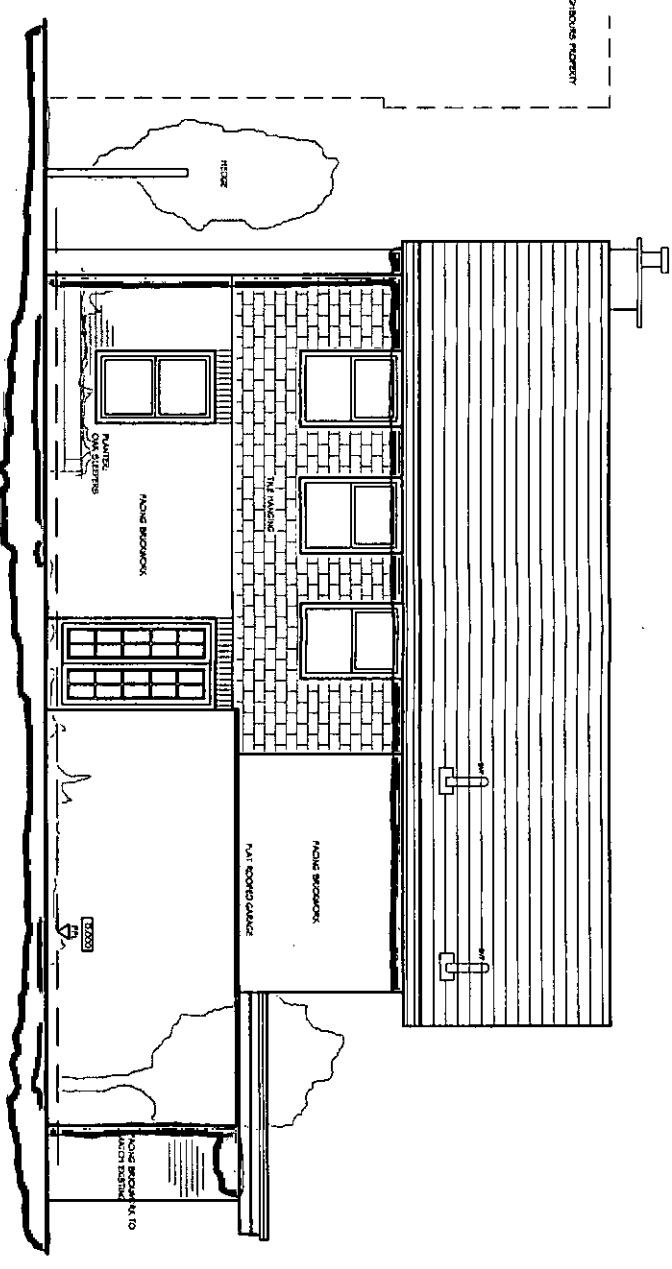

EAST ELEVATION

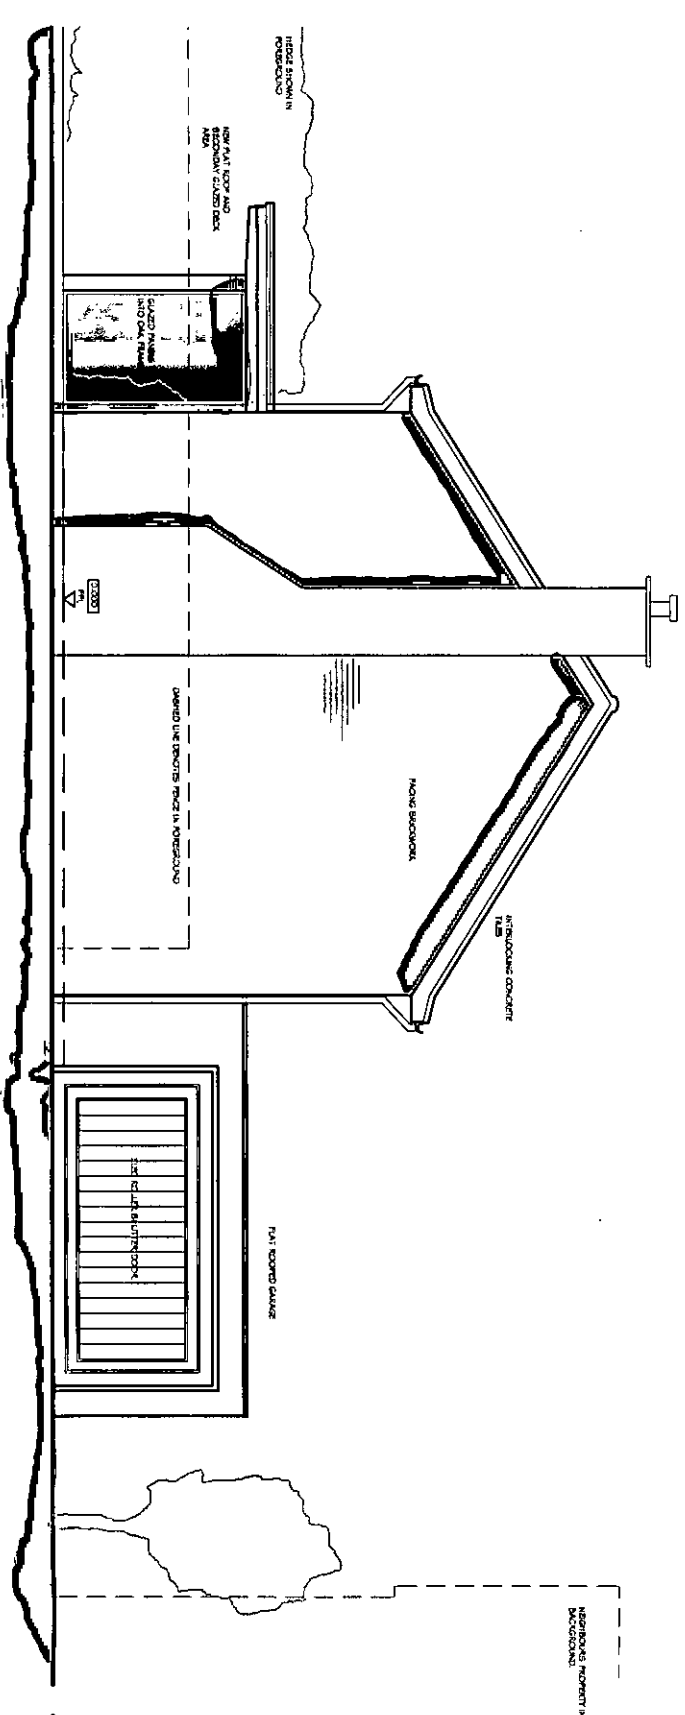

SOUTH ELEVATION

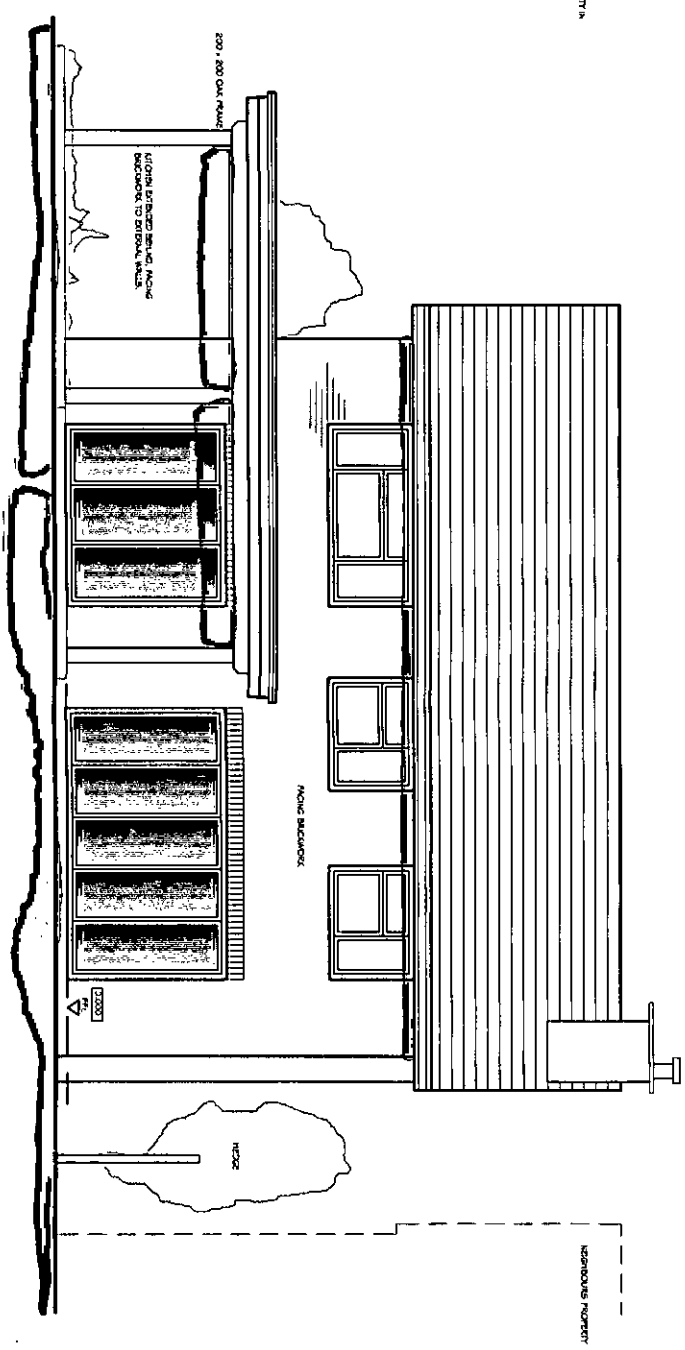

WEST ELEVATION

	Drawing # _____
10 Barton Way, Braintree Bay, Chemsater, PO20 8PX TEL: 07795 379302	
Location B Hadley Close, Middleton-on-Sea PO22 6PF	Drawing Proposed Elevations
Date June 2012	Drawn By Rufi
Drawing No R00002704	Scale 1:100 @ A3