




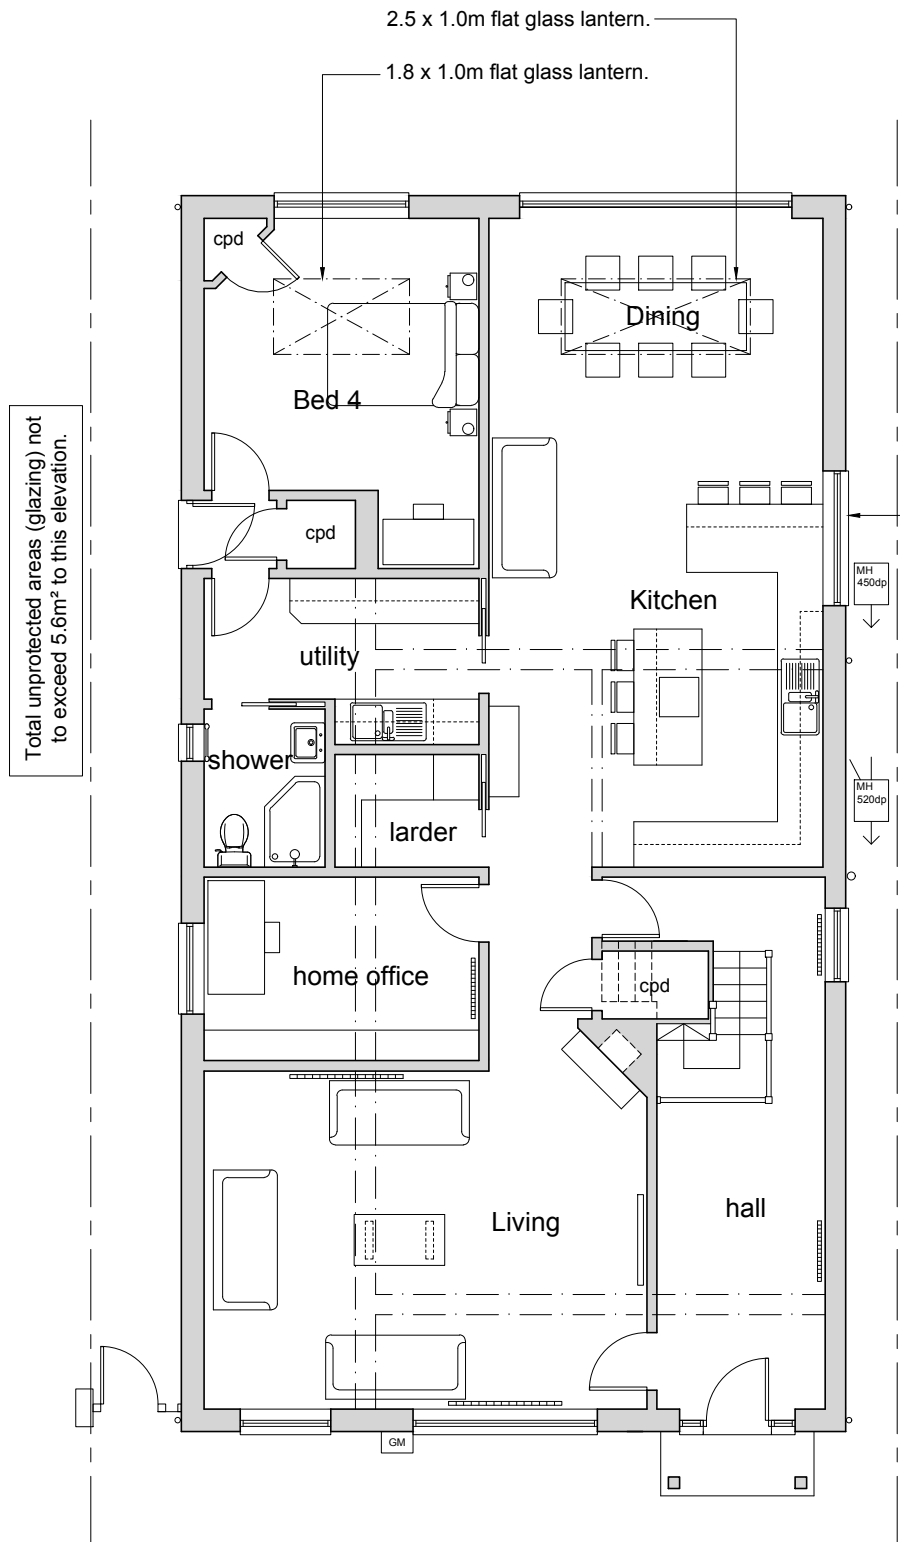

Proposed Ground Floor Plan
1:100 @ A3

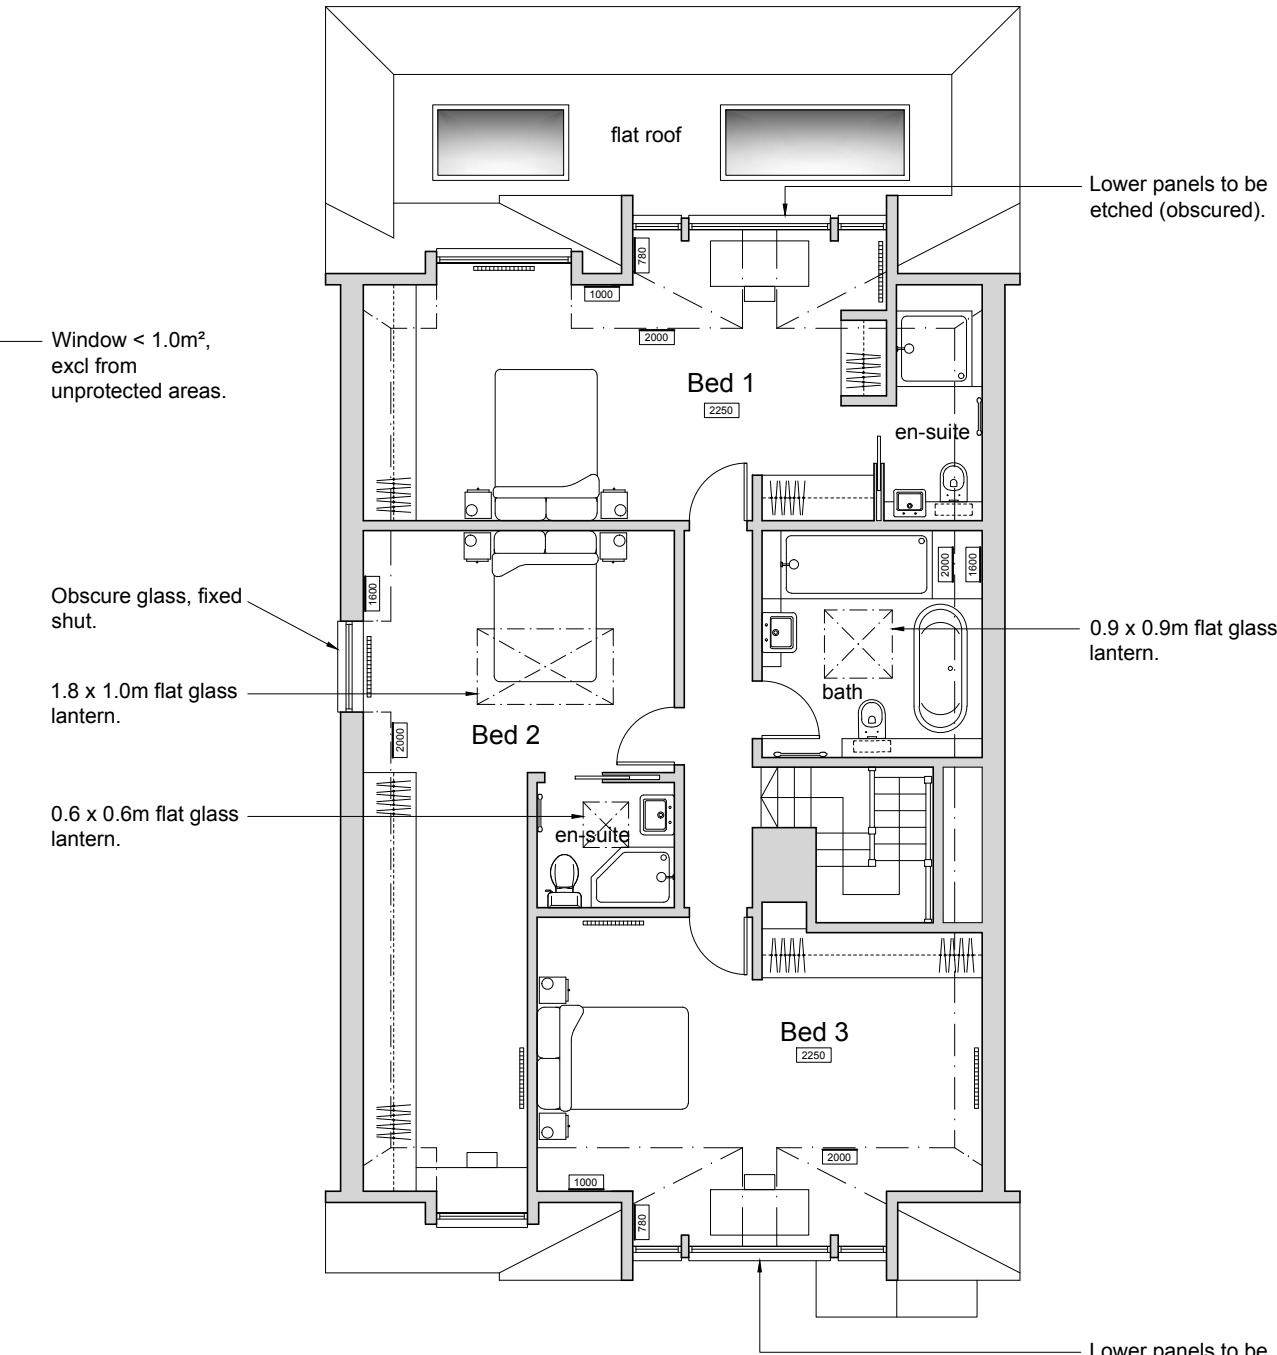

Proposed First Floor Plan
1:100 @ A3

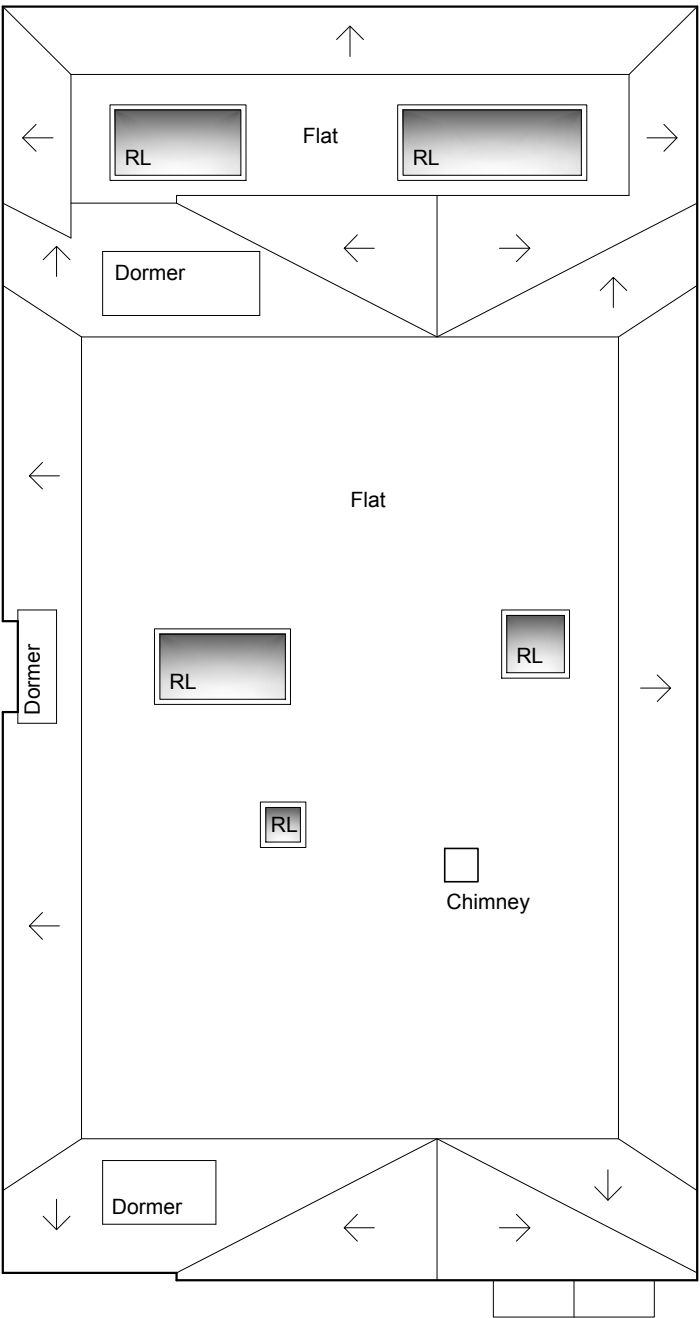

Proposed Roof Plan
1:100 @ A3

Rev B. 28.06.20 Minor amendment. Roof plan added.
Rev A. 18.06.20 Amended to suit client's comments.

client	project	drawing	date	drawn	drawing no	revision
Mr & Mrs Lovegrove	Extension at 16 Arundel Way Elmer, PO22 6JH	Proposed floor plans	Feb 20	pd	0309 / 102	B
			scale	CAD file name:		
			1:100 @ A3			

No dimensions to be scaled from drawing except for planning purposes. The contractor should check all dimensions on site.

Peter Davey Ltd
construction consultants
49 Park Drive
Rustington
West Sussex BN16 3DY
Tel: 01903 773105
Mob: 07941 402217
Email: peterdavey67@btinternet.com