




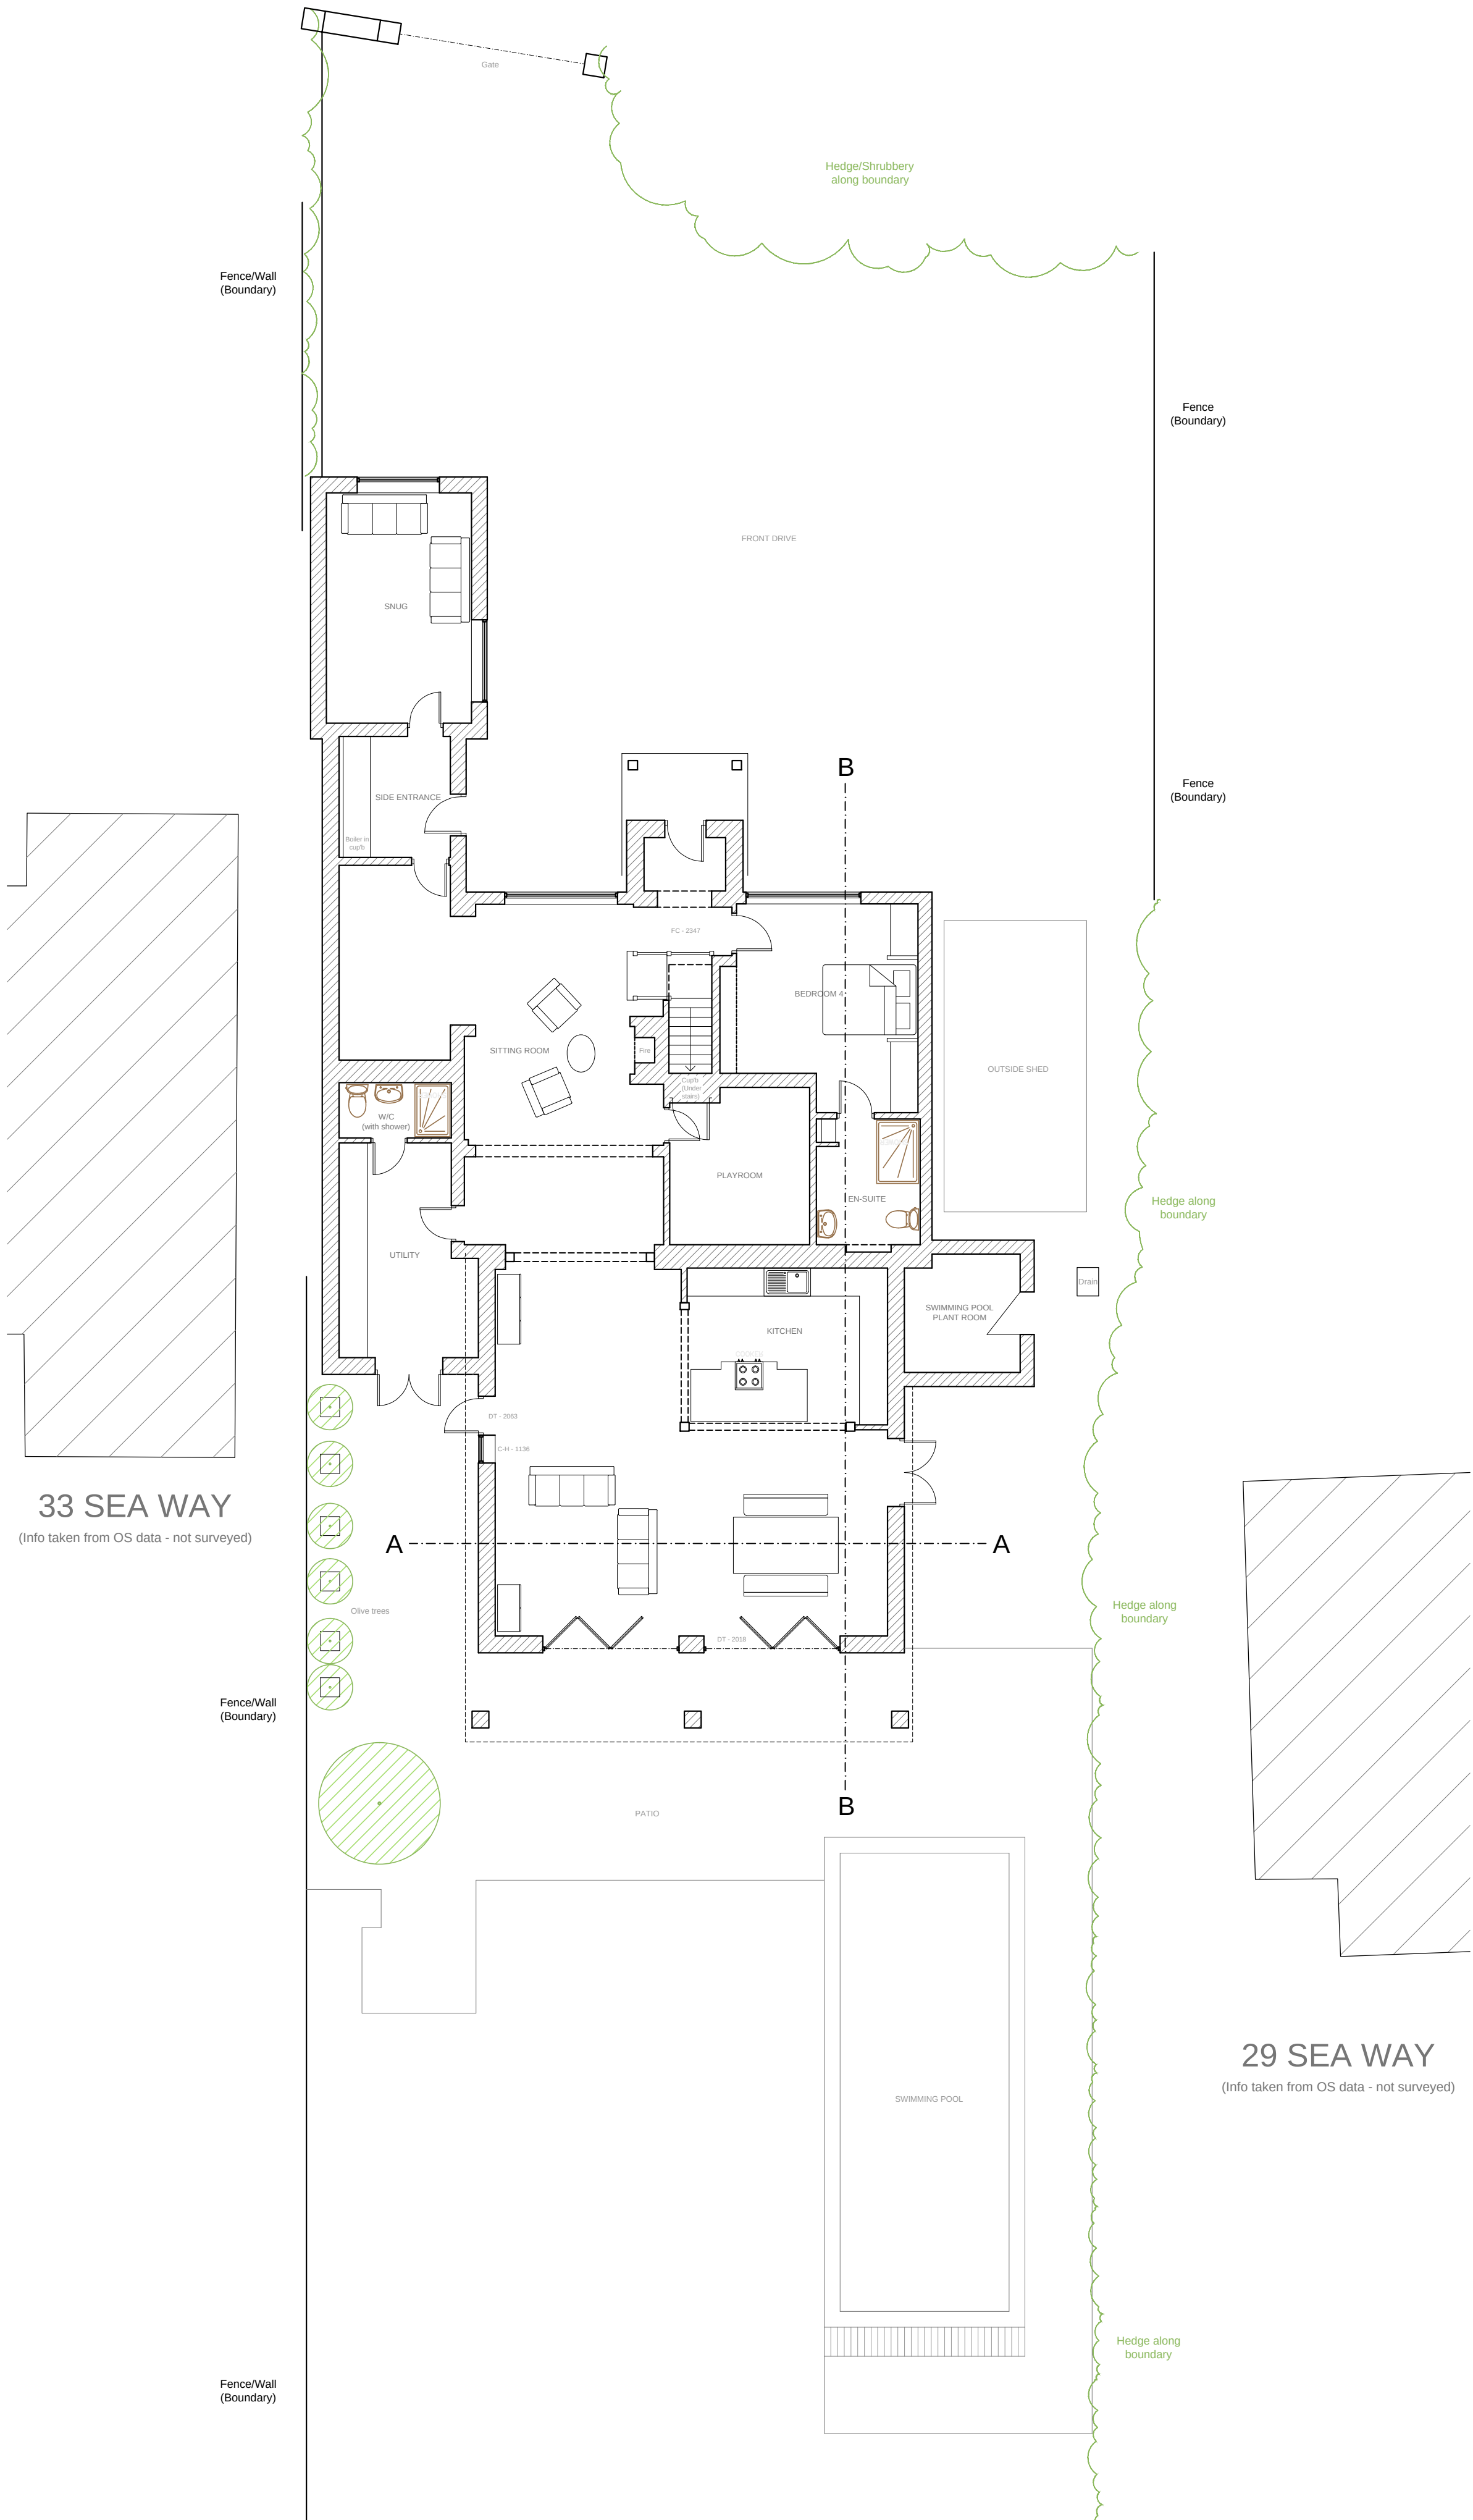

GROUND FLOOR PLAN
1.100

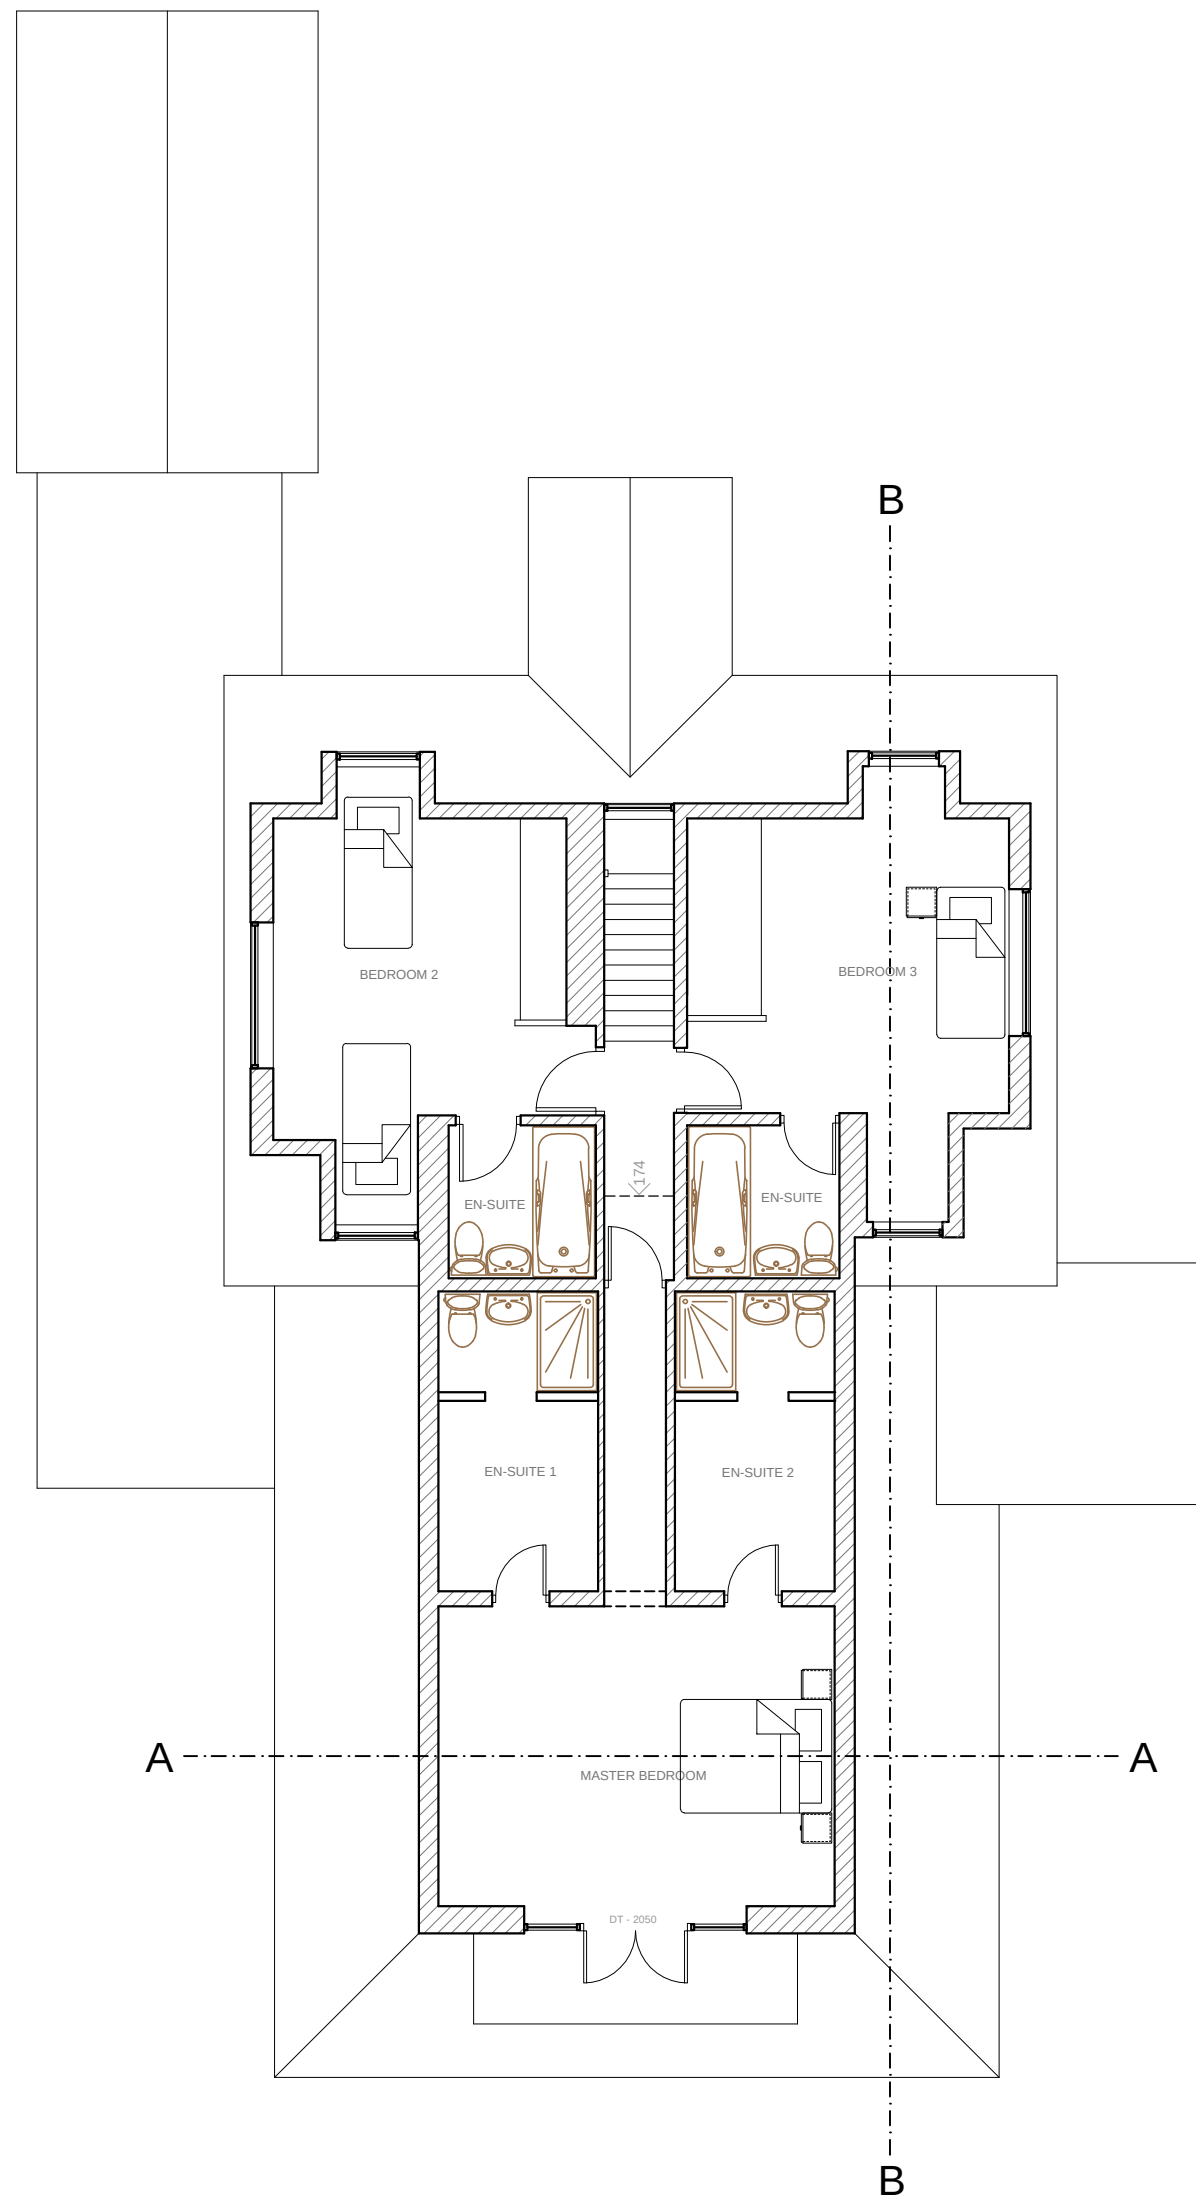

FIRST FLOOR
1.100

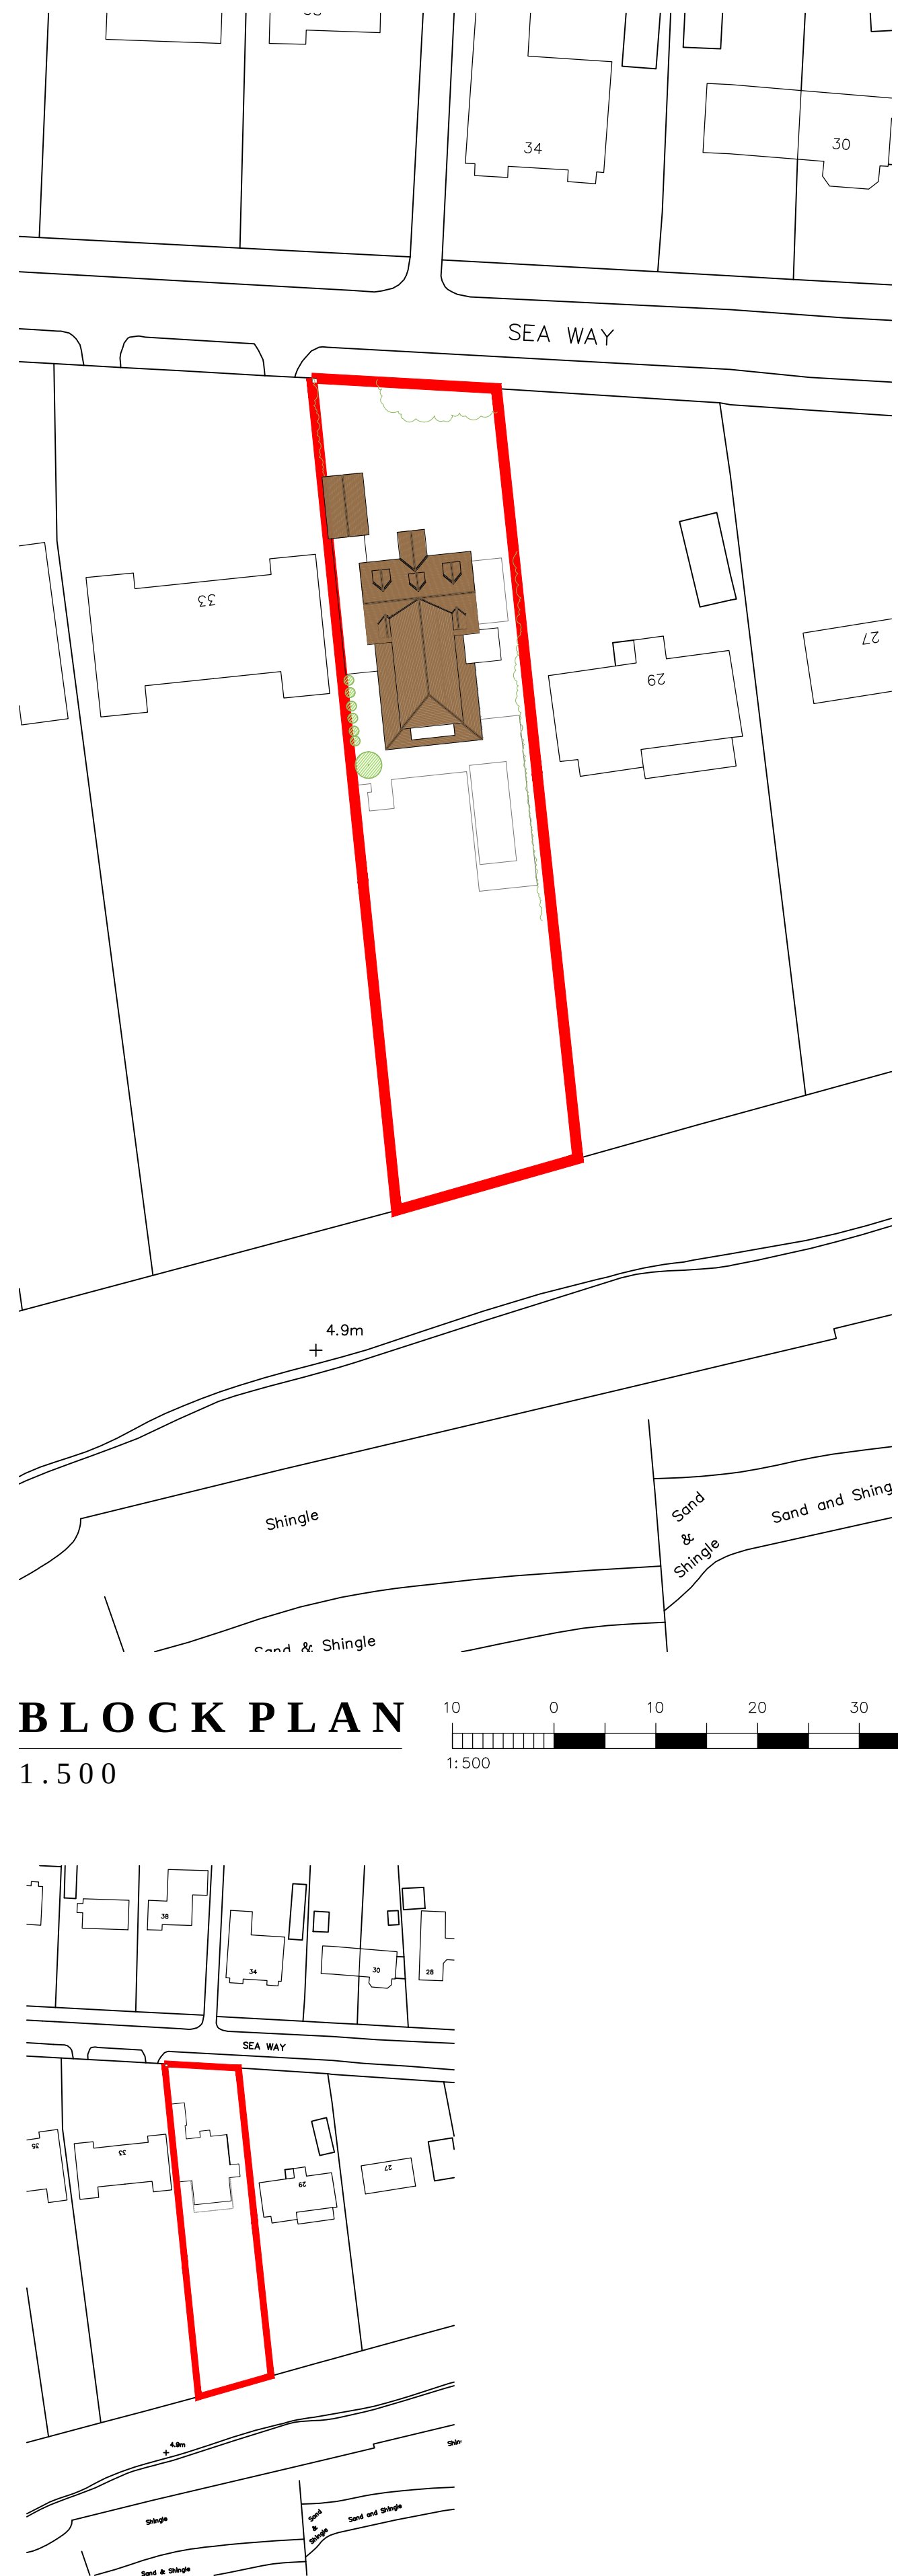

BLOCK PLAN
1.500

SITE LOCATION PLAN
1.1250

NOTES:
Dimensions to be checked on site before commencing work. Any discrepancies shall be reported to the architect immediately.
Do not scale from these drawings except for planning purposes.
Use figured dimensions only.
Where applicable this drawing is to be read in conjunction with other consultants' drawings.
All drawings to be read in conjunction with specification and all other drawings including structural engineer and mechanical and electrical drawings / specification

REV	DATE	AMENDMENT	DRAWN
hd	architects	Helyer Davies Architects Ltd 1 The Old Flour Mill, Emsworth, PO10 7BT 01243 370 715 www.hdarchitects.co.uk mail@hdarchitects.co.uk	
CLIENT Mrs J Gilmore			
PROJECT 31 Sea Way Middletown on Sea West Sussex PO22 7RZ			
DRAWING Existing Floor Plans Block Plan Site Location Plan		SCALE as noted @ A1	
DATE January 2015		DRAWN TW	
DRAWING NUMBER 14039/01_Existing		REVISION	