

31 SEAWAY, MIDDLETON-ON-SEA - PROPOSED

NOTES:


Dimensions to be checked on site before commencing work. Any discrepancies shall be reported to the architect immediately.

Do not scale from these drawings except for planning purposes.


Use figured dimensions only.

Where applicable this drawing is to be read in conjunction with other consultants' drawings.


All drawings to be read in conjunction with specification and all other drawings including structural engineer and mechanical and electrical drawings / specification

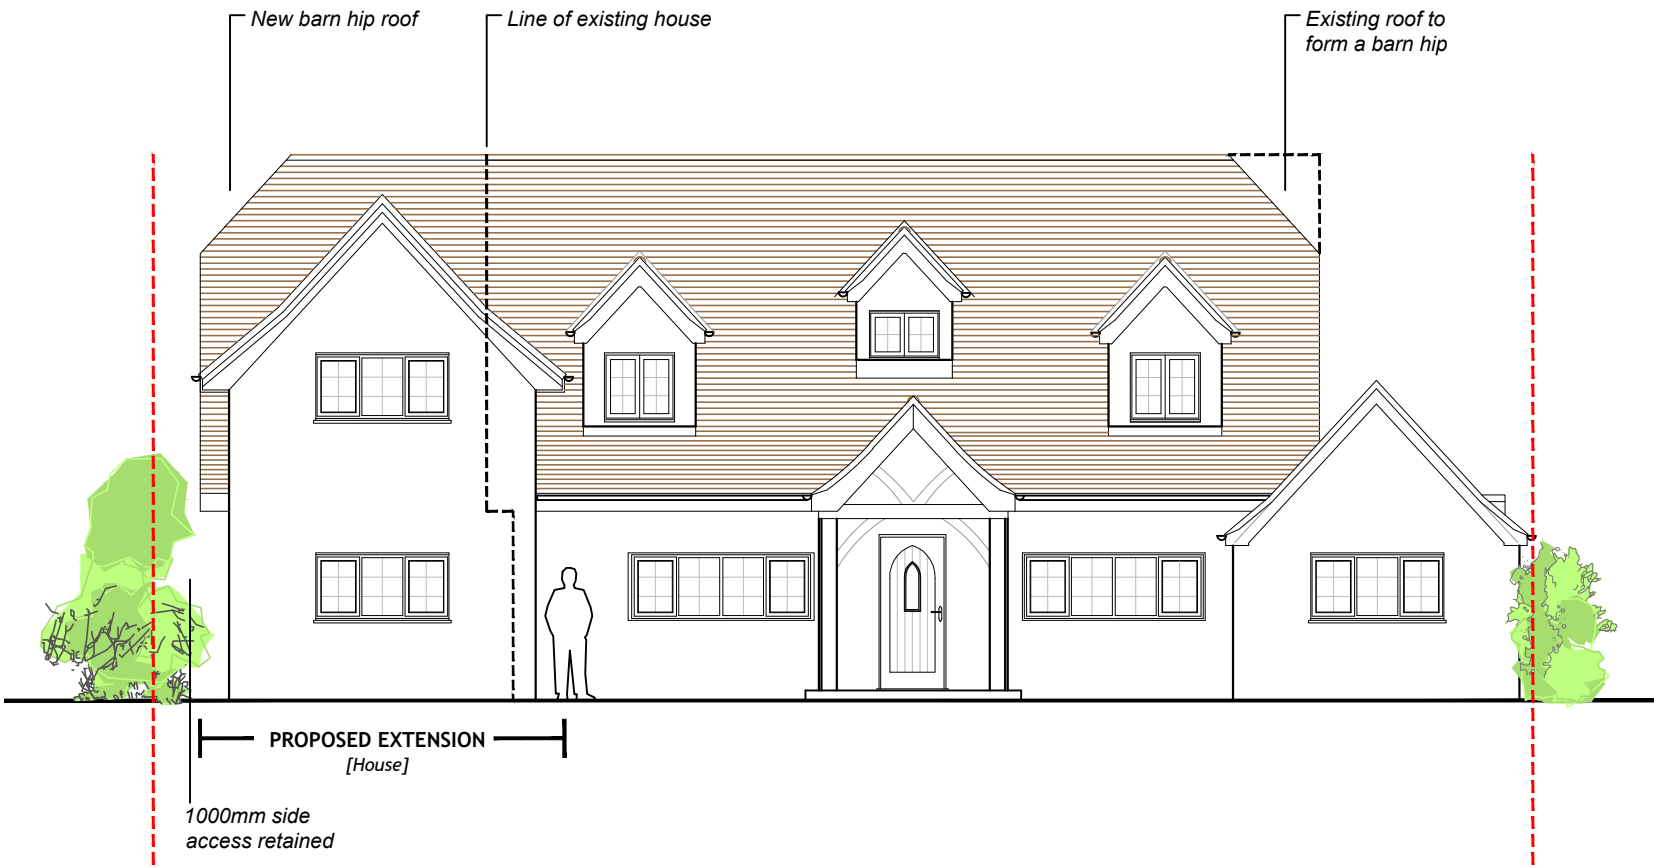


**FRONT ELEVATION**  
(North) 1 . 1 0 0

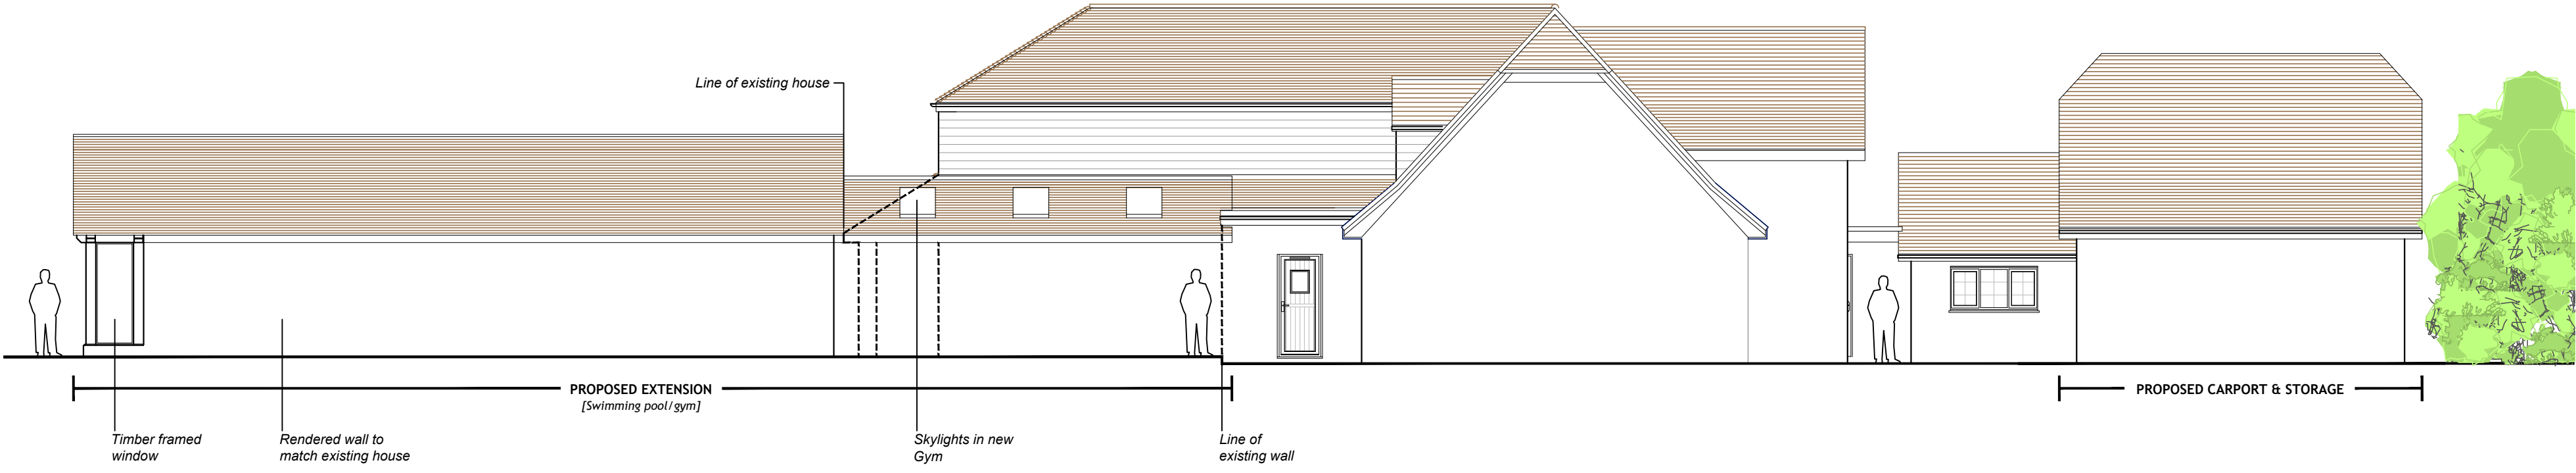


**SIDE ELEVATION**  
(East) 1 . 1 0 0

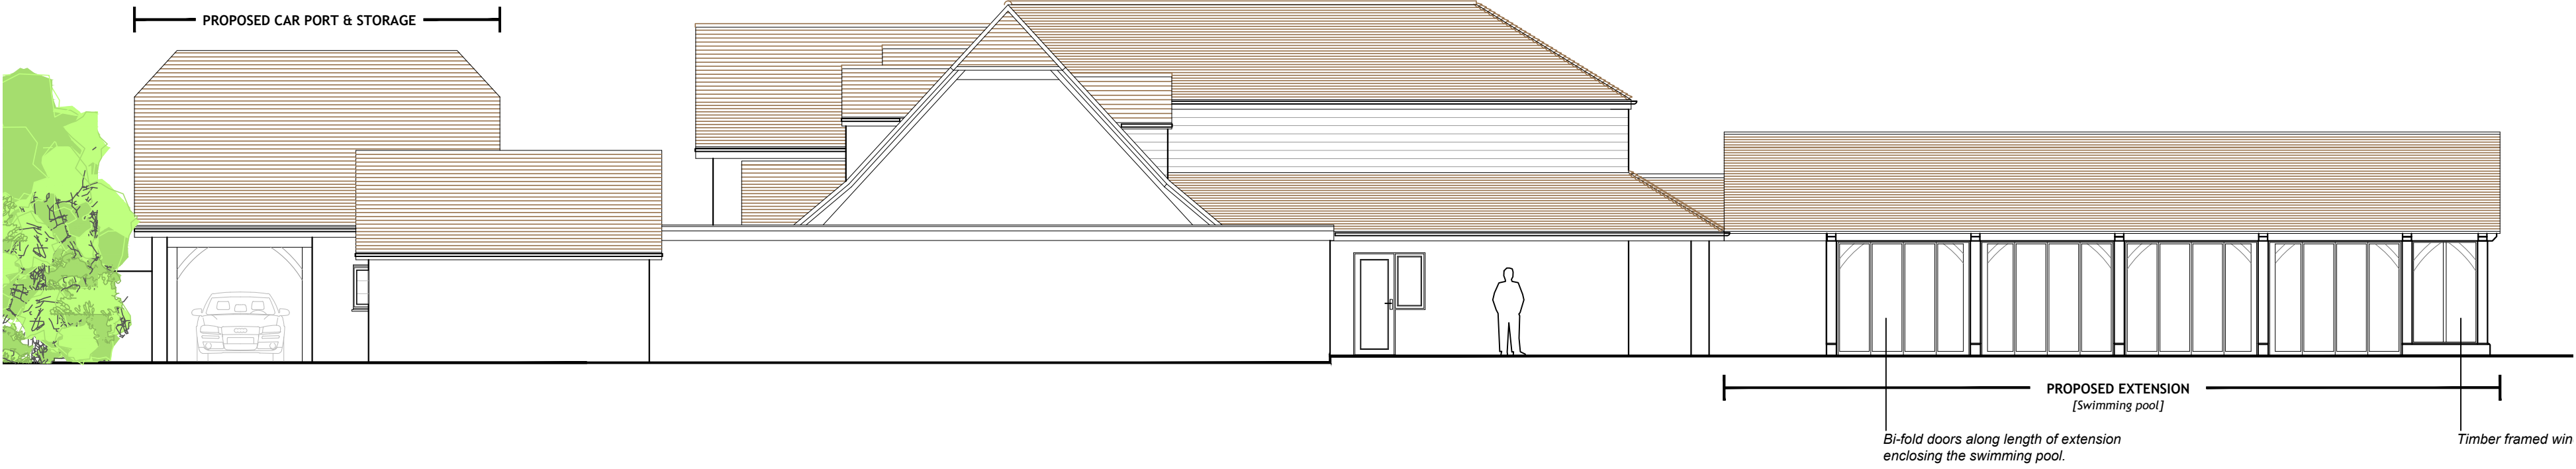


**SIDE ELEVATION**  
(West) 1 . 1 0 0

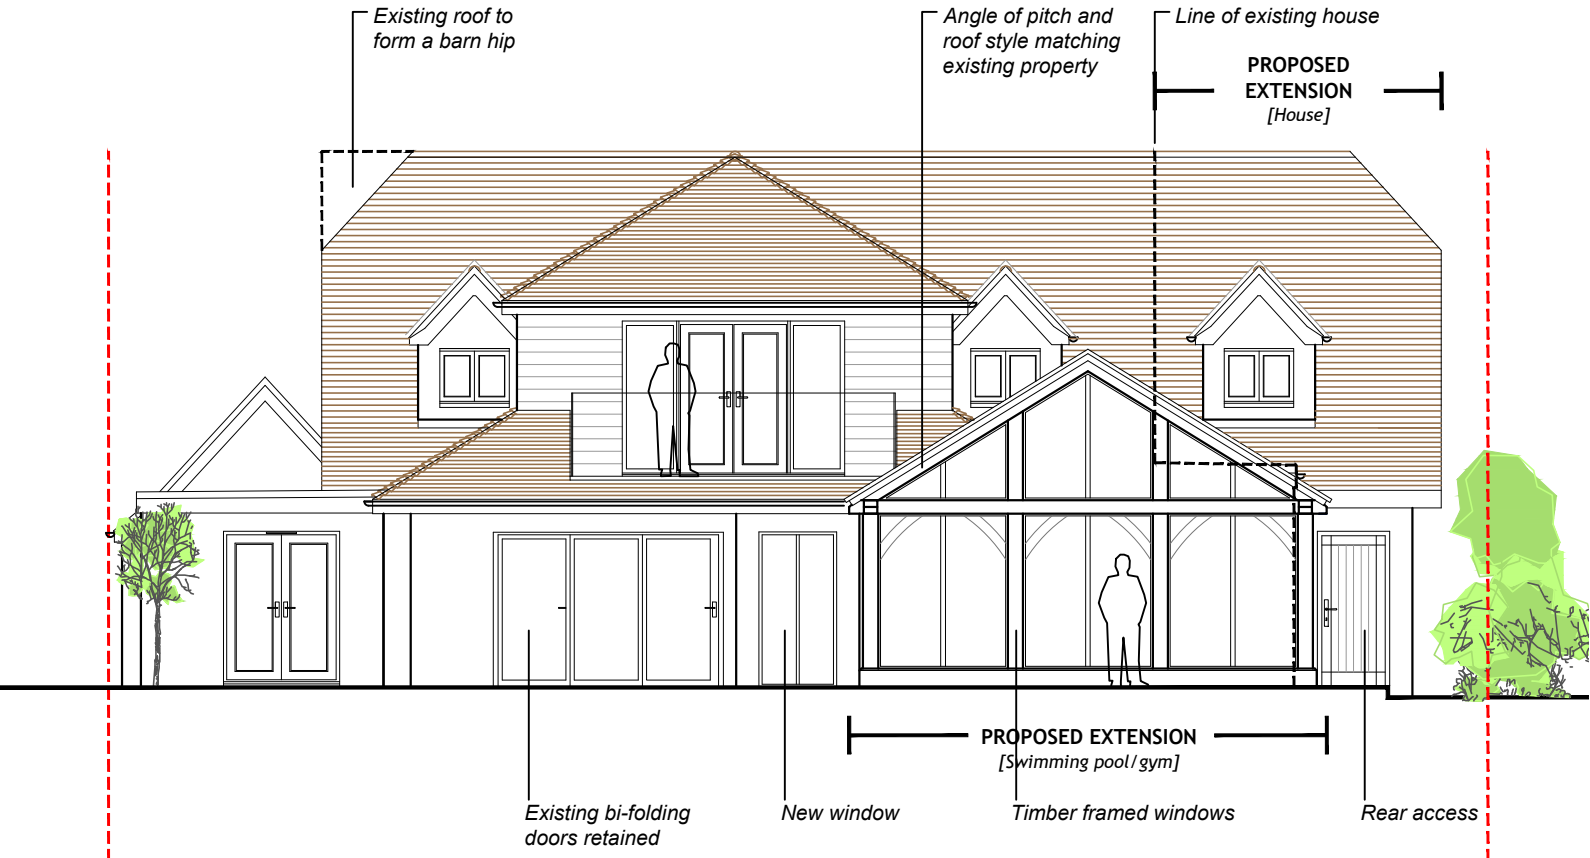


**REAR ELEVATION**  
(South) 1 . 1 0 0

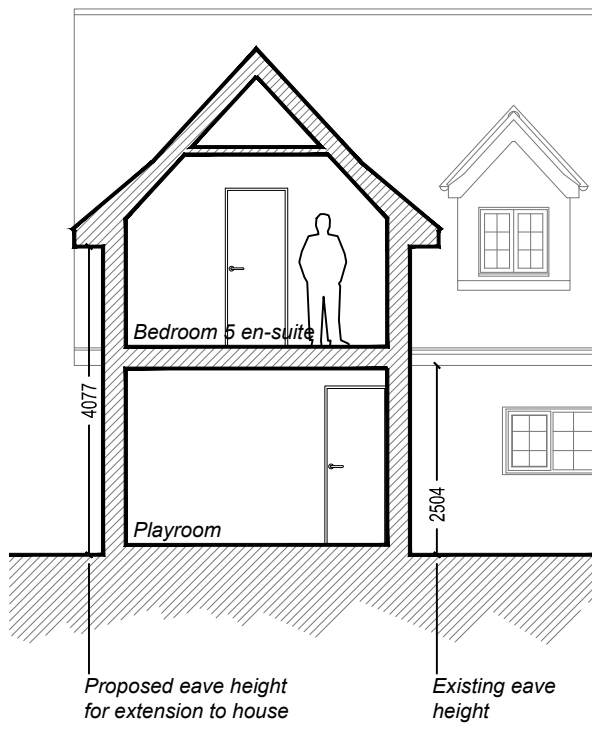


**SECTION B-B**  
(Looking south) 1 . 1 0 0

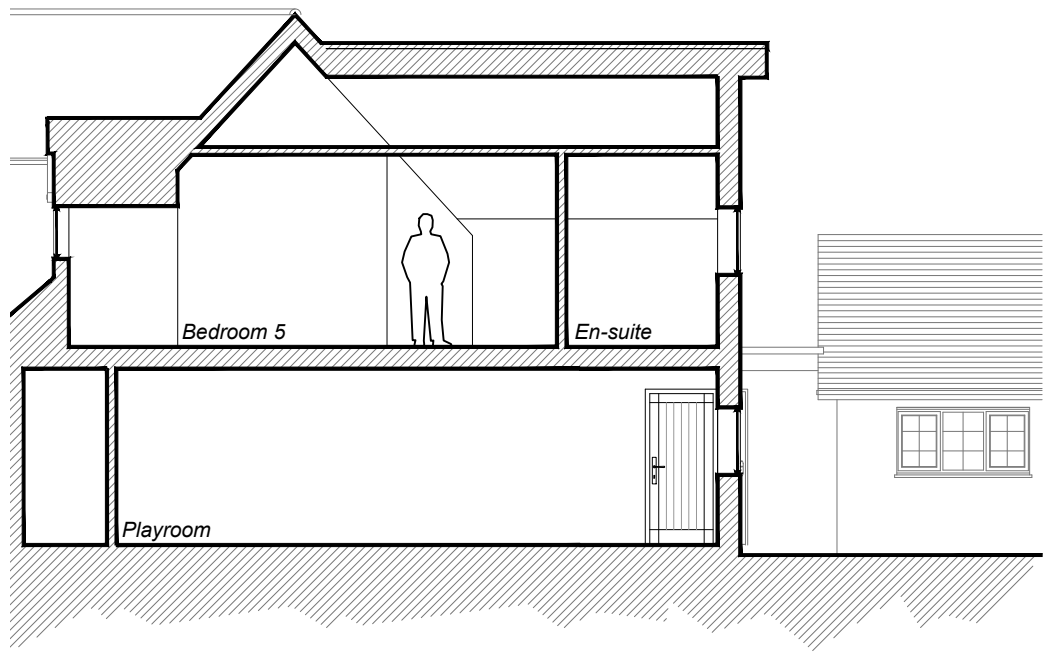

**SECTION C-C**  
(Looking west) 1 . 1 0 0

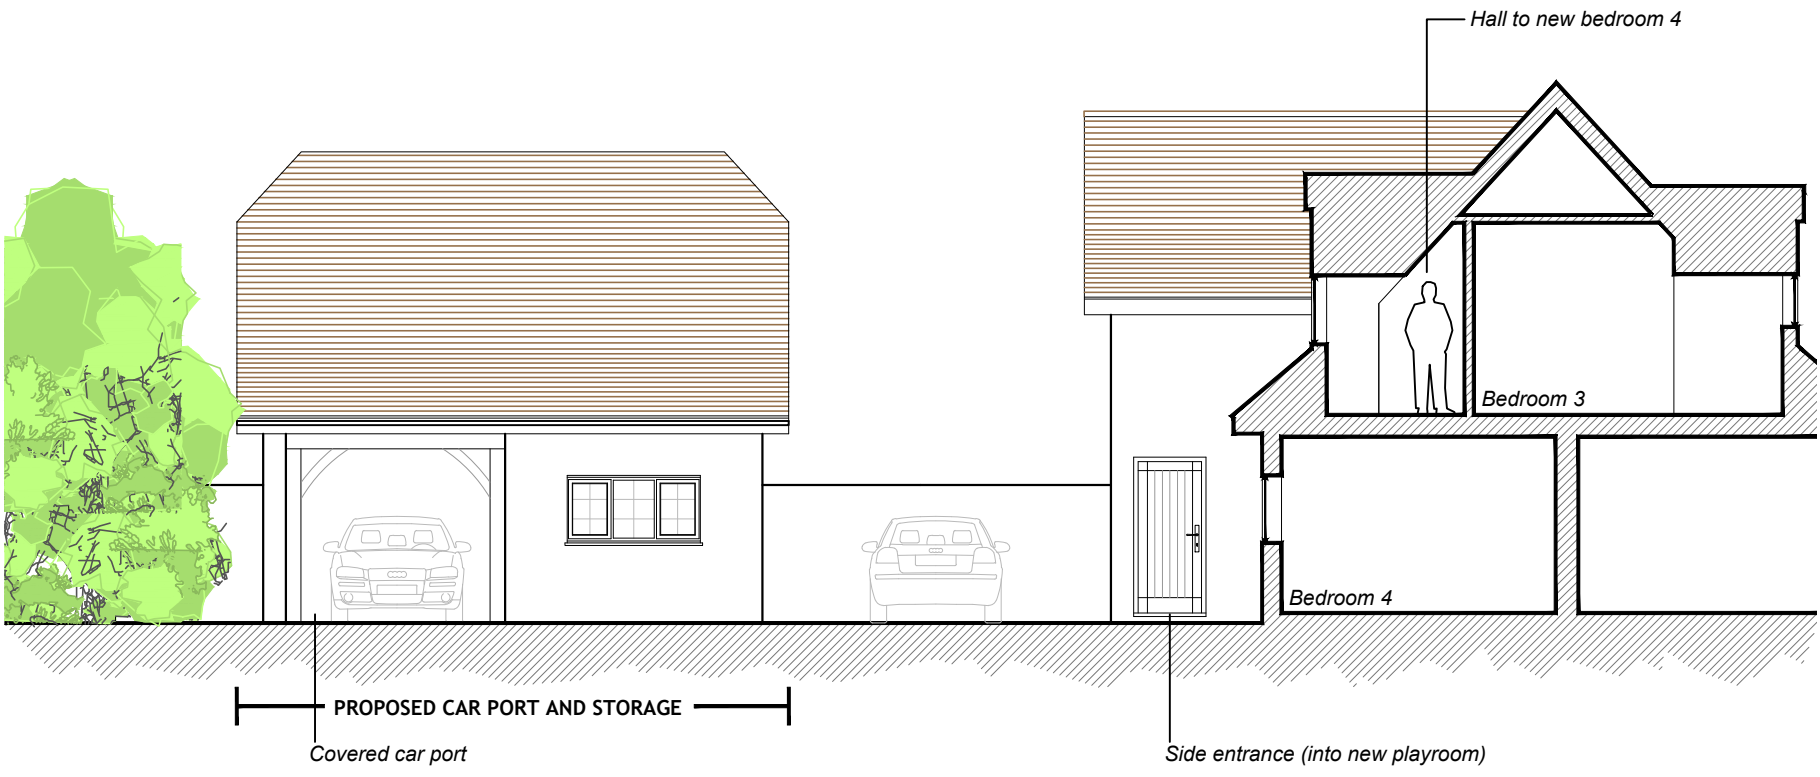

**SECTION D-D**  
(Looking east) 1 . 1 0 0

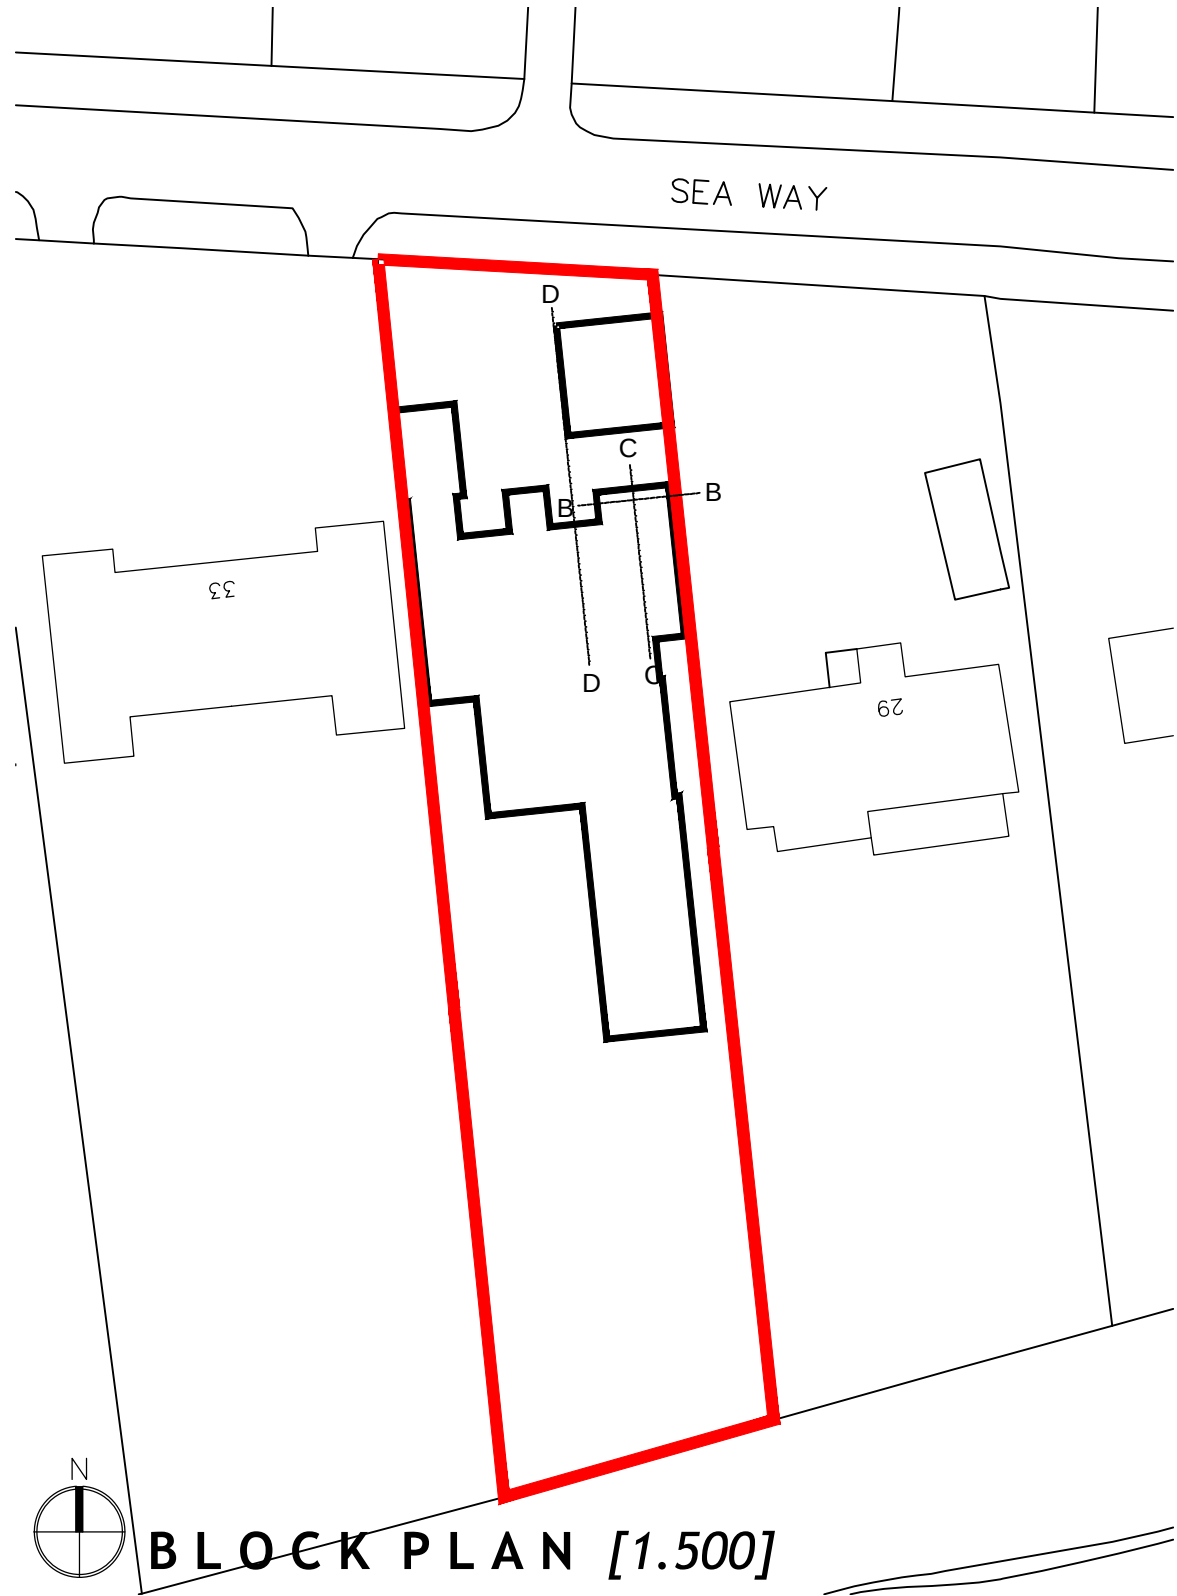

**BLOCK PLAN [1.500]**

Ordnance Survey (c) Crown Copyright 2015. All rights reserved.  
Licence number 100022432

| REV | DATE | AMENDMENT | DRAWN |
|-----|------|-----------|-------|
|     |      |           |       |
|     |      |           |       |
|     |      |           |       |
|     |      |           |       |

**hd**  
architects

Helyer Davies Architects Ltd  
1 The Old Flour Mill,  
Emsworth, PO10 7BT  
01243 370 715  
www.hdarchitects.co.uk mail@hdarchitects.co.uk

CLIENT

Mrs J Gilmore

PROJECT

31 Sea Way  
Middletown on Sea  
West Sussex  
PO22 7RZ

DRAWING

Proposed Elevations  
Sections B-B  
C-C  
D-D

SCALE

as noted @ A1

DATE

March 2015

DRAWN

TW

DRAWING NUMBER

14039/04

REVISION