

31 SEAWAY, MIDDLETON-ON-SEA - PROPOSED

NOTES:

Dimensions to be checked on site before commencing work. Any discrepancies shall be reported to the architect immediately.

Do not scale from these drawings except for planning purposes.

Use figured dimensions only.

Where applicable this drawing is to be read in conjunction with other consultants' drawings.


All drawings to be read in conjunction with specification and all other drawings including structural engineer and mechanical and electrical drawings / specification

Existing


Proposed

Demolish


N

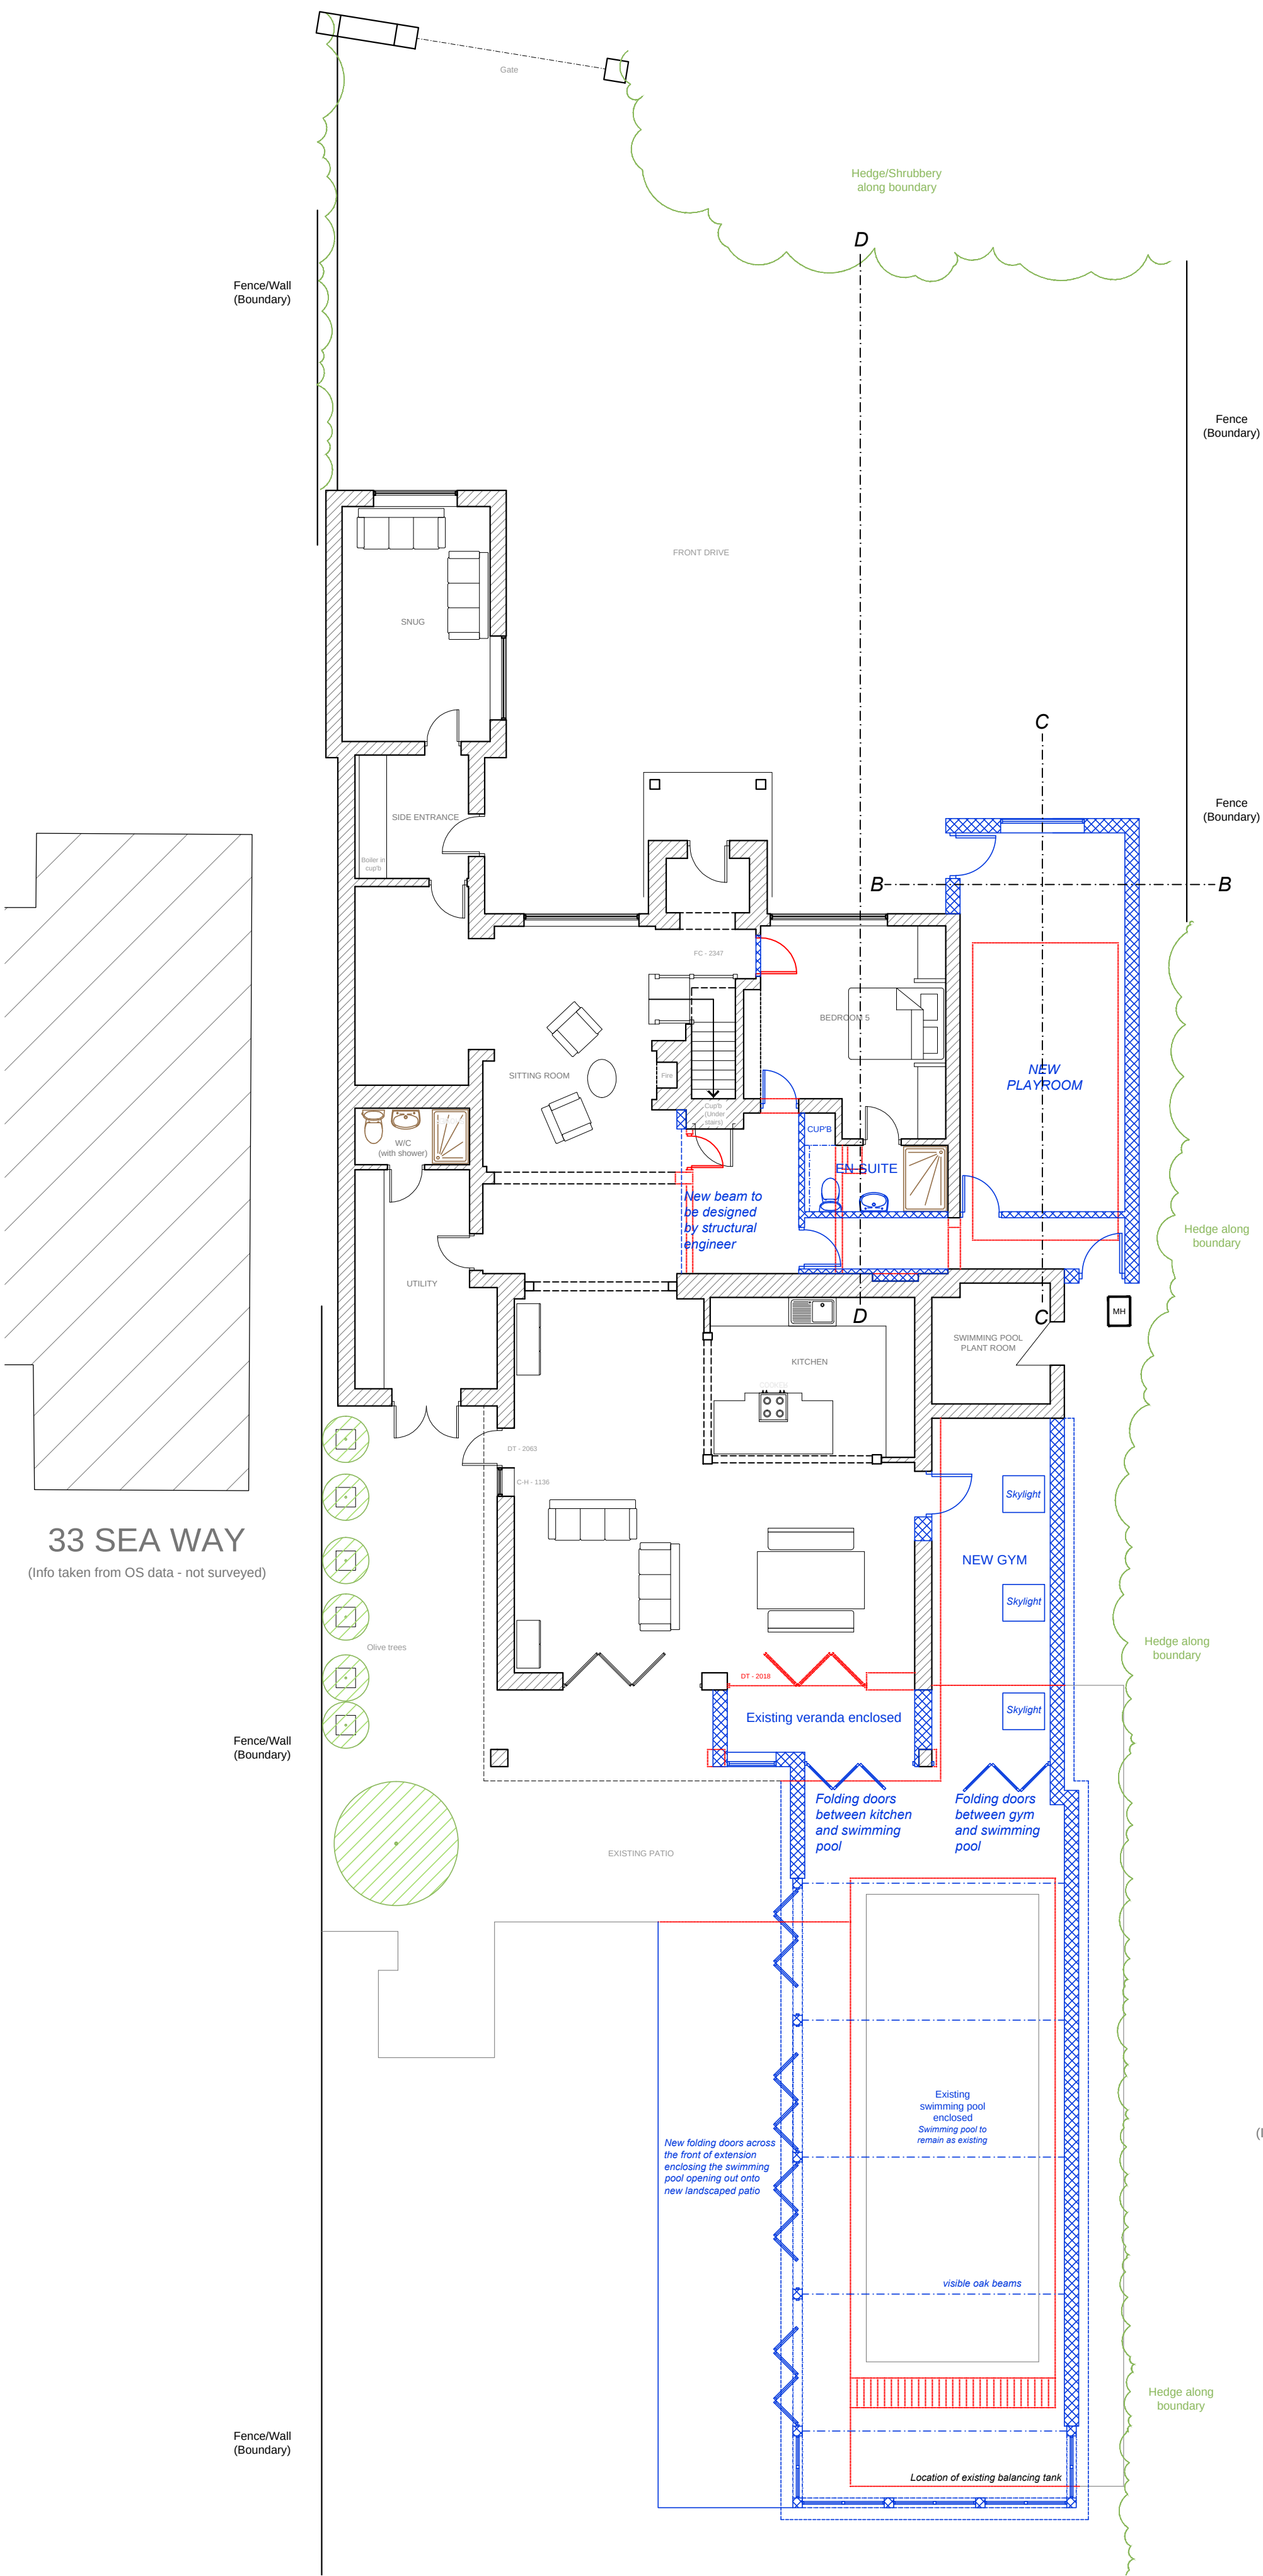


GROUND FLOOR
1.100

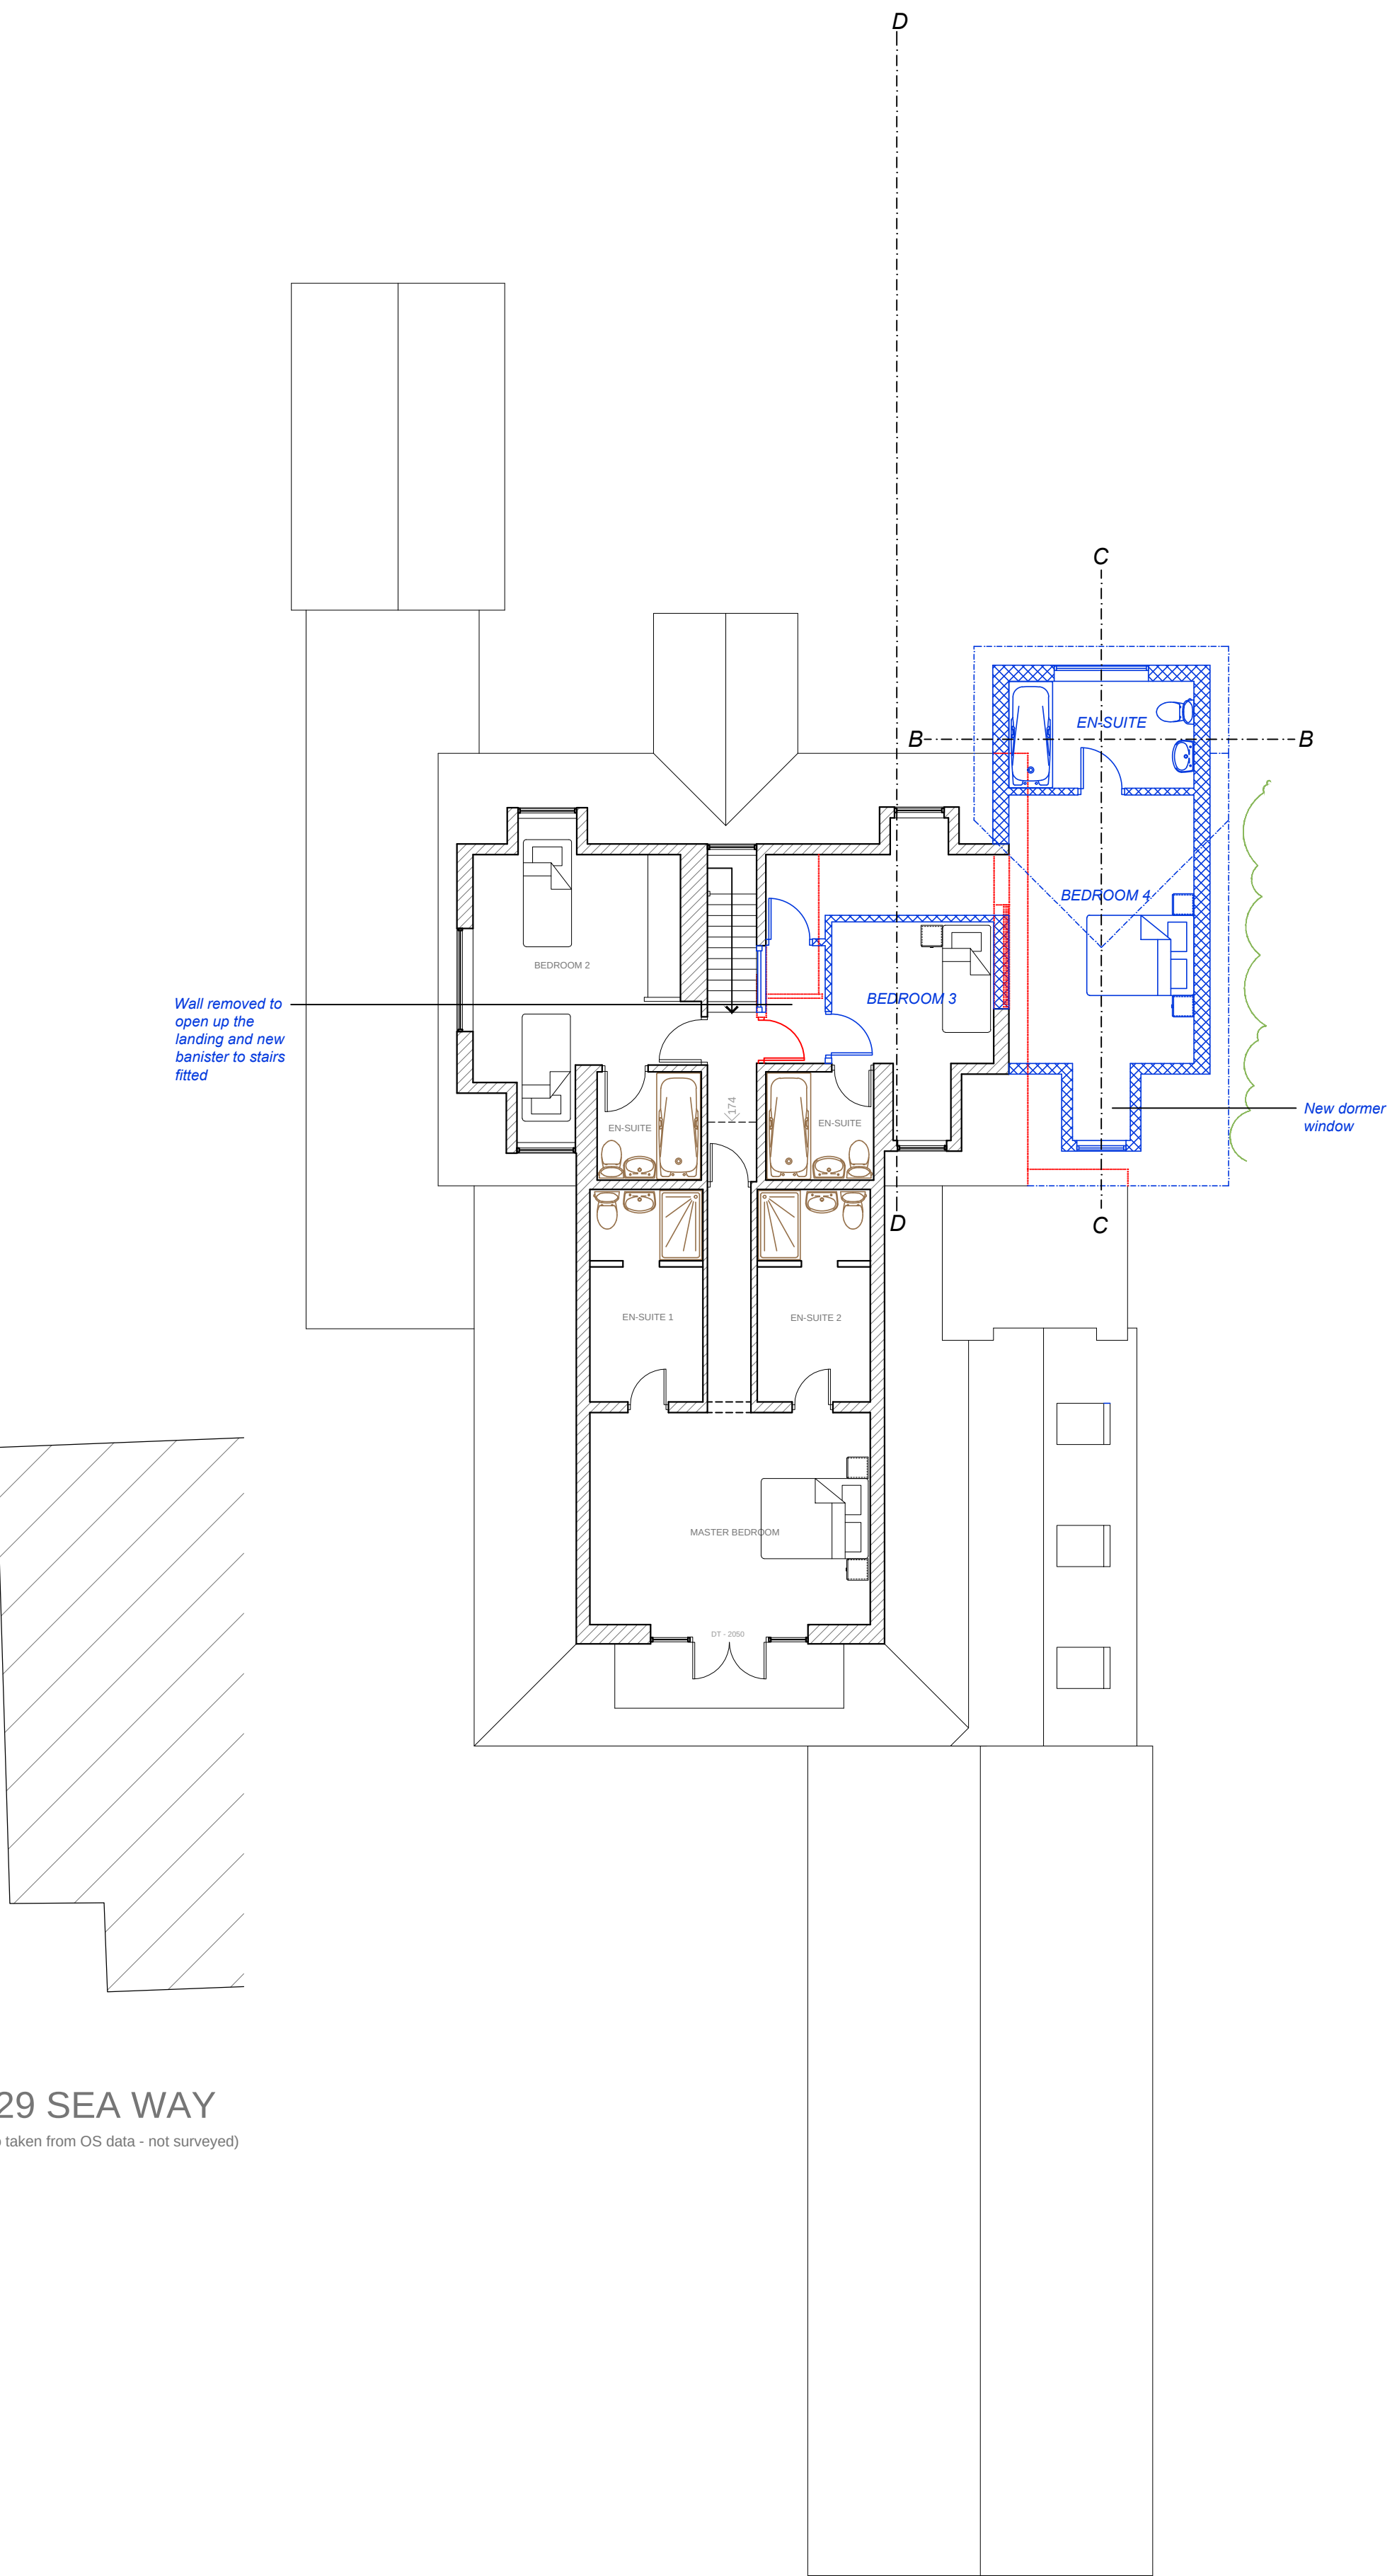

FIRST FLOOR
1.100

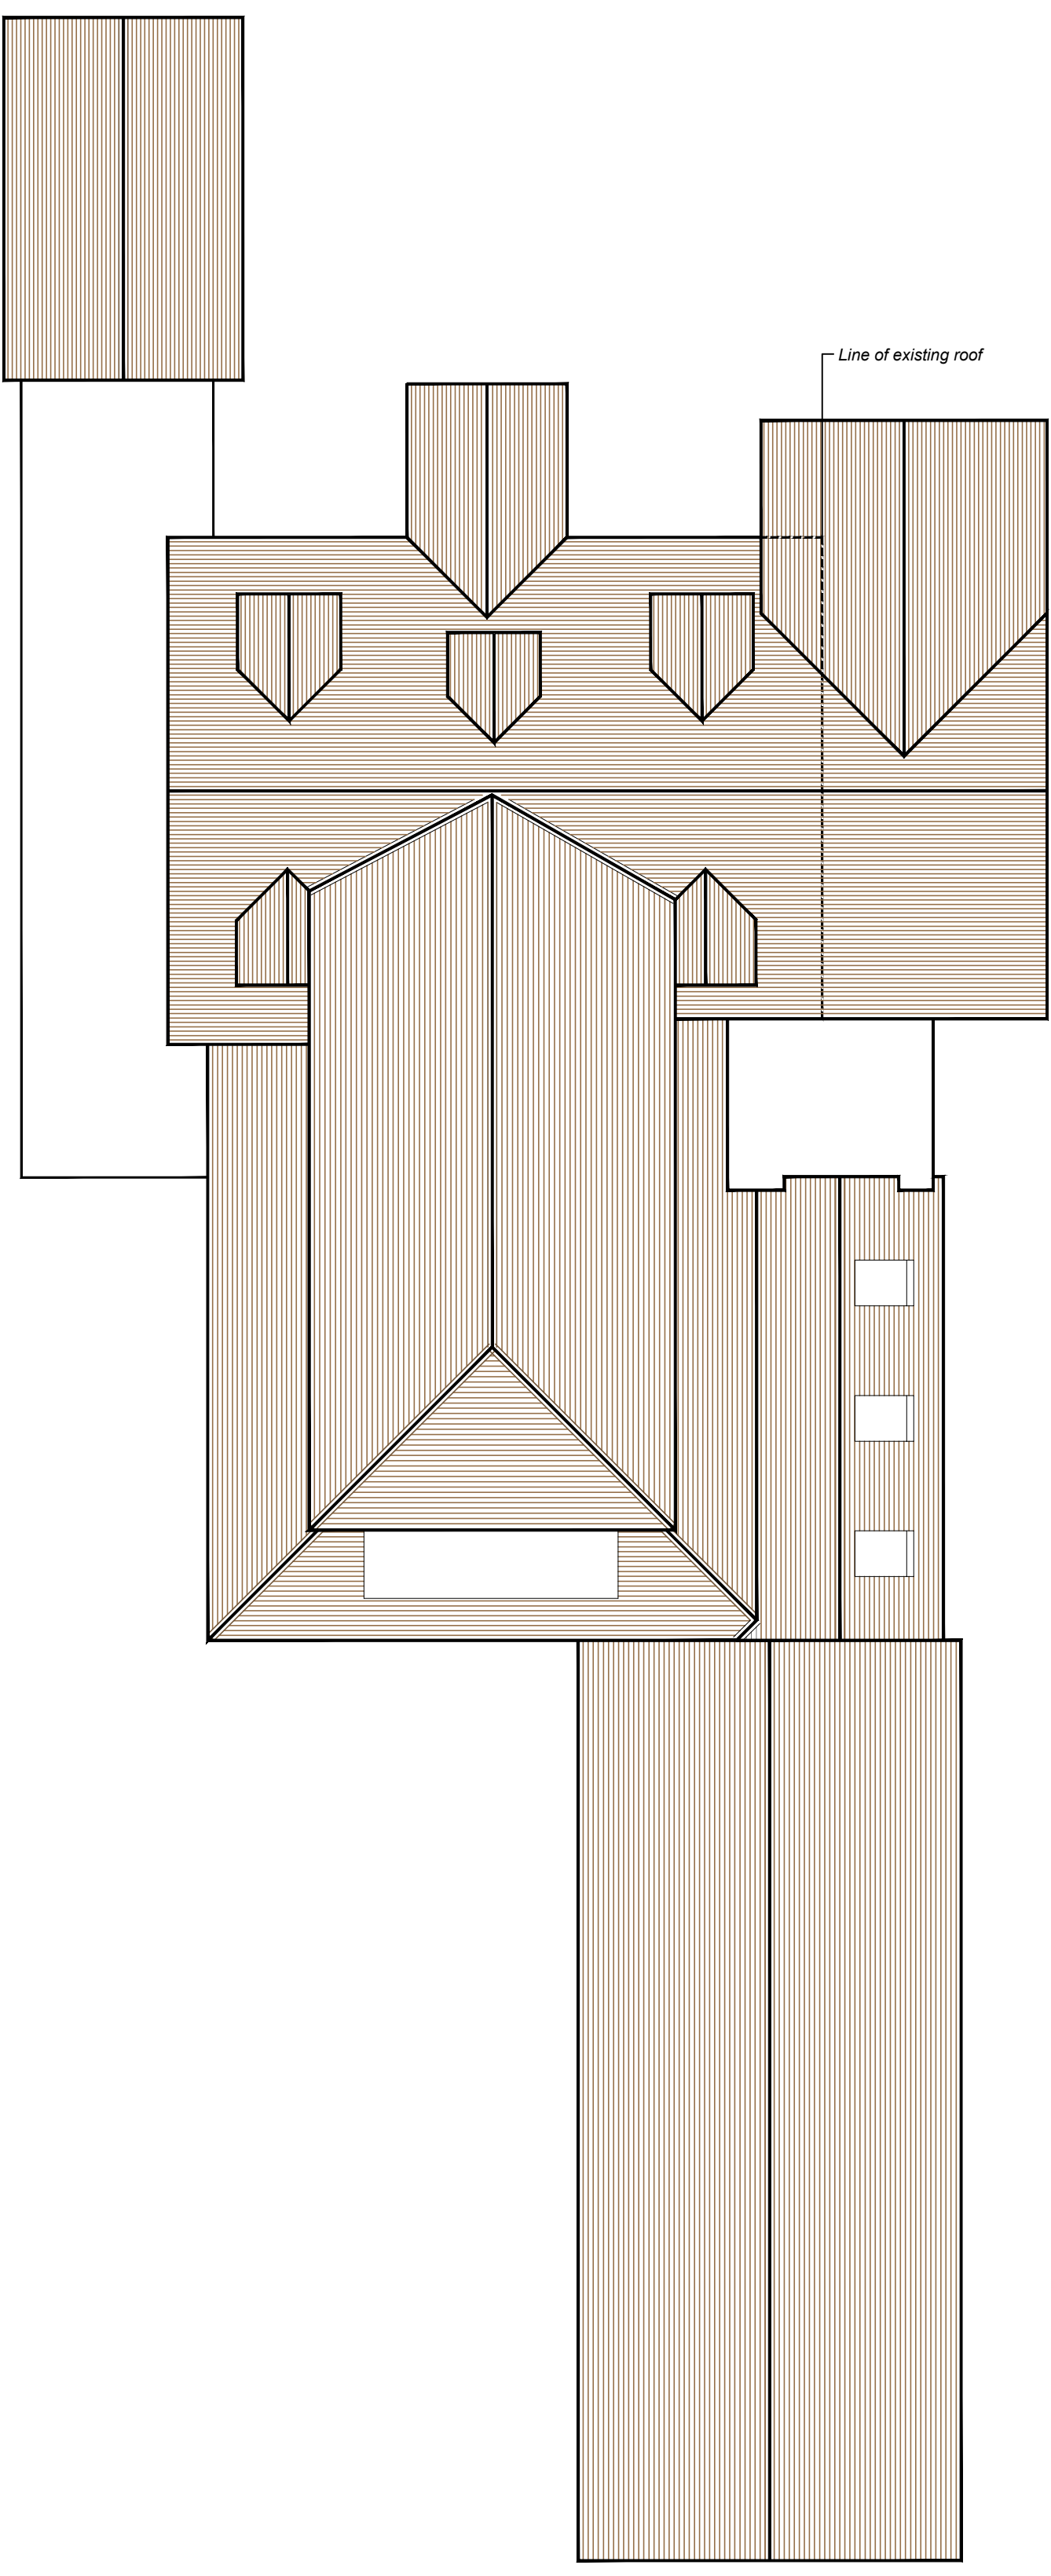

ROOF PLAN
1.100

 

REV	DATE	AMENDMENT	DRAWN
A	28.06.15	Garage removed from scheme and ridge height of new extension reduced	TW

hd

architects

Helver Davies Architects Ltd

1 The Old Flour Mill,

Emworth, PO10 7BT

01243 370 715

www.hdarchitects.co.uk

mail@hdarchitects.co.uk

CLIENT

Mrs J Gilmore

PROJECT

31 Sea Way

Middleton on Sea

West Sussex

PO22 7RZ

DRAWING

Proposed Floor Plans
- Ground Floor
- First Floor
- Roof Plan

SCALE

as noted @ A1

DATE

June 2015

DRAWN

TW

DRAWING NUMBER

14039/03

REVISION

A