


NOTES:

Dimensions to be checked on site before placing material orders or commencing work.
Any discrepancies shall be reported immediately.


Do not scale from these drawings except for planning purposes.
Use figured dimensions only.

Where applicable this drawing is to be read in conjunction with other consultants' drawings.


This drawing is the copyright of hda projects ltd.

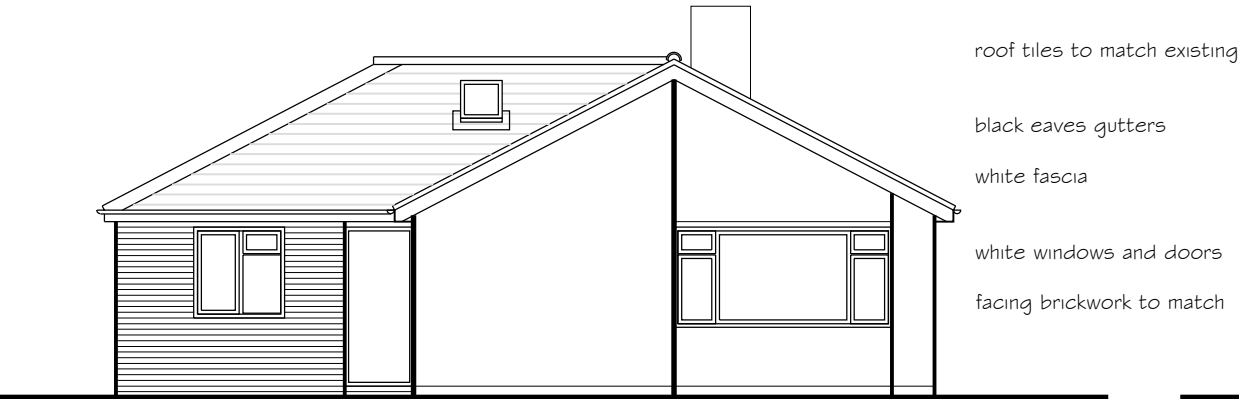


West Elevation

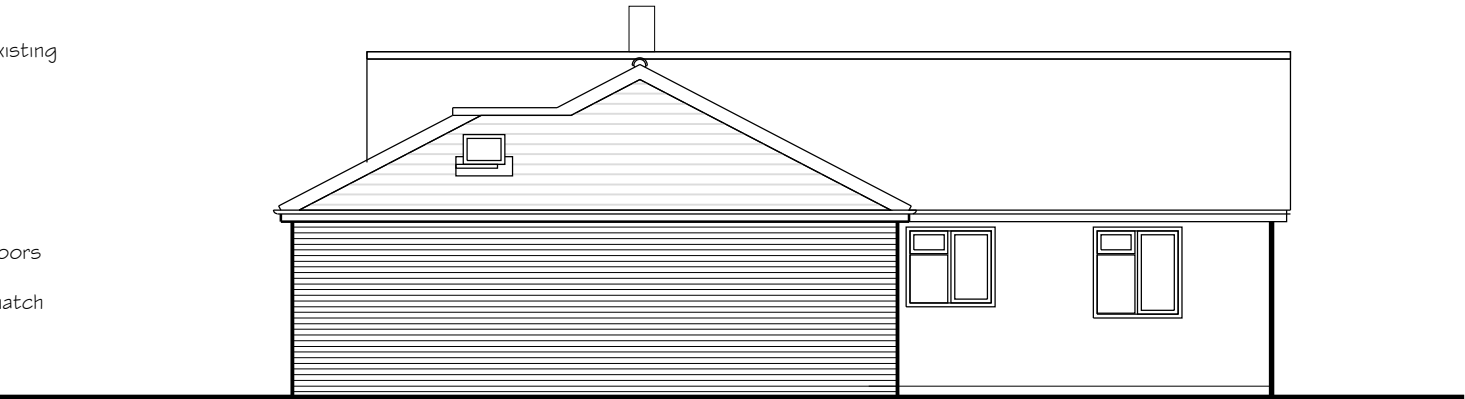

North Elevation

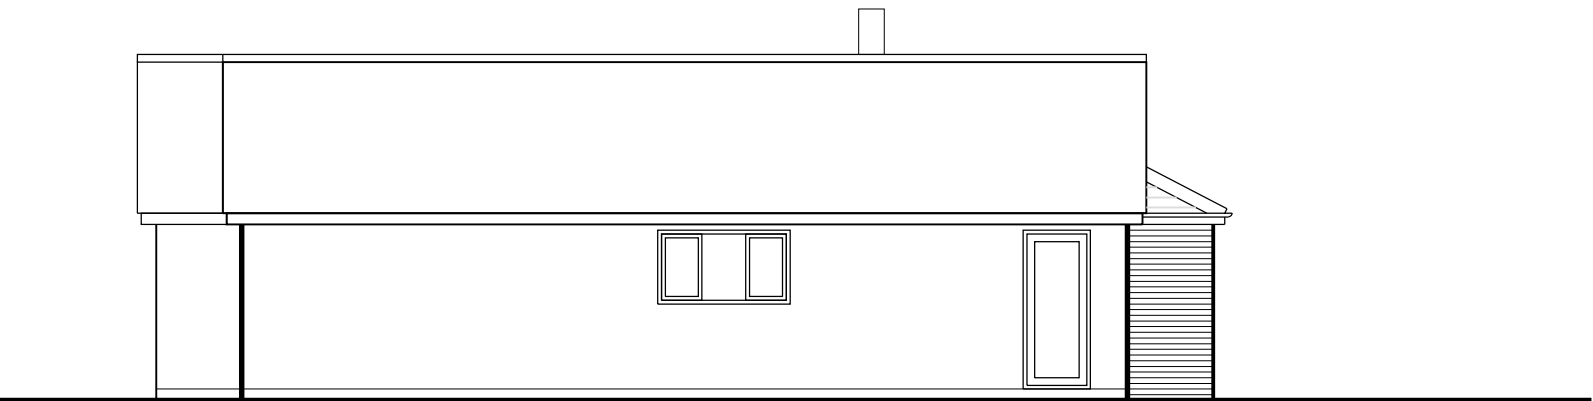

South Elevation

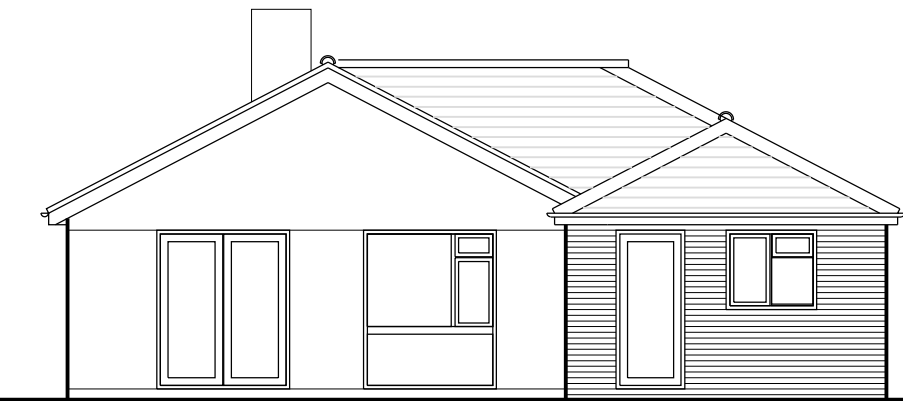

East Elevation

Rev	Date	Amendment

hda projects

St Johns House - St Johns Street
Chichester - West Sussex - PO19 1UU
Tel: 07881287017
e-mail: hda.projects@talktalk.net

For
G Cox and C Haines

Project
8 Beaconsfield Close
Middleton
Bognor Regis
PO22 7SH

Title
Elevations as Proposed

Date	Drawn	Scale	Checked
May 2017	wm	1 : 100 @ A3	
Job Number	Prefix	Drawing Number	Revision
1721	P	05	