





PROPOSED NORTH ELEVATION 1:100

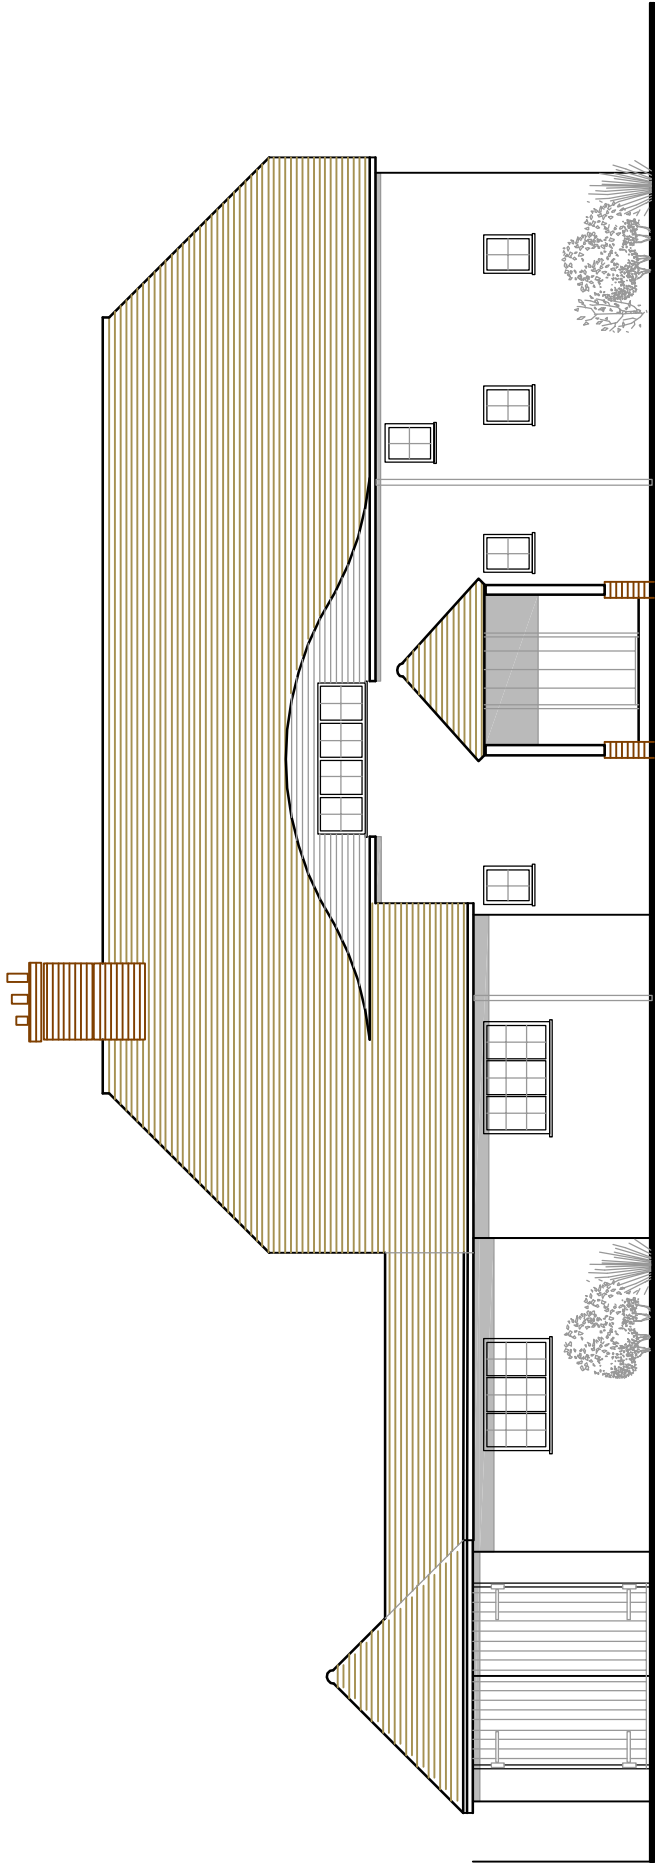

PROPOSED SOUTH ELEVATION 1:100

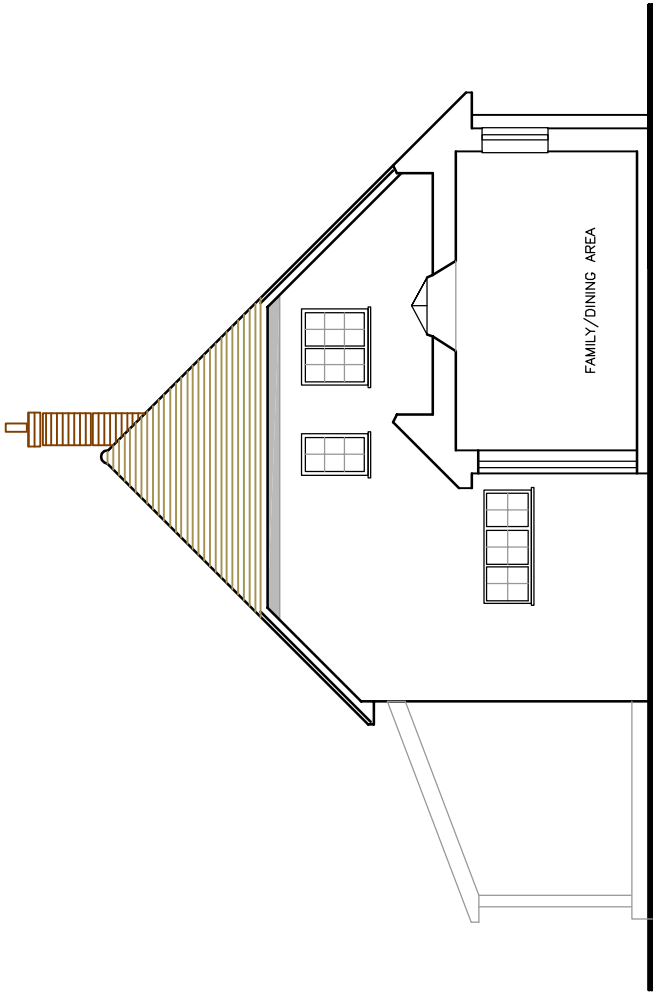

PROPOSED EAST SECTION 1:100

**Amdesign**

ARCHITECTURE DESIGN DEVELOPMENT  
leeza Aldis-Hobbs ARB RIBA SPAB  
/mob: 07756 329400  
e-mail: leeza@amdesignltd.co.uk

PROJECT  
MAYTREE COTTAGE  
18 MERRY END  
MIDDLETON  
PO22 6DP  
PROJECT STAGE  
PI ANNING

DRAWING  
PROPOSED  
ELEVATIONS  
DRAWING No  
260/05  
SCALE  
1:100  
DATE  
ADDN 2018

REVISION  
DRAWN  
CHECKED  
LA

| LETTER   | REVISION | DATE |
|---|----------|------|
|   |          |      |
|   |          |      |
|   |          |      |
| This scheme is subject to town planning and all other necessary consents. All dimensions and levels to be checked on site. This drawing is to be read in conjunction with other relevant drawings and documents. Report all discrepancies to the Architect before work commences. |          |      |