



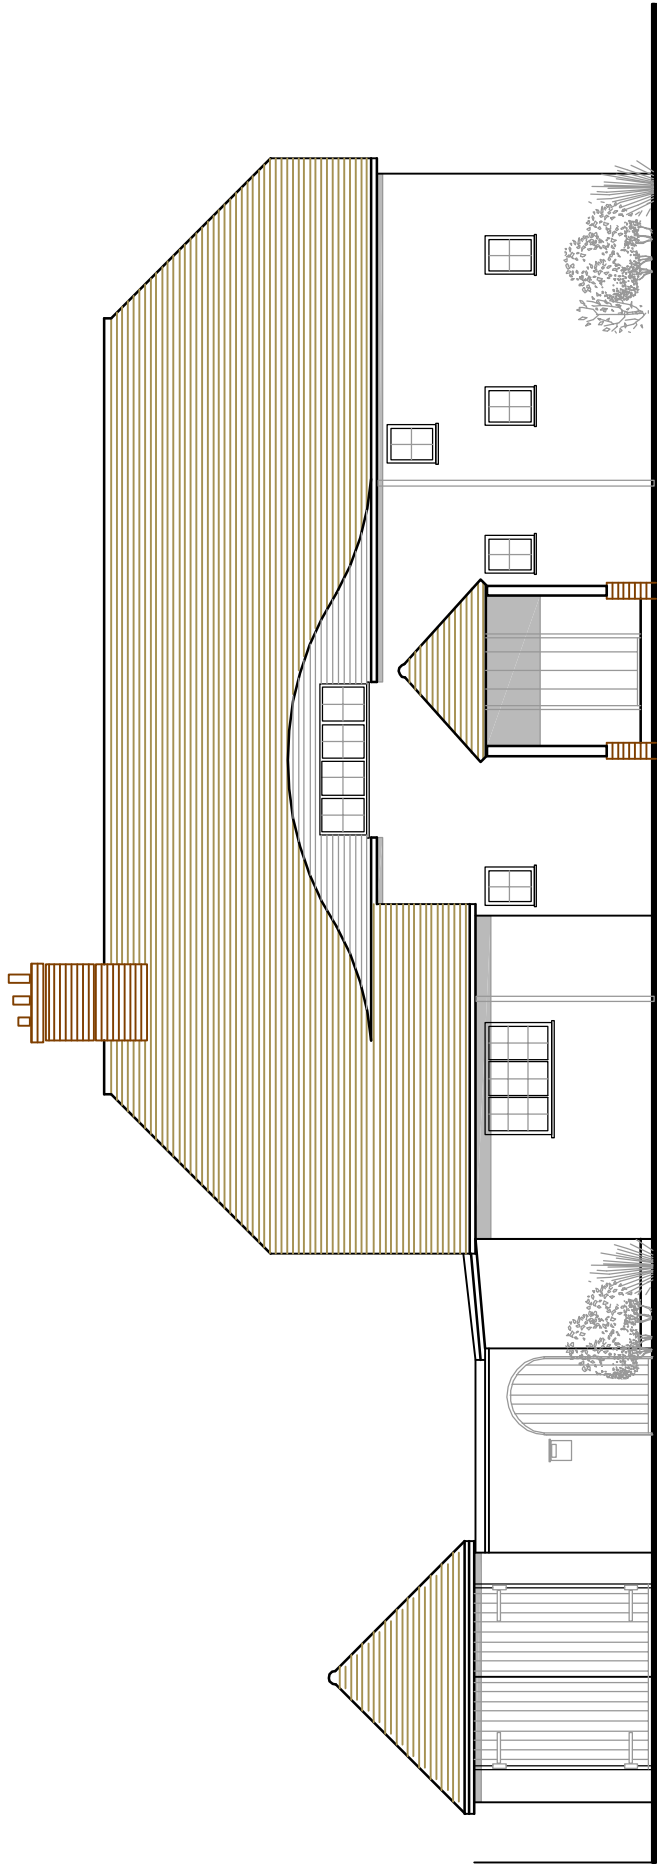

EXISTING NORTH ELEVATION 1:100



EXISTING SOUTH ELEVATION 1:100

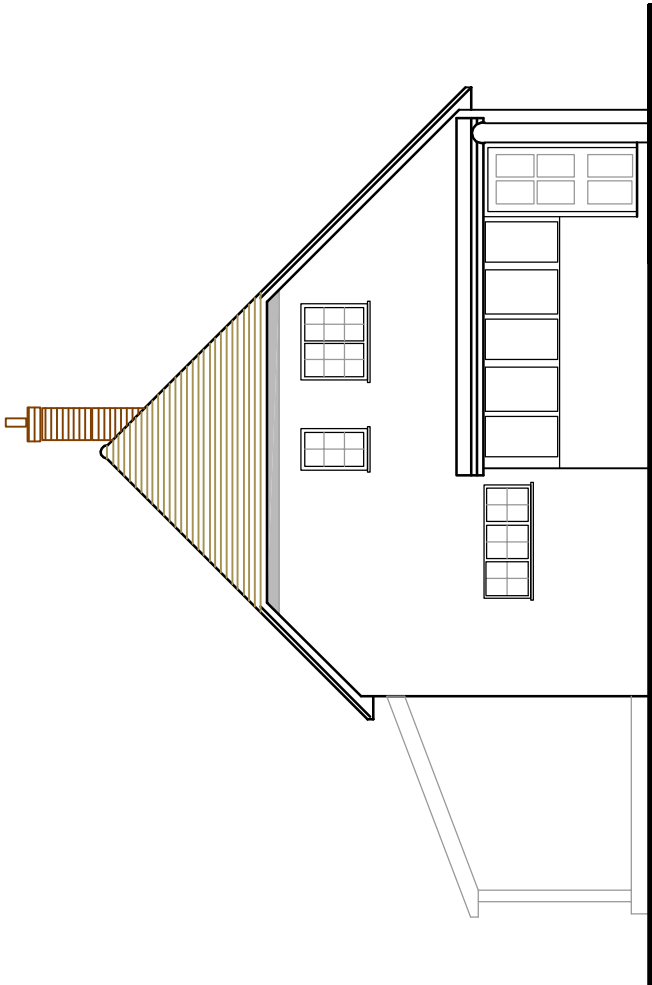

EXISTING EAST ELEVATION 1:100

Amdesign

ARCHITECTURE DESIGN DEVELOPMENT
Leeza Aldis-Hobbs ARB RIBA SPAB
/mob: 07756 329400
/-mail: leeza@amdesignltd.co.uk

PROJECT
MAYTREE COTTAGE
18 MERRY END
MIDDLETON
PO22 6DP
PROJECT STAGE
PI ANNING

DRAWING
EXISTING ELEVATIONS
DRAWING No
260/03
SCALE 1:100
DATE 11/01/18
REVISION
DRAWN
CHECKED
LA

LETTER	REVISION	DATE
This scheme is subject to town planning and all other necessary consents. All dimensions and levels to be checked on site. This drawing is to be read in conjunction with other relevant drawings and documents. Report all discrepancies to the Architect before work commences.		