



Proposed Side Elevation (West)
1:100

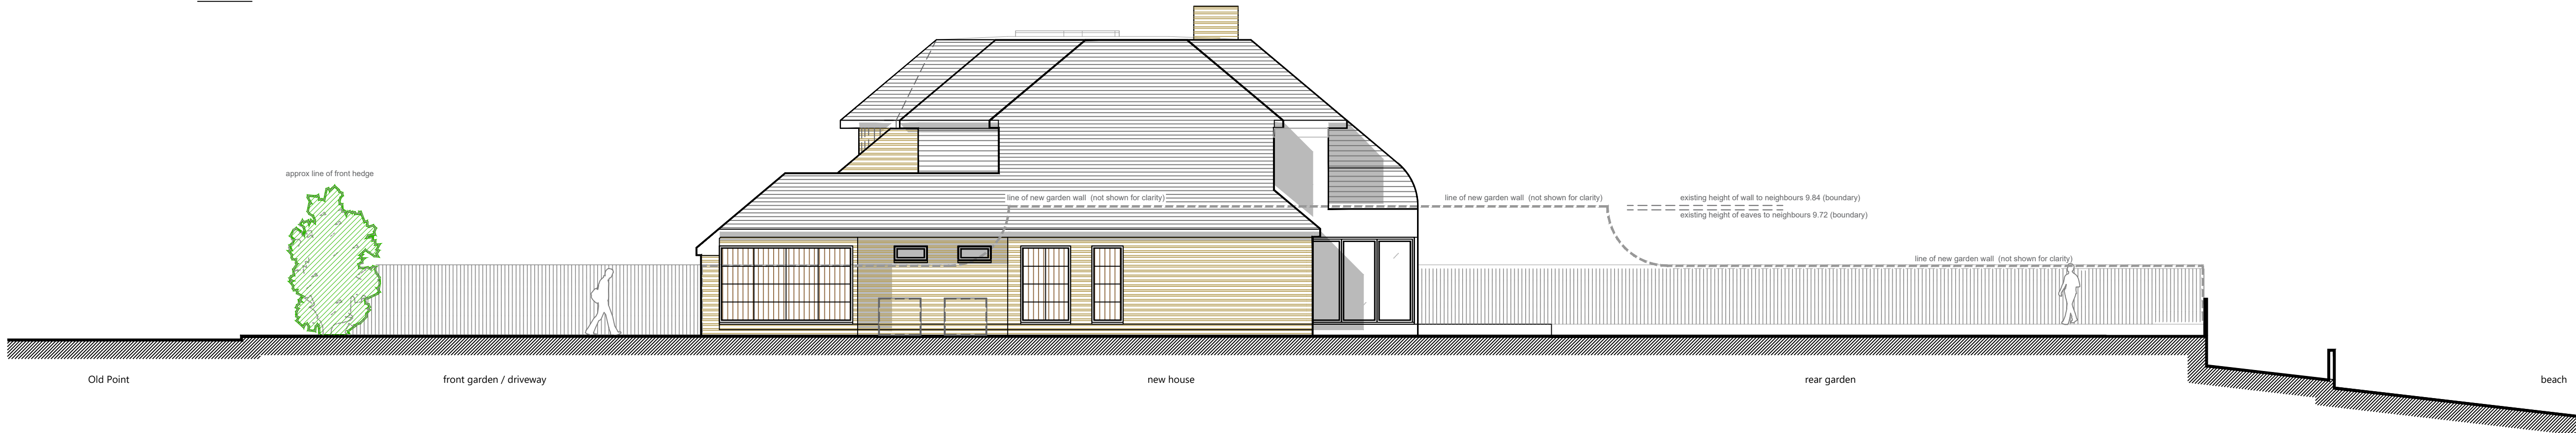


This drawing is the copyright of the Architects and may not be used or reproduced in any way without written permission by Paul Reed Architects Ltd. Paul Reed Architect Ltd reserves the right to withdraw permission at any time. Do not scale from this drawing use figured dimensions only. It is the contractor's responsibility to check ALL dimensions ON SITE and report any discrepancies to the Architect. This drawing must be read in conjunction with all other relevant consultant's project drawings and documentation. It is the contractor's responsibility to ensure full compliance with Building Regulation Acts and British Standards.

THIS DRAWING IS FOR PLANNING PERMISSION ONLY AND SHOULD NOT BE USED FOR ANY BUILDING PURPOSES.

ANY STRUCTURAL ELEMENTS ARE TO THE SPECIFICATION OF THE STRUCTURAL ENGINEER ONLY AND OVERRIDE ANY NOTES CONCERNING STRUCTURAL ELEMENTS ON THE ARCHITECTS DRAWINGS.

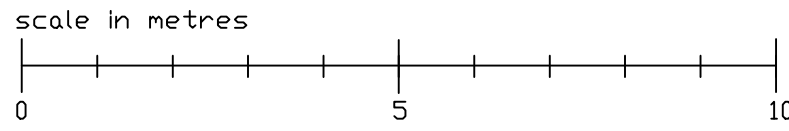

Proposed Side Elevation (East)
1:100

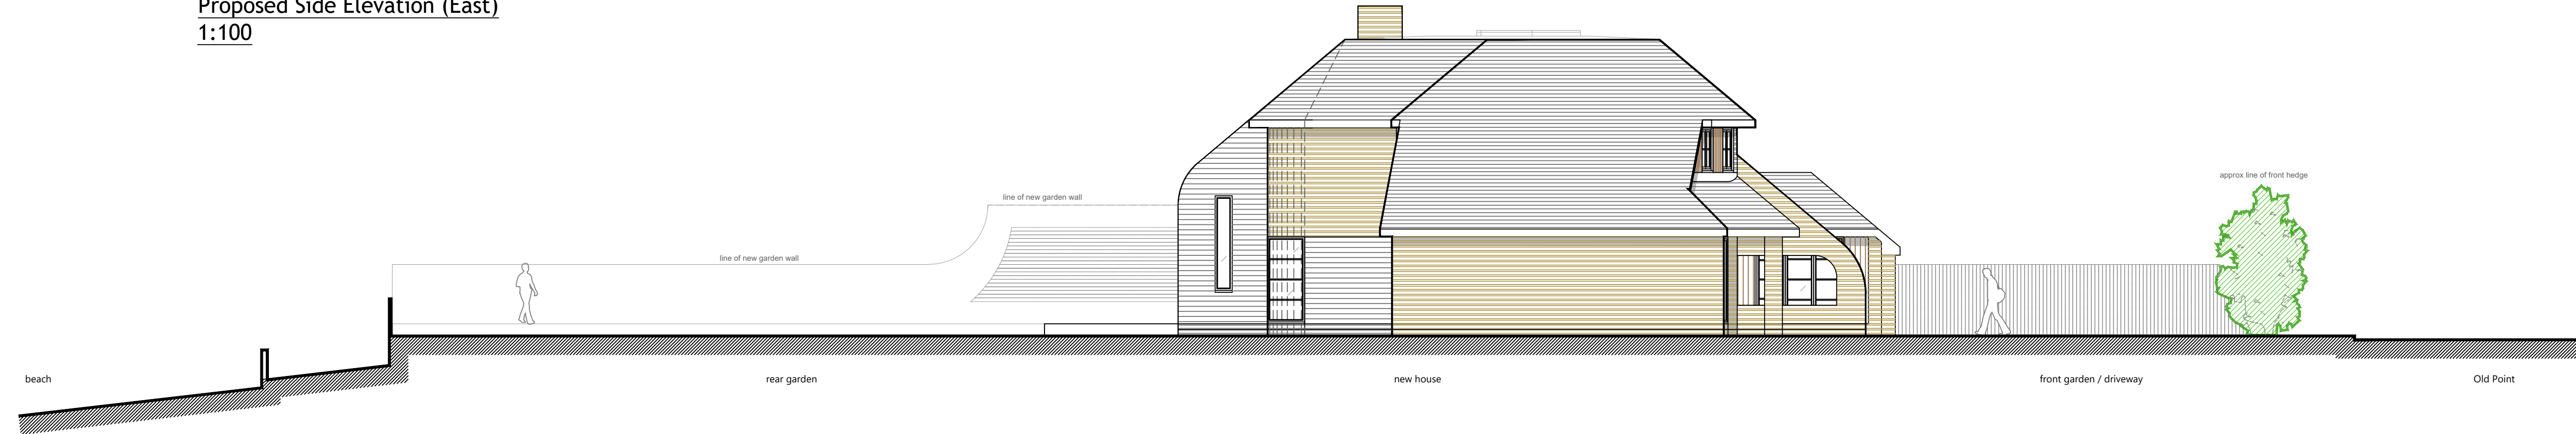


PROPOSED MATERIALS:

WALLS: NATURAL STONE, TIMBER CLADDING, VERTICAL SLATE HANGING

ROOF: SLATE TILES (PITCHED), AND DARK GREY SINGLE LAYER MEMBRANE (FLAT)

WINDOWS AND DOORS: DARK GREY ALUMINIUM

Proposed Section Through Dwelling
(Running North to South, facing West)
1:100

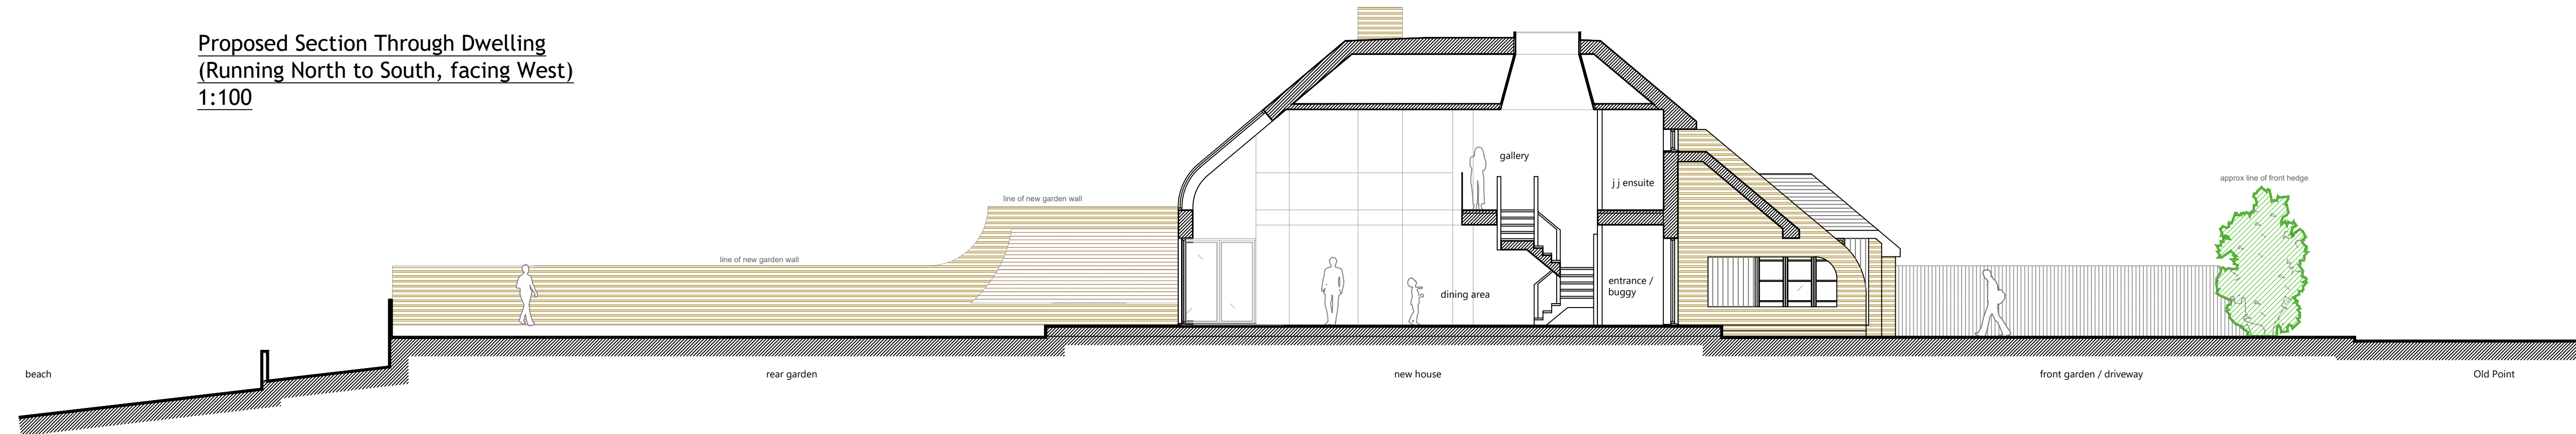

A	ppr	ppr	30-07-20
Rev	Drawn	Checked	Date

Pemba
18 Old Point
Middleton-on-Sea
Bognor Regis
PO22 7RY

Proposed New Dwelling

PROPOSED EAST AND WEST ELEVATIONS & SITE SECTION

Scale: 1:100 @ A1

Job no:	Drawing no:	Rev:
BE 20 01	302	A