



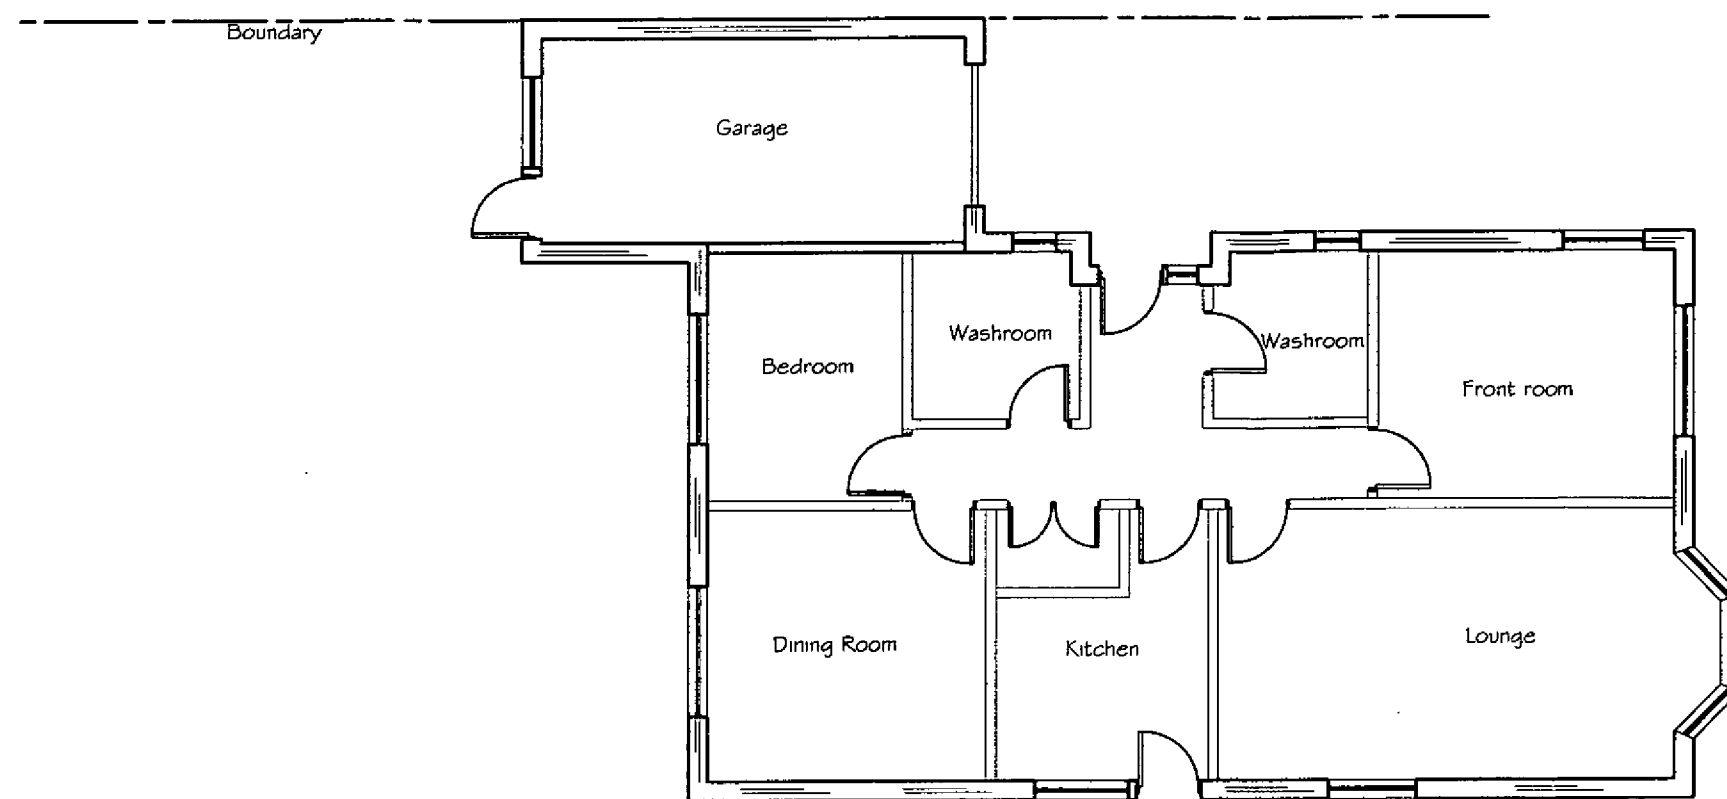


EXISTING FLOOR PLAN

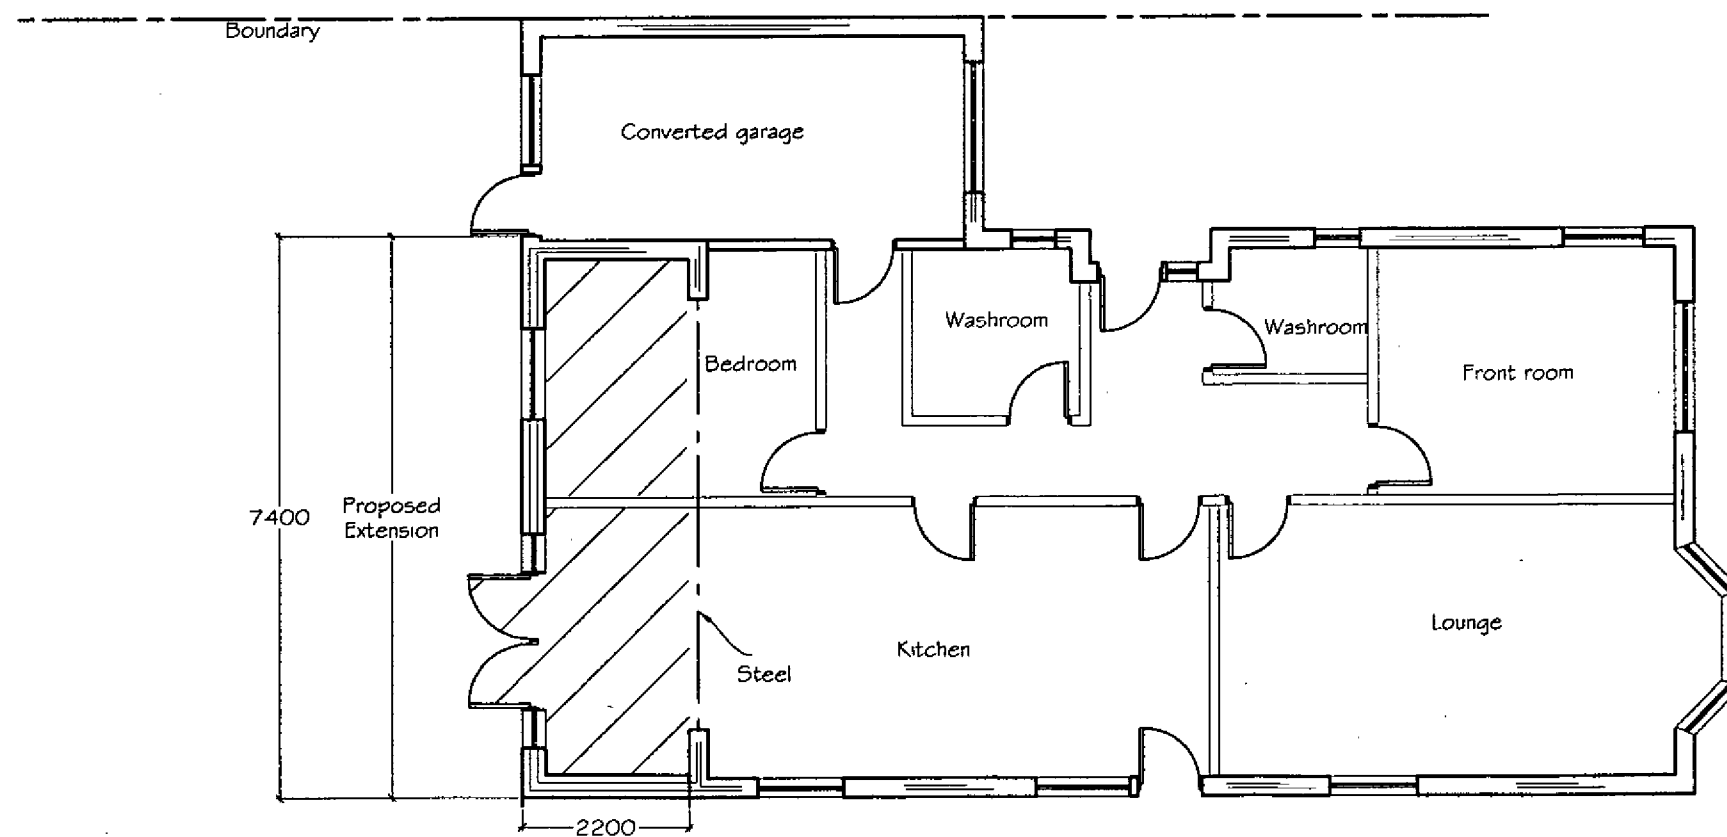

PROPOSED FLOOR PLAN

Notes

1. Do not scale from this drawing, except for planning purposes. Use figured dimensions only.
2. All dimensions must be checked on site prior to commencement of work.
3. Where applicable this drawing is to be read in conjunction with other consultants drawings.
4. This drawing is the copyright of HATTON ASSOCIATES.

 

REV	DATE	AMENDMENT	CHECK

HATTON ASSOCIATES
ARCHITECTURAL TECHNICIANS

CLIENT
Mr & Mrs JOYCE

PROJECT
8 STABLE FIELD
BOGNOR REGIS
WEST SUSSEX
PO22 6LD

DRAWING
EXISTING FLOOR PLAN.
PROPOSED FLOOR PLAN.

SCALE
1:100
@ A3

DATE JUNE / 17	DRAWN I.H	CHECKED
DRAWING NUMBER	REVISION	
01		