



1 0 1 2 3 4 5 6 7 8 9 10 Metres
1:100 Metric Scale

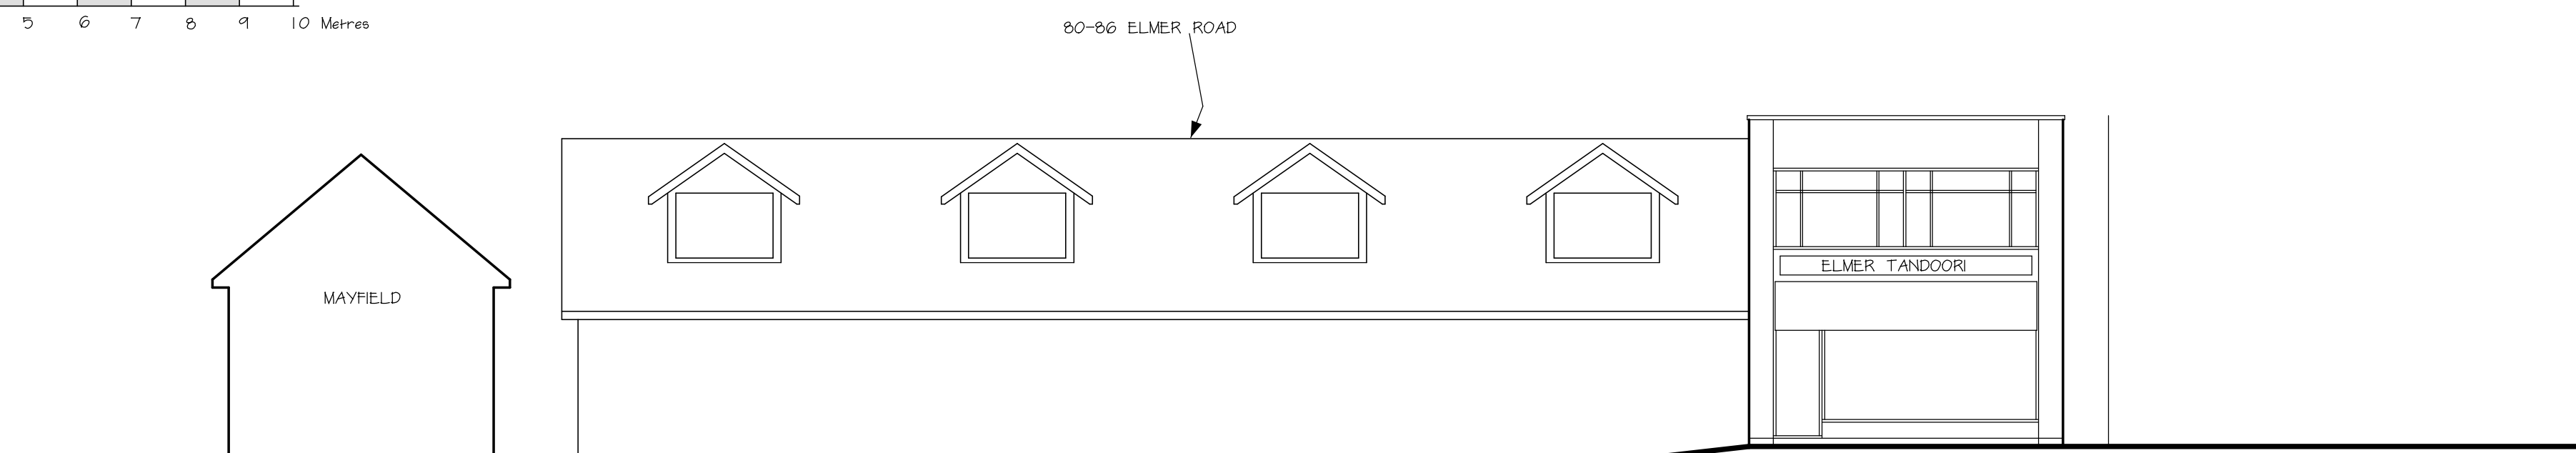

NORTH EAST ELEVATION 1:100

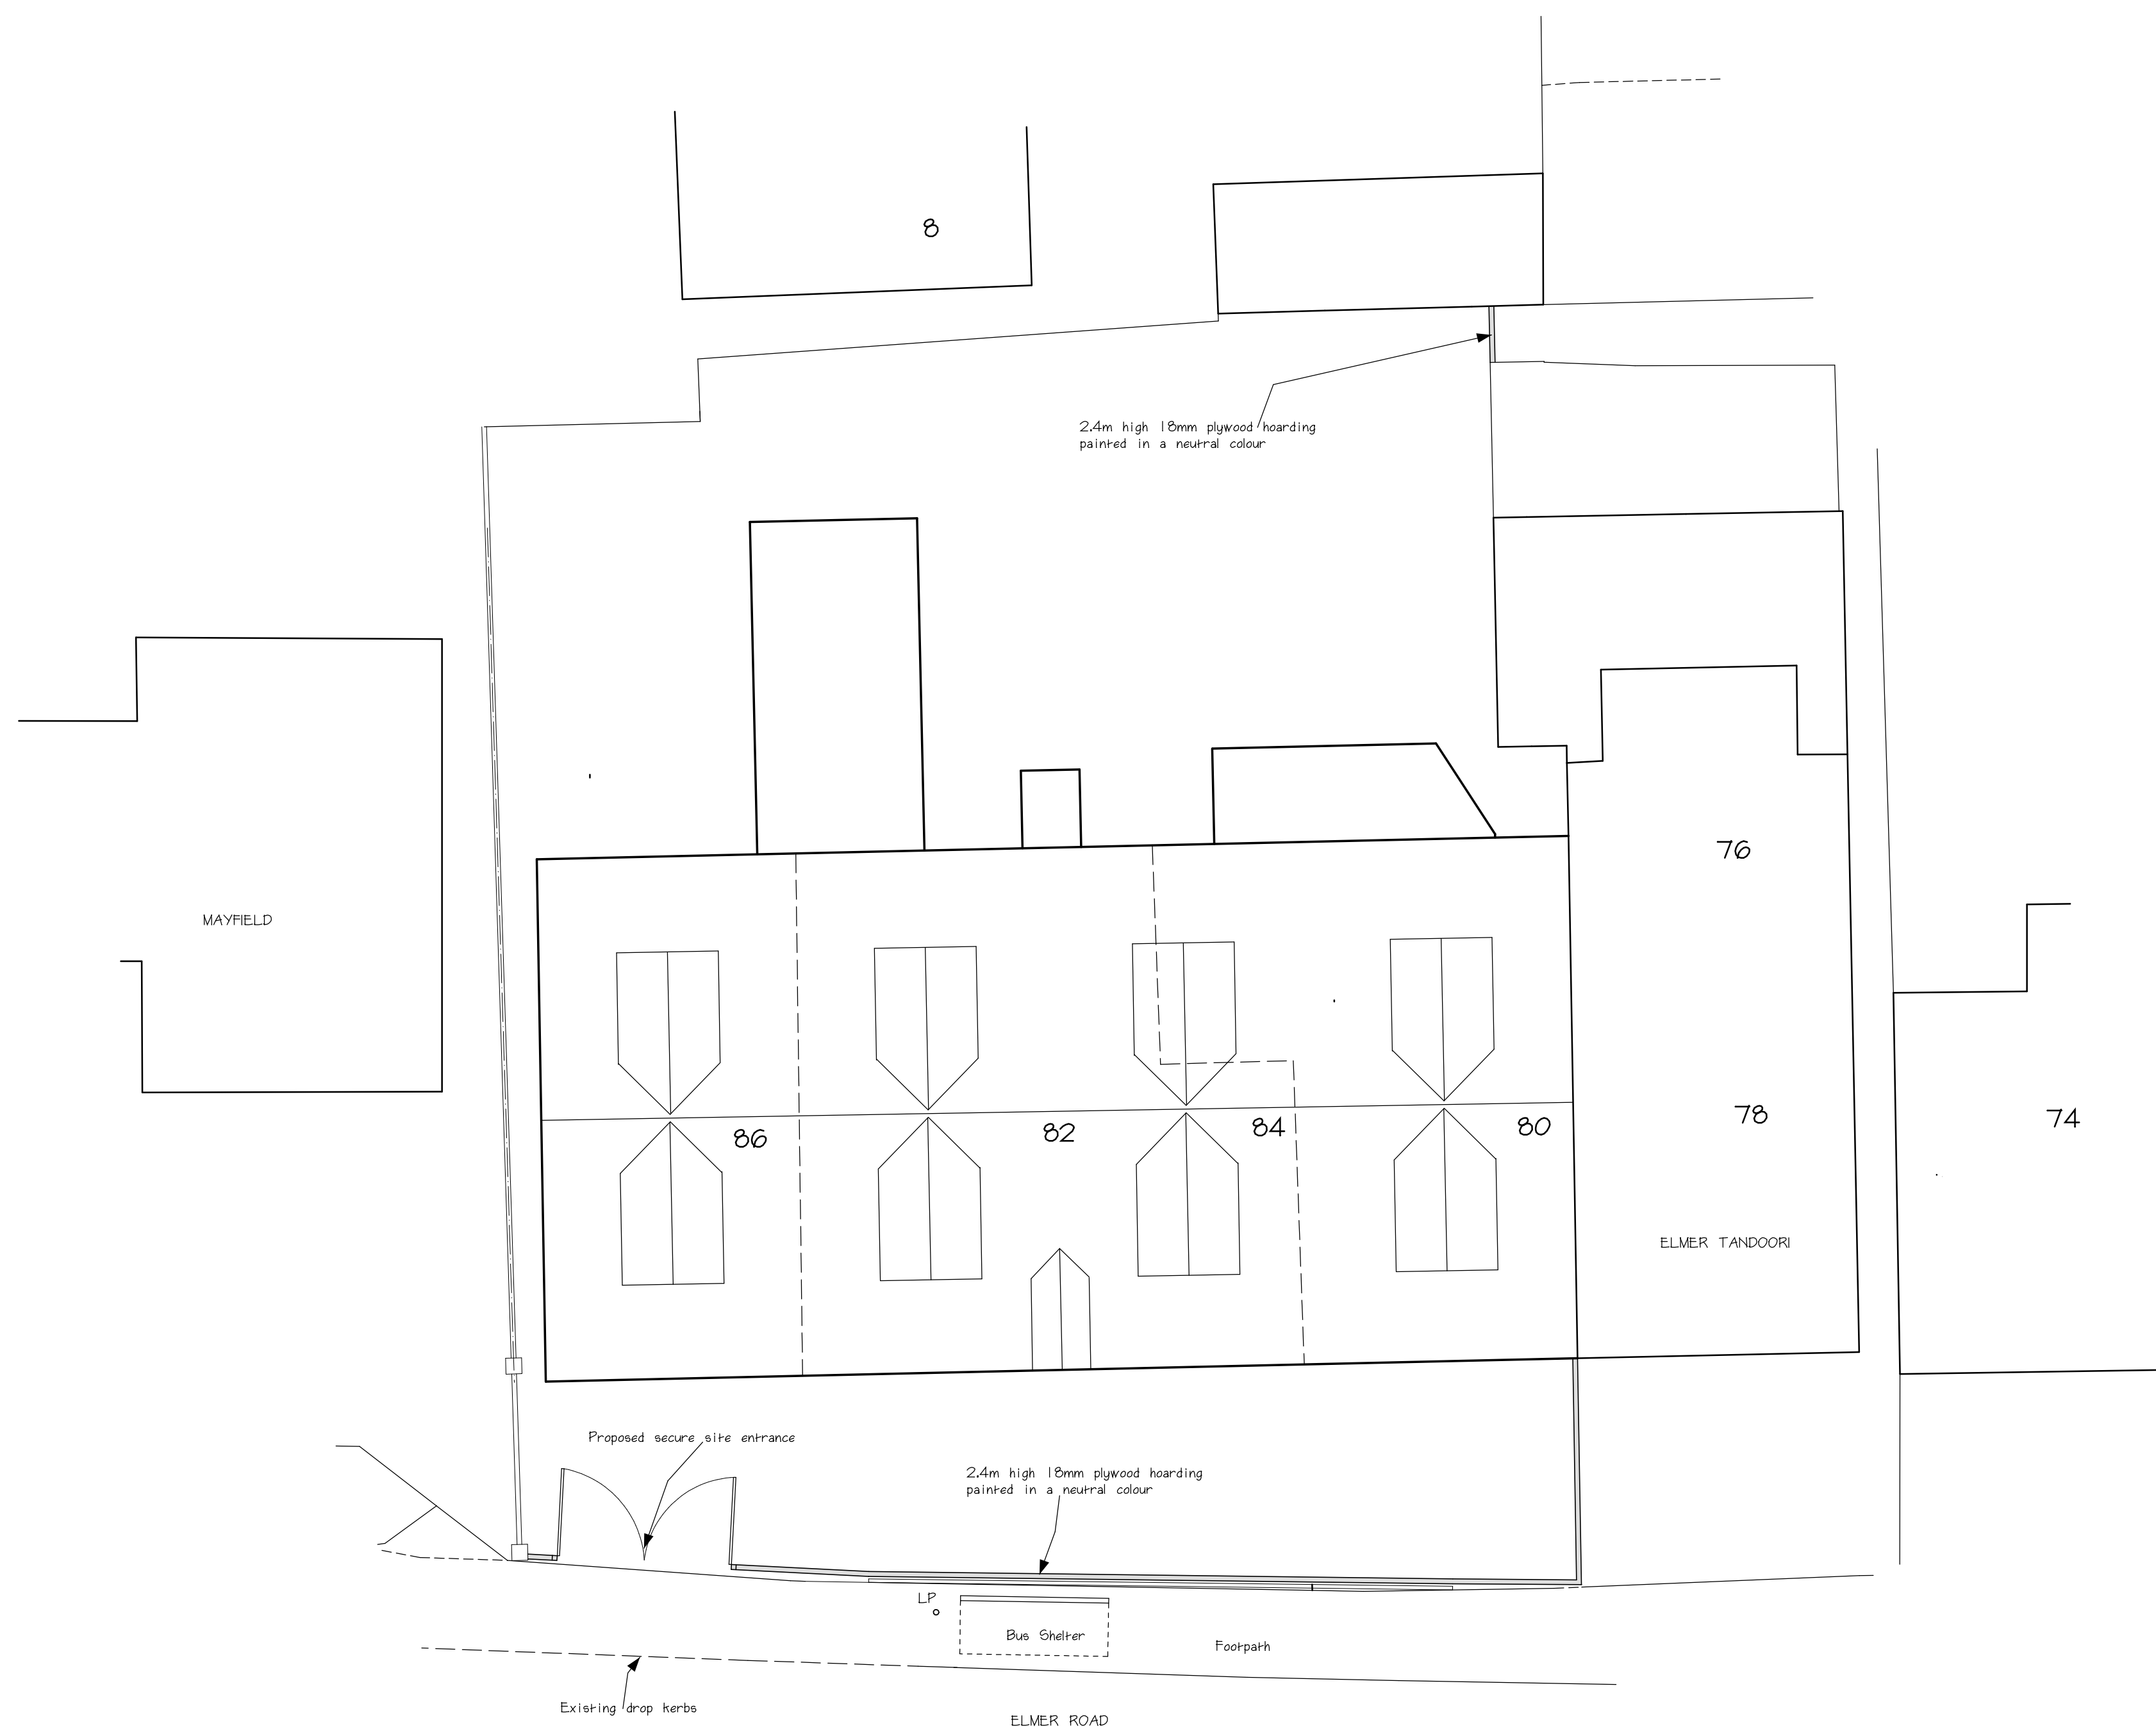

SITE PLAN 1:100

TITLE
80-86 ELMER RD, MIDDLETON-ON-SEA
EXISTING SITE PLAN AND FRONT
ELEVATION

CLIENT
FINEMOTT LIMITED

SCALES
1:100

A1 SHEET SIZE

DRAWING No.
2038/02A

DATE
JANUARY 2015

 **Michael Hemmings**
BUILDING DESIGN

8 ALFOLD BUSINESS CENTRE
LOXWOOD ROAD
ALFOLD
SURREY GU6 8HP
Tel: Loxwood (01403) 752029