




FRONT ELEVATION 1:100




SOUTH EAST ELEVATION 1:100




REAR ELEVATION 1:100

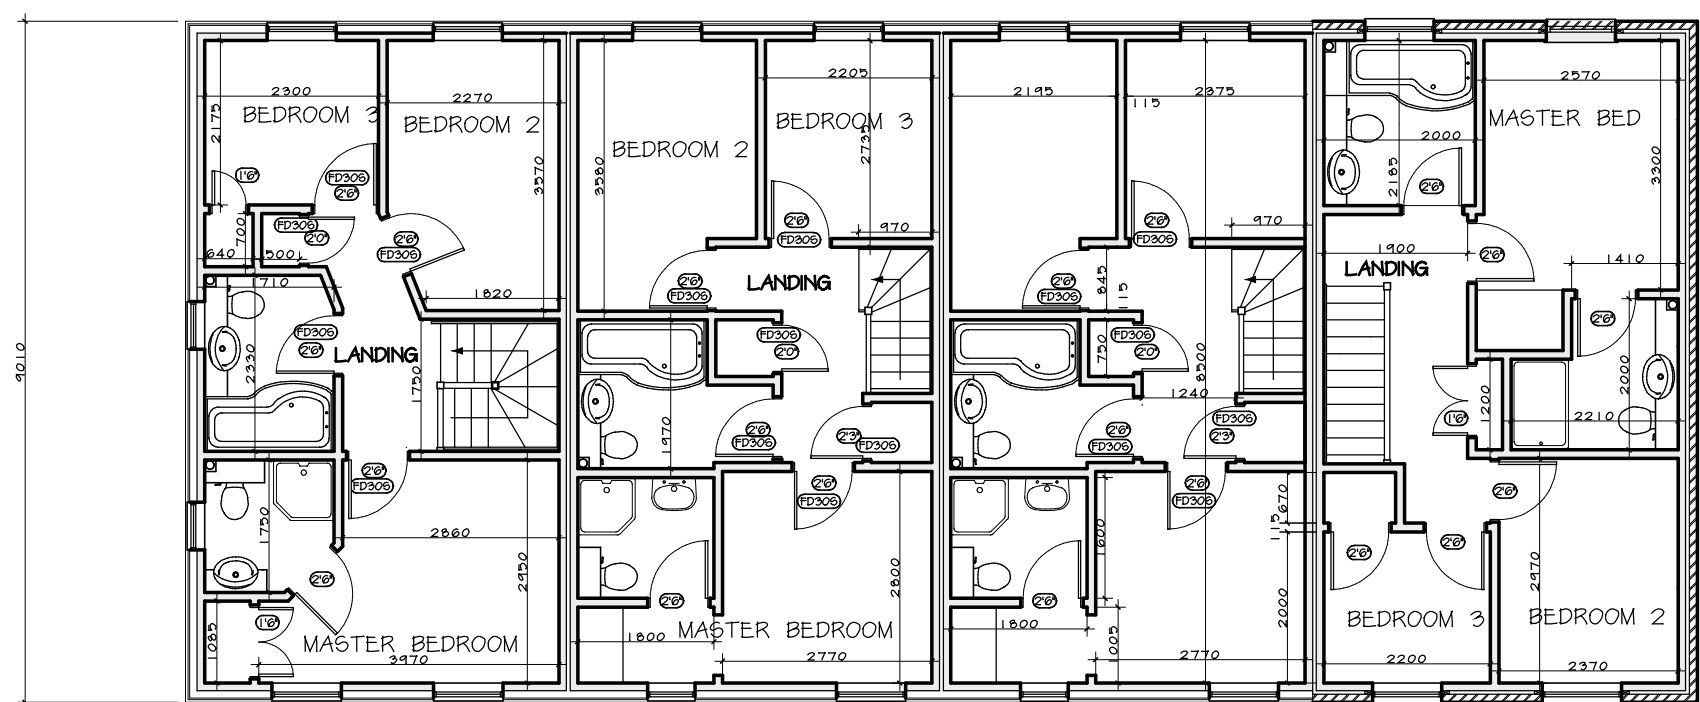

FIRST FLOOR PLAN 1:100

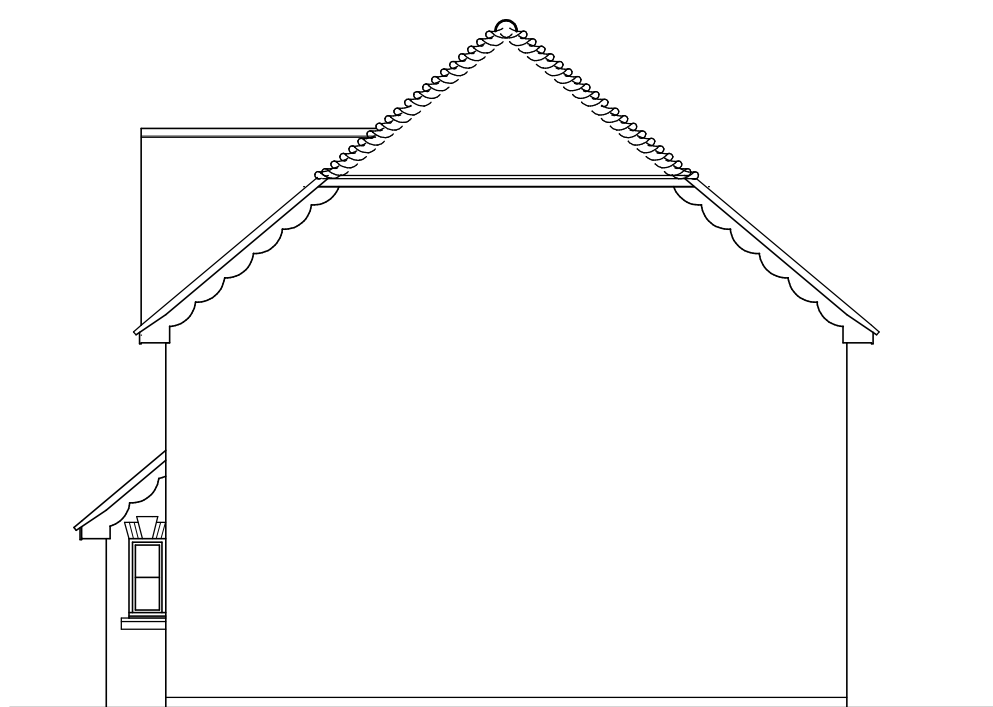

NORTH WEST ELEVATION 1:100

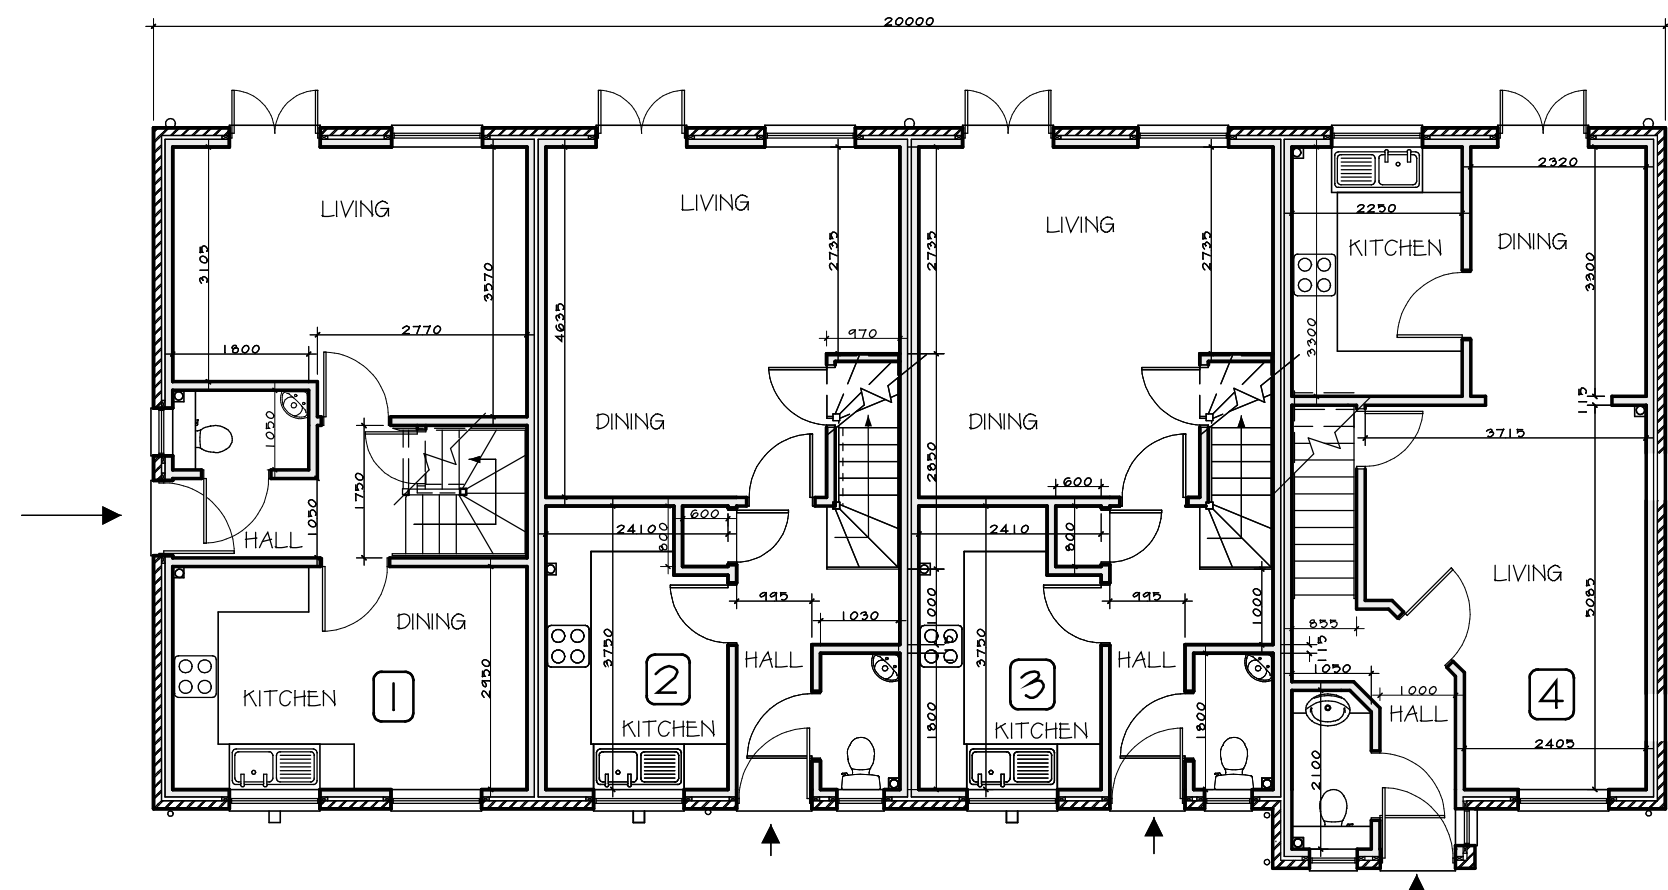

GROUND FLOOR PLAN 1:100

Gross internal floor area of
units 1, 2 and 3 797.76m² (8508 sq ft)
each unit.
Unit 4 floor area 81.45m² (876 sq ft)

TITLE PROPOSED TERRACE OF 4No. THREE BEDROOM DWELLINGS 80-86 ELMER ROAD.	
CLIENT FINEMOTT LIMITED	
SCALES 1:50	
DRAWING No. 2038/05	DATE MARCH 2015
Michael Hemmings BUILDING DESIGN 8 ALFOLD BUSINESS CENTRE LOXWOOD ROAD ALFOLD SURREY GU6 8HP Tel: Loxwood (01403) 752029	