



NOTES :

ALL LEVELS RELATIVE TO O.S DATUM (FROM GPS)
SURVEY GRID ORIENTATED TO OS NATIONAL GRID
WHILE ALL POSSIBLE EFFORT HAS BEEN MADE TO IDENTIFY SERVICES,
WE ARE UNABLE TO DETAIL COVERS BURIED OR OBSCURED AT THE
TIME OF SURVEY.


ALL LEVELS AND DIMENSIONS SHOULD BE CHECKED ON SITE
PRIOR TO THE COMMENCEMENT OF WORKS.
TREES SHOWN IDENTIFIED TO BEST OF SURVEYORS ABILITY, SEEK
CONFIRMATION IF SPECIES CRITICAL

ROOFLINE DETAIL IS INDICATIVE ONLY


GPS, LEVELS AND GRID ARE OBTAINED USING INDUSTRY STANDARD GUIDELINES
AND CAN VARY ACCORDING TO THE QUALITY OF THE GPS NETWORK AVAILABLE.
ALL GPS DETAIL IS THEREFORE RELATIVE TO THE TIME AND DATE OF SURVEY.

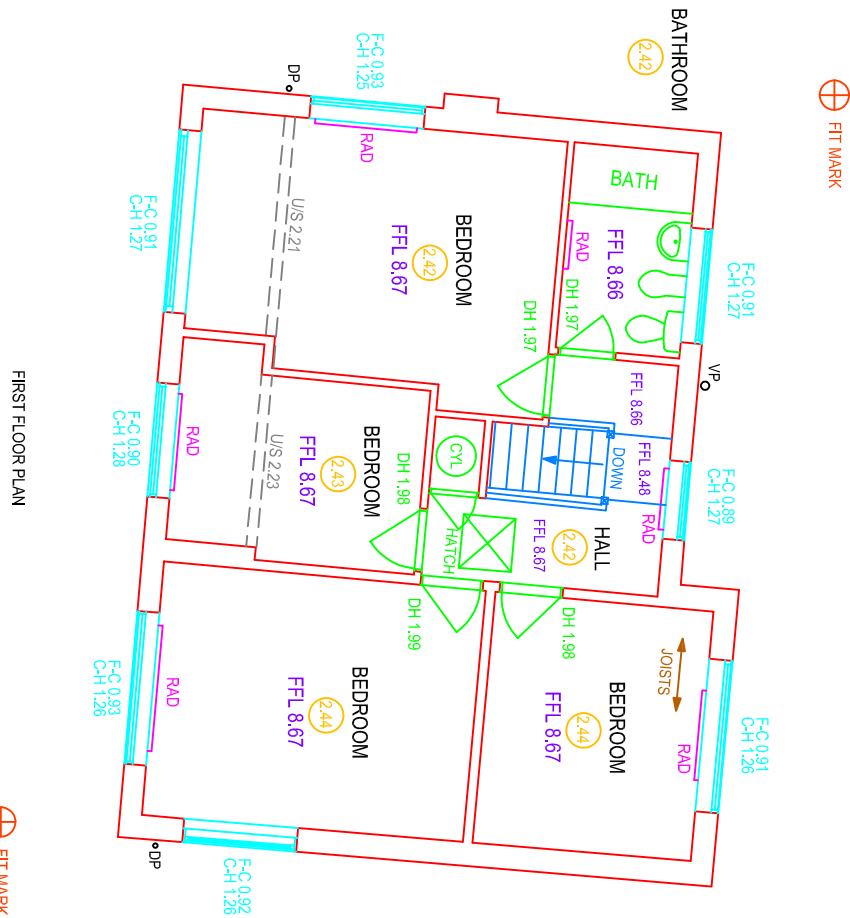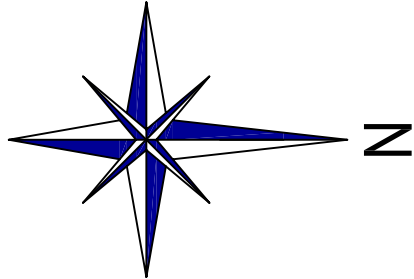

FIRST FLOOR PLAN

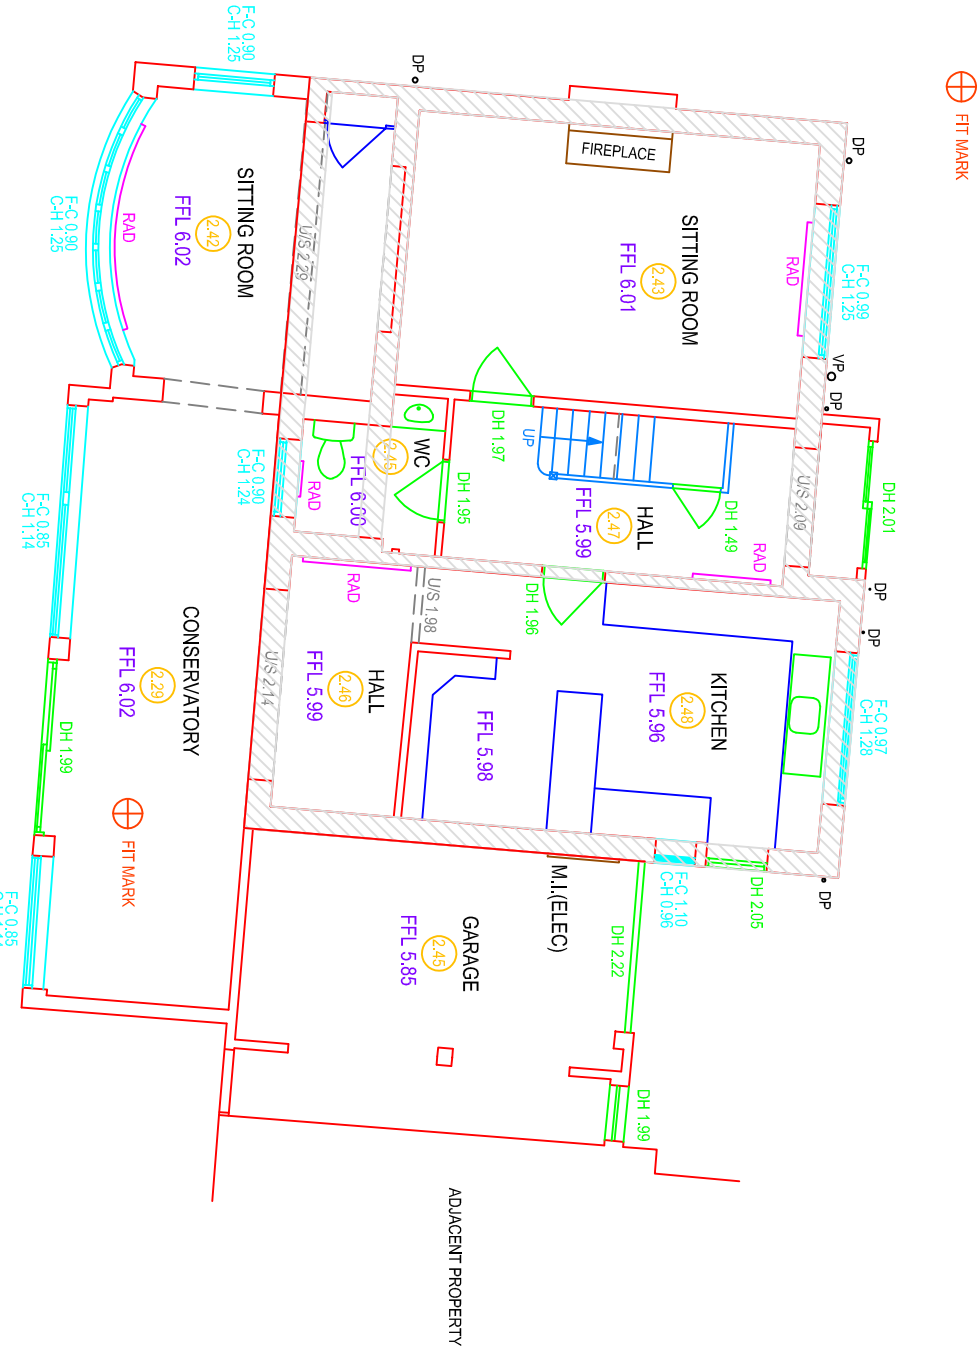


GROUND FLOOR PLAN

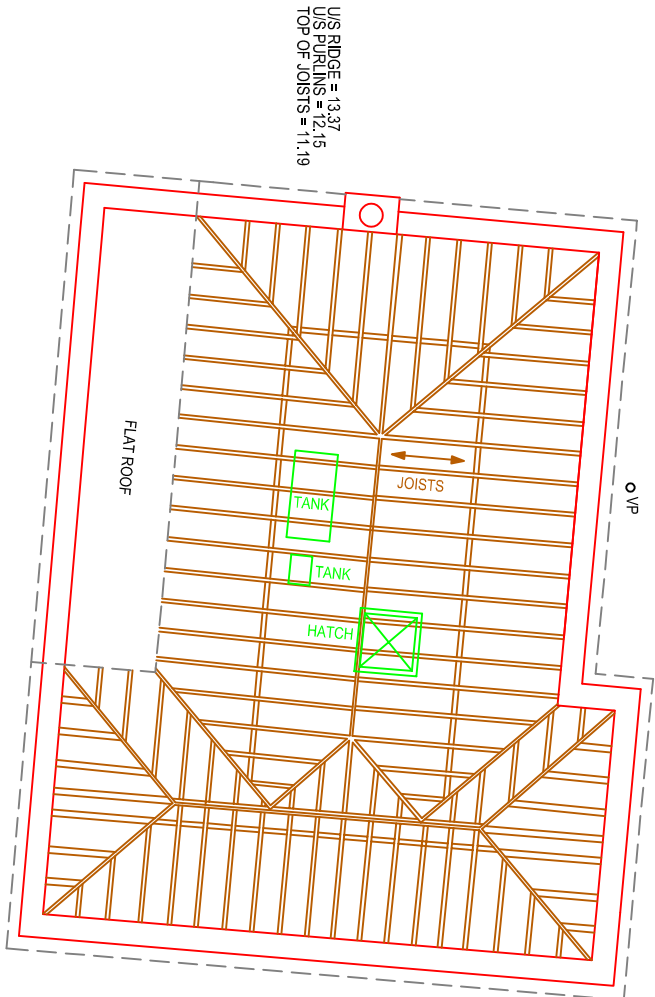

ROOF PLAN



SCALE BAR

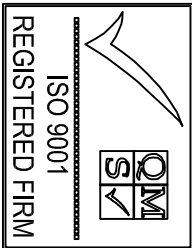

Shaw Colegate
LAND & BUILDING SURVEYORS
WOODLANDS, HONEYCROFT LANE, FROXFIELD, HANTS, GU32 1BD
Tel : (01730) 827975
Email : mail@shawcolegate.com
Web : www.shawcolegate.com

Title : 52 SOUTHDEAN DRIVE, MIDDLETON ON SEA
FLOOR PLANS

Job No. : 03220_PLANS
Original Scale : 1:100
Sheet Size : A2

Surveyed By : MC Date : MAY 20
Drawn By : MC Date : MAY 20

Client: MR M MUSCATT