



THIS DRAWING IS FOR :

PLANNING
PURPOSES ONLY
Not to Be Used for Construction

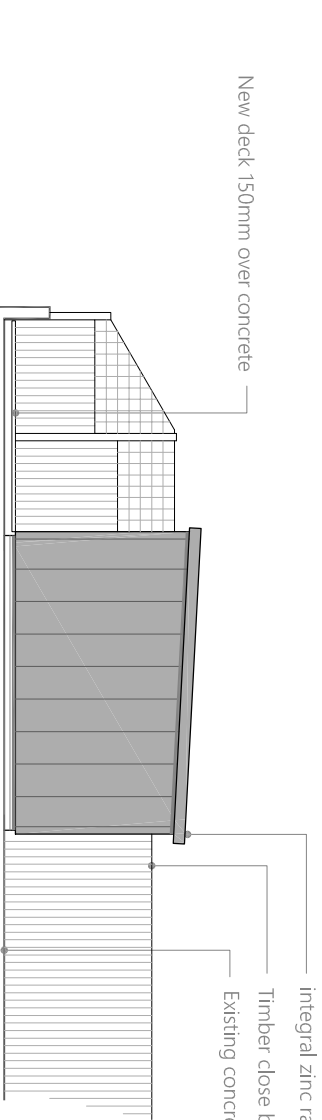


Garden Store East Elevation

Scale 1:100

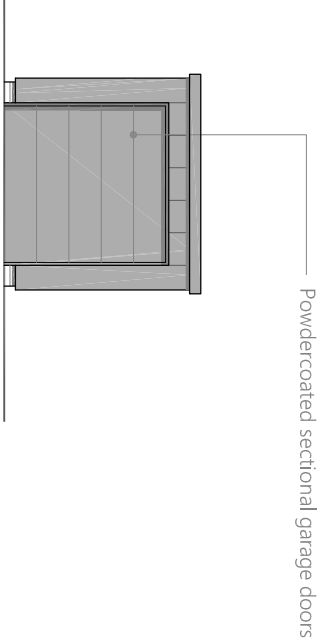


Garden Store South Elevation

Scale 1:100

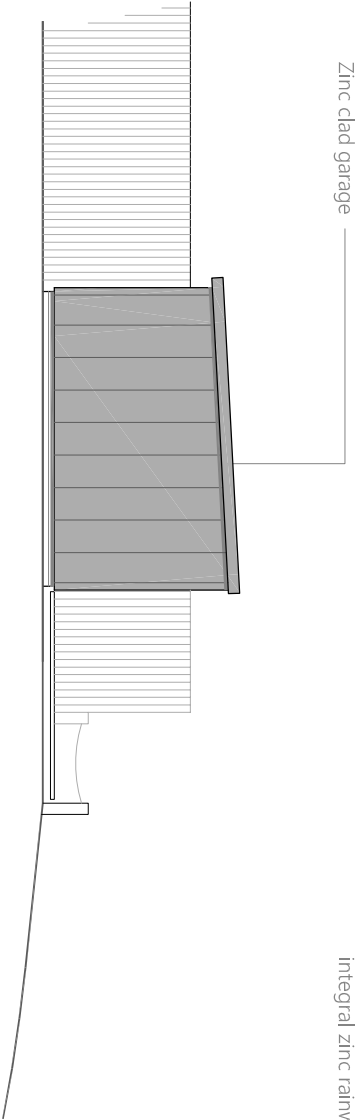


Garden Store West Elevation

Scale 1:100

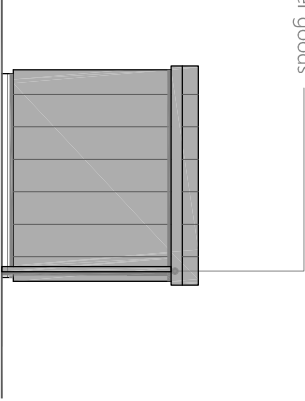


Garden Store North Elevation

Scale 1:100

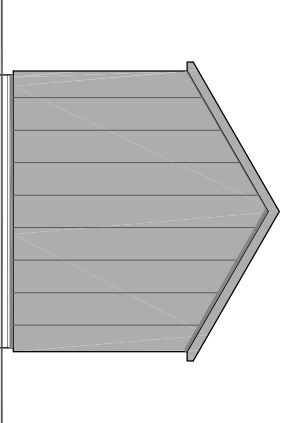


Front Garden Store North Elevation

Scale 1:100

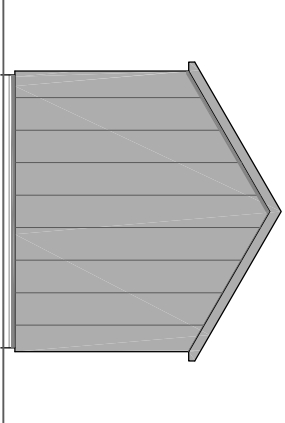

Front Garden Store South Elevation

Scale 1:100

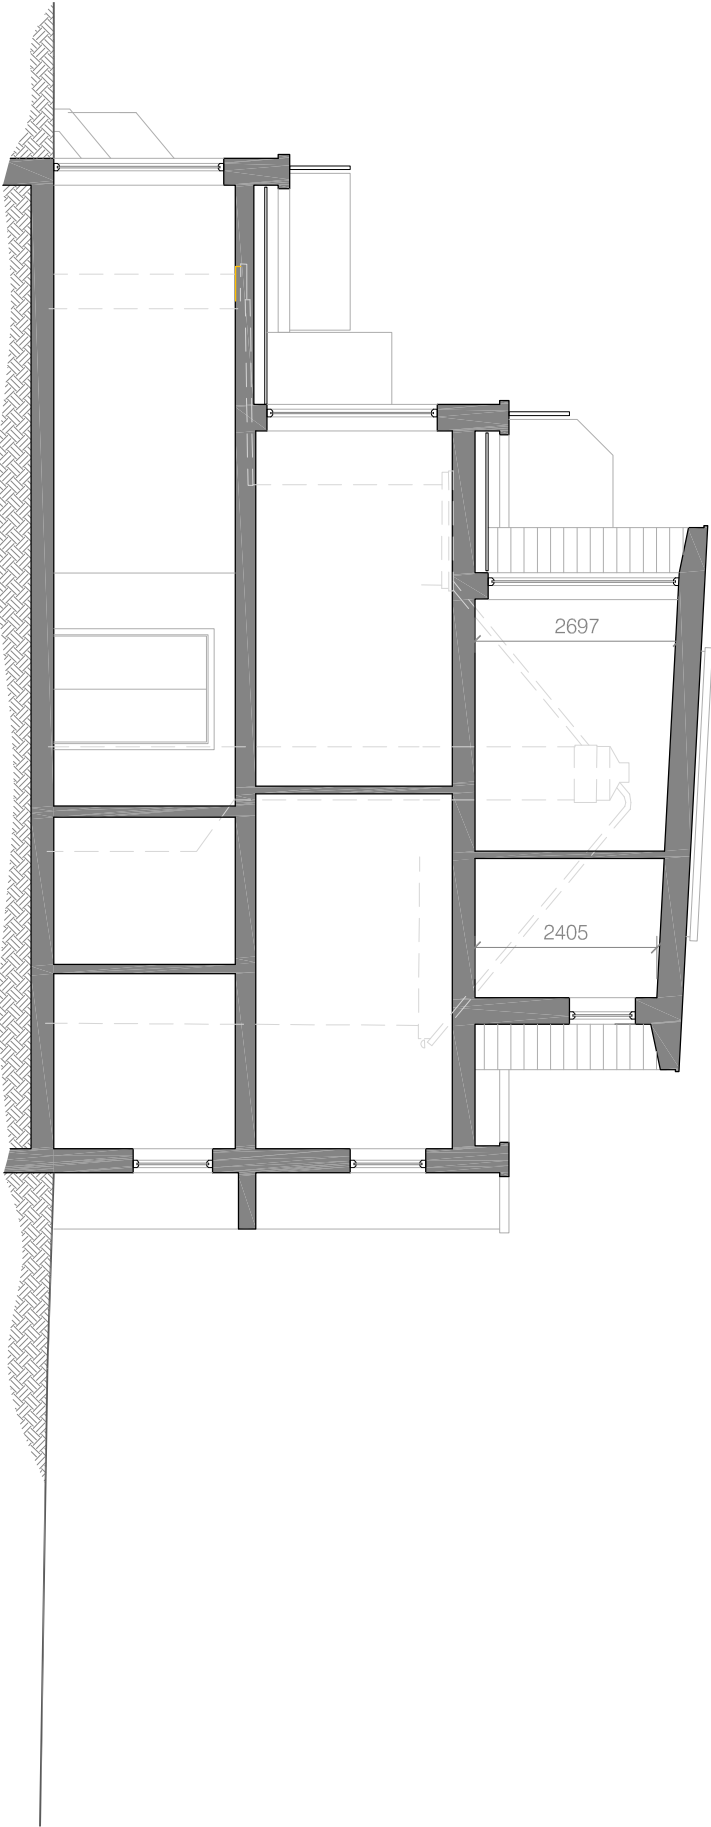

Section A-A

Scale 1:100

This drawing is copyright of more than architecture ltd ©

CLIENT **Mark & Melissa Muscat**
PROJECT **56 Southdean Drive**
DRAWING TITLE **Section + Outbuilding Elevations**

DATE **July 2020**
DWG NO. **205 / 3.203**
SCALE **1:5 @ A3**
REVISION **02** DATE **03.08.20**

NOTES

This drawing is copyright and shall not be reproduced nor used for any other purpose without the written permission of the architects. This drawing must be read in conjunction with all other related drawings and documentation. Permission is granted to scale from this drawing for the purposes of Local Authority Planning Approval only. Please verify that the information is correctly printed to scale by checking the control bar.

randell design group
architecture | interior design | project management

RIBA
Chartered Practice
more studio halls orchard barn
apudram PO20 7FD
+44 (0) 1243 214 204
mail@randelldesigngroup.com
www.randelldesigngroup.com

1:5 0mm 100 200 300

THIS IS A
COLOURED DRAWING
If this box does not appear Red, the drawing
may not be represented properly