


THIS DRAWING IS FOR :  
**PLANNING**  
**PURPOSES ONLY**  
Not to Be Used for Construction

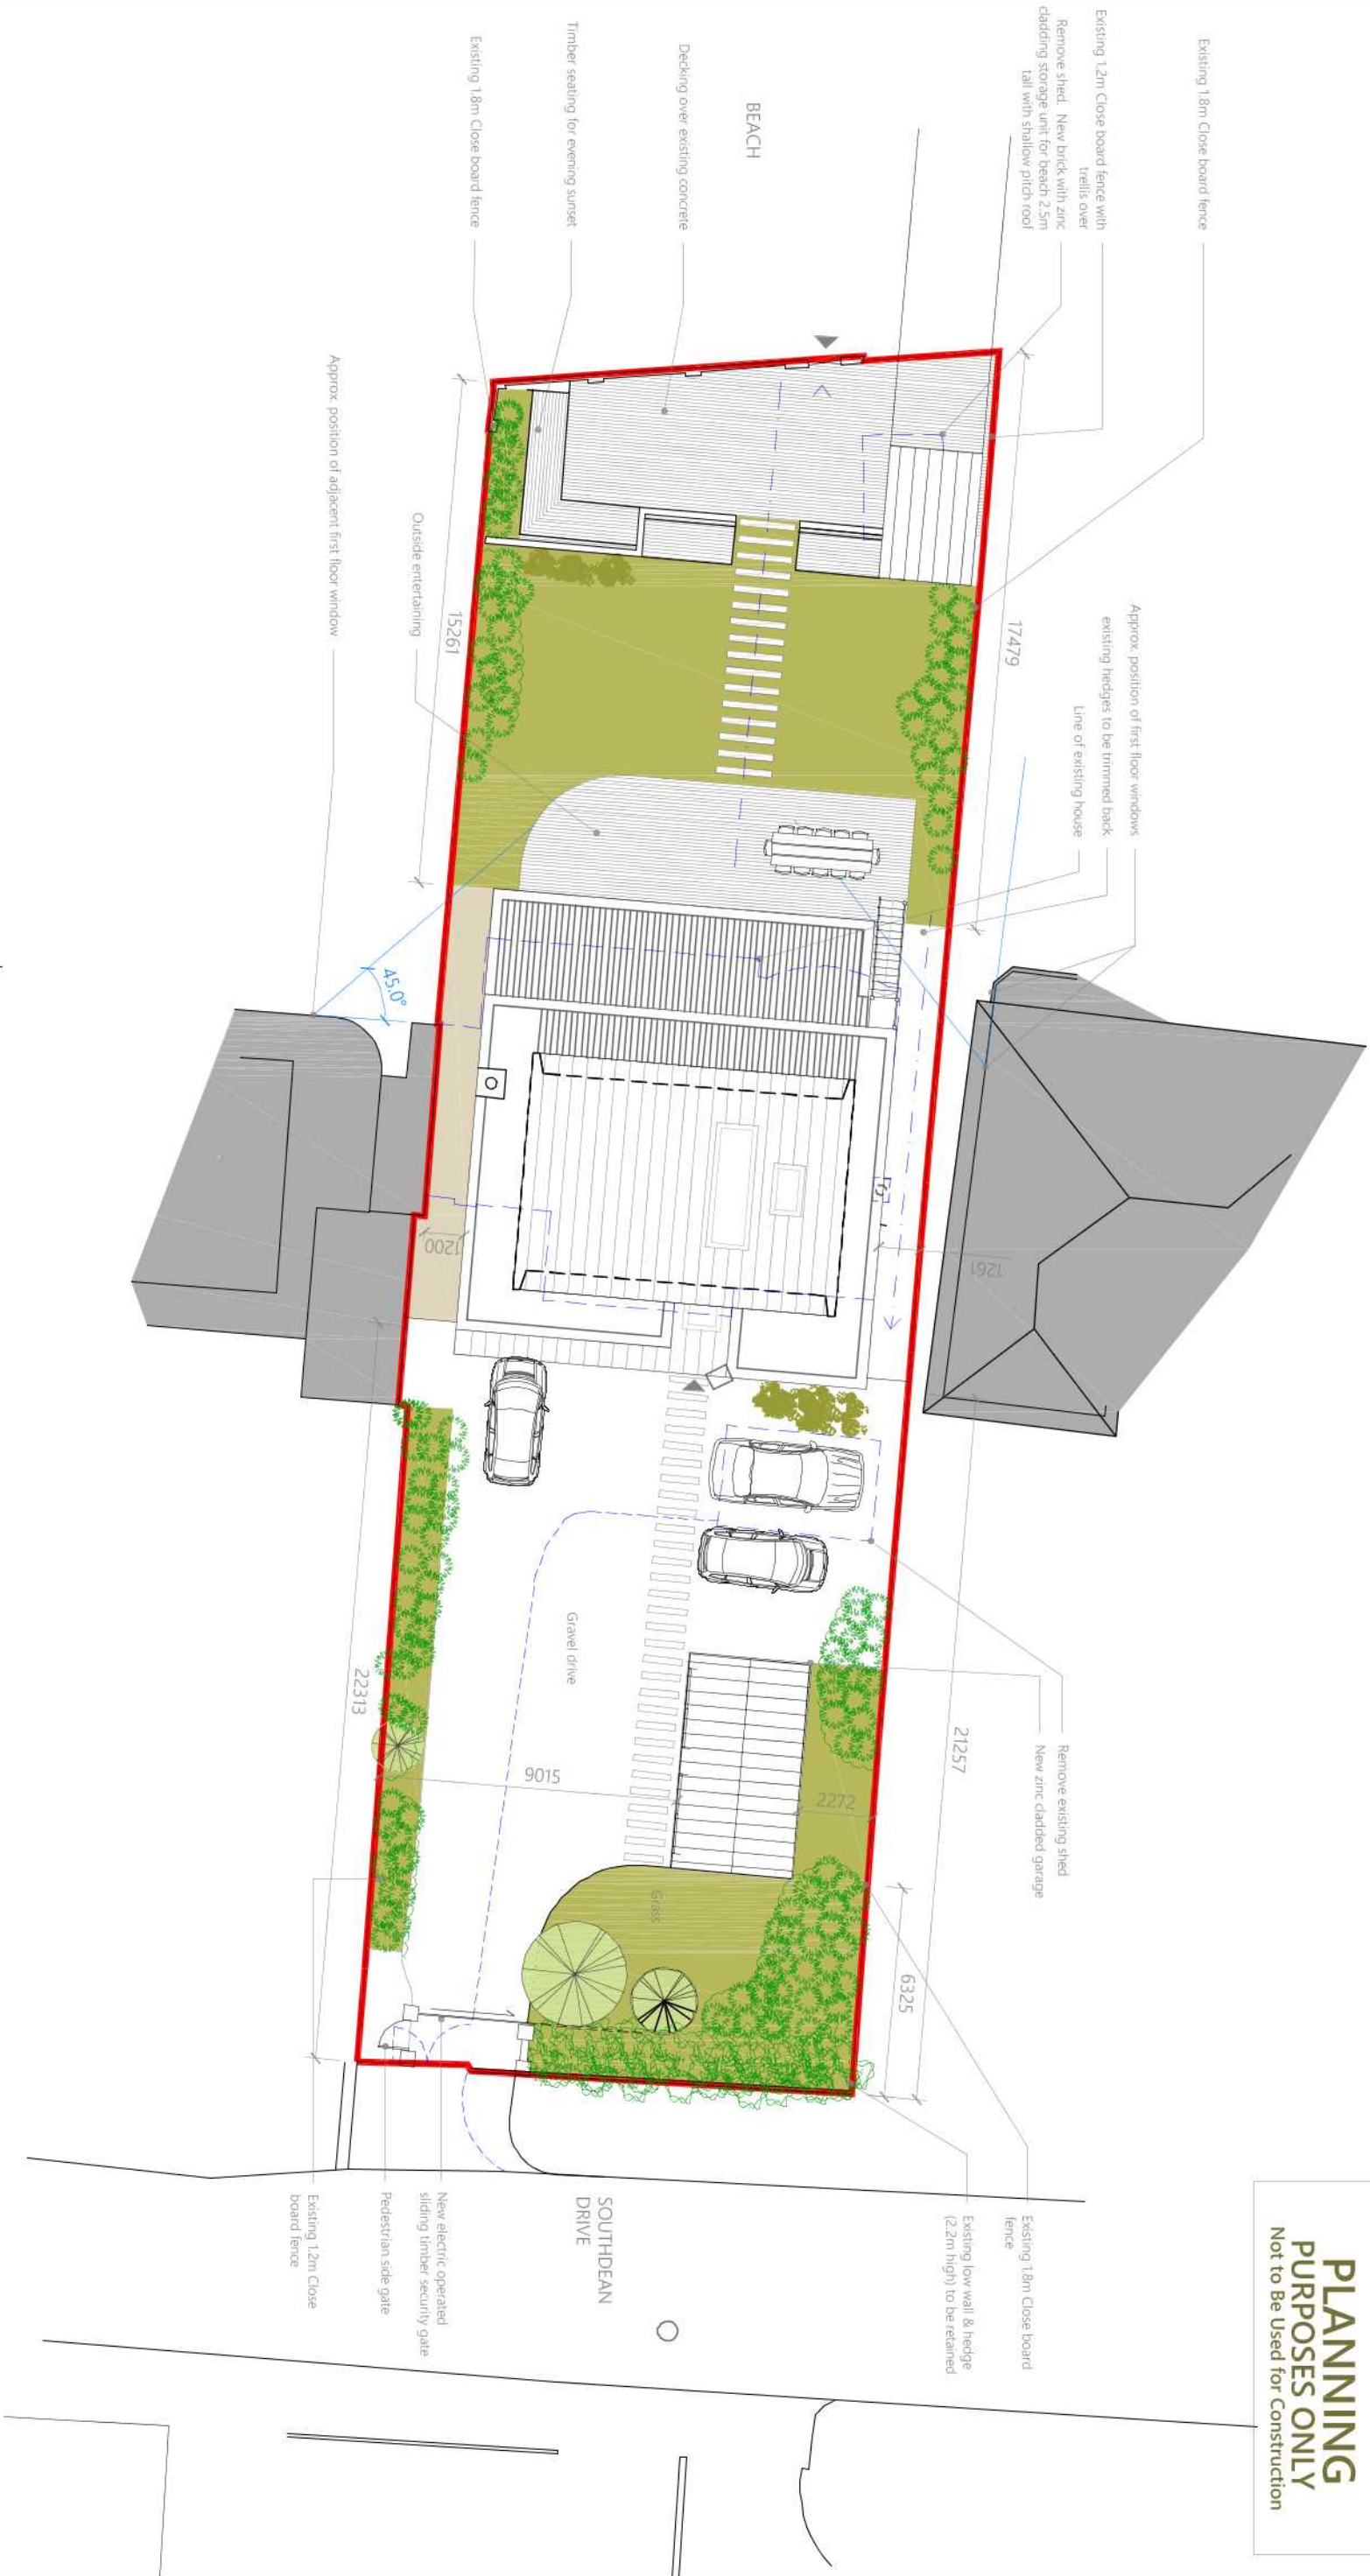

## Site Plan

Scale 1:200

This drawing is copyright of more than architecture ltd ©

CLIENT **Mark & Mellissa Muscat**

PROJECT **56 Southdean Drive**

DRAWING TITLE **Proposed Site Plan**

DATE **June 2020**

DWG NO. **205 / 3.001**

SCALE **1:200 @ A3**

REVISION **02**

DATE **11.08.20**



### NOTES

This drawing is copyright and shall not be reproduced nor used for any other purpose without the written permission of the architects. This drawing must be read in conjunction with all other related drawings and documentation. Permission is granted to scale from this drawing for the purposes of Local Authority Planning Approval only. Please verify that the information is correctly printed to scale by checking the control bar.

Survey information provided by Shaw Colgate, drawing number 032220\_TOPO (May 2020). No responsibility is taken for the accuracy of this information.

**THIS IS A**  
**COLOURED DRAWING**  
If this box does not appear Red, the drawing may not be represented properly

1:200 0m 4 8 12

**randell design group**  
architecture | interior design | project management

**RIBA**

Chartered Practice

more studio halls orchard bam  
apudram PO20 7FD  
+44 (0) 1243 214 204  
mail@randelldesigngroup.com  
www.randelldesigngroup.com