




This drawing and its contents are the strict copyright of Architectura Design. No reproduction without permission. Do not scale. Written dimensions to be used where given. All dimensions and details to be checked on site. FOR PLANNING PURPOSES ONLY

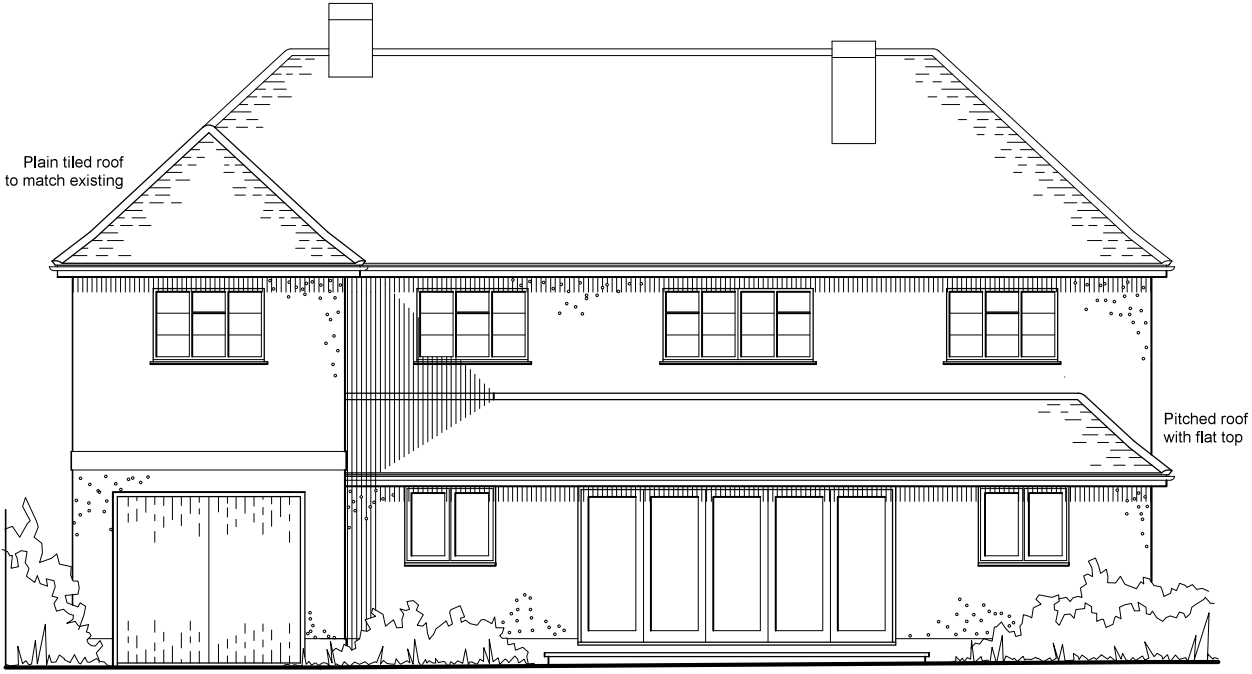

East Elevation

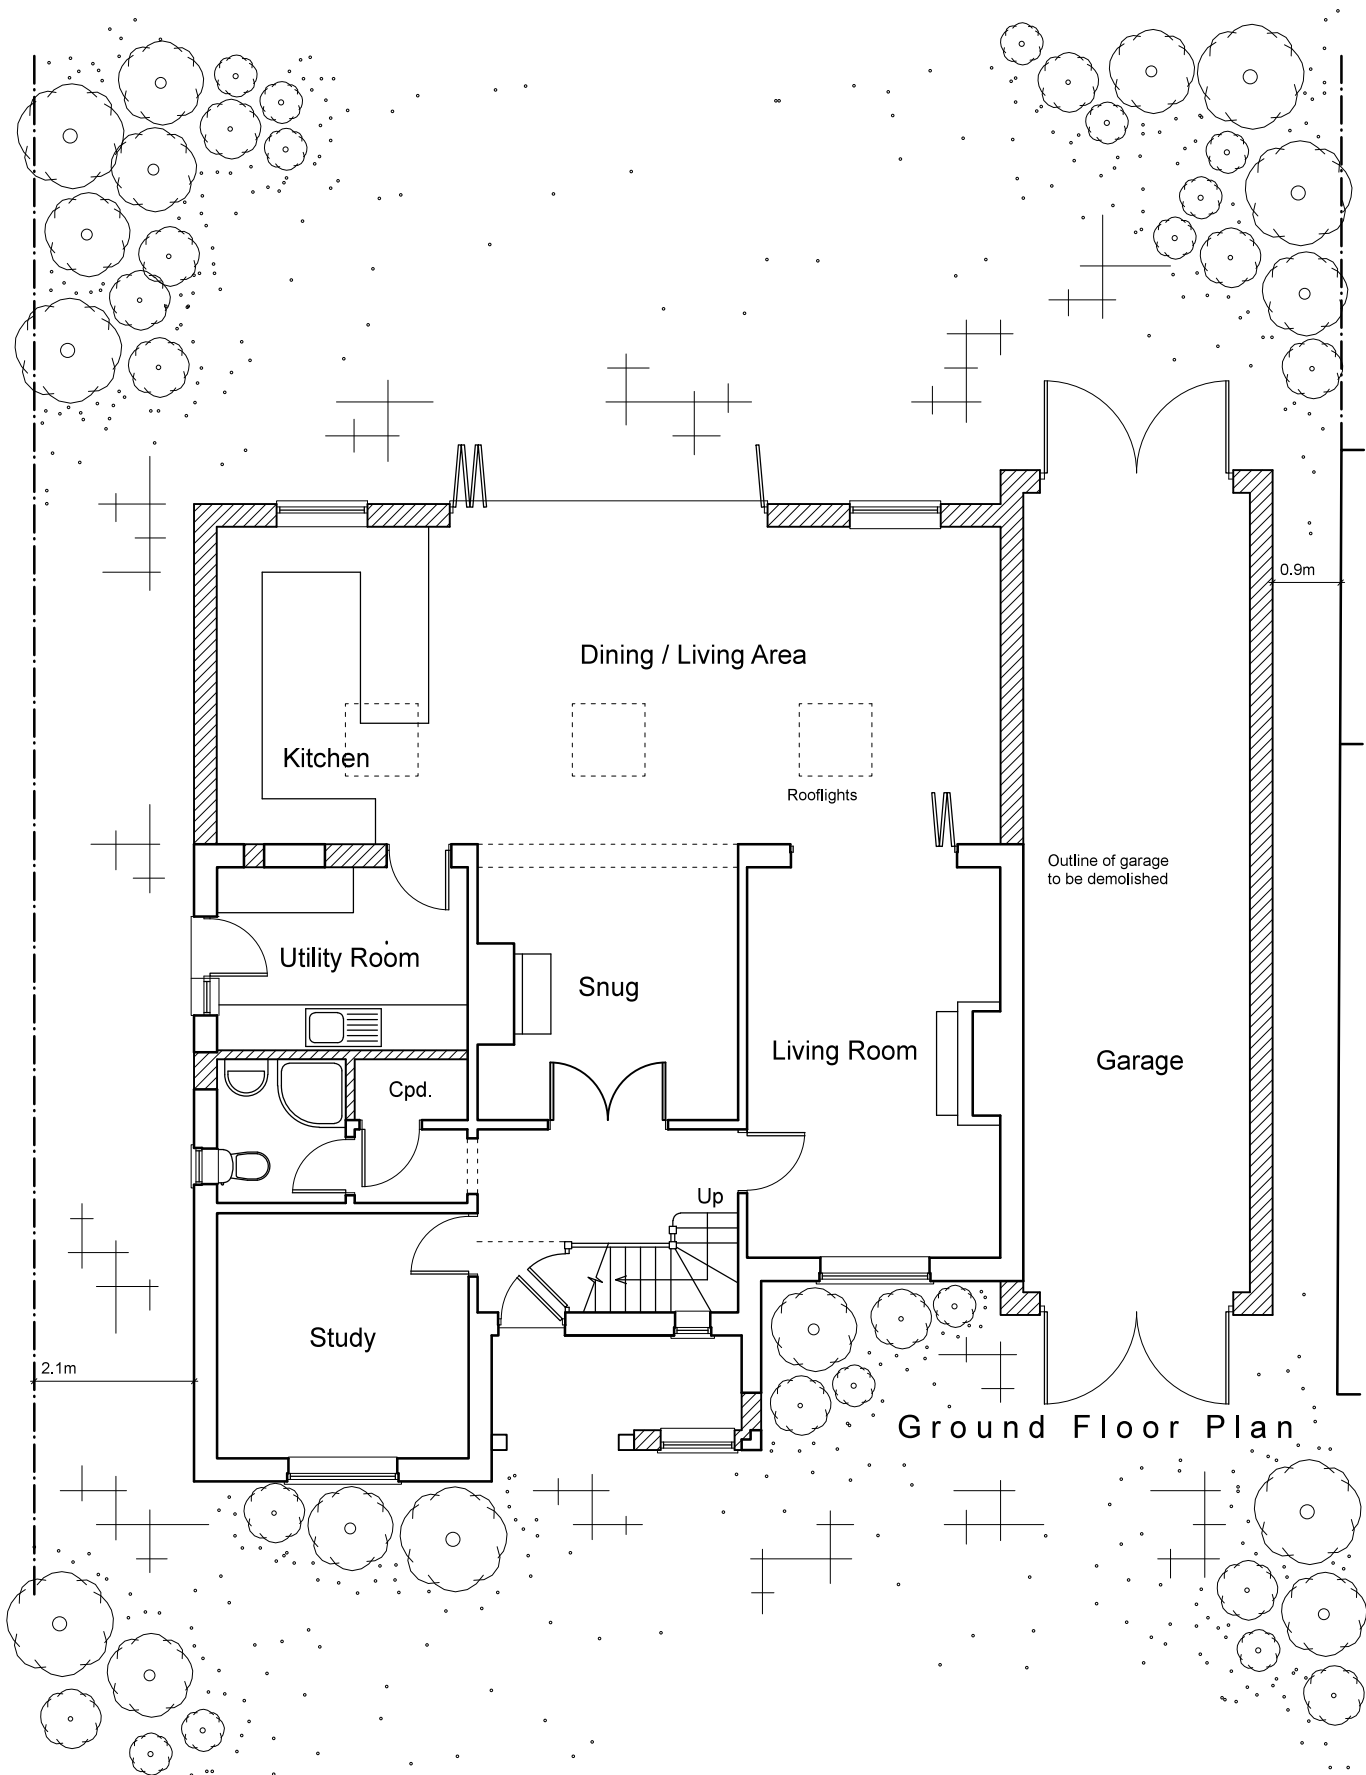

West Elevation

 

Architectura
Architectural Design & Drawing Service

Proposed Extension and Alterations
at 10 Harefield Road, Bognor Regis
for Mr and Mrs L Bailey

Drawing P02 January 2018 Scale 1:100 @ A3
Planning Drawing - Ground Floor Plan & Elevations