
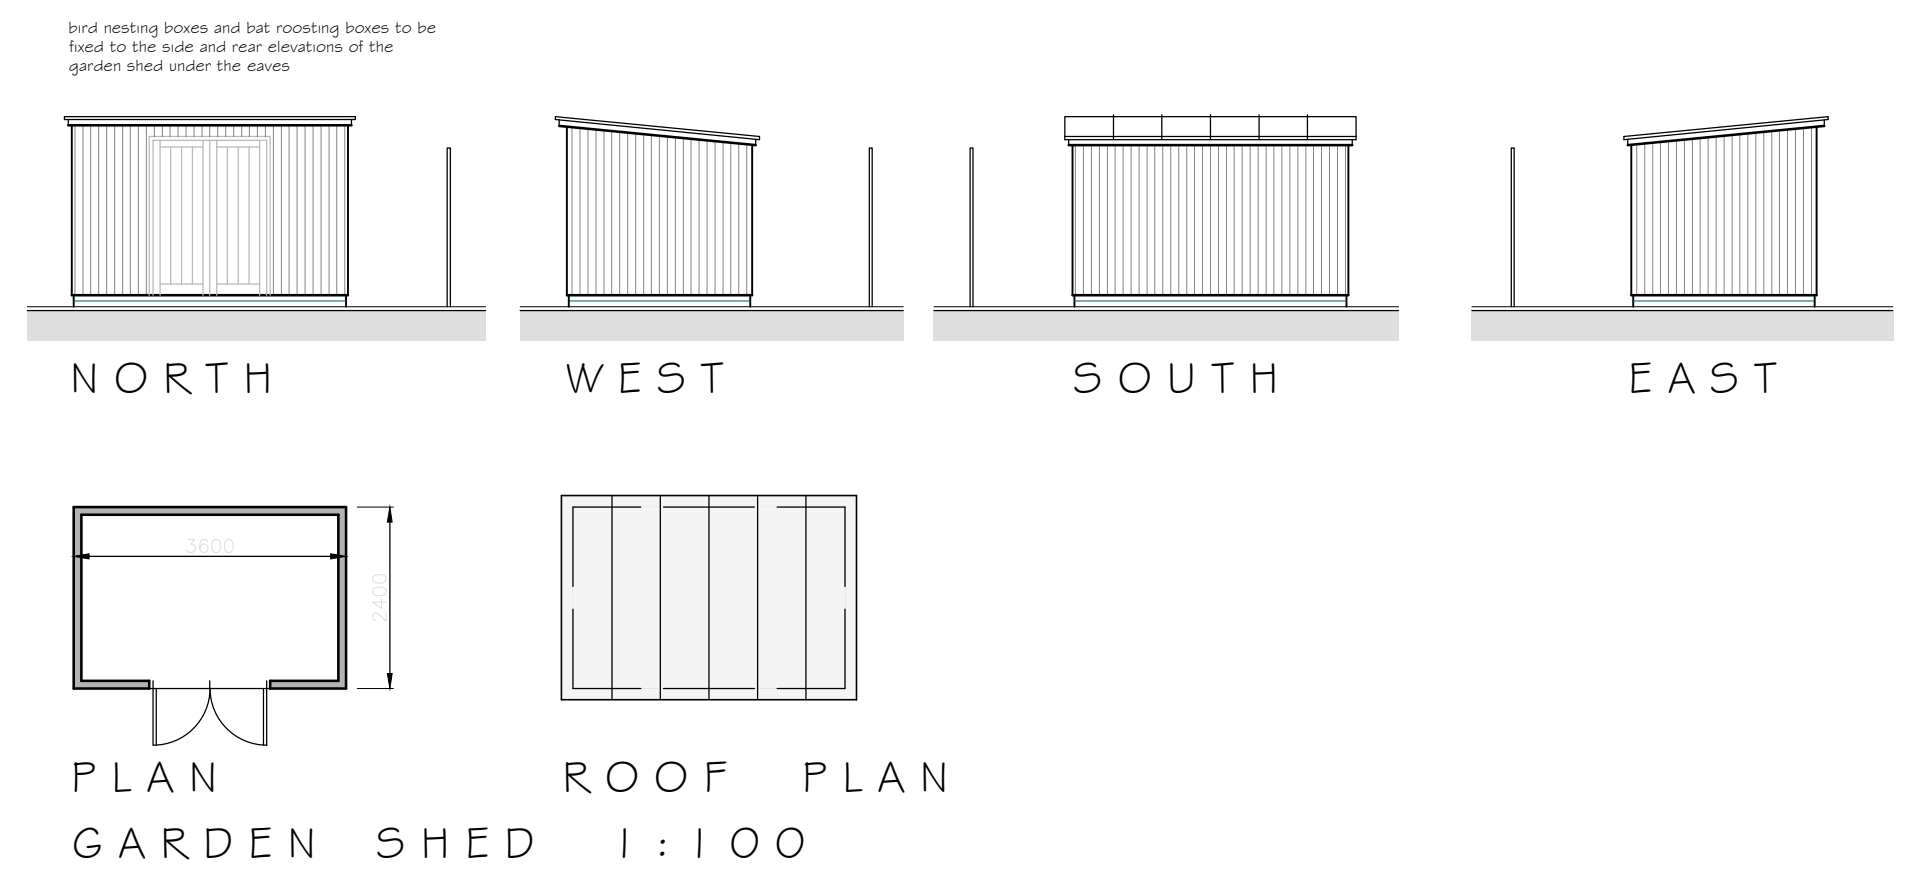
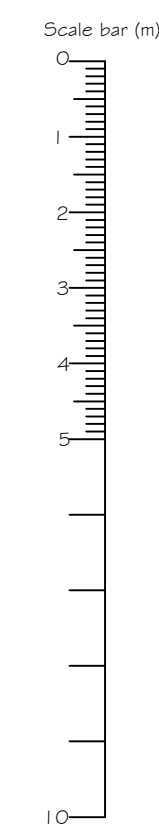


NOTES
WRITTEN DIMENSIONS TO BE TAKEN IN PREFERENCE TO SCALE AND ARE TO BE CHECKED ON SITE PRIOR TO COMMENCING WORK.
THIS DRAWING IS TO BE READ IN CONJUNCTION WITH ALL OTHER DOCUMENTS RELATING TO THIS PROJECT.
ANY DISCREPANCIES ARE TO BE REFERRED IMMEDIATELY TO THE PROJECT DESIGNER.
THIS DRAWING IS COPYRIGHT, AND SHOULD NOT BE USED OR REPRODUCED WITHOUT PERMISSION.
IT IS THE CONTRACTOR'S RESPONSIBILITY TO ENSURE COMPLIANCE WITH THE BUILDING REGULATIONS.

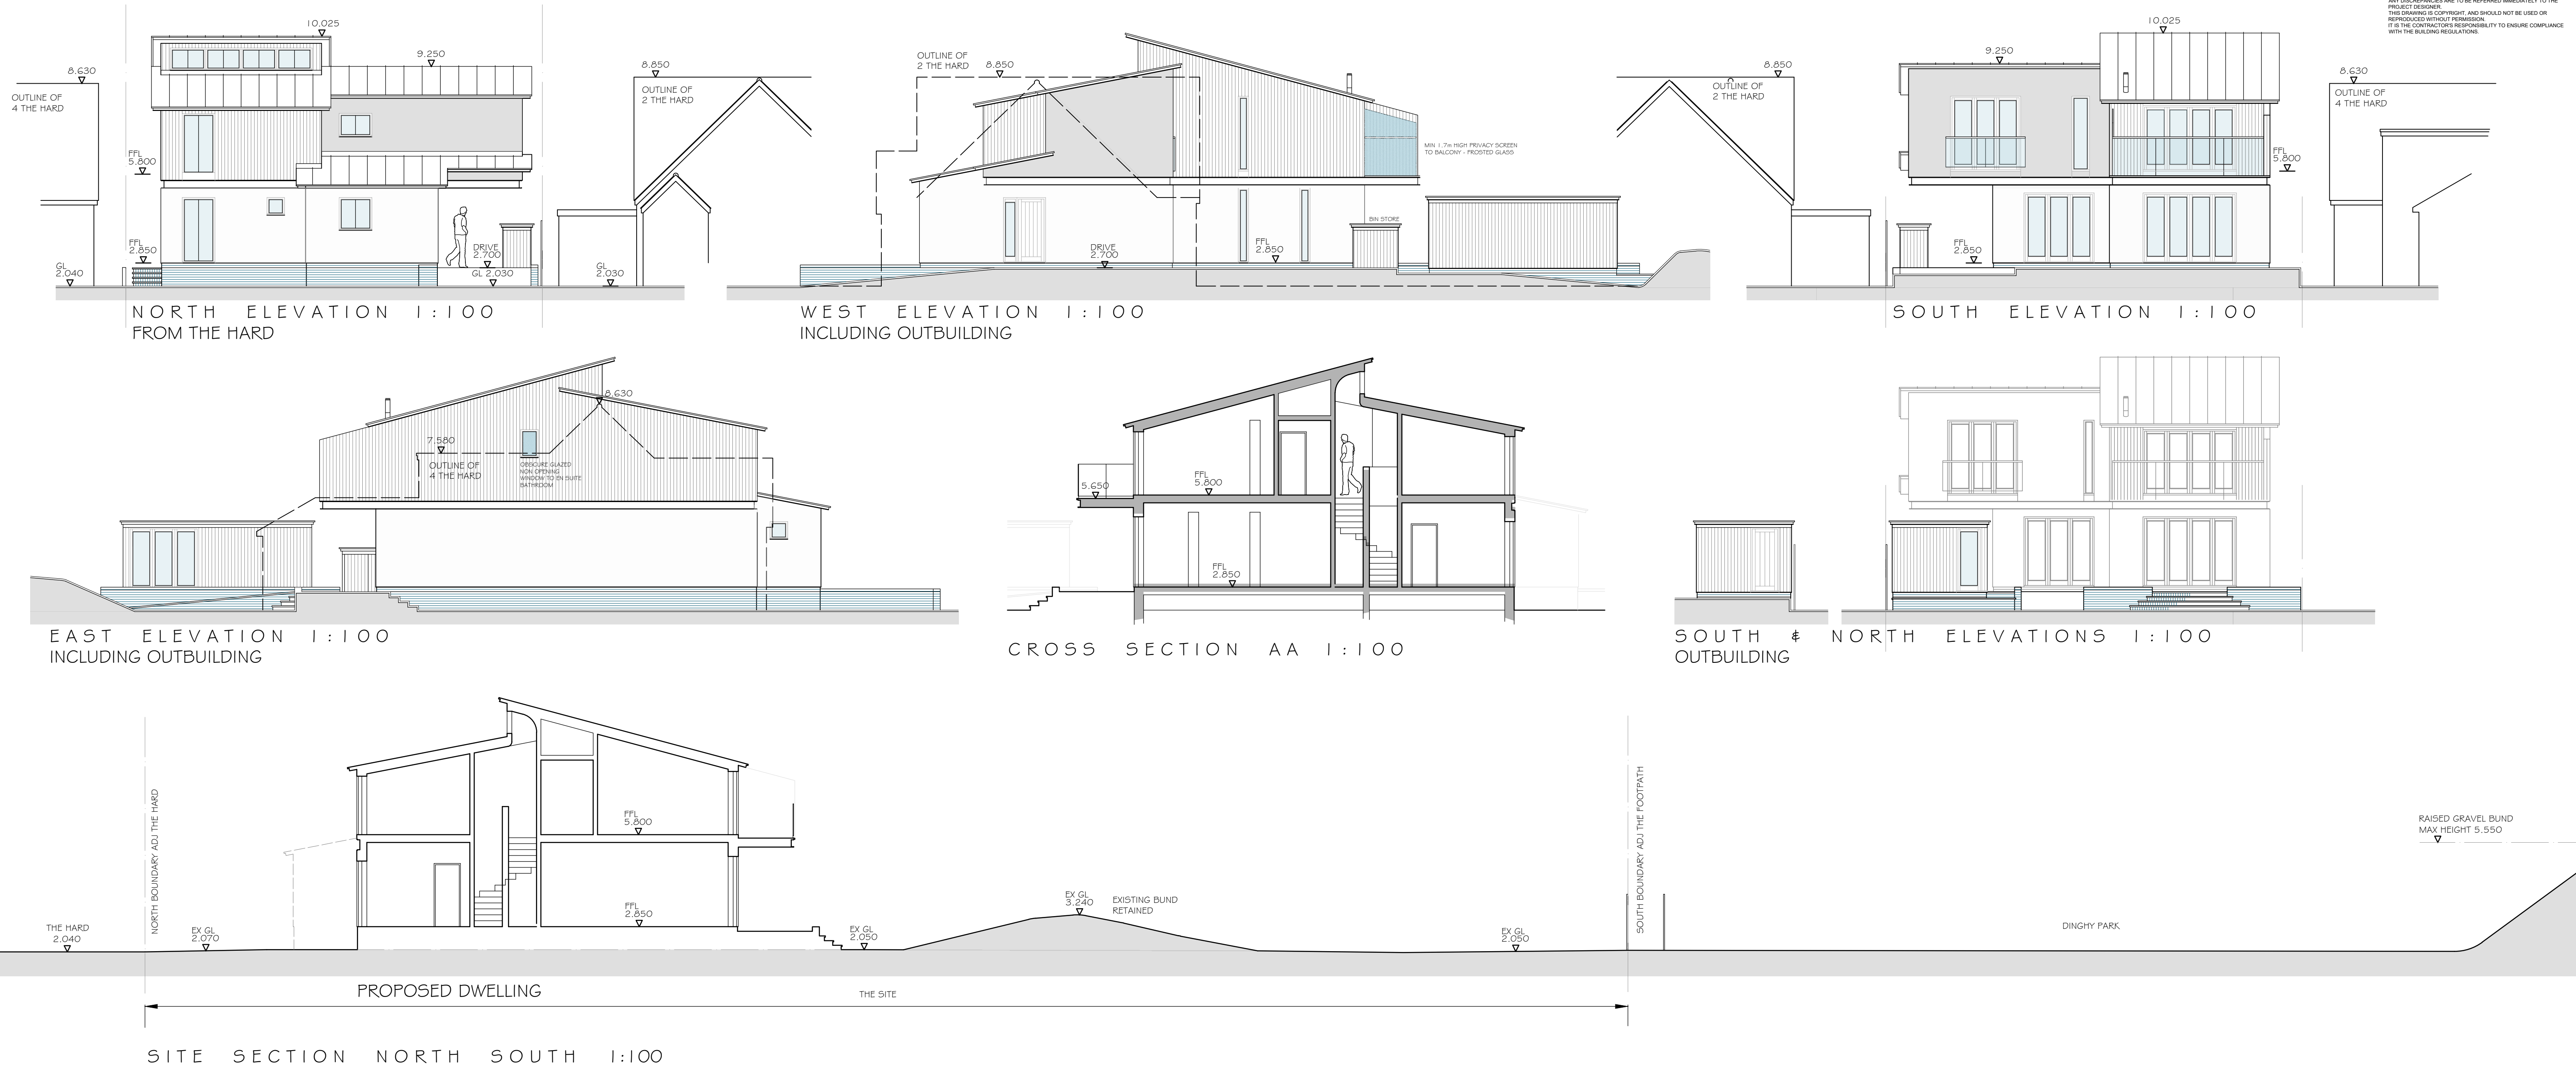

E	MINOR AMENDMENT TO SOUTH ELEV	18.02.22
D	MINOR CHANGES TO HEIGHTS	10.11.21
C	WESTERN RED CEDAR CLADDING INDICATED AS WEATHERED	28.05.19
B	BIN STORE, EV CHARGE POINT, PRIVACY SCREENING, BIRD & BAT BOXES AND OBSCURE GLAZING NOTES ADDED	10.05.19
A	EAST WEST BUND TO GARDEN RETAINED	23.04.19
REV	DESCRIPTION	DATE

PROJECT
REPLACEMENT DWELLING
3 THE HARD
ELMER SANDS
WEST SUSSEX

CLIENT
Ms D HUANG

DRAWING TITLE
PROPOSED ELEVATIONS, ROOF PLAN & SECTIONS

SCALE
1:100 @ A1

DRAWN BY
MJW

DATE
JAN 19

DWG NO
789/PL002

REV.
E