



NEW REF: M/51/07

FLAT ROOF FINISH
Partially bonded built-up felt roof finish with white chippings bedded in bitumen on 50mm Rockwool Duorock or similar on vapour check bituminous layer on sheathing board, and 140mm Rockwool Flexi between flat roof joists, or similar, to provide U value 0.20.

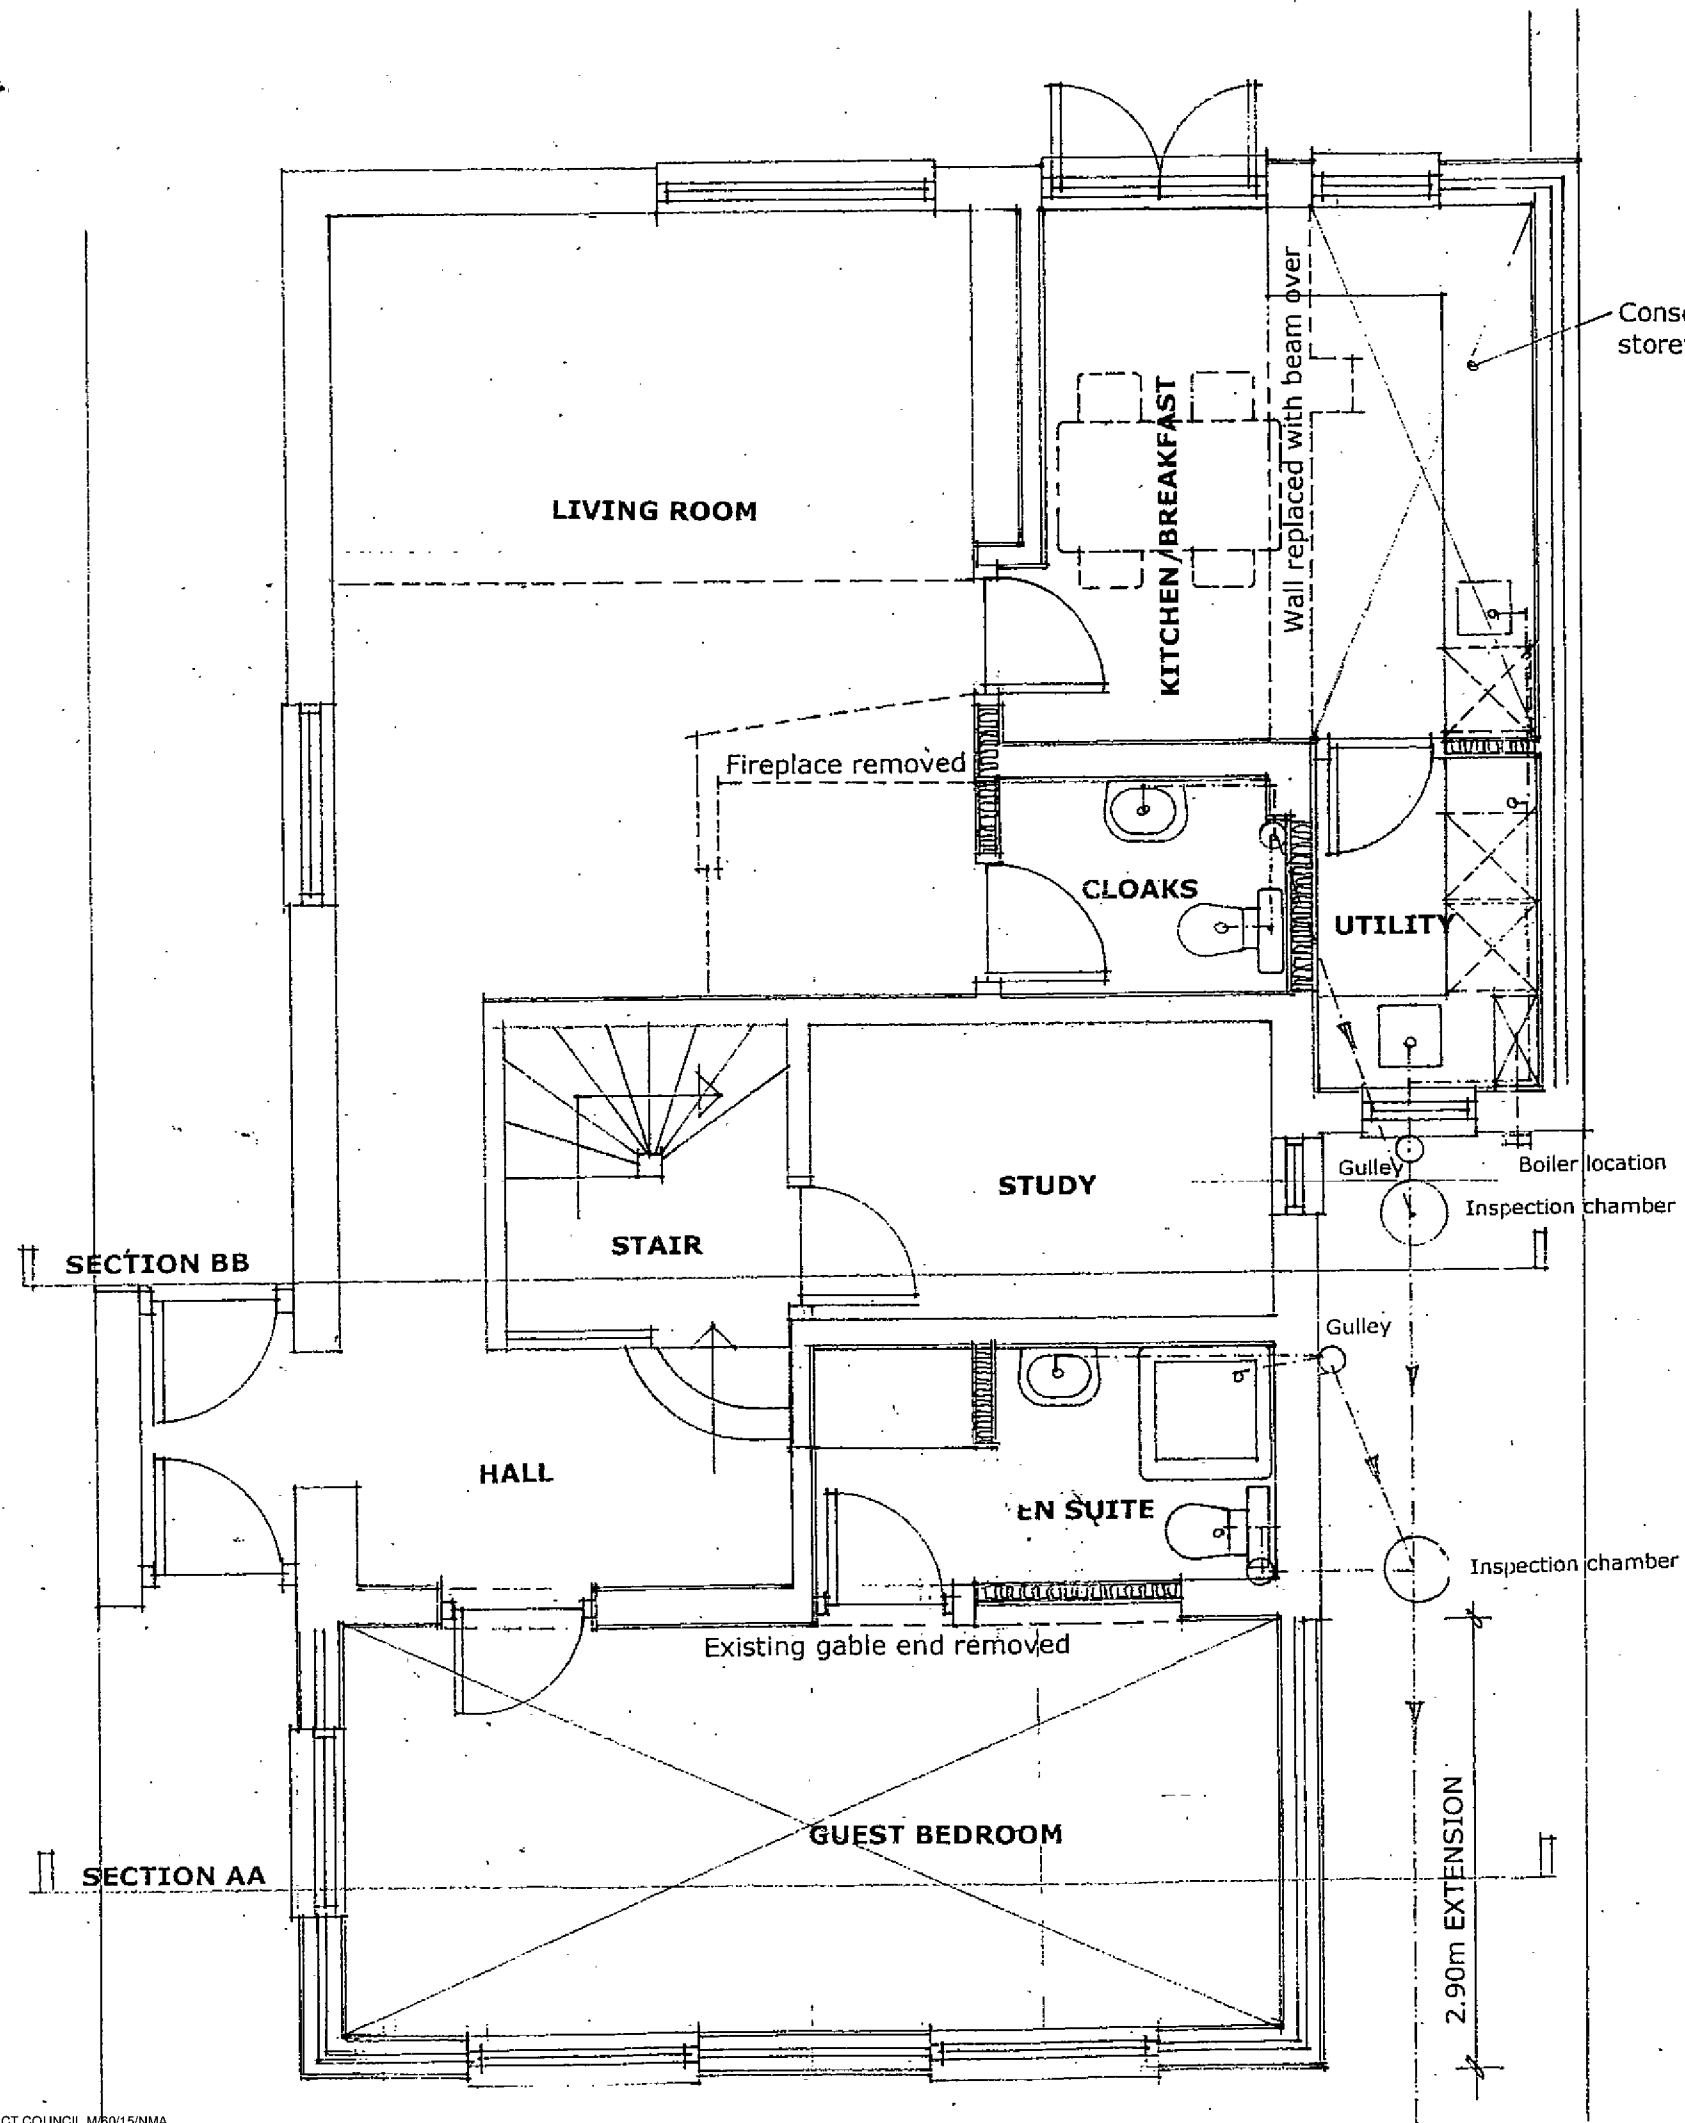

Conservatory replaced with single storey extension

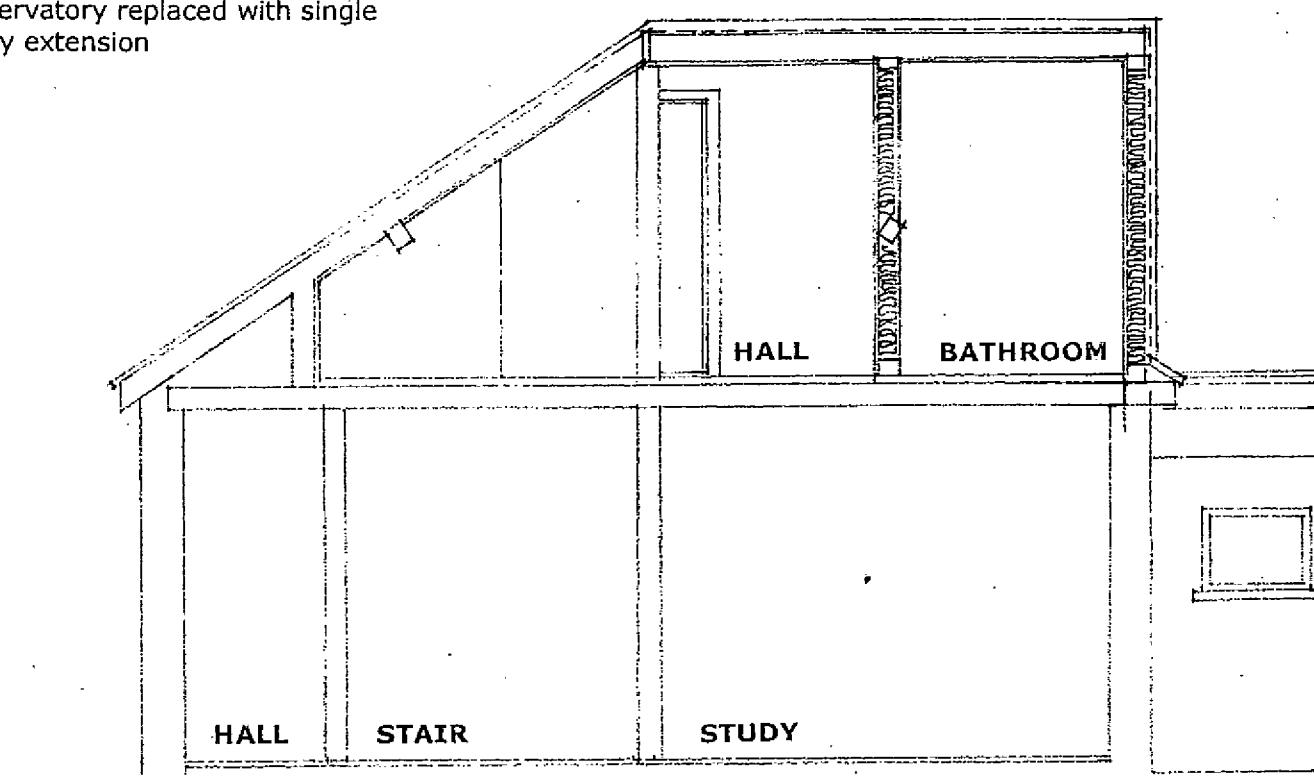

SECTION BB

GROUND FLOOR
Ground floor to be 150mm well consolidated hardcore base, Radon gasproof membrane well lapped with DPC in all walls, all joints to be sealed with waterproof tape, 100mm mass concrete slab. Include A142 reinforcement mesh where drain passes under.

FLOOR FINISH
90mm Celotex laid on concrete slab, with polythene membrane over and 65mm cement/sand screed, final floor finish to be to client's approval.

GROUND FLOOR ALTERATIONS
Demolish and remove from site fireplace and internal partitions forming kitchen. Take down and remove existing lean to conservatory at rear. Take down external wall to north side of kitchen and replace with structural steel beam in accordance with engineers details and calculations. Beam to be clad in 2 layers 12.5 plasterboard and skim on sw framing to provide 1 hour fire resistance. Take out existing windows from front elevation and cut down walls below to form enlarged opening.

NOTES

This drawing is the copyright of the Architect and must not be reproduced or used without the Architect's permission.

DAVID BENNETT ARCHITECTS
THE OLD COTTAGE
10 VICARAGE LANE, FELPHAM
WEST SUSSEX PO22 7EA

CLIENT
A ASHMAN

PROJECT
PROPOSED EXTENSION AND ALTERATIONS TO 18 SEA WAY ELMER SANDS

DRAWING TITLE
GROUND FLOOR PLAN

SCALE
1/50

REFERENCE
10703/02

ISSUE