




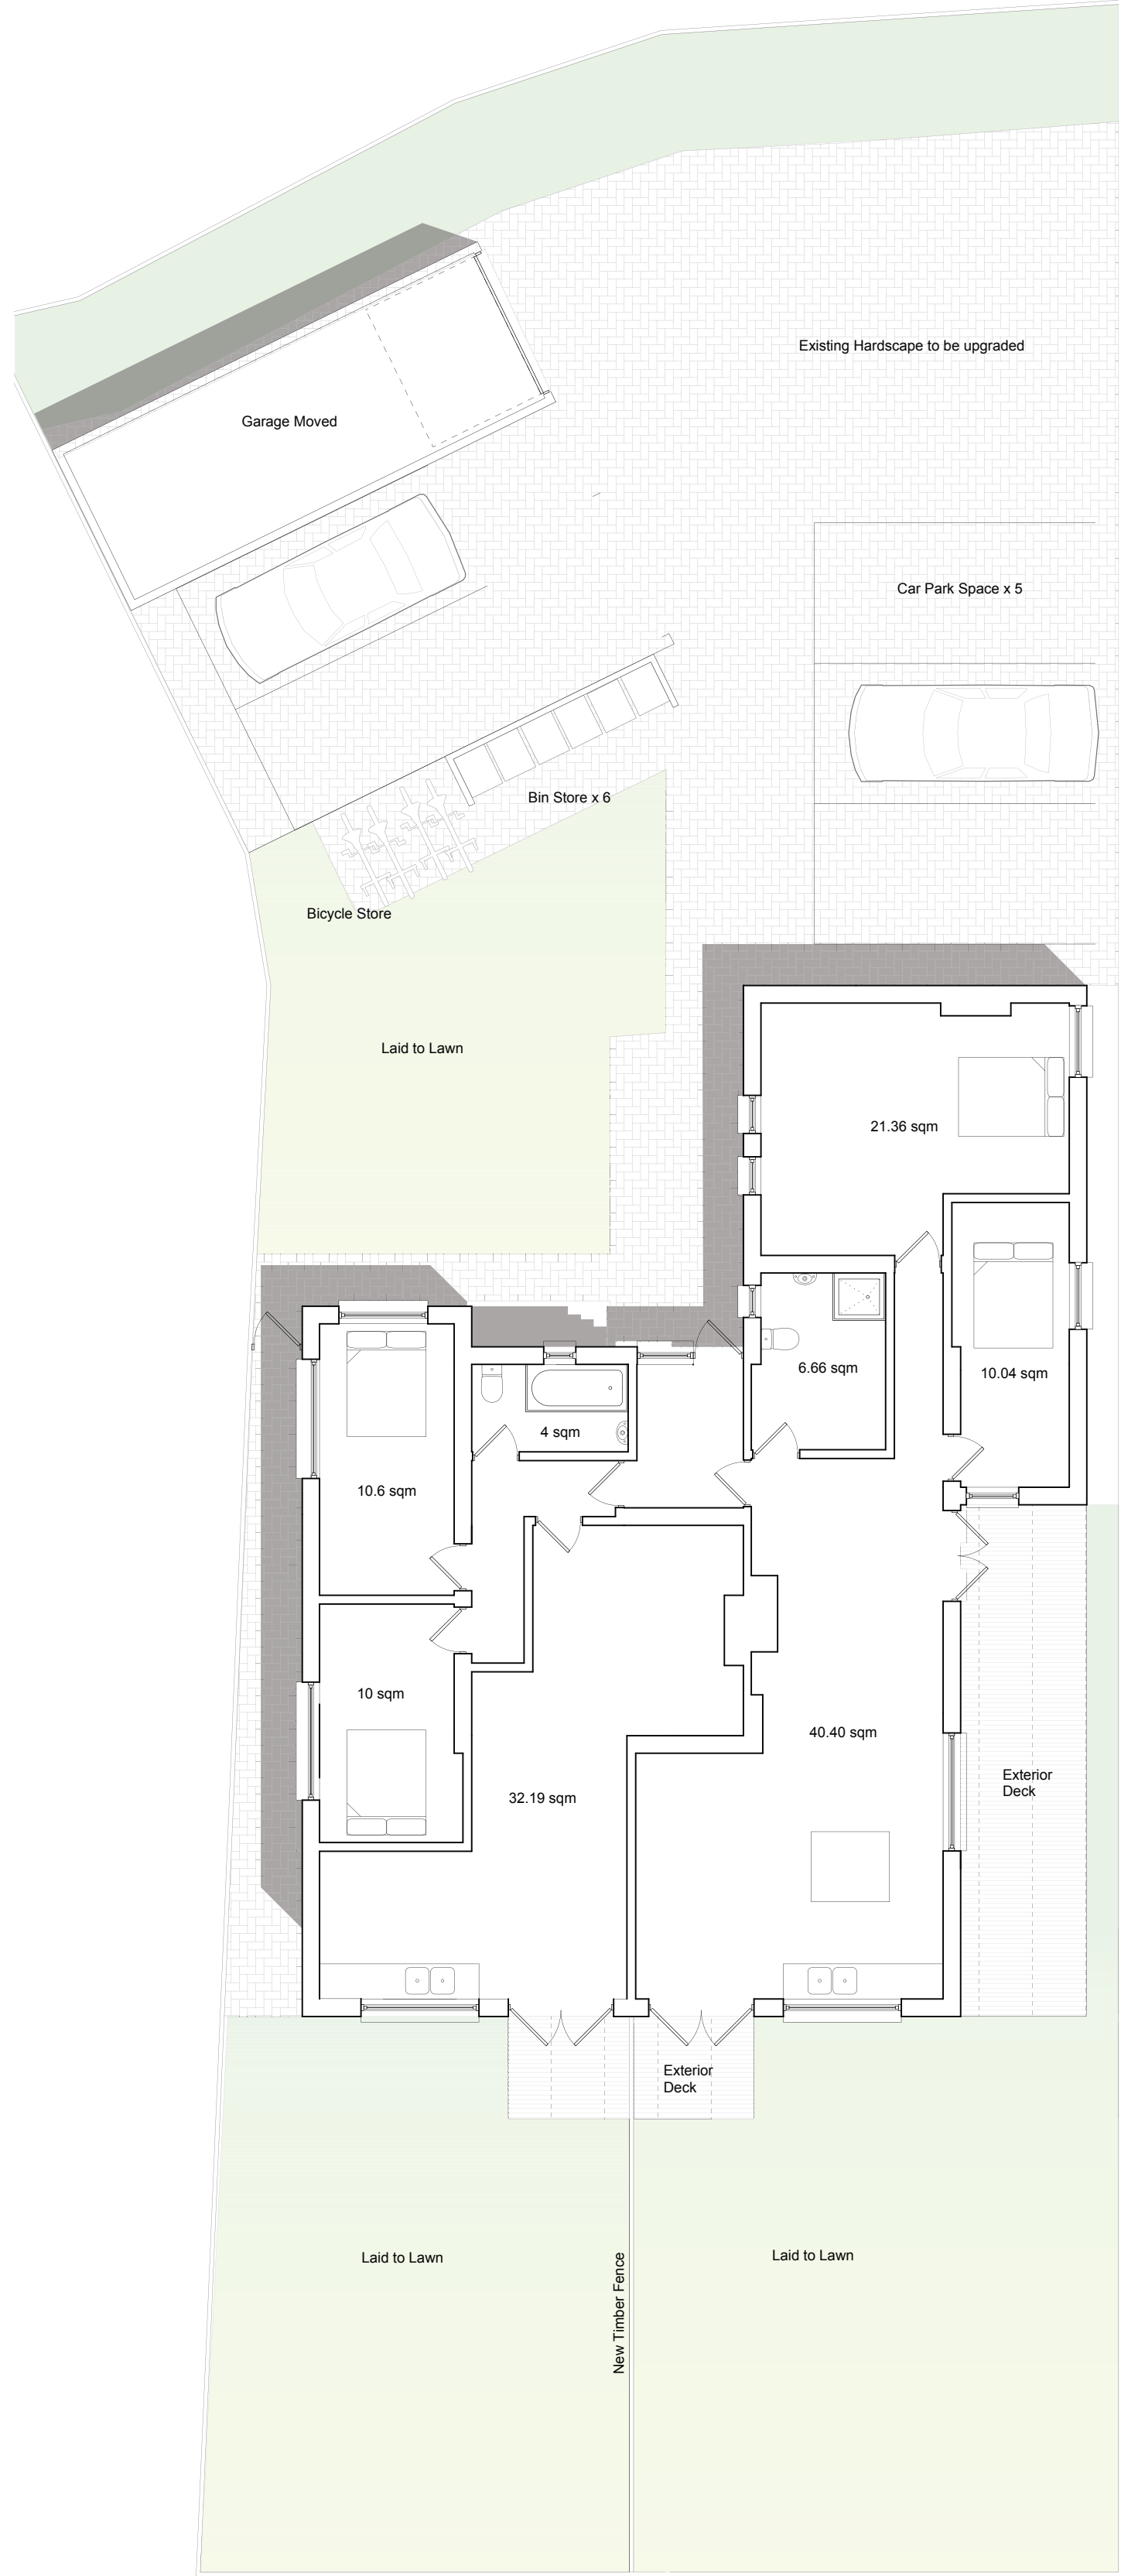


Ground Floor / Site Plan 1:100

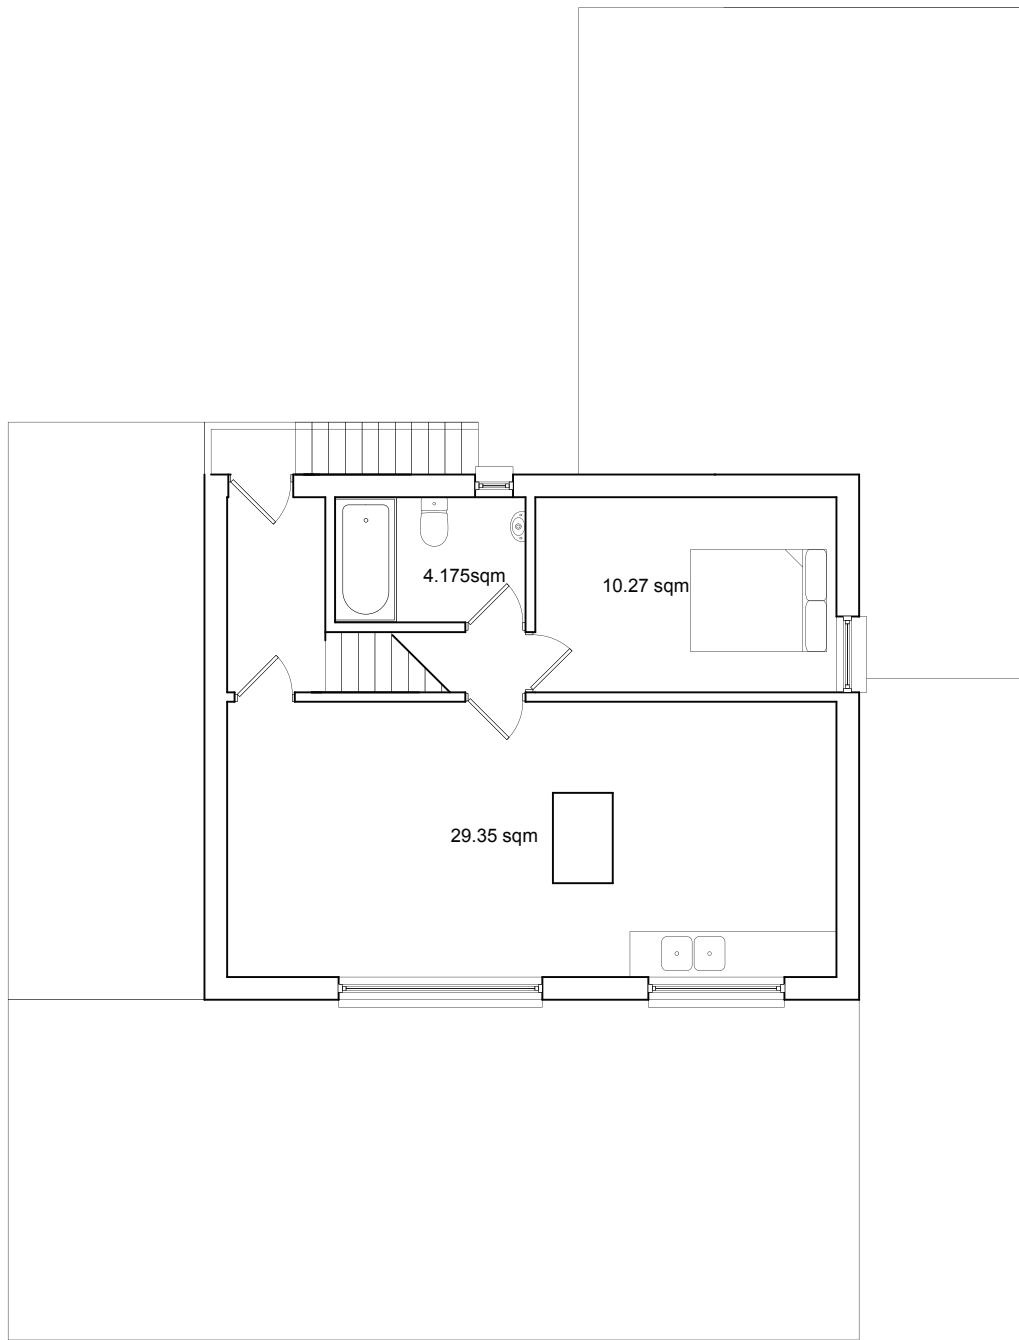


First Floor Plan 1:100

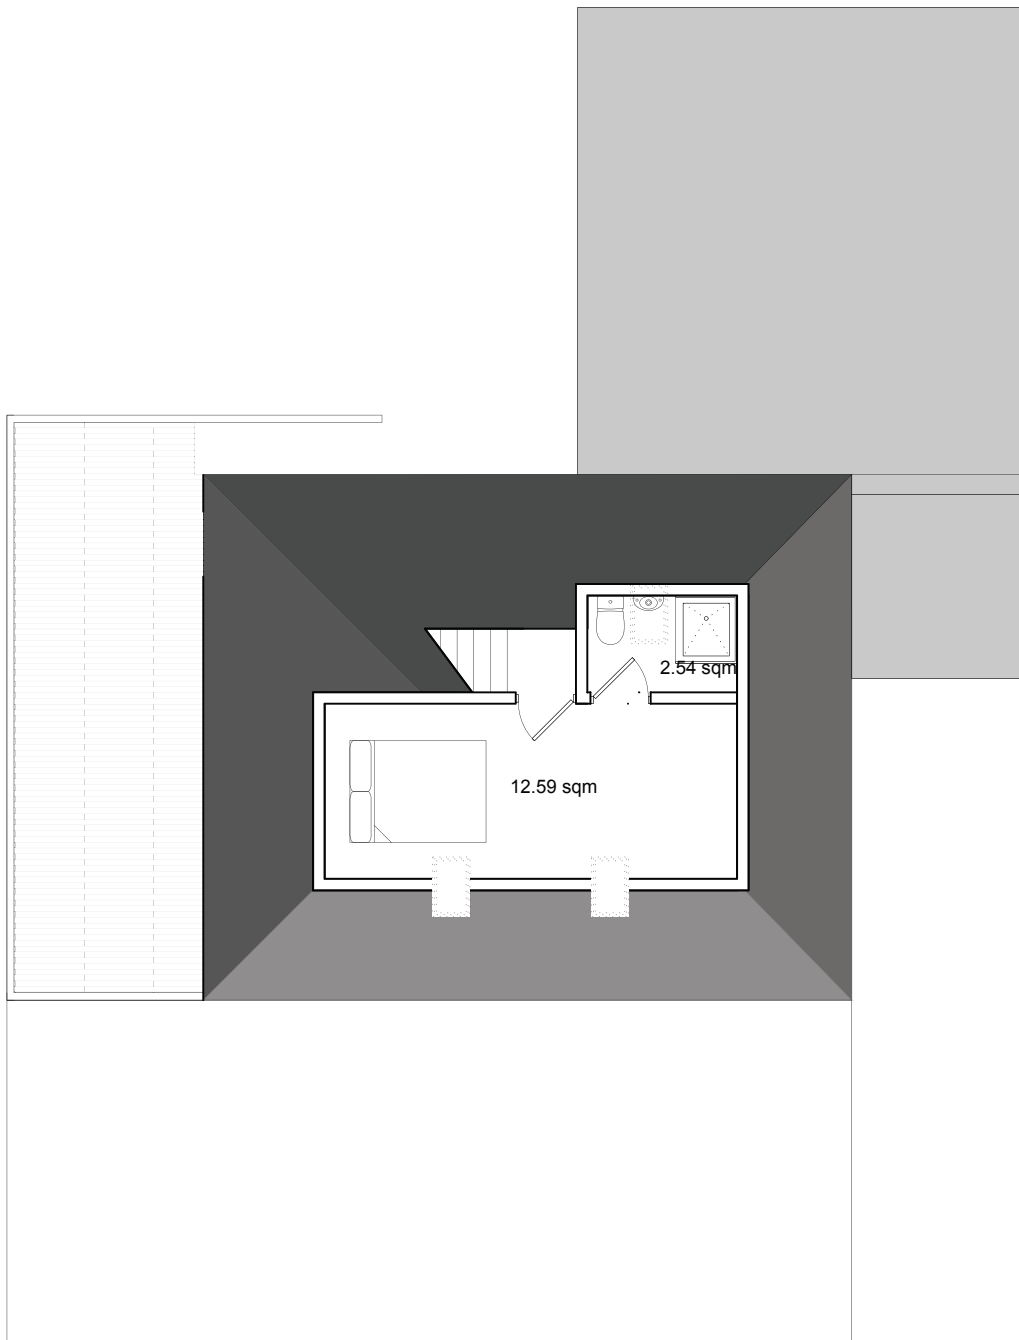


Second Floor Plan 1:100

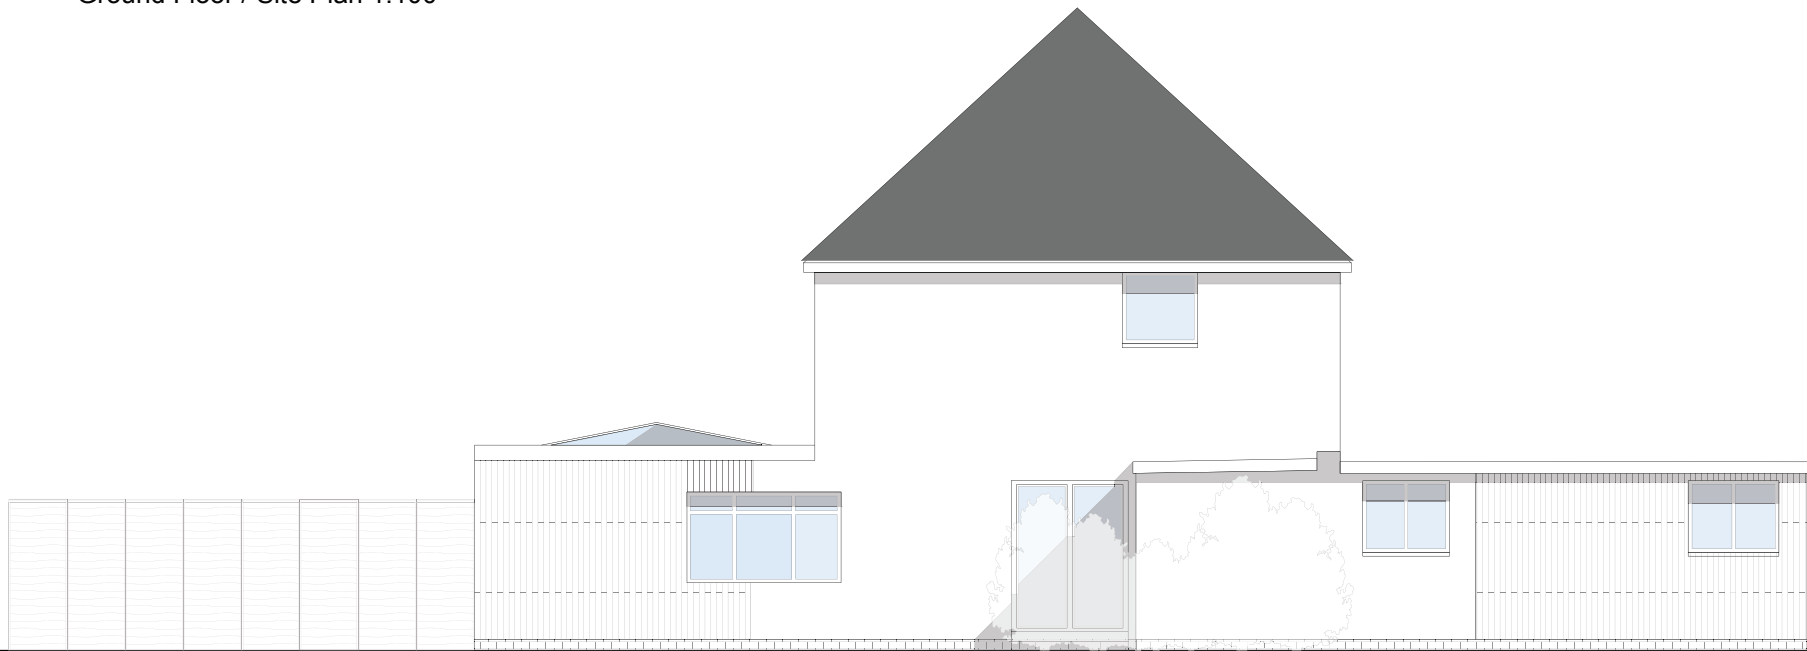

East Elevation (Proposed) 1:100

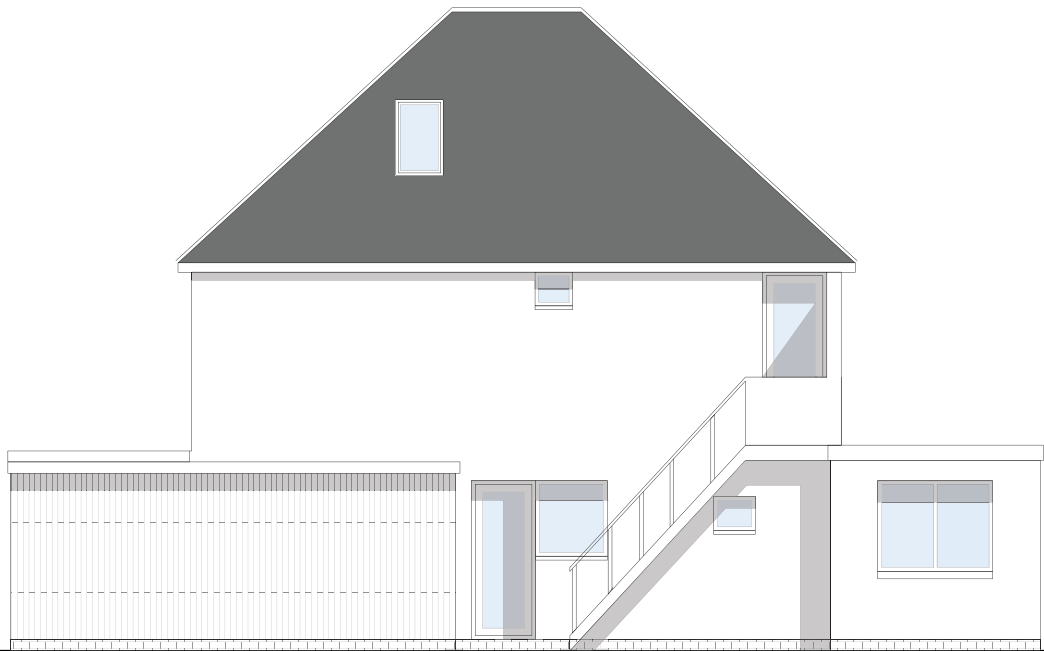

North Elevation (Proposed) 1:100

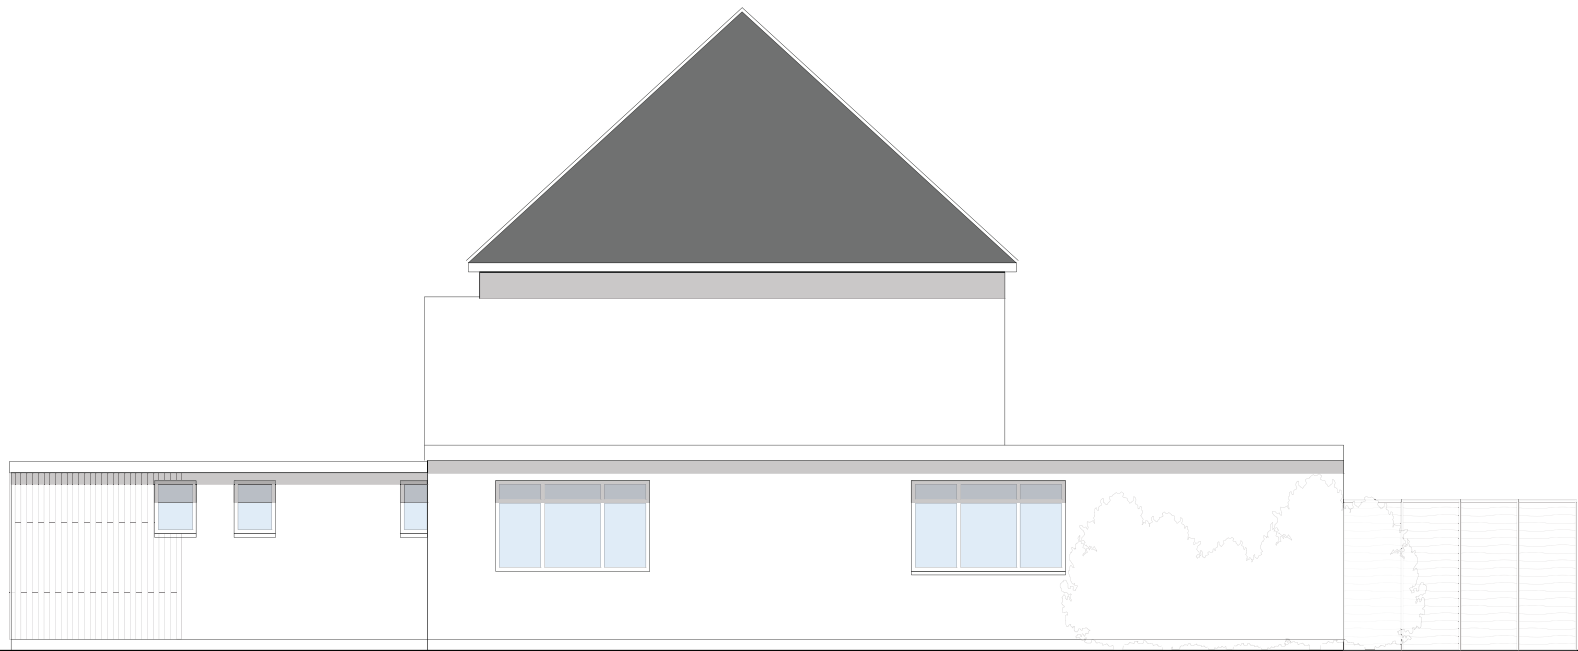

West Elevation (Proposed) 1:100



South Elevation (Proposed) 1:100

b			
a			
Amendments		by	Date
Job Title			
Ref 097			
Ancton Lodge			
Drawing			
Proposed Floor Plans/Elevations			
Scale: 1:100 @ A1			
Drg.No.	ADS-004	*	
Drawn by	NJH		
Status:	Planning		
Date	24.07.14		