



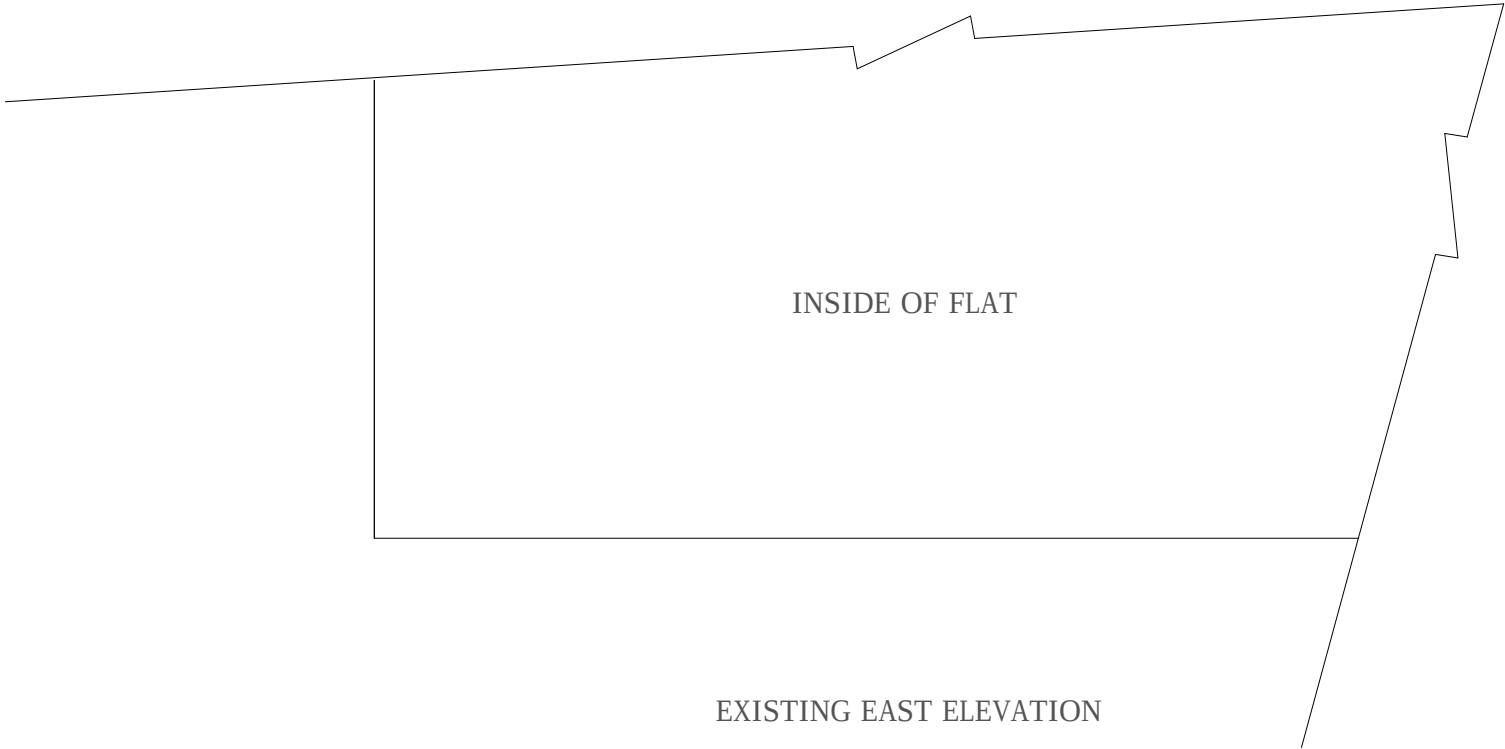

EXISTING EAST ELEVATION

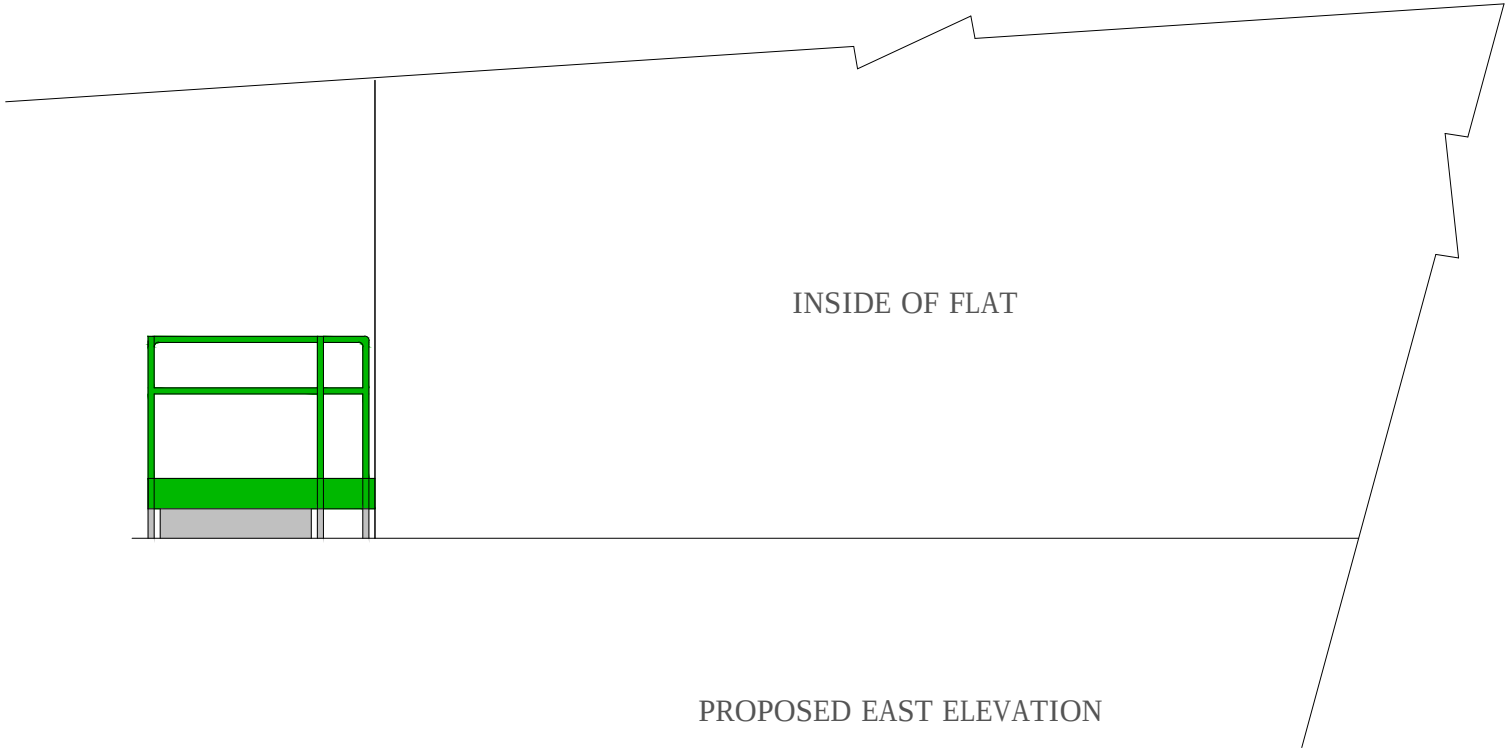

PROPOSED EAST ELEVATION



EXISTING SOUTH ELEVATION



PROPOSED SOUTH ELEVATION



EXISTING WEST ELEVATION



PROPOSED WEST ELEVATION

NOTES:

1. All dimensions are in mm and must be checked on site.
2. Drawings are to be read in conjunction with accompanying documents.
3. Any errors or inaccuracies should be brought to the attention of Amber Living.

Address:	19 Meadow Court Priestly Way Bognor Regis PO22 6RP	Client: Mrs Valeria Target
----------	---	----------------------------

Drawing Title:	Existing & Proposed Elevations	Drawing Ref.: jb/03/meadowcourt19
----------------	--------------------------------	--

		Planning Applications Building Regulation Drawings Design Consultants Party Wall Surveyors Building Surveys/ Homebuyers Survey		Project Management Disabled Access Auditing Building Defect Analysis CDM Expert Witness		
Contact Details:	Telephone: 01273 410836		Email: jai@amberliving.co.uk			
Contact Address:	Unit 3, Tungsten Building, George Street, Portslade, BRIGHTON, BN41 1RA					
Scale: 1:50	Paper: A2	Date: 09/06/17	Revision No:	Checked By: mb	Direction: N 	

