




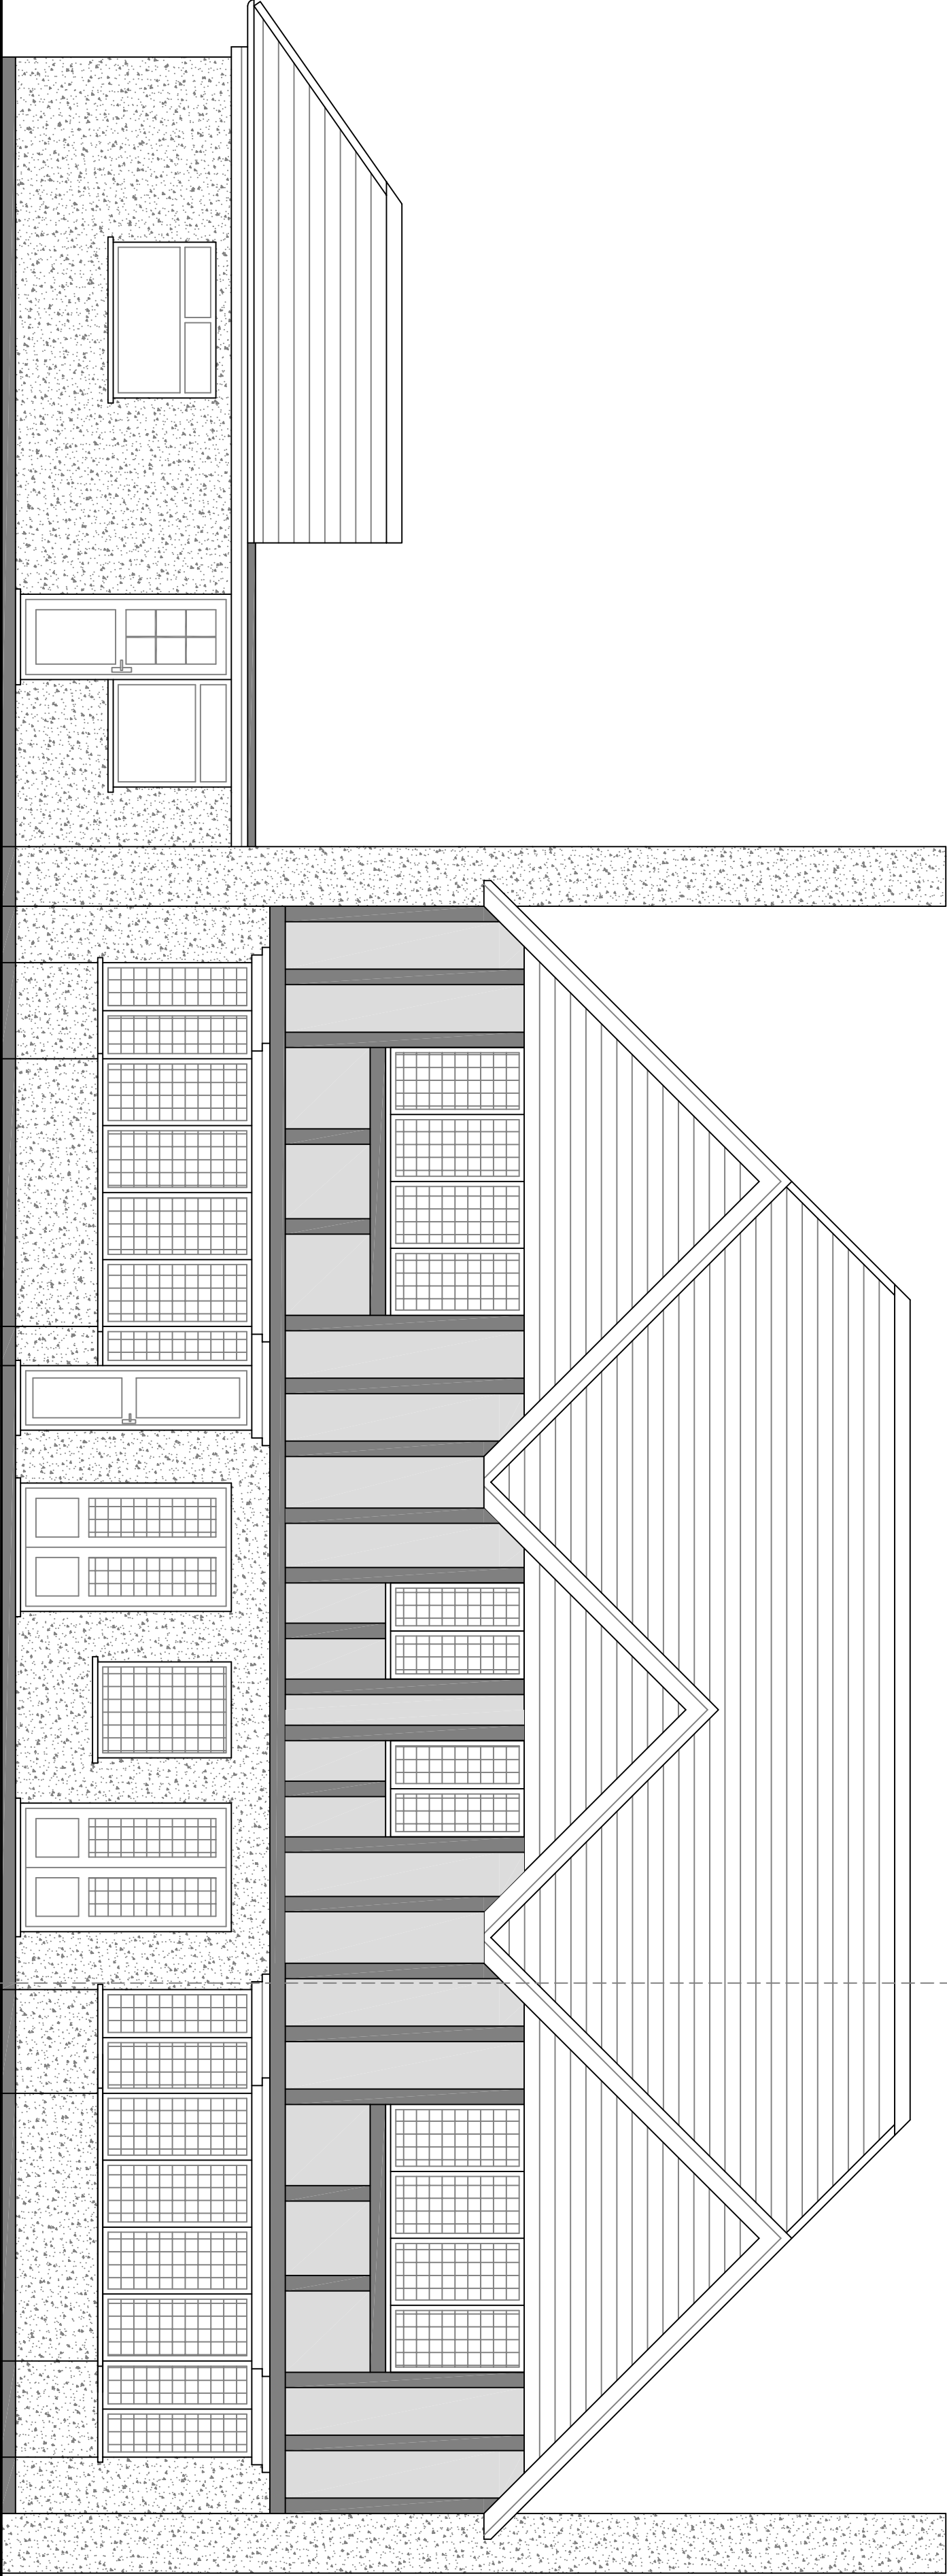

Existing South Elevation

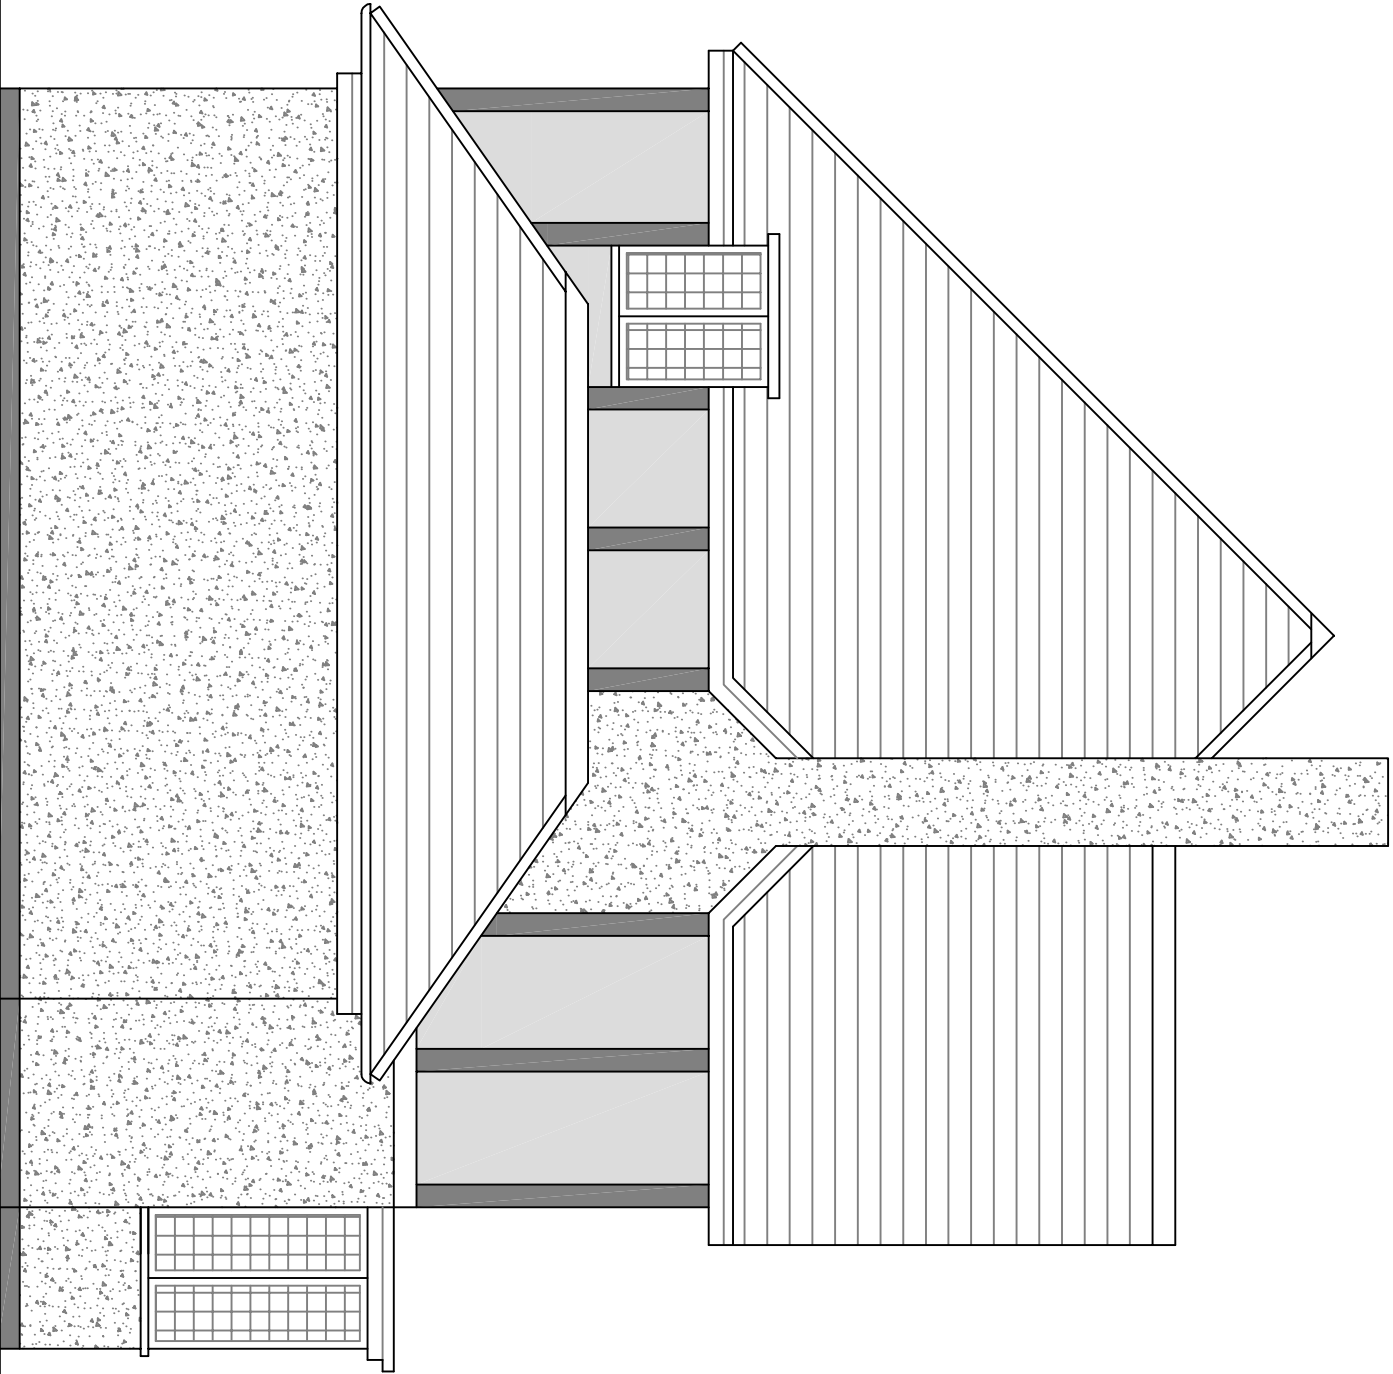

Existing West Elevation

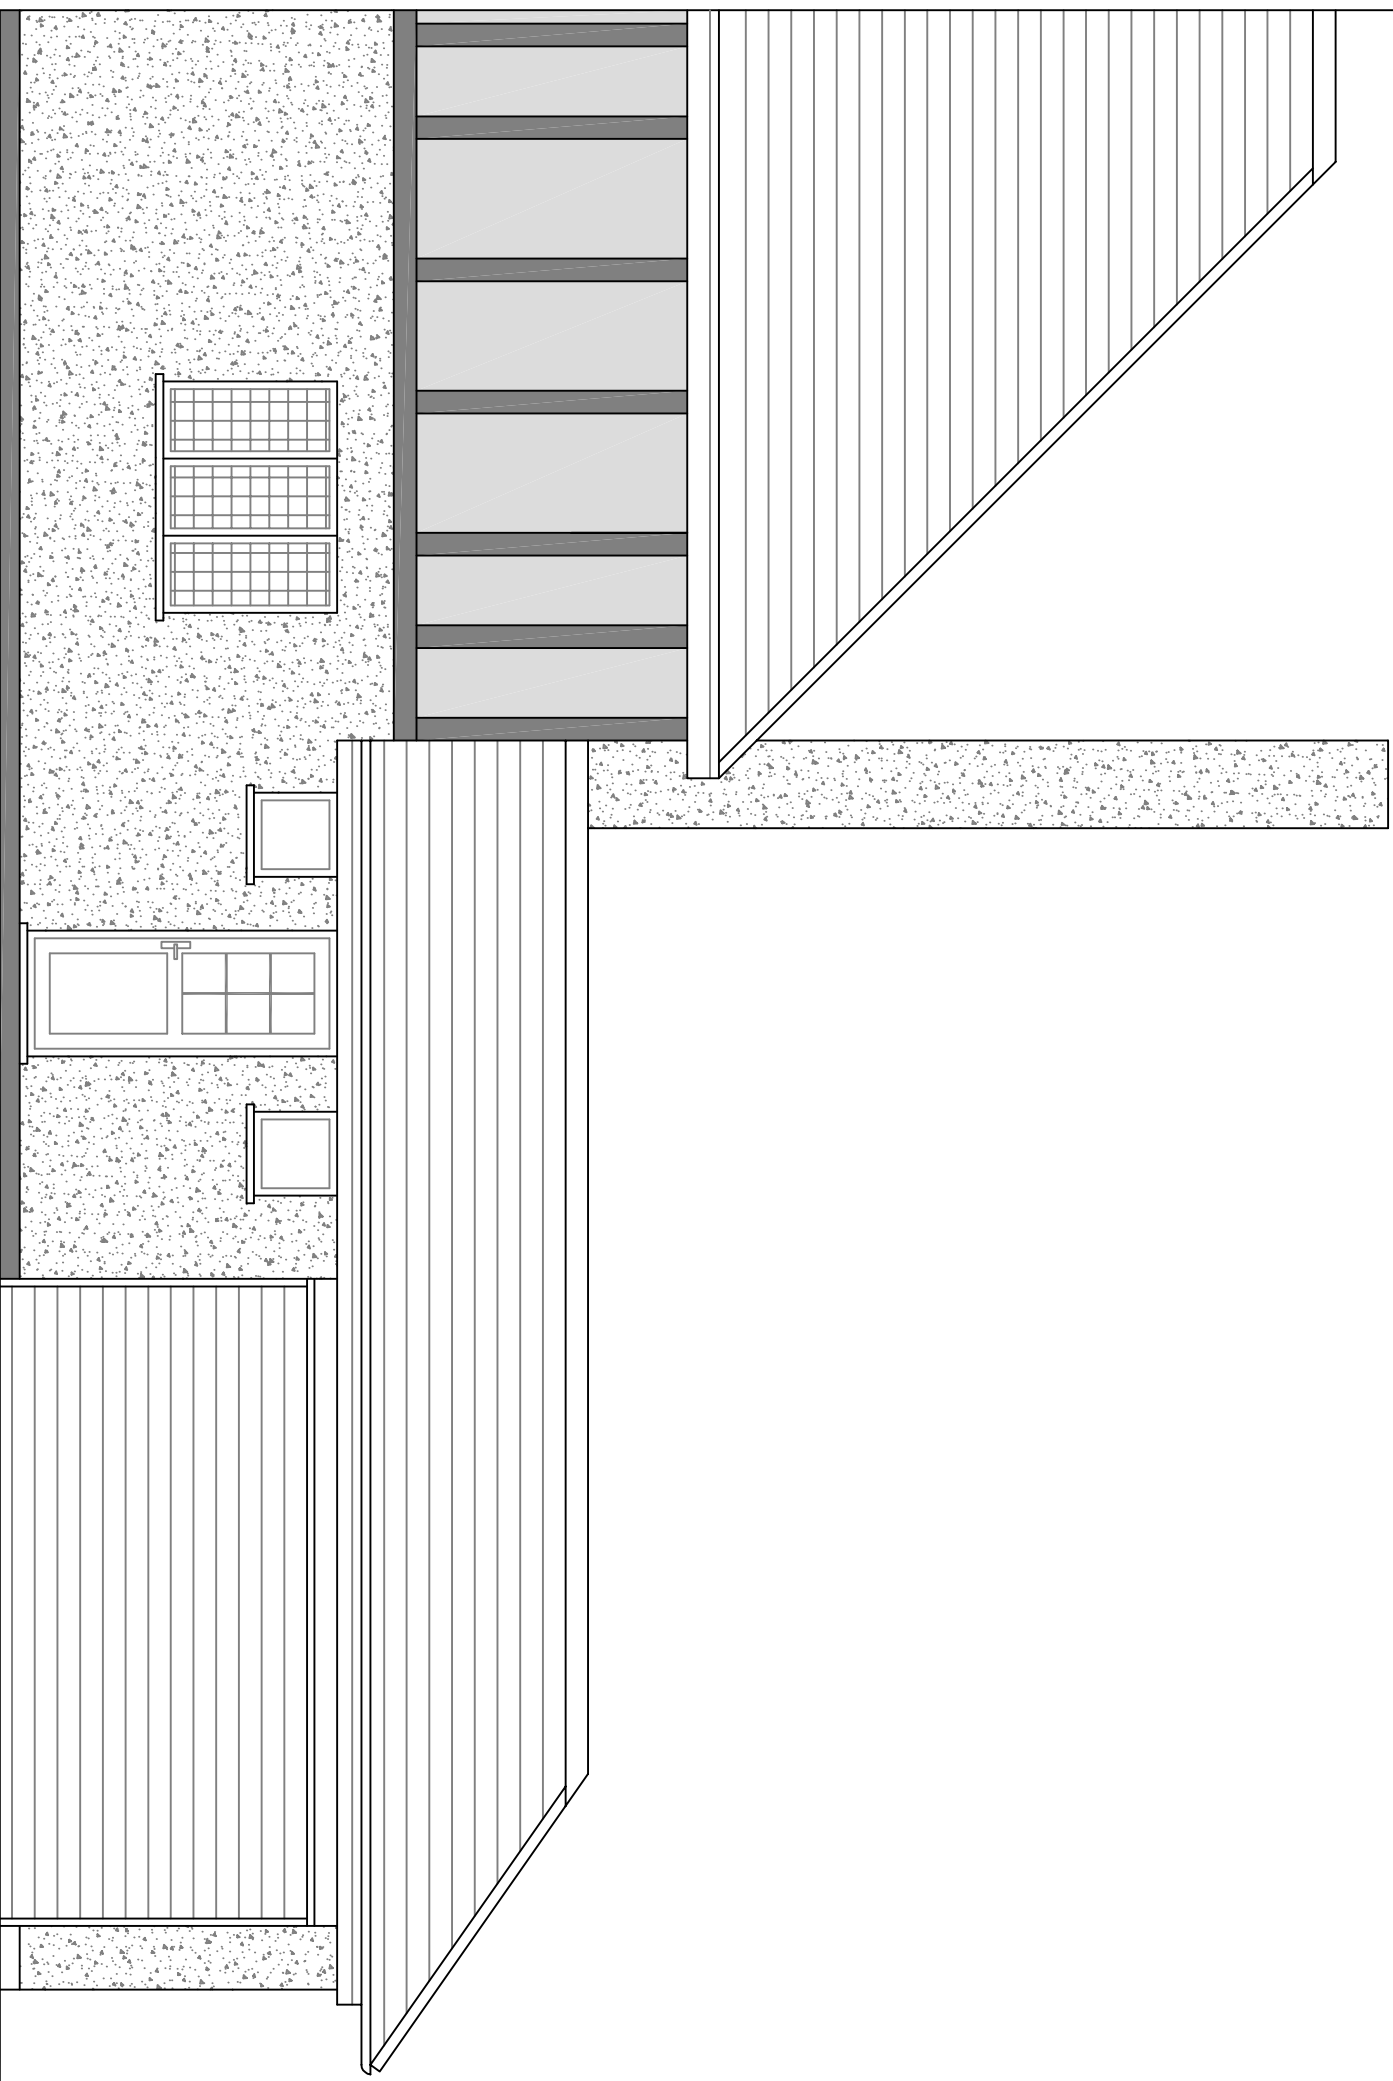

Existing North Elevation

No.	Revision/Issue	Date.


MULBERRY ARCHITECTURE LTD
25 Aldwick Road
Bognor Regis
PO21 2LN
info@mulberrybg.co.uk
01243 824814

Antcon Lodge
Antcon Lodge Lane
Middleton on Sea
PO22 6LY

Proposed Garage Conversion
Date August 2020
Scale 1:50