



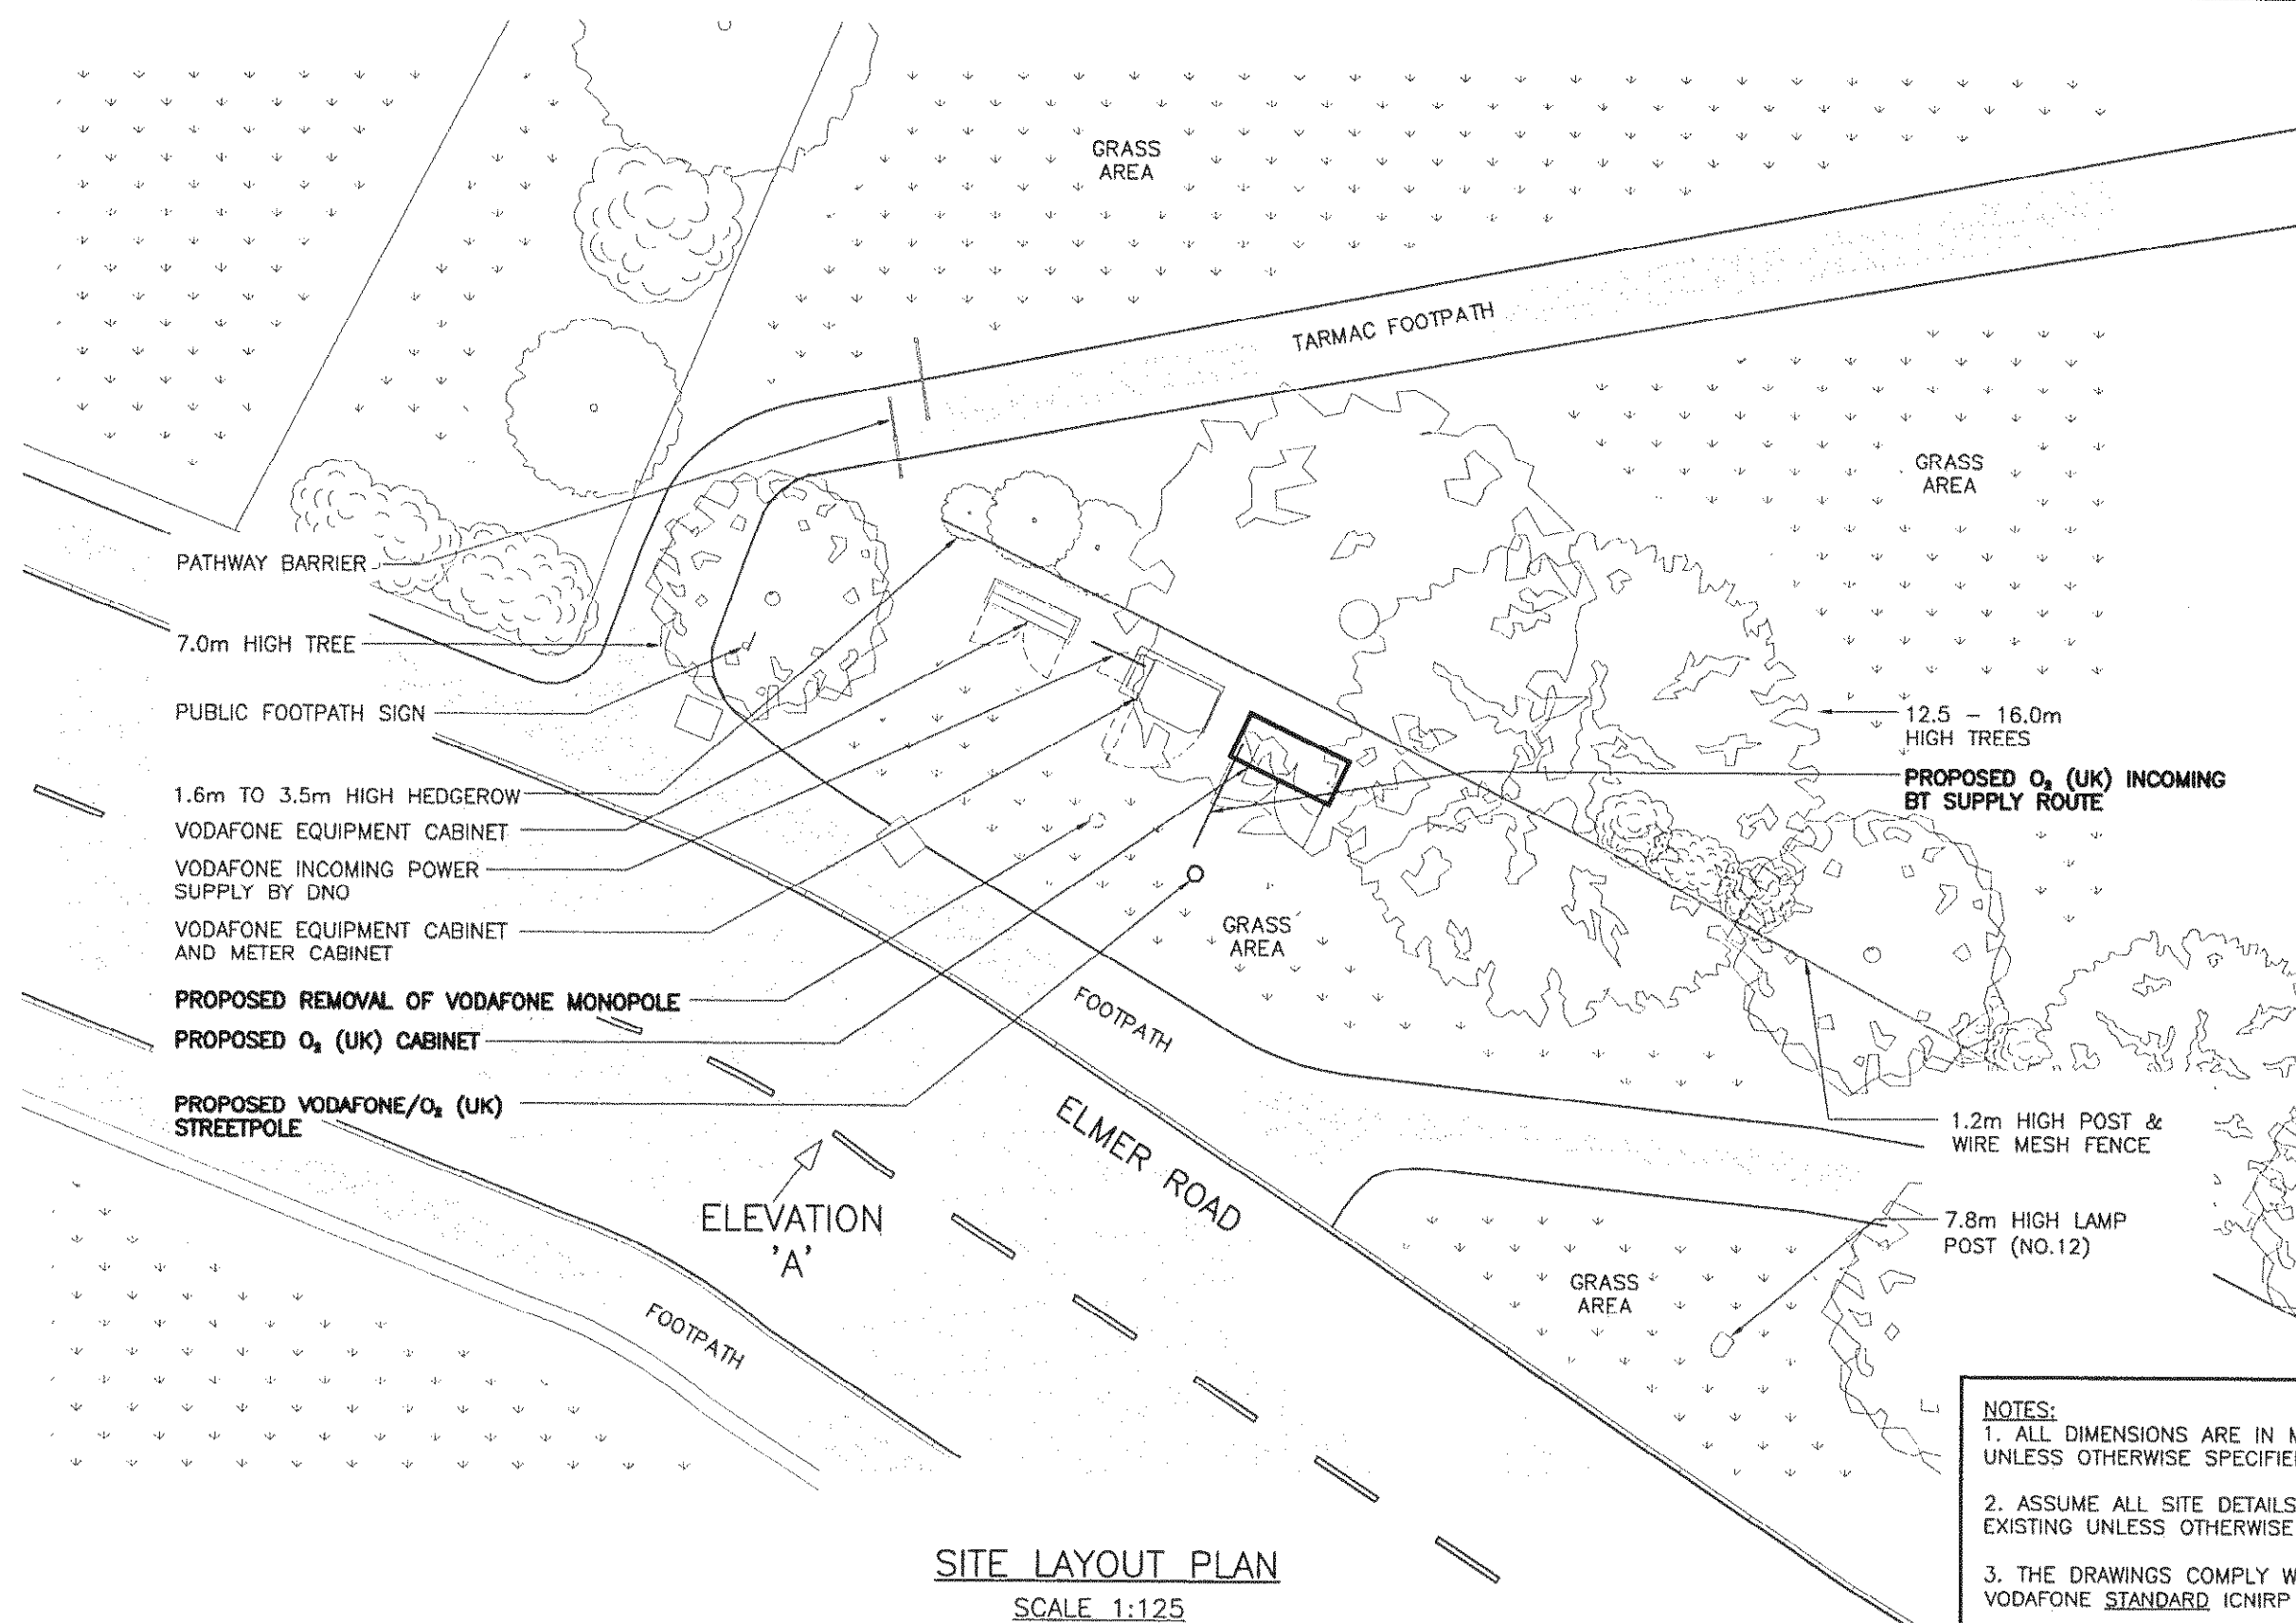

SITE LAYOUT PLAN
SCALE 1:125

- NOTES:
1. ALL DIMENSIONS ARE IN MILLIMETRES UNLESS OTHERWISE SPECIFIED
 2. ASSUME ALL SITE DETAILS ARE EXISTING UNLESS OTHERWISE NOTED.
 3. THE DRAWINGS COMPLY WITH O₂ (UK) & VODAFONE STANDARD ICNIRP GUIDELINES.

REV.	DATE	REMARKS	BY	CHK.

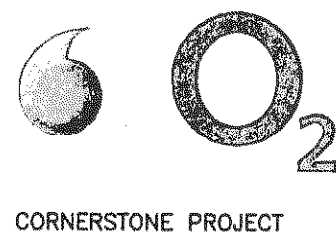

CELL NAME	LUCKING LANE STREETWORKS	OPTION	A	DRAWN	CHECKED	APPROVED	DATE	SCALE
SITE ADDRESS	ELMER ROAD BOGNER REGIS PO22 6EH			VENY	SY	AKSESS	21.05.10	AS SHOWN
DRAWING TITLE	SITE PLAN			CORNERSTONE ID	HOST ID	SHARER ID		
				CS - 12718	VF - 46574	02 - 45503		
				CONSULTANT REF No.				
				1303/030				
				PURPOSE OF ISSUE	DRAWING No.	REVISION		
				PLANNING	200	-		