

EXISTING EQUIPMENT

CABINET DETAILS:

FREDO CABINET ON ROOT FOUNDATION WITH FLEXI UNITS & UCU's
DIMENSIONS: 900x800x1240 HIGH
MATERIAL: STEEL
COLOUR: GREY

NORTEL S8000 ON ROOT FOUNDATION WITH TRANSMISSION
DIMENSIONS: 1355x655x1785 HIGH
MATERIAL: STEEL
COLOUR: GREY

METER CABINET ON ROOT FOUNDATION
DIMENSIONS: 700x300x1200 HIGH
MATERIAL: STEEL
COLOUR: GREEN

SW TYPE 1 DIPLEXOR BOX AT THE BASE OF TOWER
DIMENSIONS: 600x500x1320 HIGH
MATERIAL: STEEL
COLOUR: GREY

DORSET CABINET ON ROOT FOUNDATION
DIMENSIONS: 1465x665x1500 HIGH
MATERIAL: STEEL
COLOUR: GREEN

TOWER DETAILS:

PHASE 1 STREETWORKS POLE WITH ON ROOT FOUNDATION

PROPOSED EQUIPMENT


CABINET DETAILS:

KOMODO ON ROOT FOUNDATION
DIMENSIONS: 1230x400x1542 HIGH
MATERIAL: STEEL
COLOUR: GREY

TOWER DETAILS
PHASE 5 STREETWORKS TOWER WITH GRP SHROUDED
HEADFRAME MOUNTED ON NEW ROOT FOUNDATION
COLOUR: GALVANISED
HEADFRAME SHROUD COLOUR: GREY

EXISTING TOWER, ANTENNA AND FEEDERS TO BE REPLACED
WITH SIMILAR STREETWORKS TOWER MOUNTED ON NEW ROOT
FOUNDATION. NEW FEEDERS TO RUN ALONG EXISTING ROUTE
TO GSM/UMTS CABINETS. NEW LNA's AND FEEDERS INSTALLED
TO NEW KOMODO CABINET. NEW 40A BREAKER TO BE
INSTALLED IN EXISTING DISTRIBUTION BOARD FOR AC KOMODO
POWER SUPPLY.

EXCLUSION ZONES CONFORM TO THE ICNIRP
REFERENCE LEVEL FOR LIMITED EXPOSURE TO
MEMBERS OF THE GENERAL PUBLIC

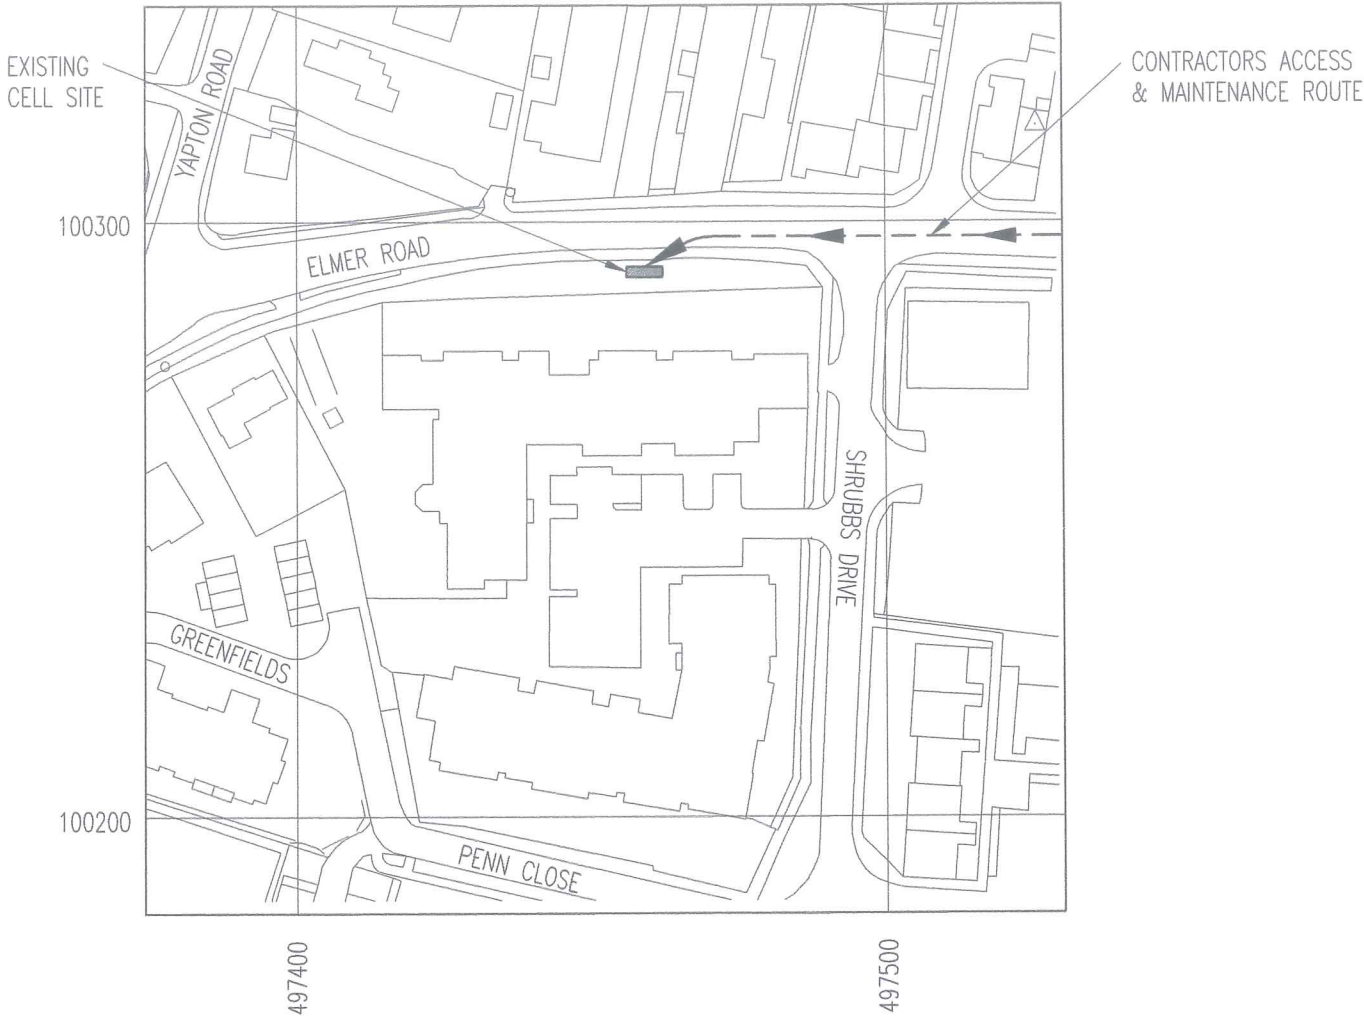

LOCATION PLAN

SCALE 1:1250

REPRODUCED FROM ORDNANCE SURVEY PROMAP DATA© CROWN COPYRIGHT 2015
LICENCE NUMBER 100020449

NGR E 497464
NGR N 100389

COVENTRY CONFIG.
B1y/i/2

NOM/RDS DATE/REV.
NOM. 30/04/2015

A1	PRELIMINARY ISSUE FOR APPROVAL	05/06/15	MAS	REM
No.	Revision	Date	By	ckd



6 Anglo Office Park
67 White Lion Road
Amersham
HP7 9FB

Tel: 01494 762 923
Email: info@mbnl.co.uk



WHP Wilkinson Helsby
Unit 17B, Astley Way Industrial Estate
Astley lane, Swillington, Leeds
LS26 8XT

Tel: 0113 3023550 Fax: 0113 2876834
e-mail: info@wilkinson-helsby.co.uk

Site Name & Address:

ELMER ROAD BOGNOR REGIS WEST
SUSSEX PO22 6DZ

Title:

PROPOSED TELECOMMUNICATIONS
STREETWORKS UPGRADE
SITE LOCATION

Purpose of Issue:

APPROVAL

Drawing No:

71562 - 01

Cell No:

71562

MBNL ID:

ARN008

Issue:

A1

Scale:

AS STATED

Ch'd:

REM

Date: 05/06/15

Drn:


MAS

Date: 21/04/15

App:

REM

Date: 05/06/15

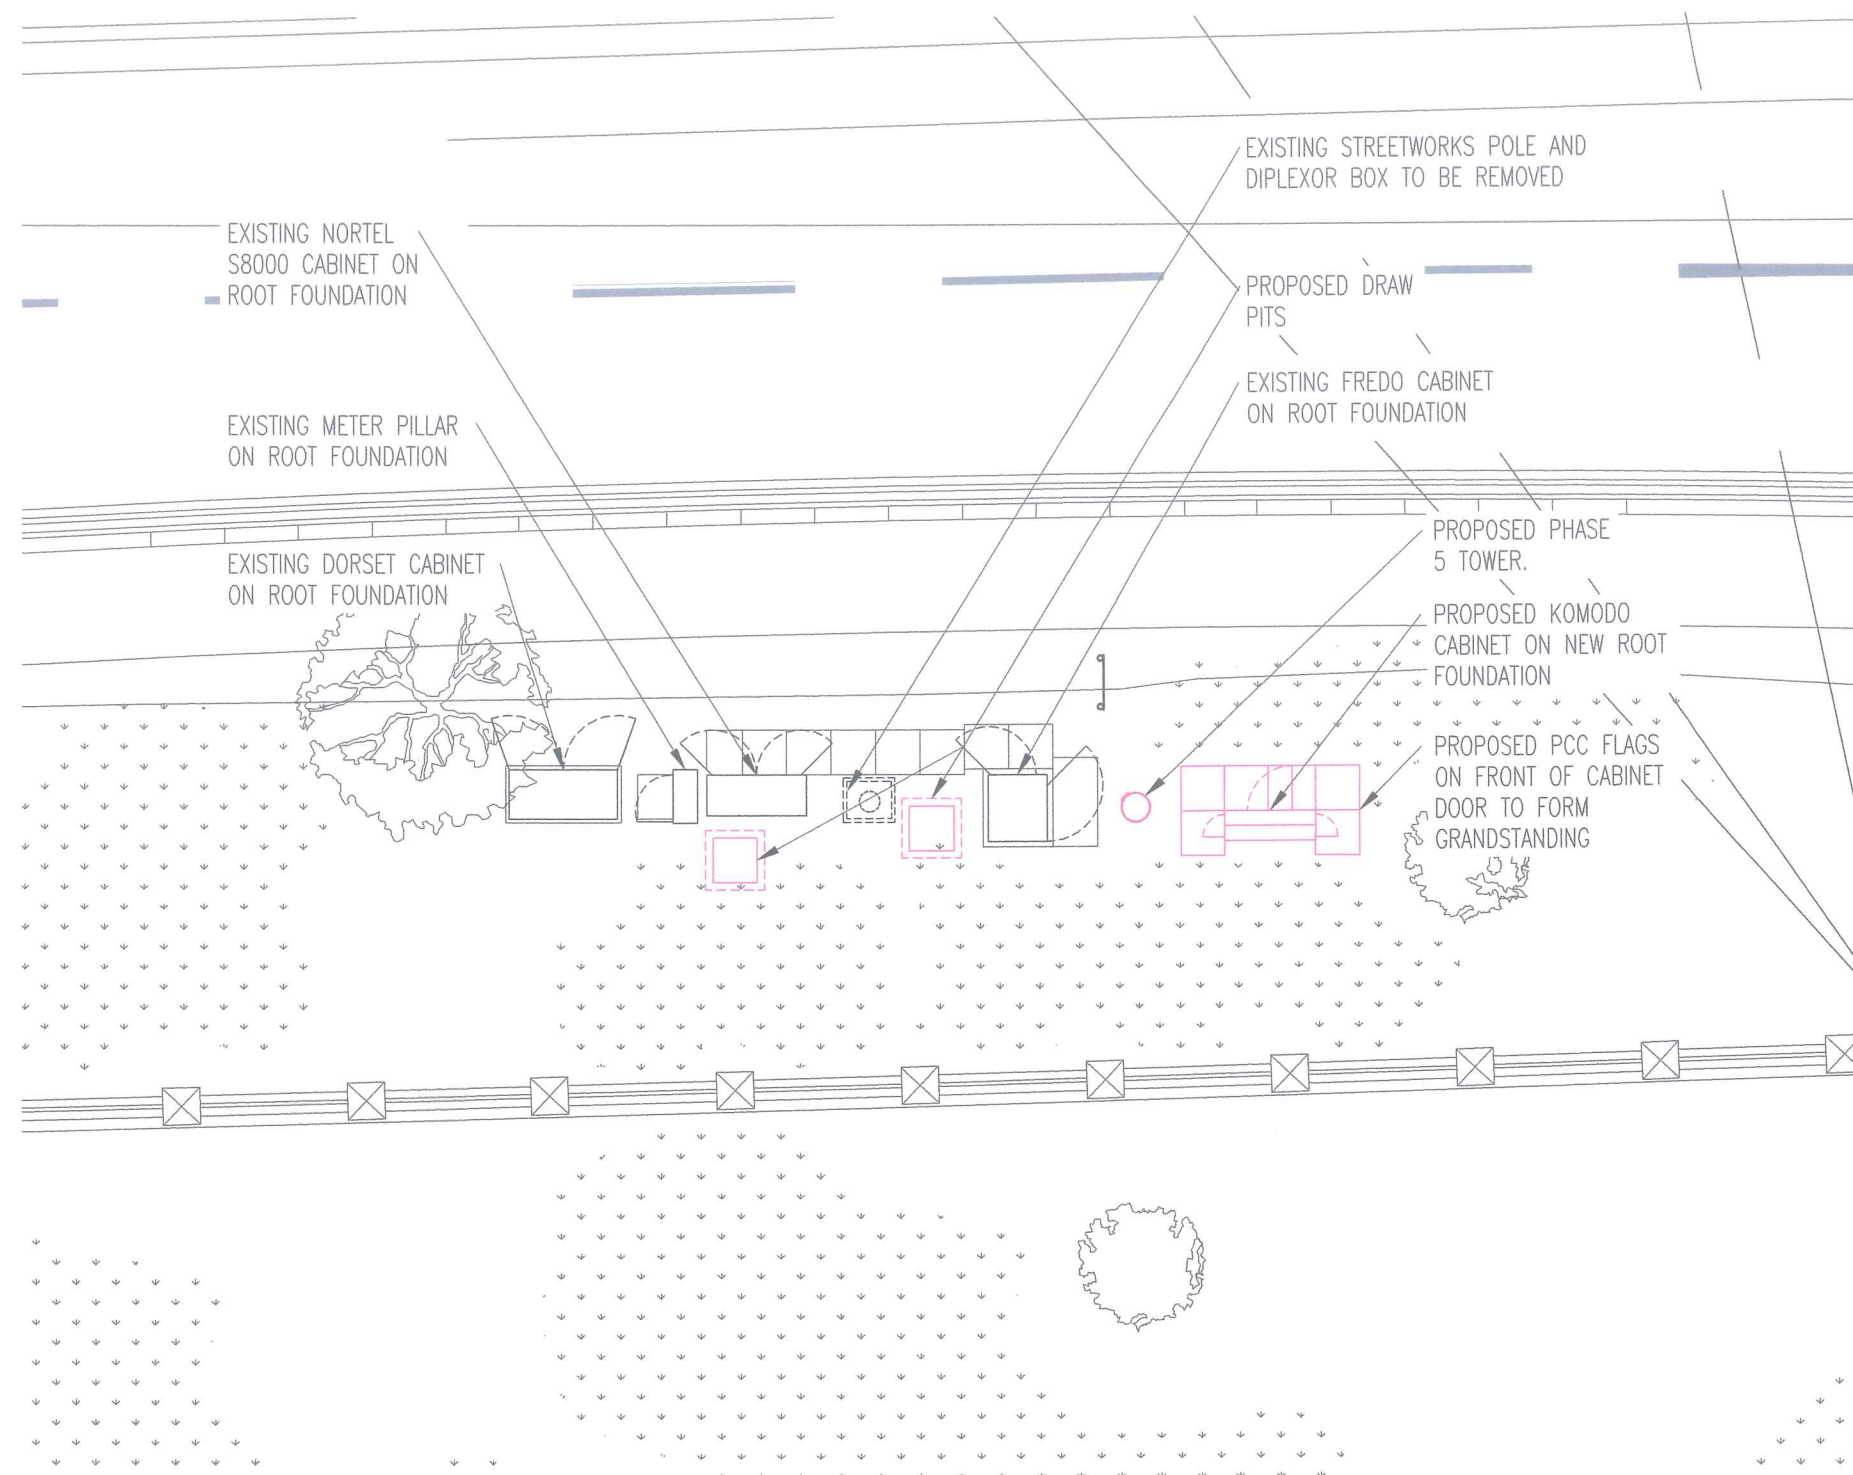

- NOTE
1. STREETWORKS SAFETY SIGN ATTACHED TO TOWER 2000 BELOW ANTENNA ON ACCESS SIDE
 2. ELECTRICAL SAFETY SIGN TO BE FITTED ON OUTSIDE OF METER CABINET DOOR
 3. ENTRY SIGN TO BE FITTED ON INSIDE OF STREETWORKS CABINET DOORS
 4. ANTENNA-1 SAFETY SIGN TO BE FITTED TO TOWER 200 BELOW EACH ANTENNA ON BORE SIGHT

SITE PLAN
SCALE 1:100

LOCATION OF PROPOSED SAMSUNG CABINET:-
DMS: 050:47:42.415N 00:37:03.786W

COVENTRY CONFIG. B1y/i/2
NOM/RDS DATE/REV. NOM. 30/04/2015

A1	PRELIMINARY ISSUE FOR APPROVAL	05/06/15	MAS	REM
No.	Revision	Date	By	ckd

MBNL

6 Anglo Office Park
67 White Lion Road
Amersham
HP7 9FB
Tel: 01494 762 923
Email: info@mbnl.co.uk



WHP Wilkinson Helsby
Unit 17B, Astley Way Industrial Estate
Astley lane, Swillington, Leeds
LS26 8XT
Tel: 0113 3023550 Fax: 0113 2876834
e-mail: info@wilkinson-helsby.co.uk

Site Name & Address:
**ELMER ROAD BOGNOR REGIS WEST
SUSSEX PO22 6DZ**

Title:
**PROPOSED TELECOMMUNICATIONS
STREETWORKS UPGRADE
SITE LAYOUT**

Purpose of Issue:
APPROVAL

Drawing No:
71562 - 02

Cell No: **71562** MBNL ID: **ARN008**

Issue: A1	Scale: AS STATED	Ch'd: REM	Date: 05/06/15
Drn: MAS	Date: 21/04/15	App: REM	Date: 05/06/15