

14.7.15

SUBSTITUTION

D	EQUIPMENT LOCATION CORRECTED TO SUITE LPA COMMENTS	13.07.15	MAS	REM
C	CONSTRUCTION ISSUE	08.07.15	L.P.	REM
B	PRELIMINARY ISSUE FOR PLANNING	07/07/15	MAS	REM
A2	SCHEME REVISED TO SHOW EXISTING UCU'S RETAINED FOR GSM/UMTS & SPARE FEEDER TERMINATED IN TOWER	06/07/15	MAS	REM
A1	PRELIMINARY ISSUE FOR APPROVAL	05/06/15	MAS	REM
No.	Revision	Date	By	ckd

MBNL

6 Anglo Office Park
67 White Lion Road
Amersham
HP7 9FB

Tel: 01494 762 923
Email: info@mbnl.co.uk



WHP Wilkinson Helsby
Unit 17B, Astley Way Industrial Estate
Astley Lane, Swillington, Leeds
LS26 8XT
Tel: 0113 3023550 Fax: 0113 2876834
e-mail: info@wilkinson-helsby.co.uk

Site Name & Address:

ELMER ROAD BOGNOR REGIS WEST
SUSSEX PO22 6DZ


Title:
**PROPOSED TELECOMMUNICATIONS
STREETWORKS UPGRADE
PROPOSED SITE ELEVATION**

Purpose of Issue:
CONSTRUCTION

Drawing No:
71562 - 05

Cell No: 71562	MBNL Ref: ARN008
--------------------------	----------------------------

Issue: D	Scale: AS STATED	Ch'd: REM	Date: 05/06/15
Drn: MAS	Date: 21/04/15	App: REM	Date: 05/06/15

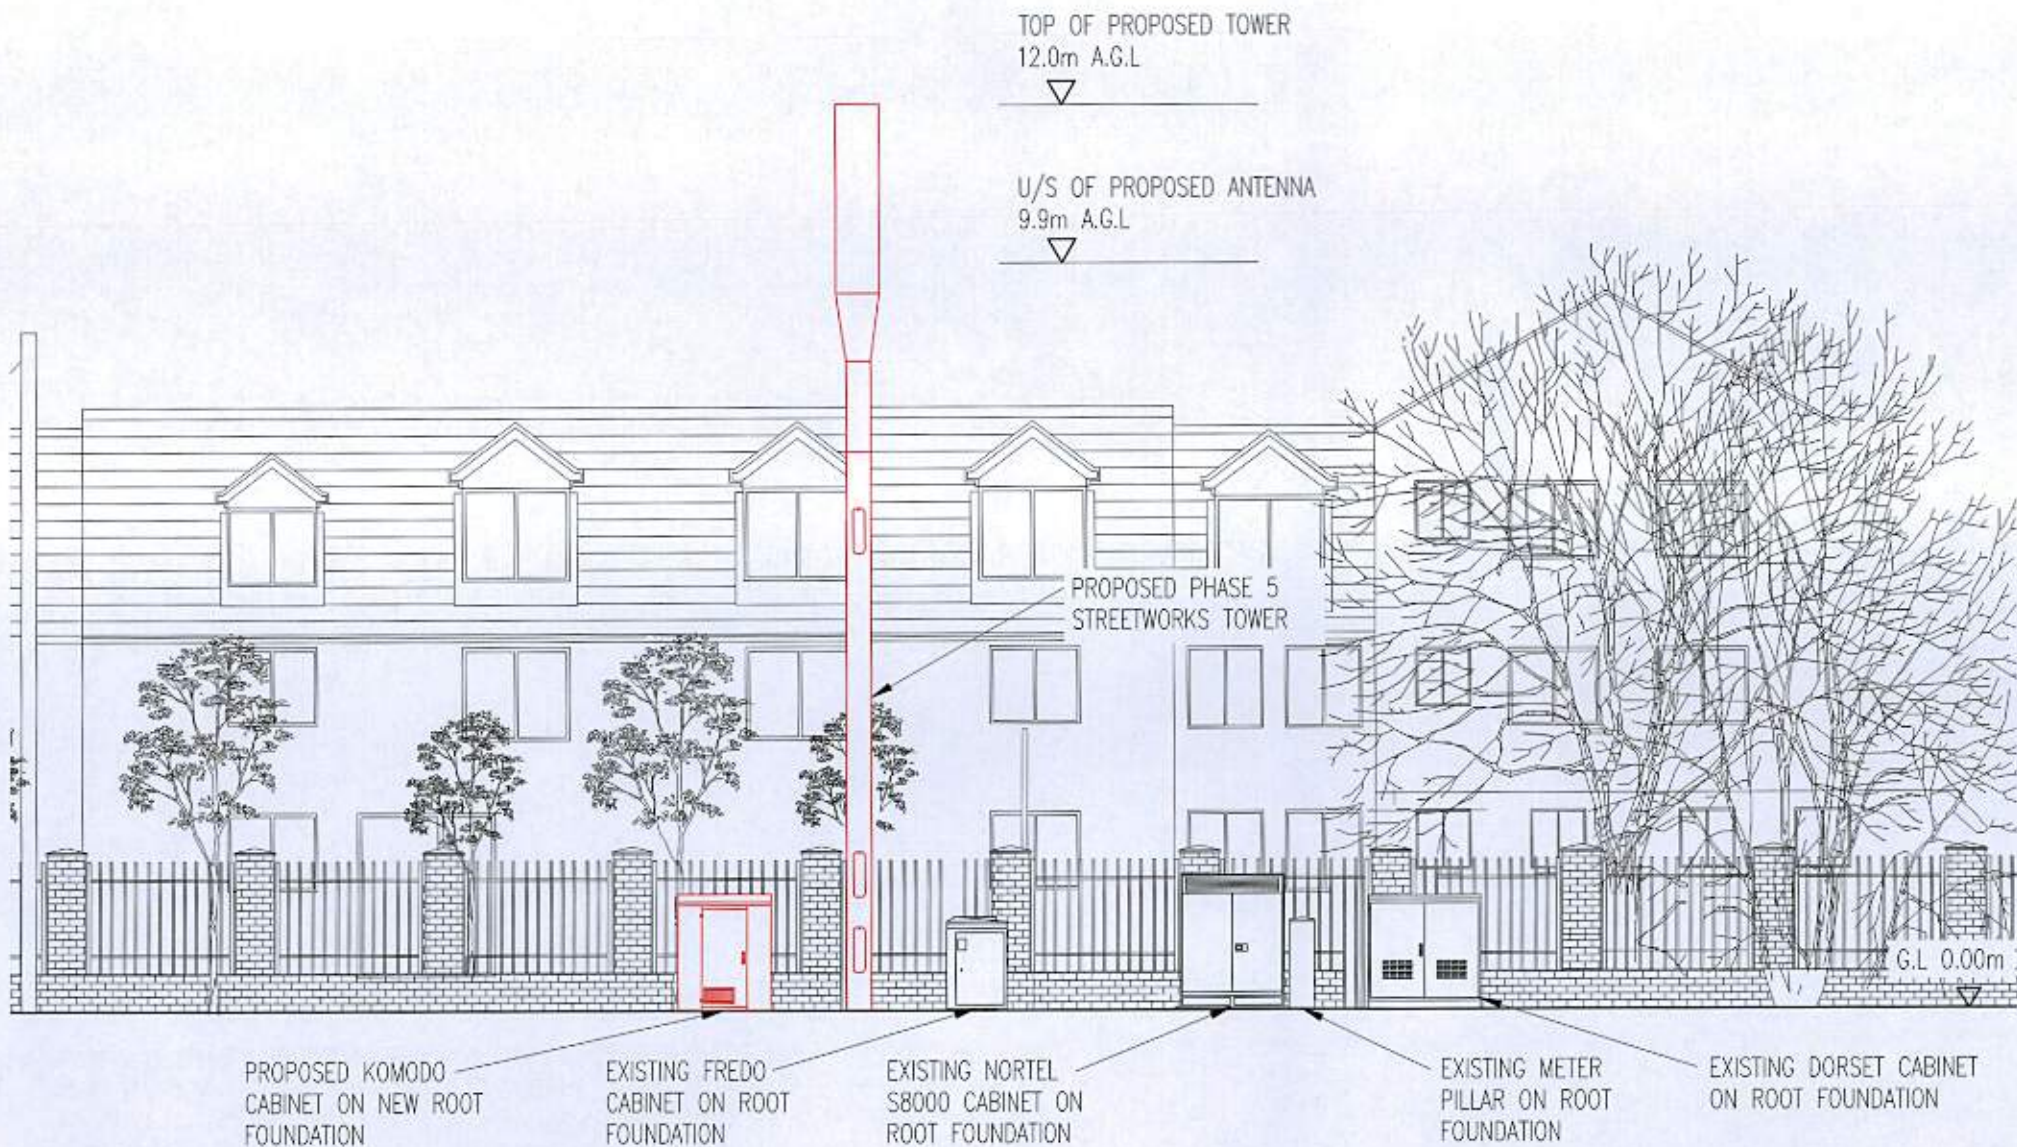

PROPOSED NORTH ELEVATION
SCALE 1:100