




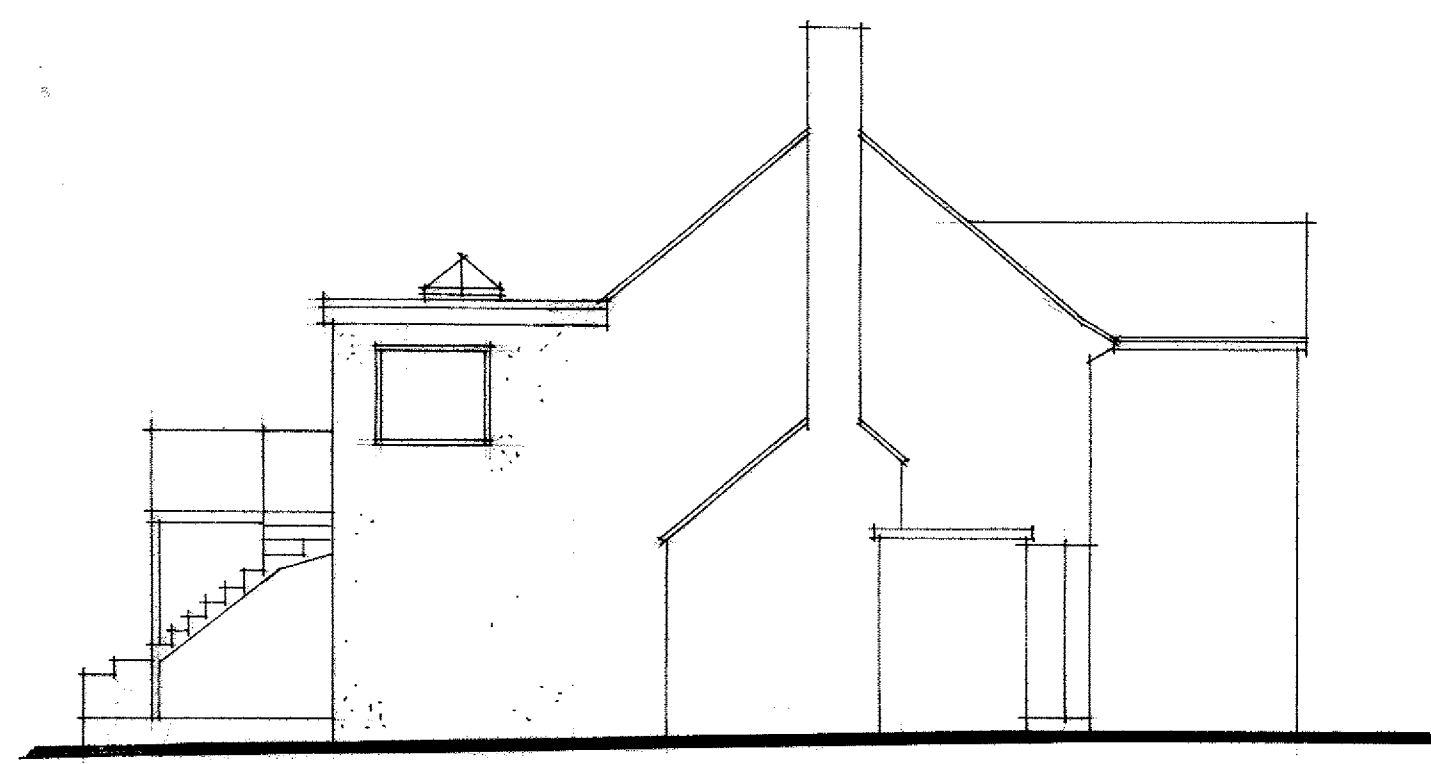


East Elevation

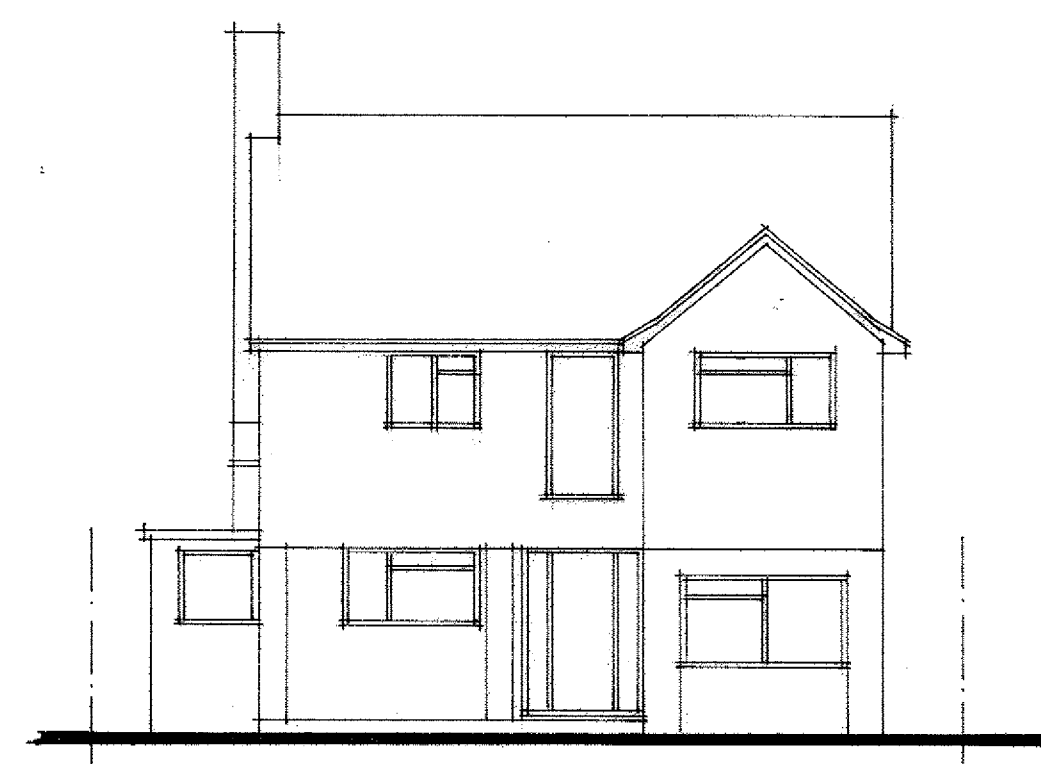


North Elevation

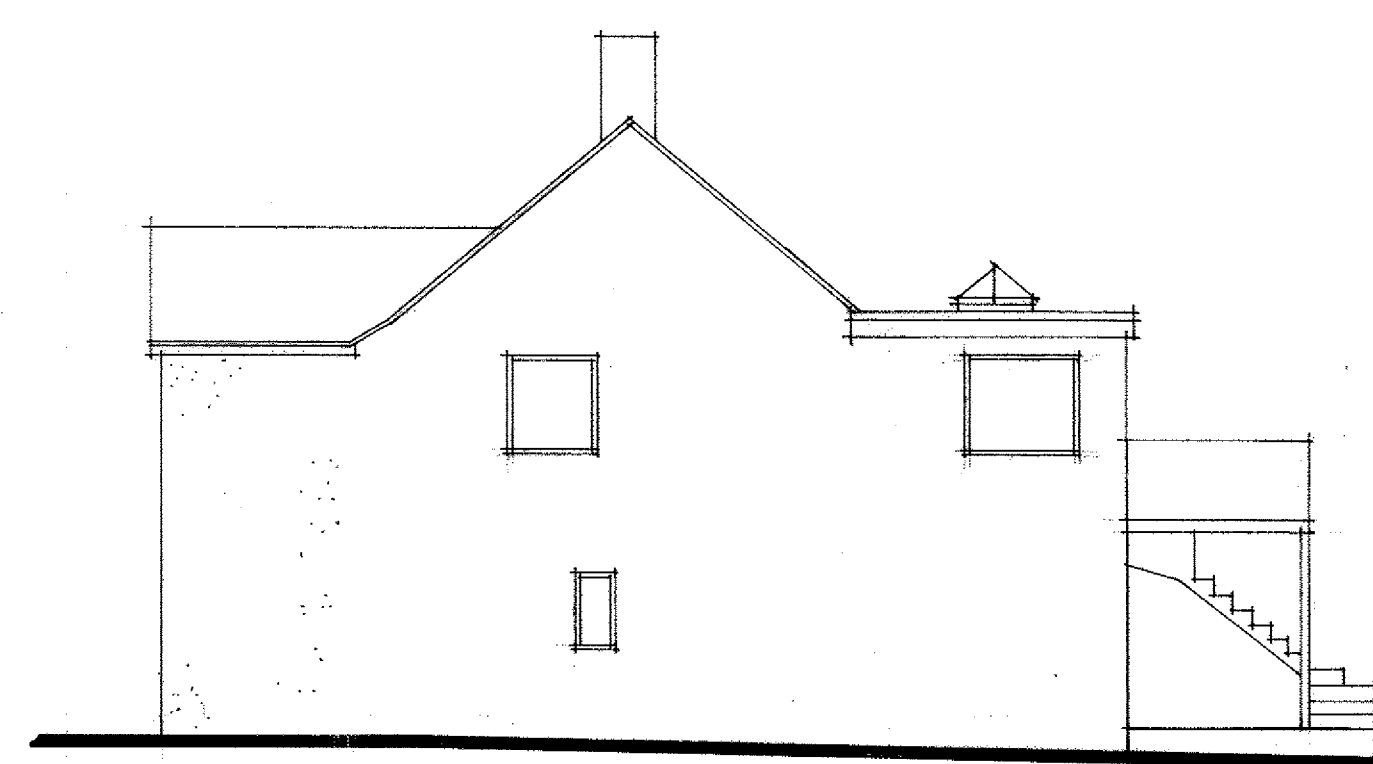


West Elevation

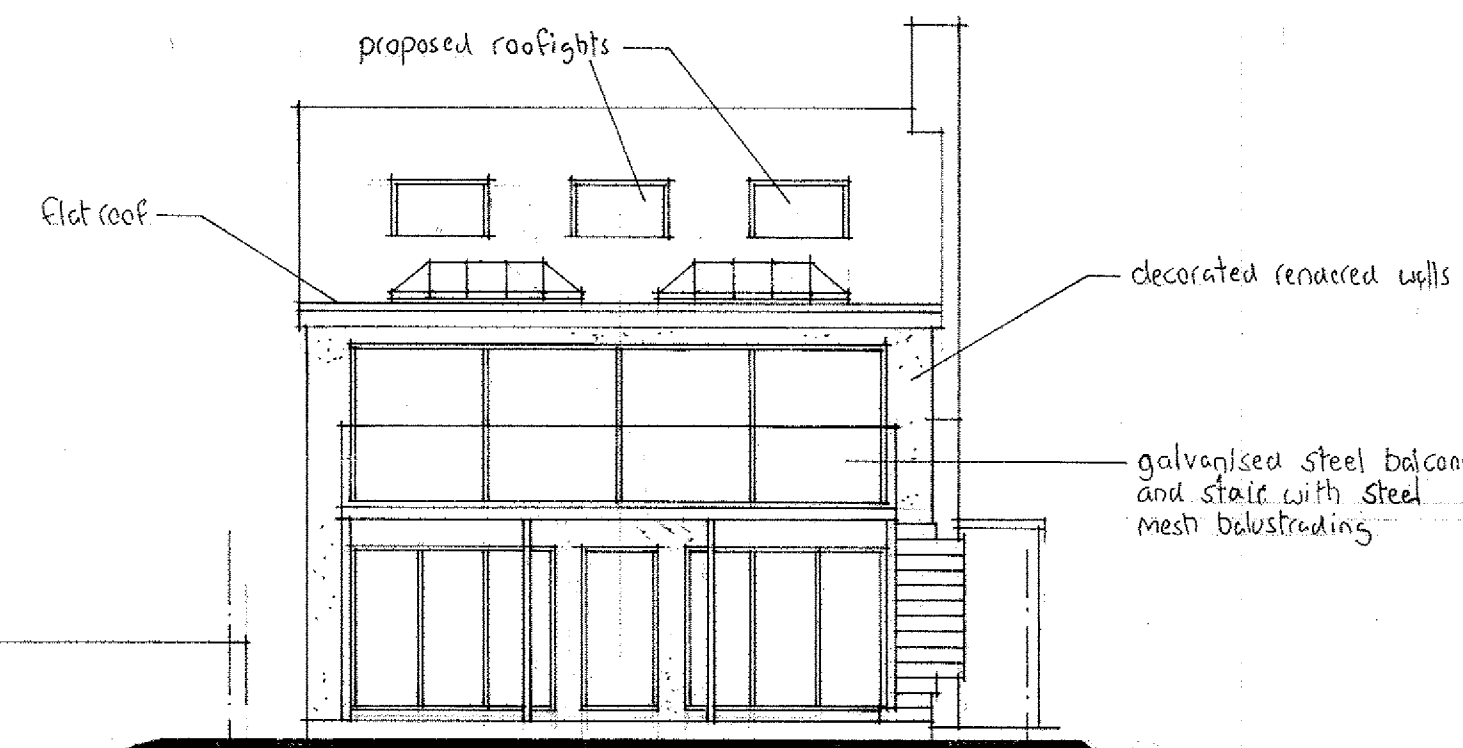

South Elevation

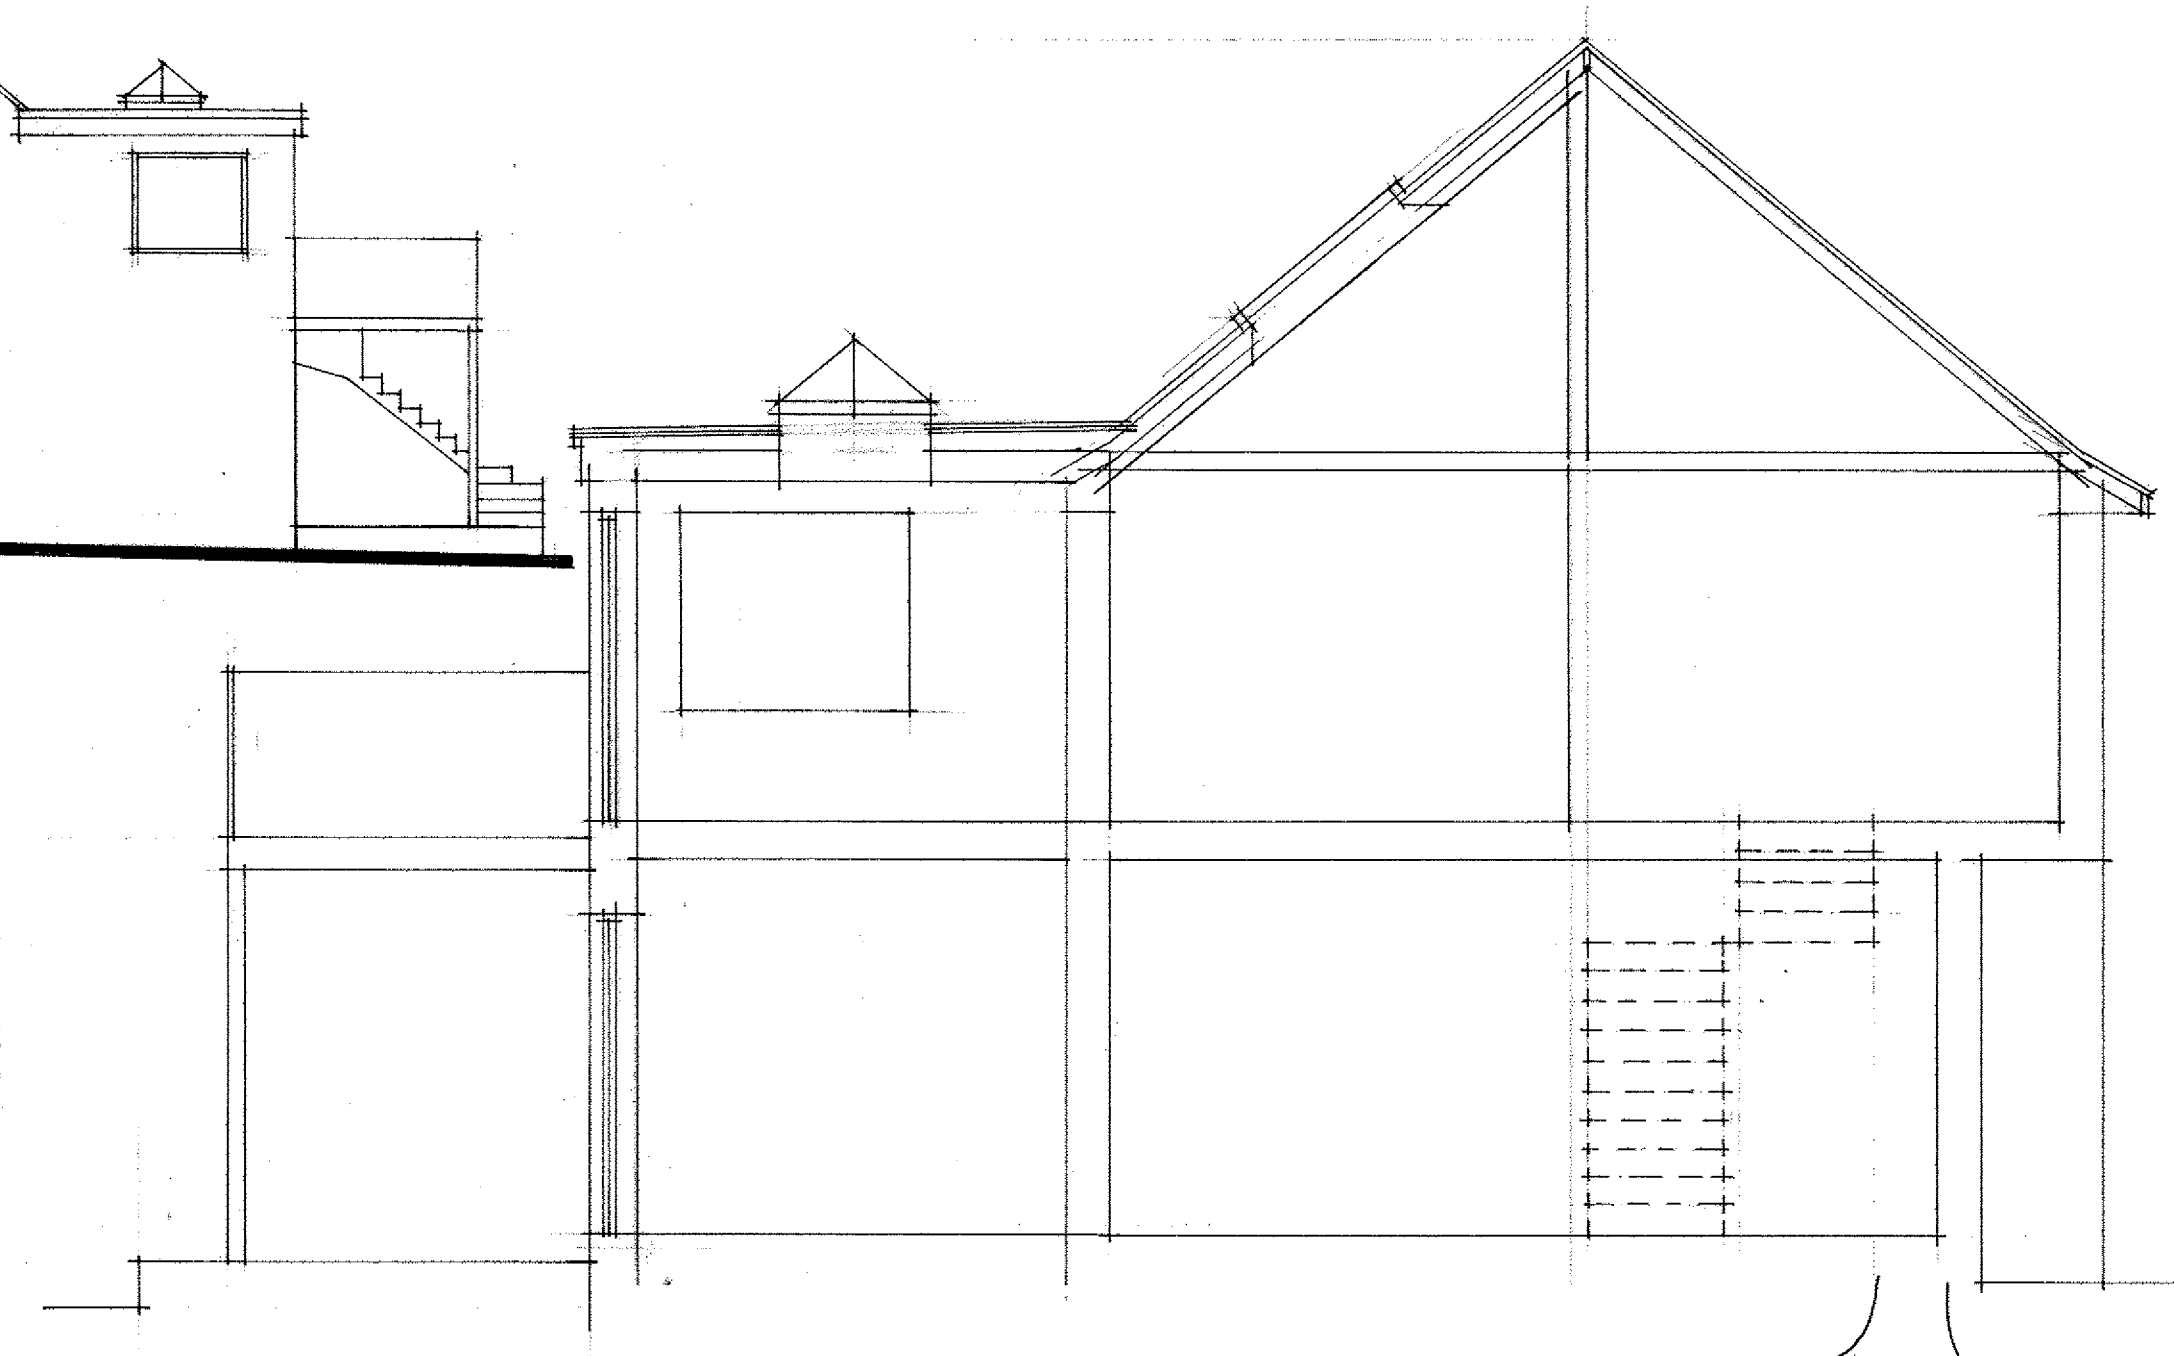


Section

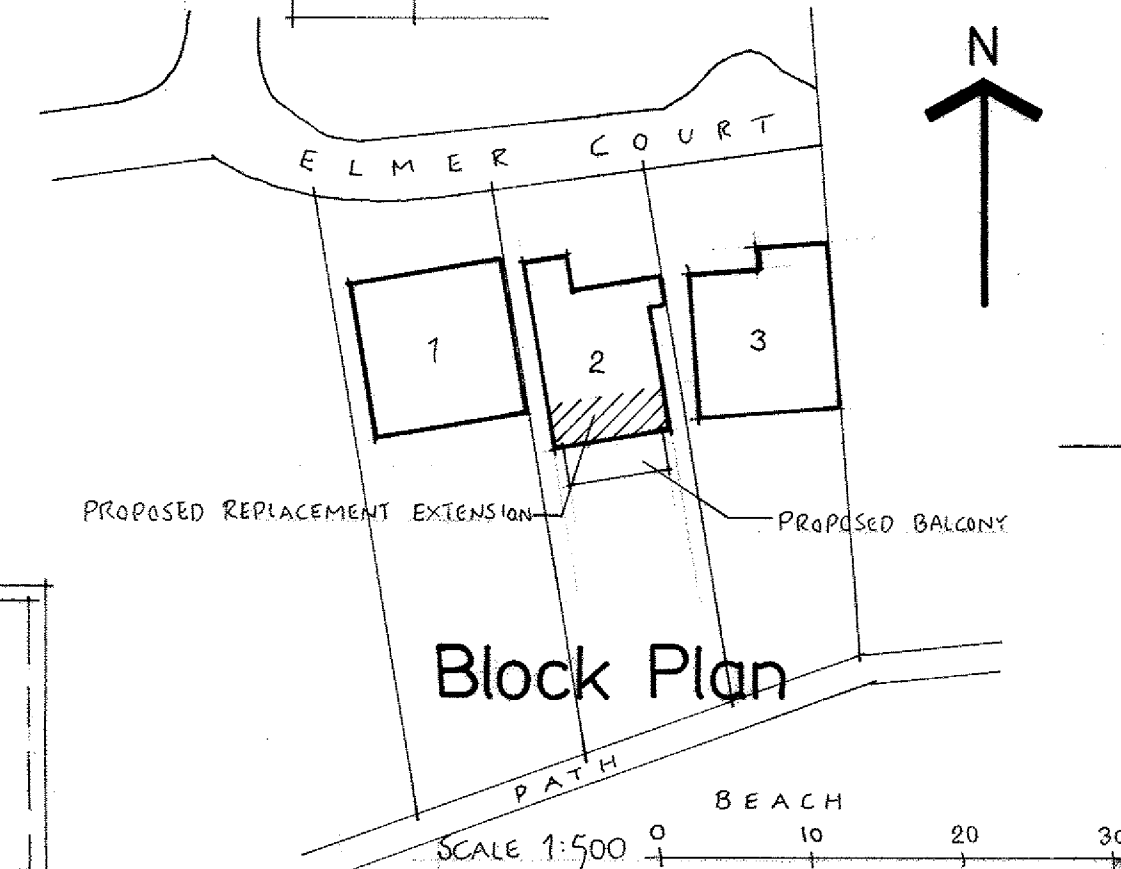


Block Plan

REVISIONS
 REV 'A' 18.5.17 Preliminary layout, elevations, balcony amended.
 REV 'B' 30.9.17 Windows, rooflights amended
 REV 'C' 6.6.17 Utility room retained. Balustrading amended.
 REV 'D' 7.7.17 Stair shown on West Elevation.

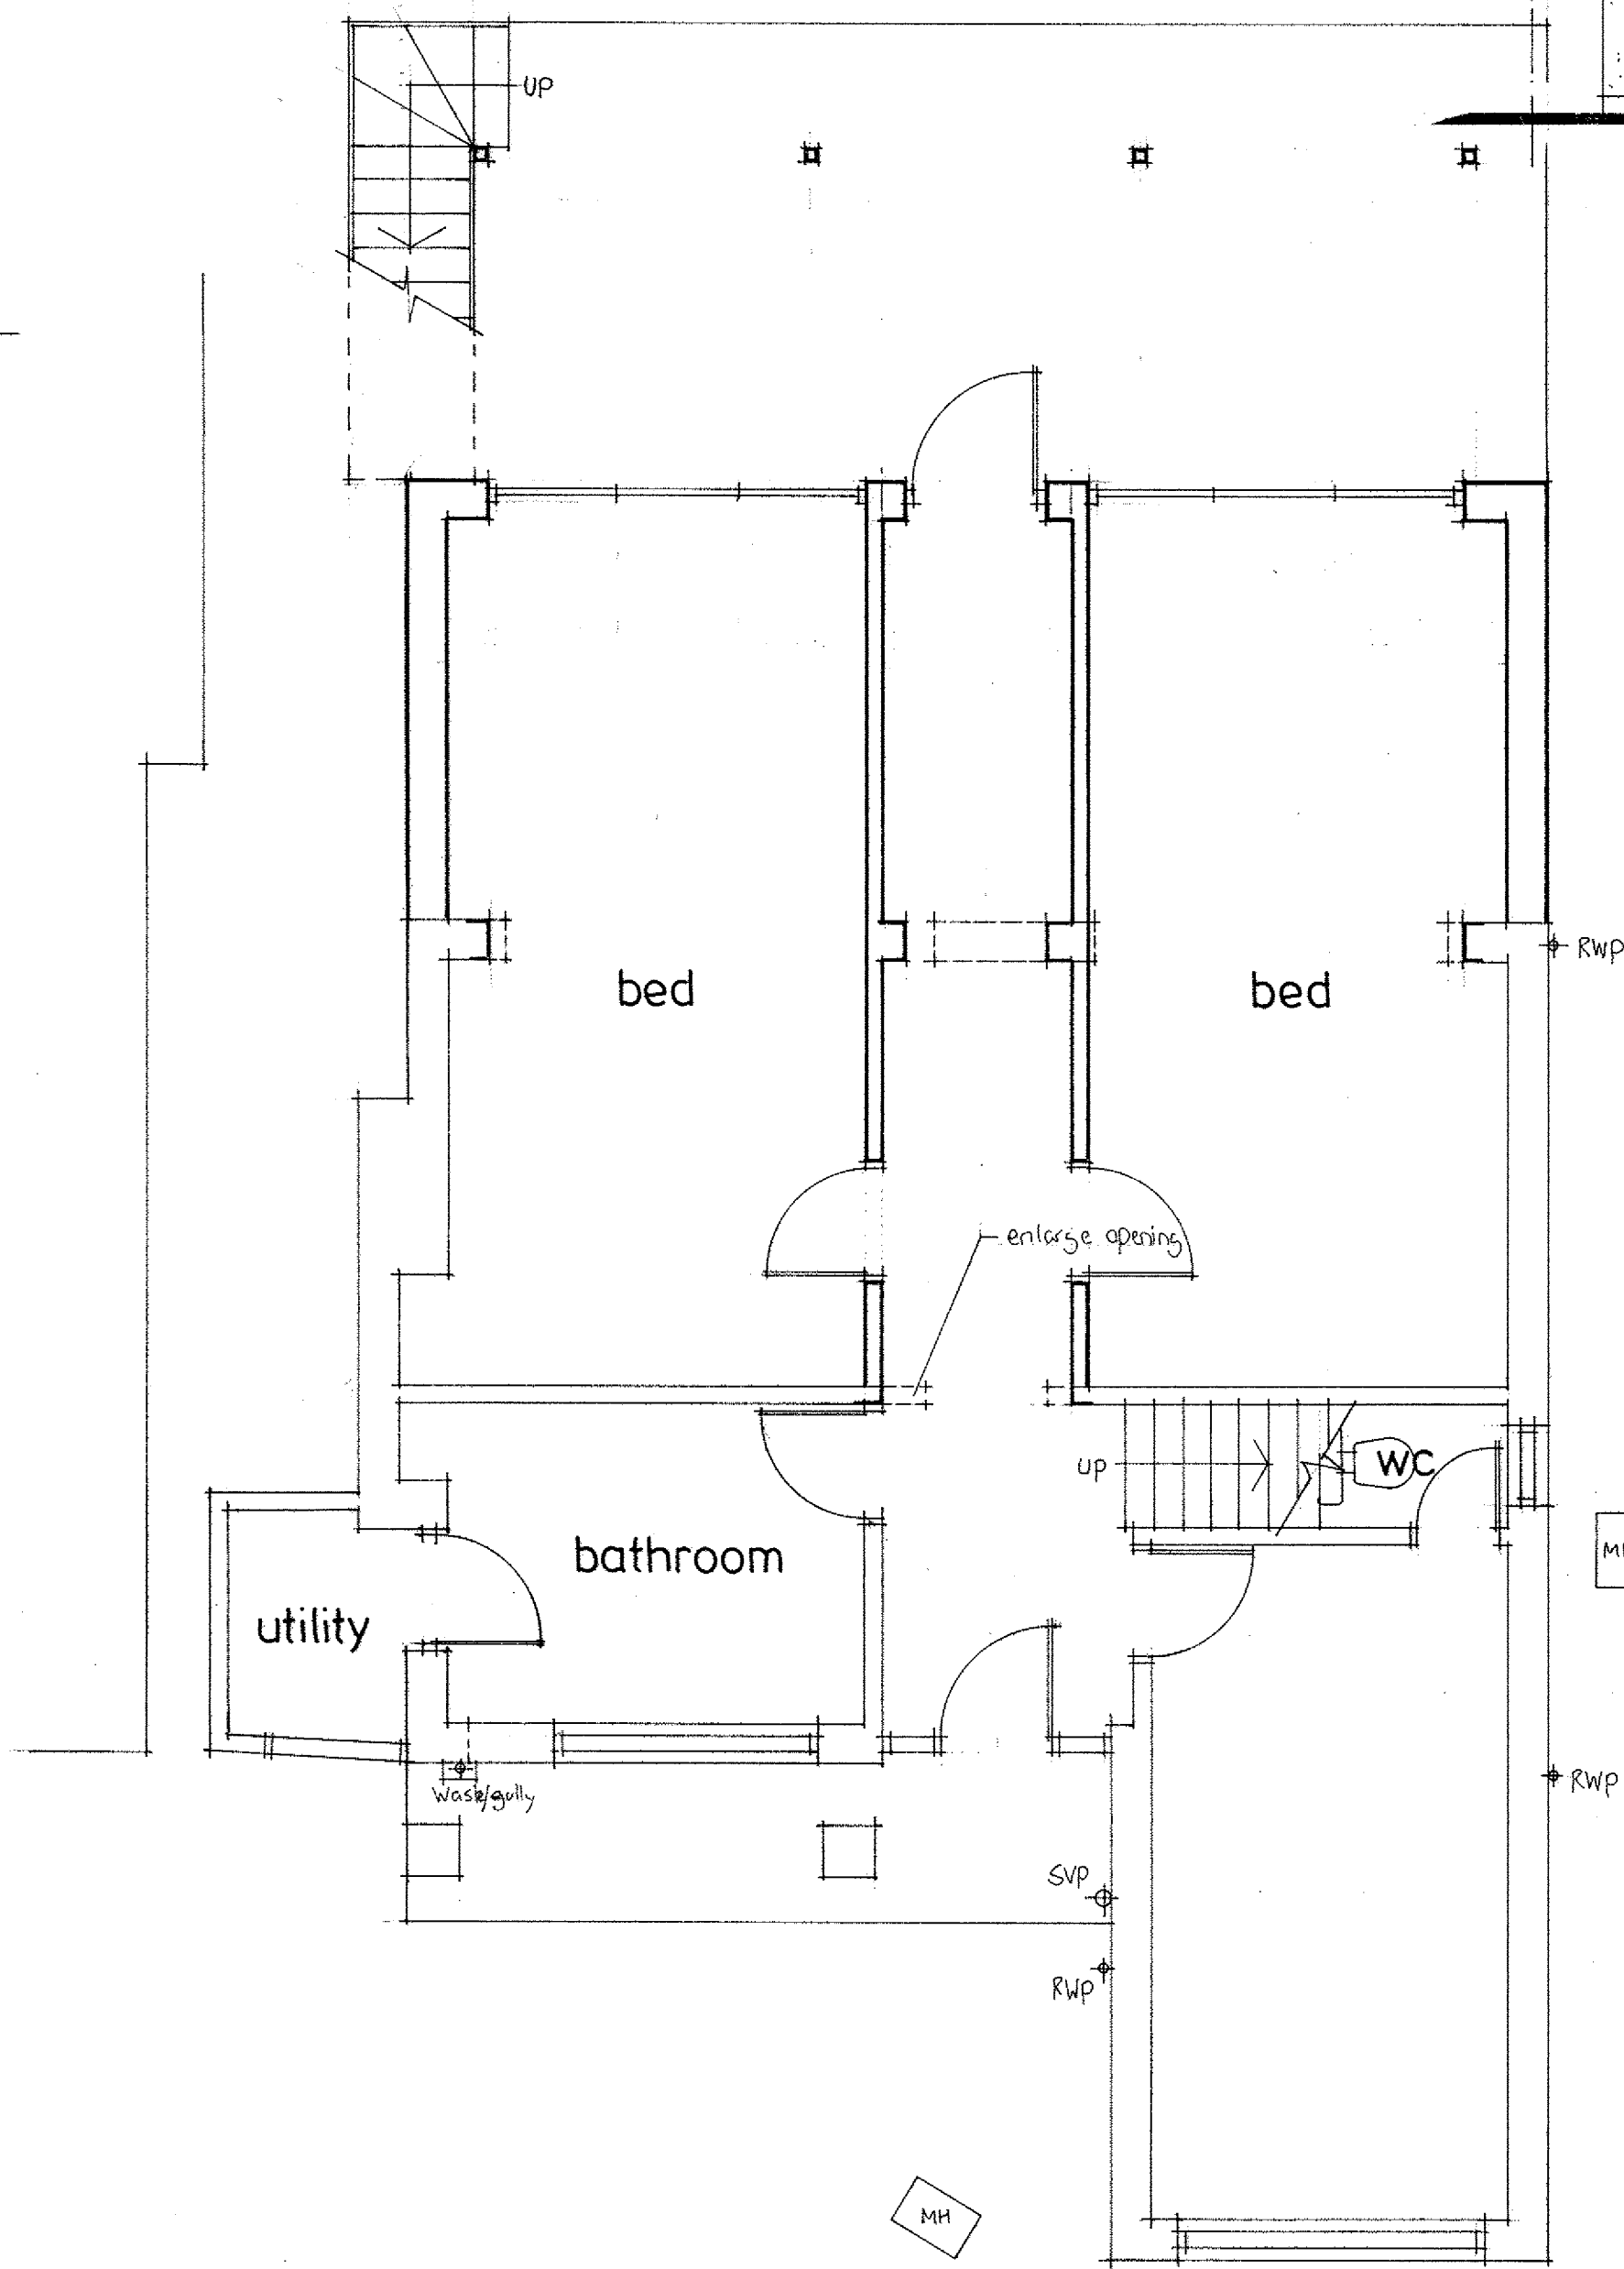


Ground Floor Plan

A1 PAPER SIZE SCALE 1:50 0 1 2 3 4 5
 1:100 0 1 2 3 4 5 6 7 8 9 10

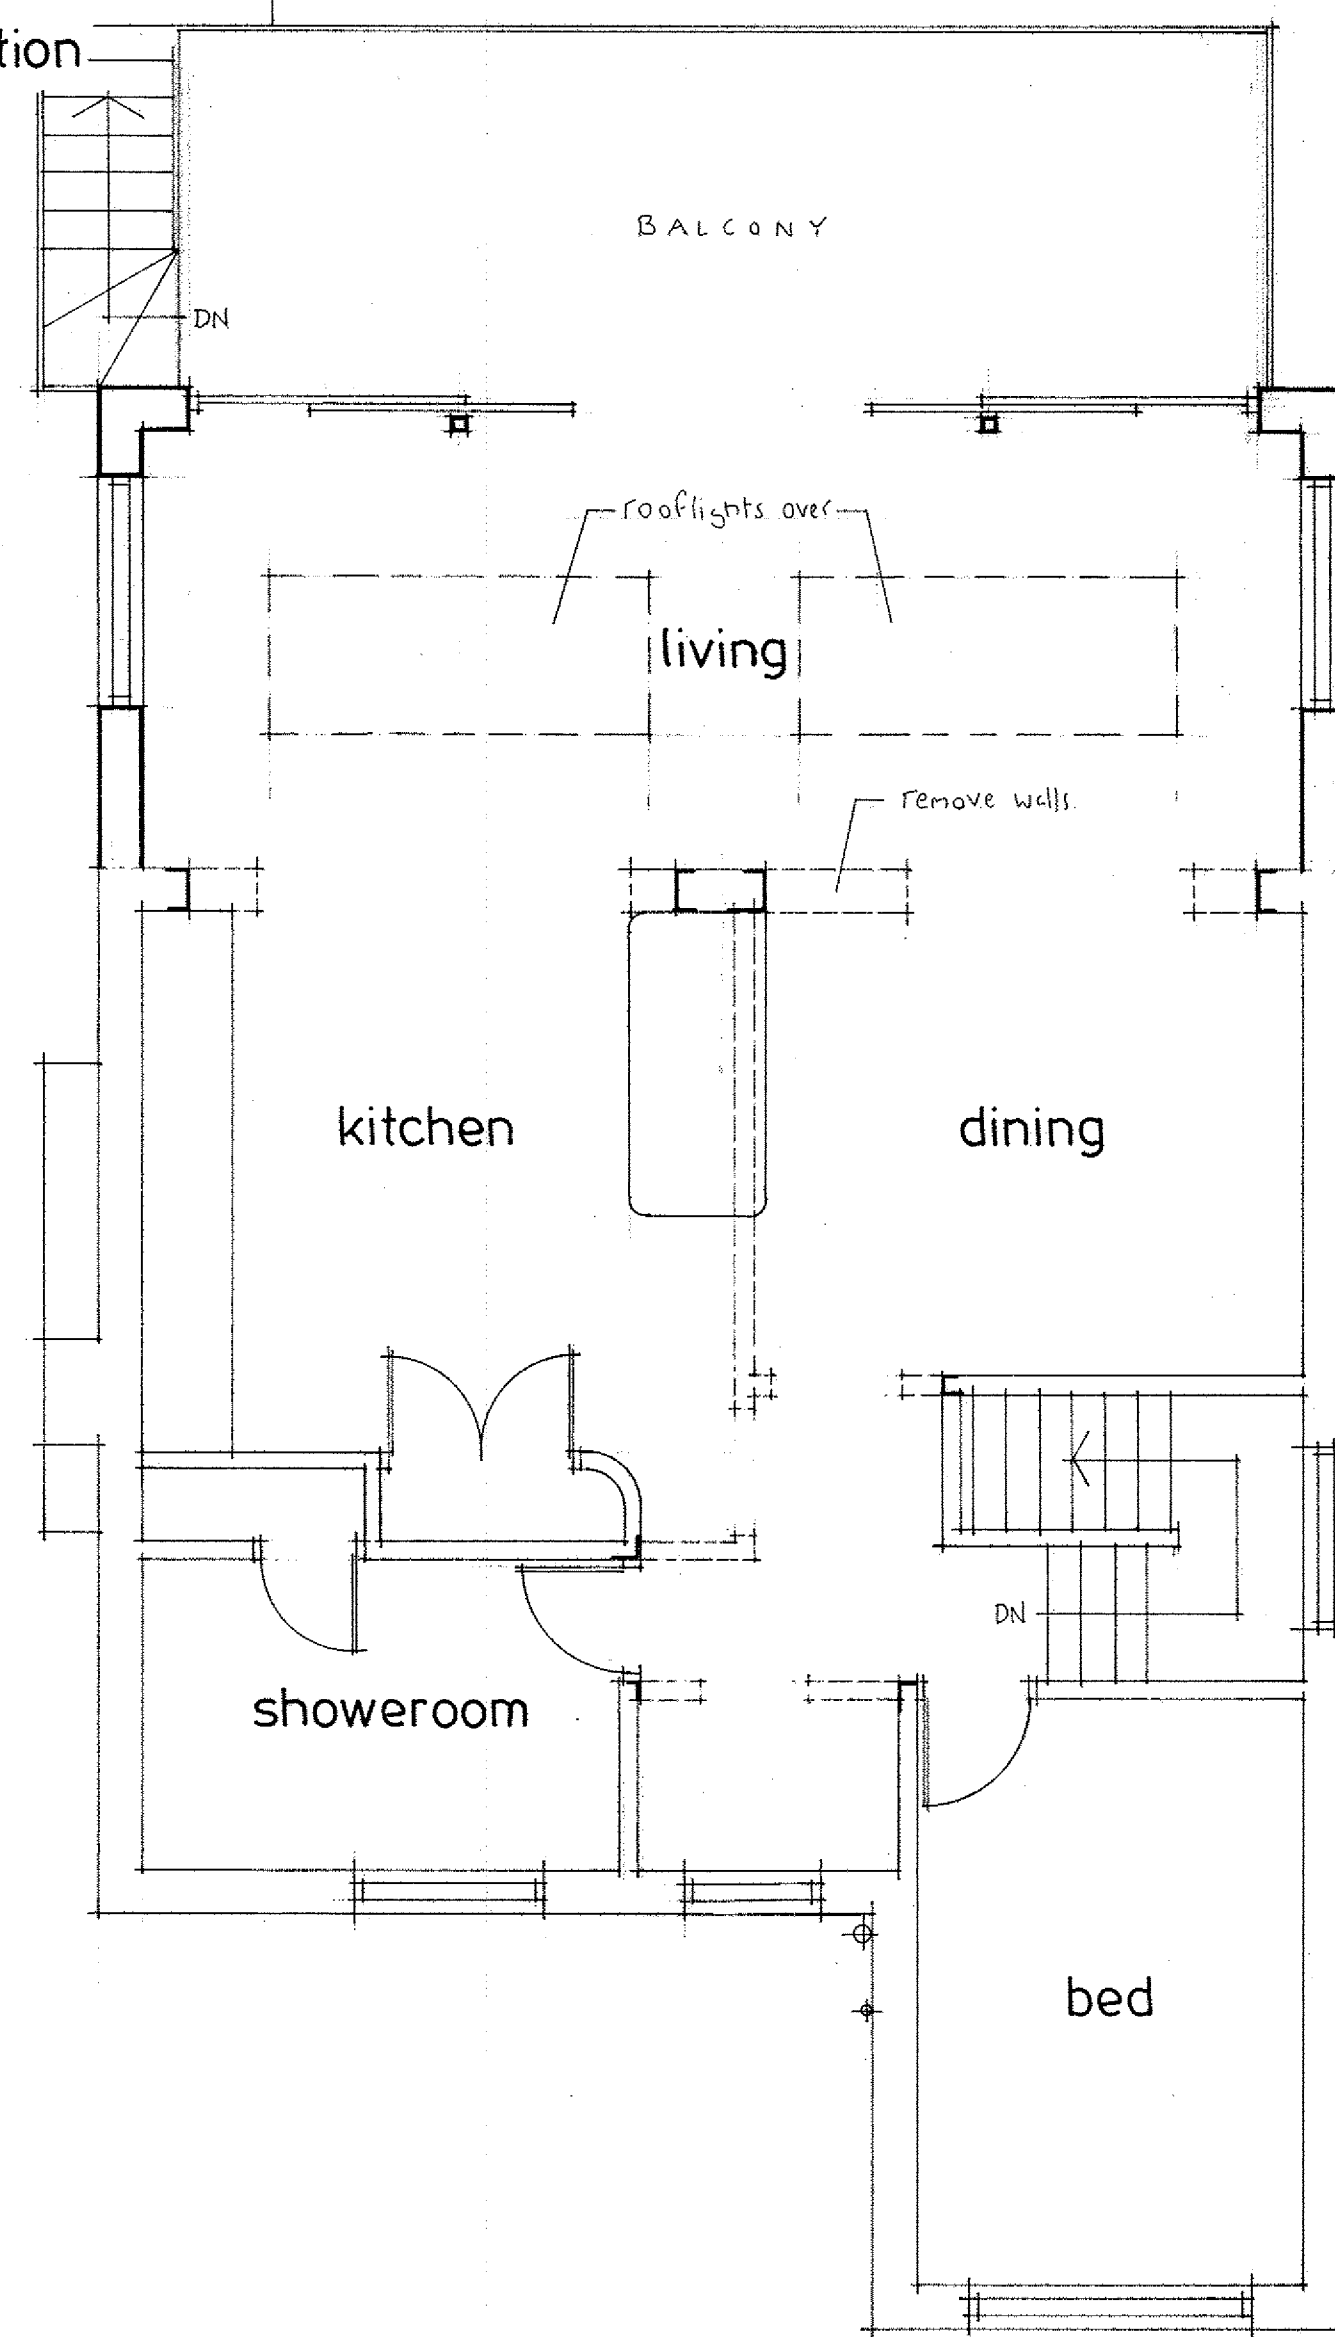

First Floor Plan

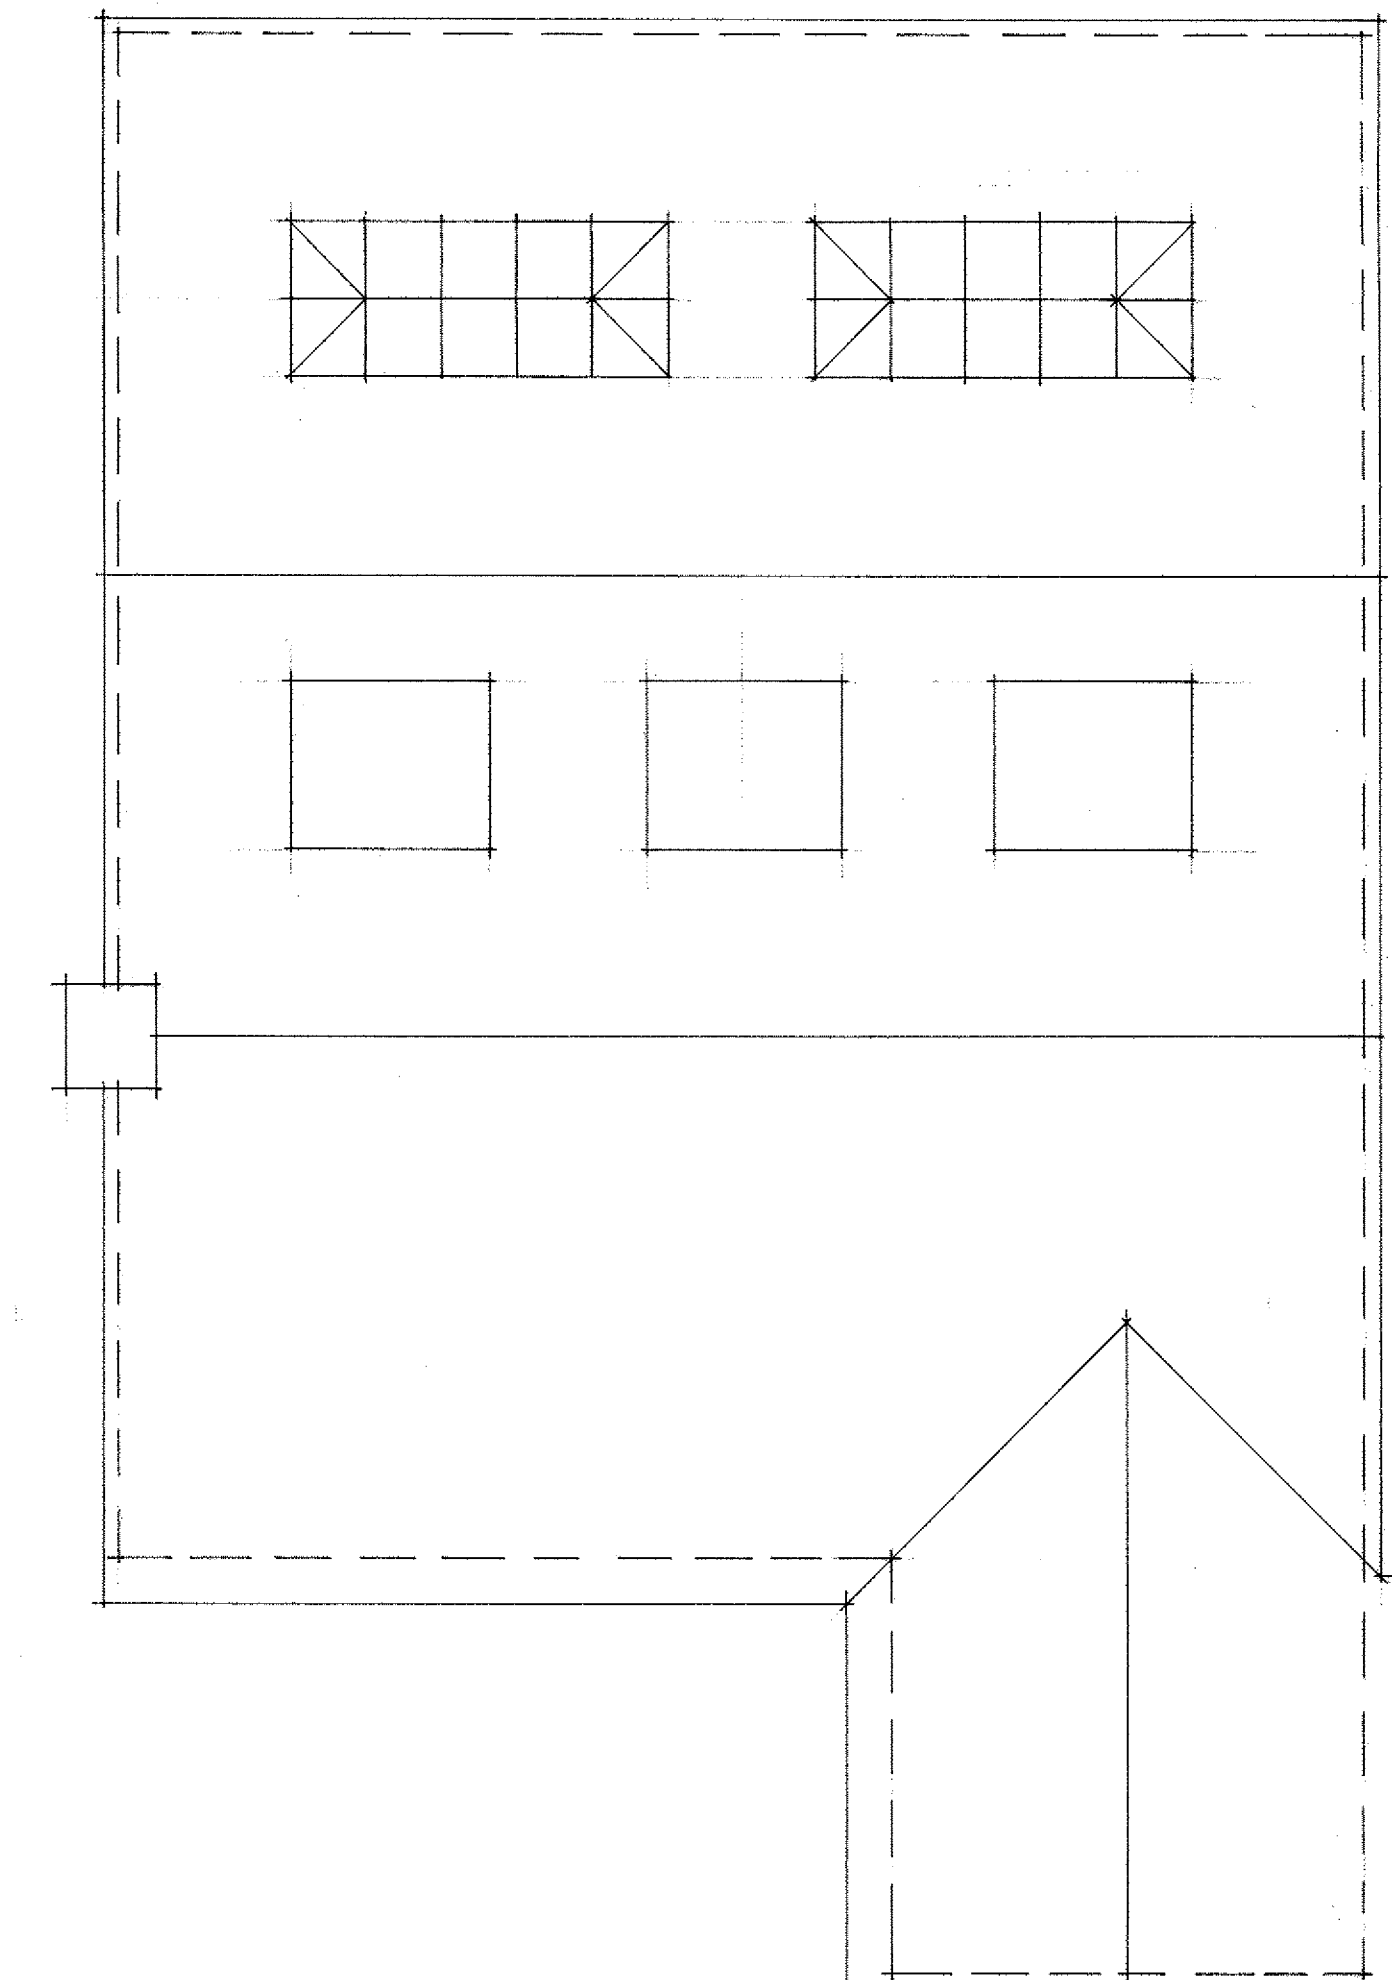

Roof Plan

Do not scale from this drawing all dimensions must be checked on site. This drawing is the sole copyright of Insite Planning Ltd.

Insite Planning Ltd
 5 Beechwood Avenue
 Brighton, East Sussex
 BN1 8ED
 Tel: 01273 558118
 Email: insiteplanning@yahoo.co.uk

Client:
 Job:
 2 Elmer Court
 Bognor Regis
 Proposed Replacement
 Two Storey Rear
 Extension
 and Alterations

Date: Sept 2016 Scale: 1:50, 1:100

Drawing No. 1645/2010D