




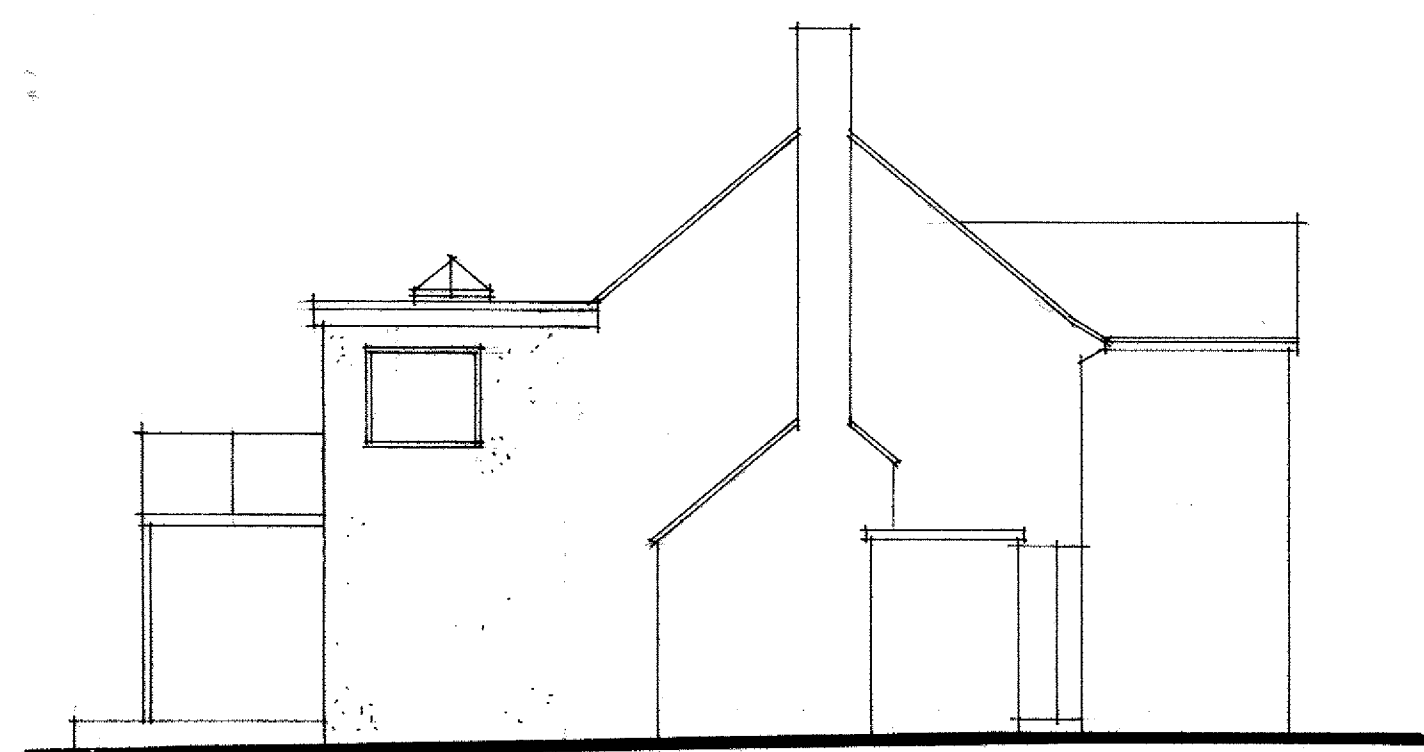


East Elevation

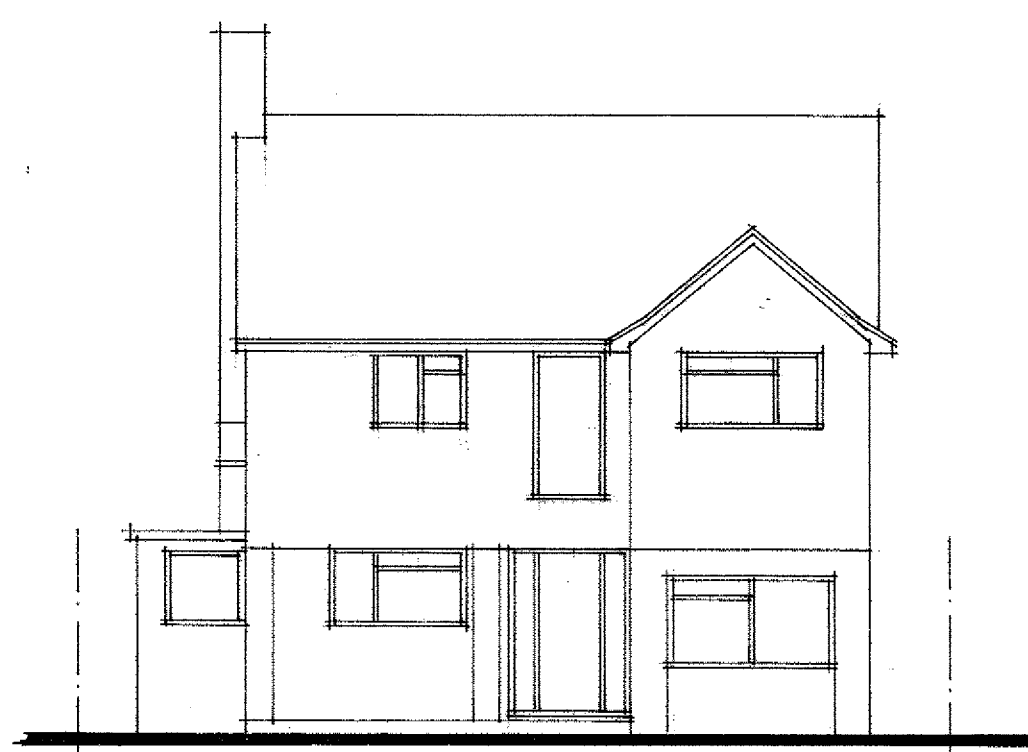


North Elevation

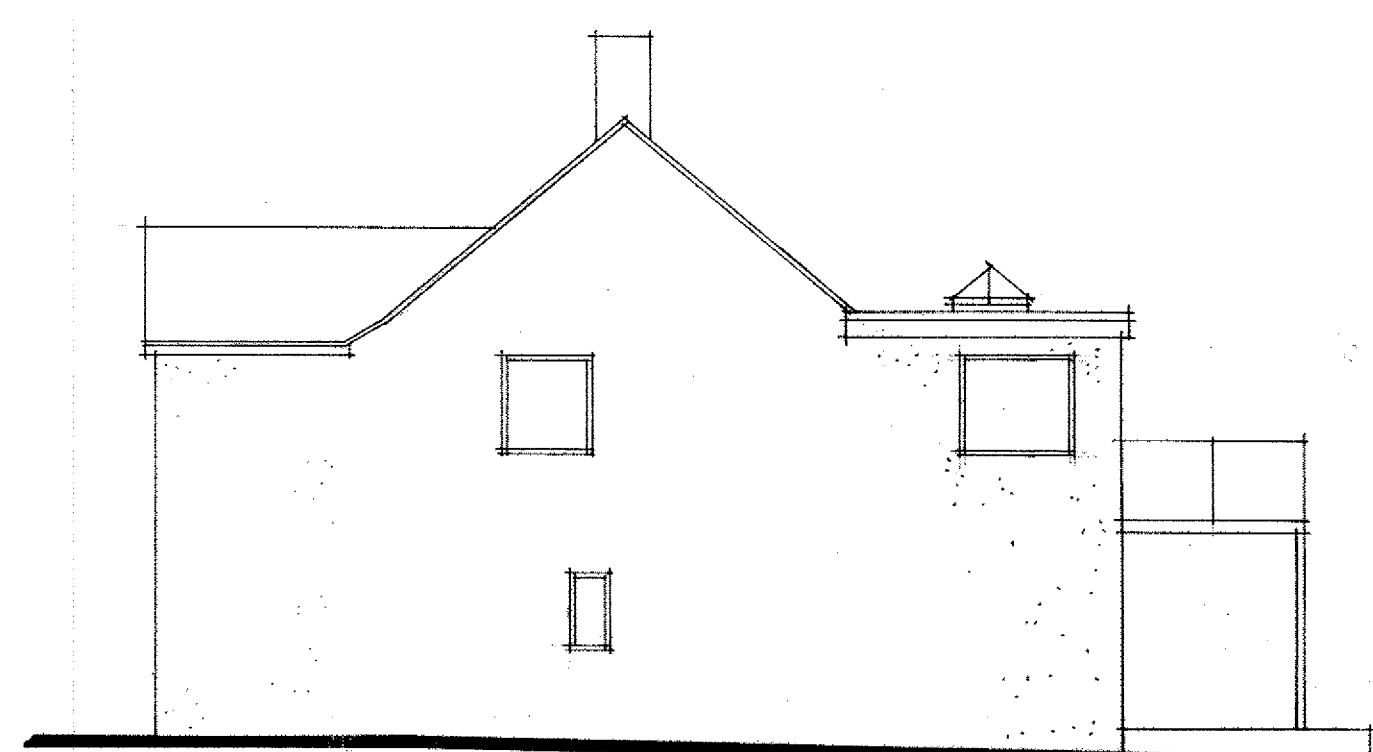


West Elevation

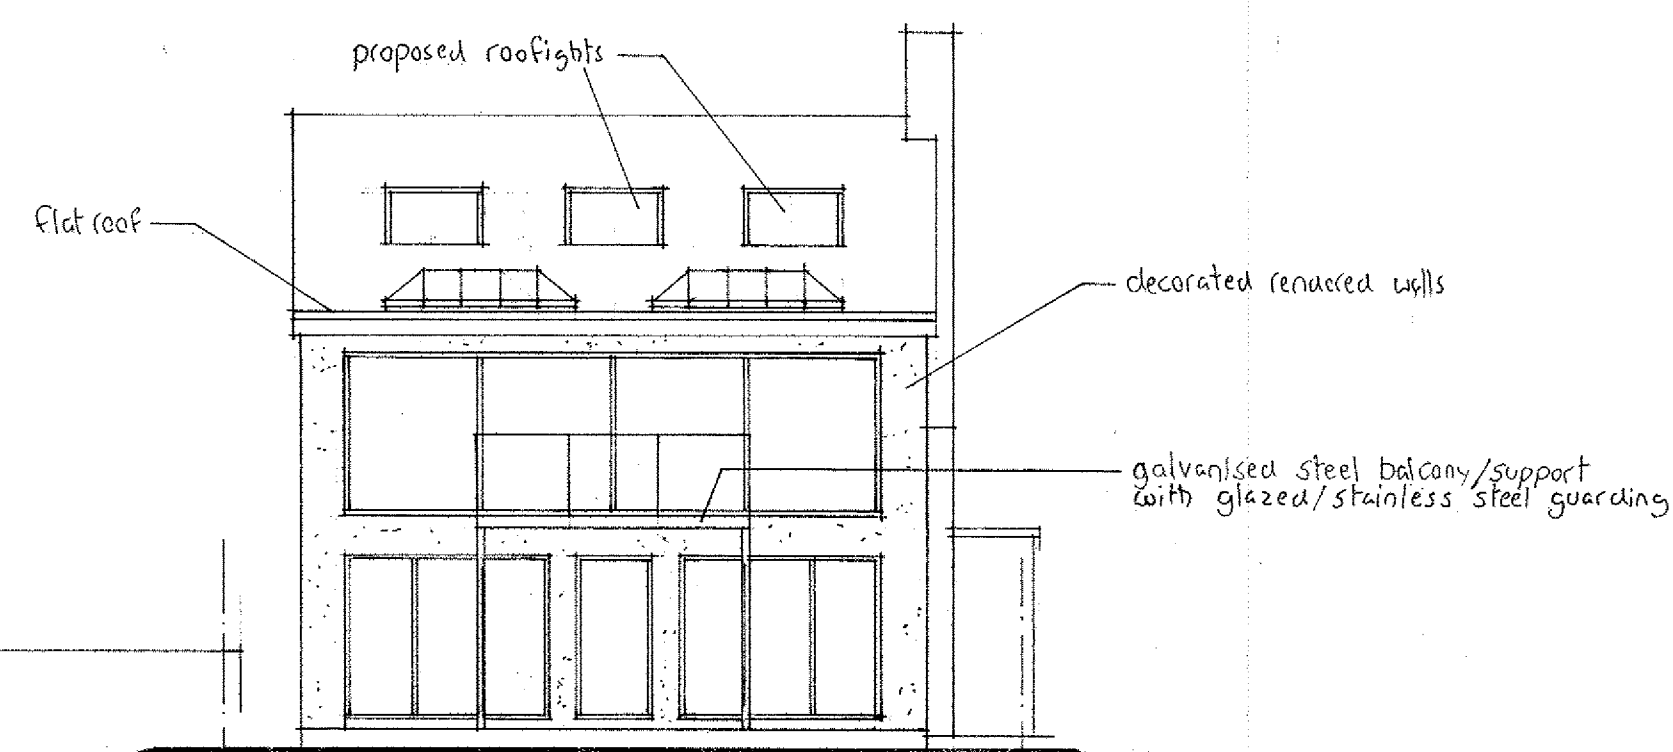


South Elevation

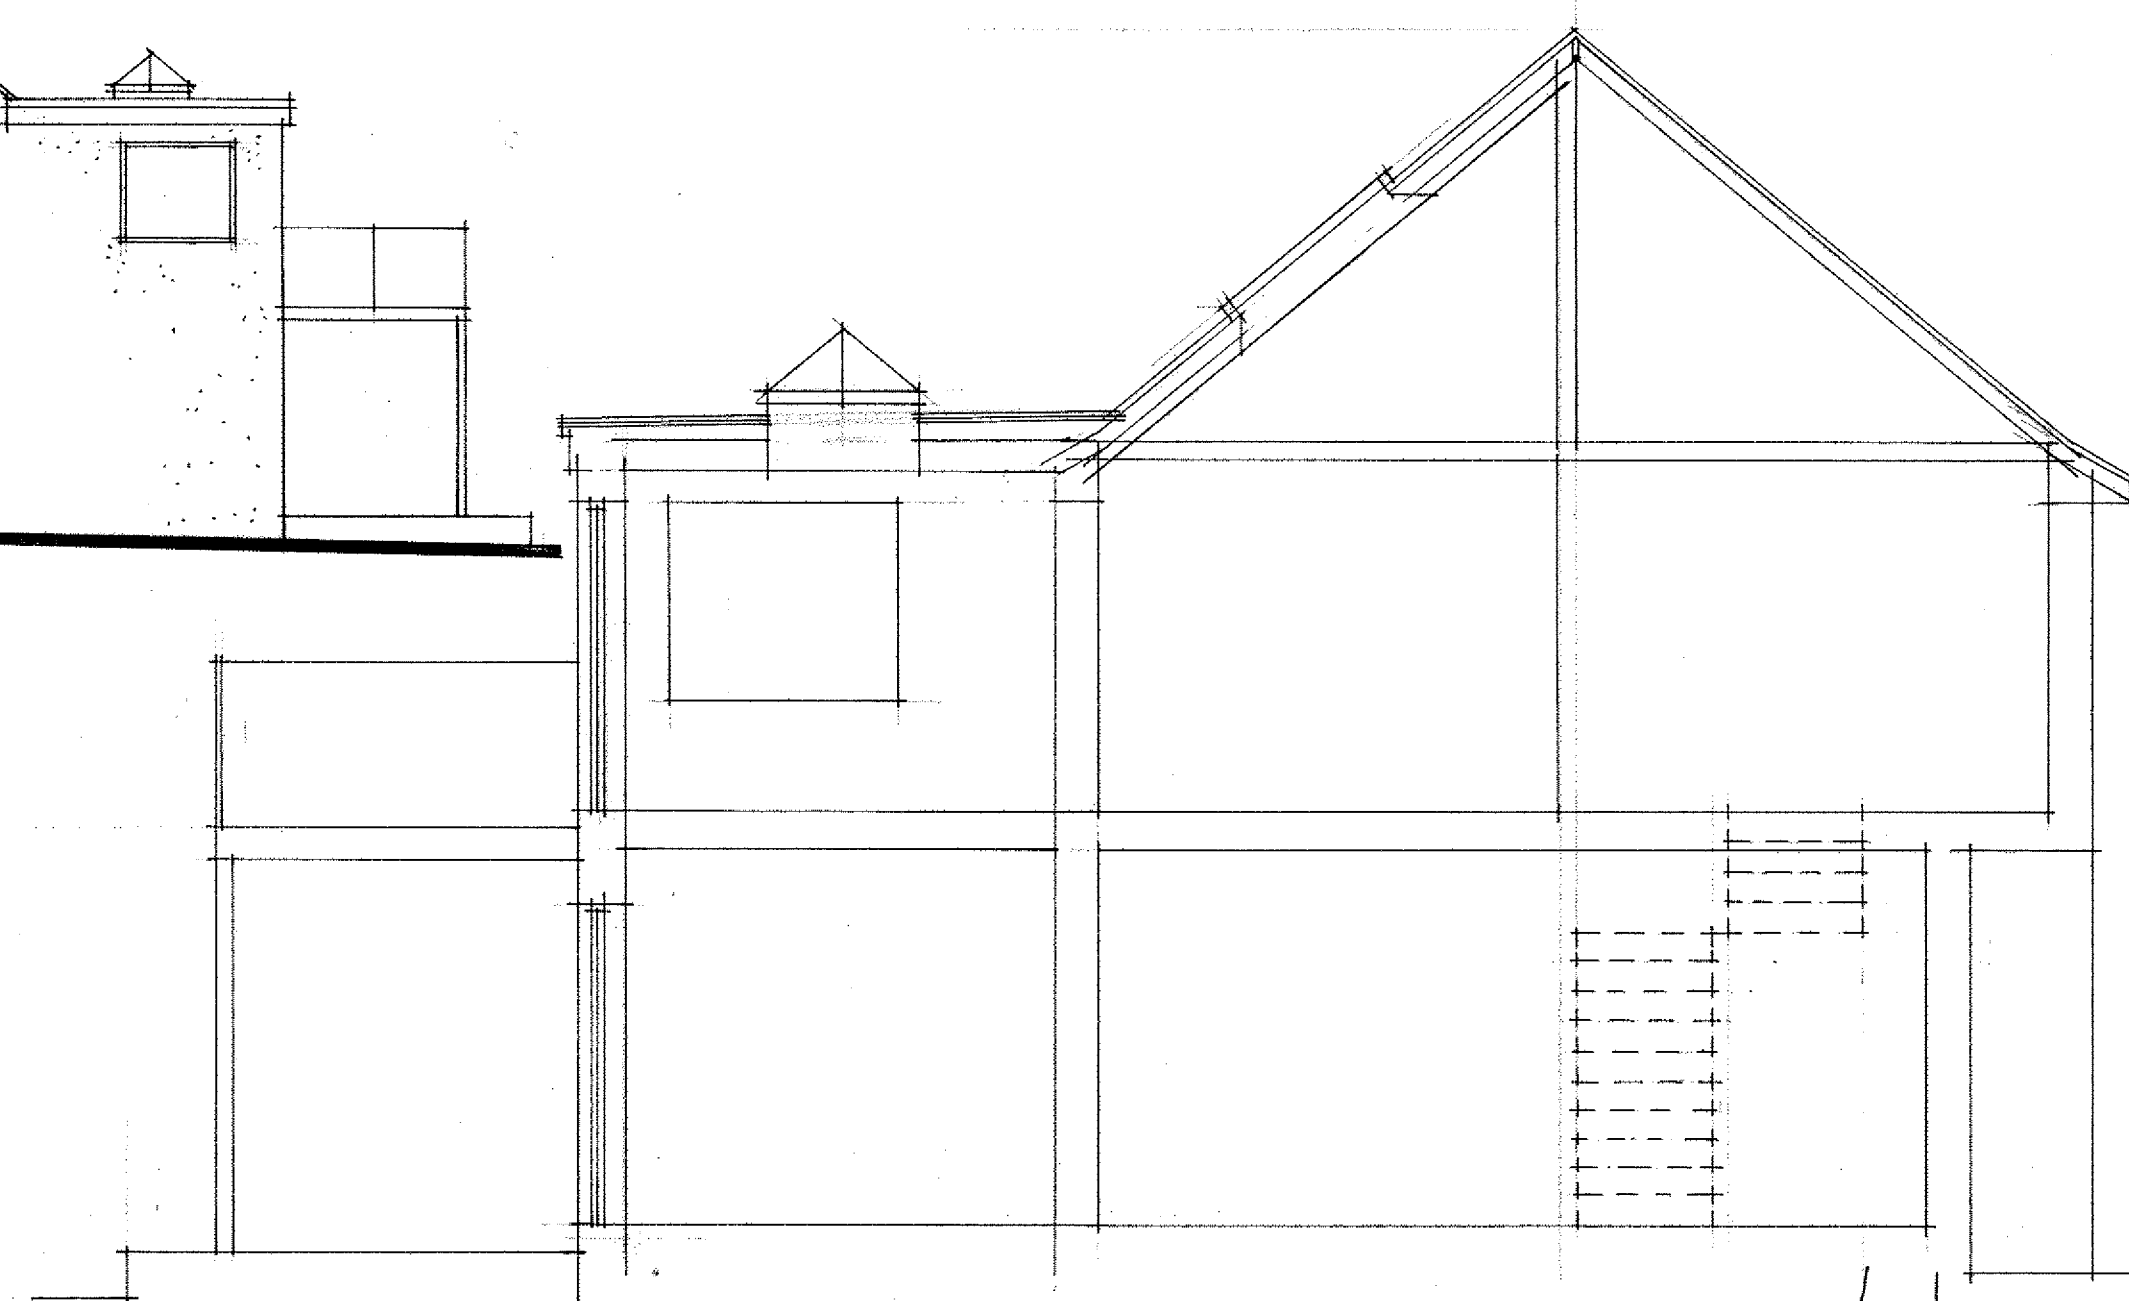

Section

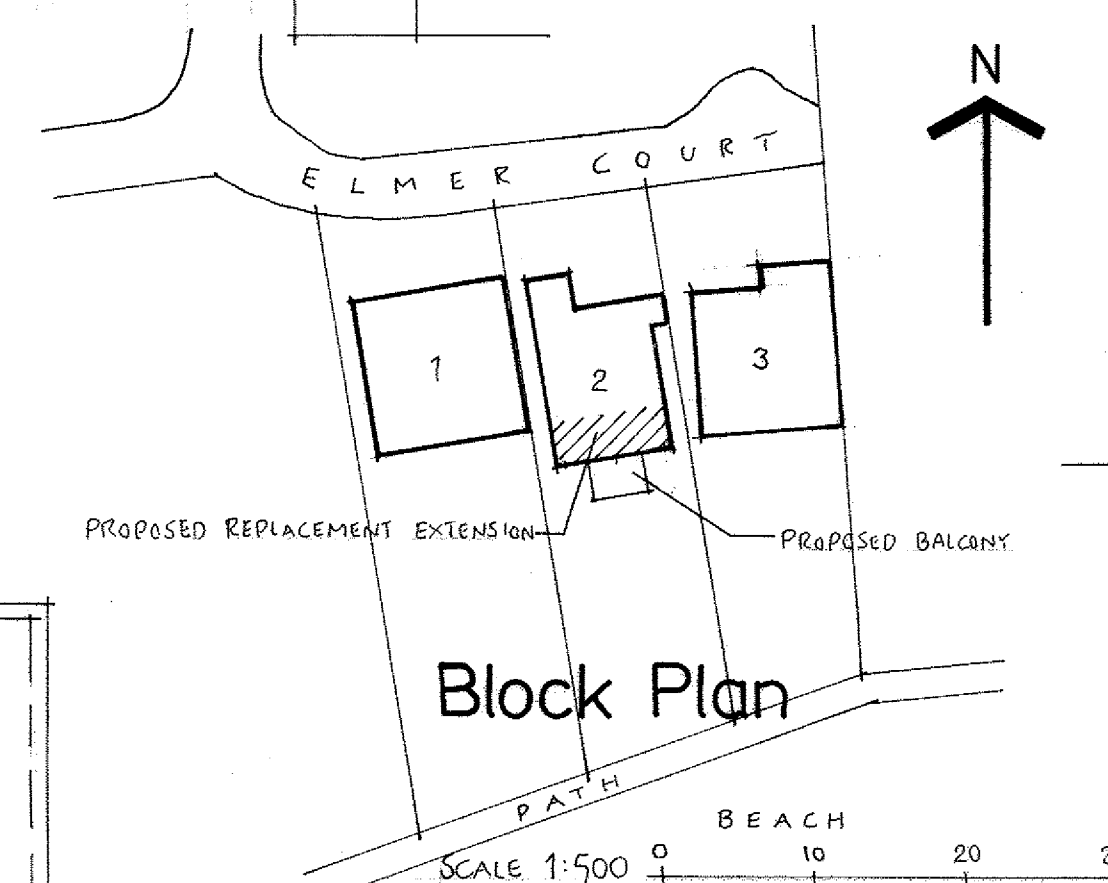


Block Plan

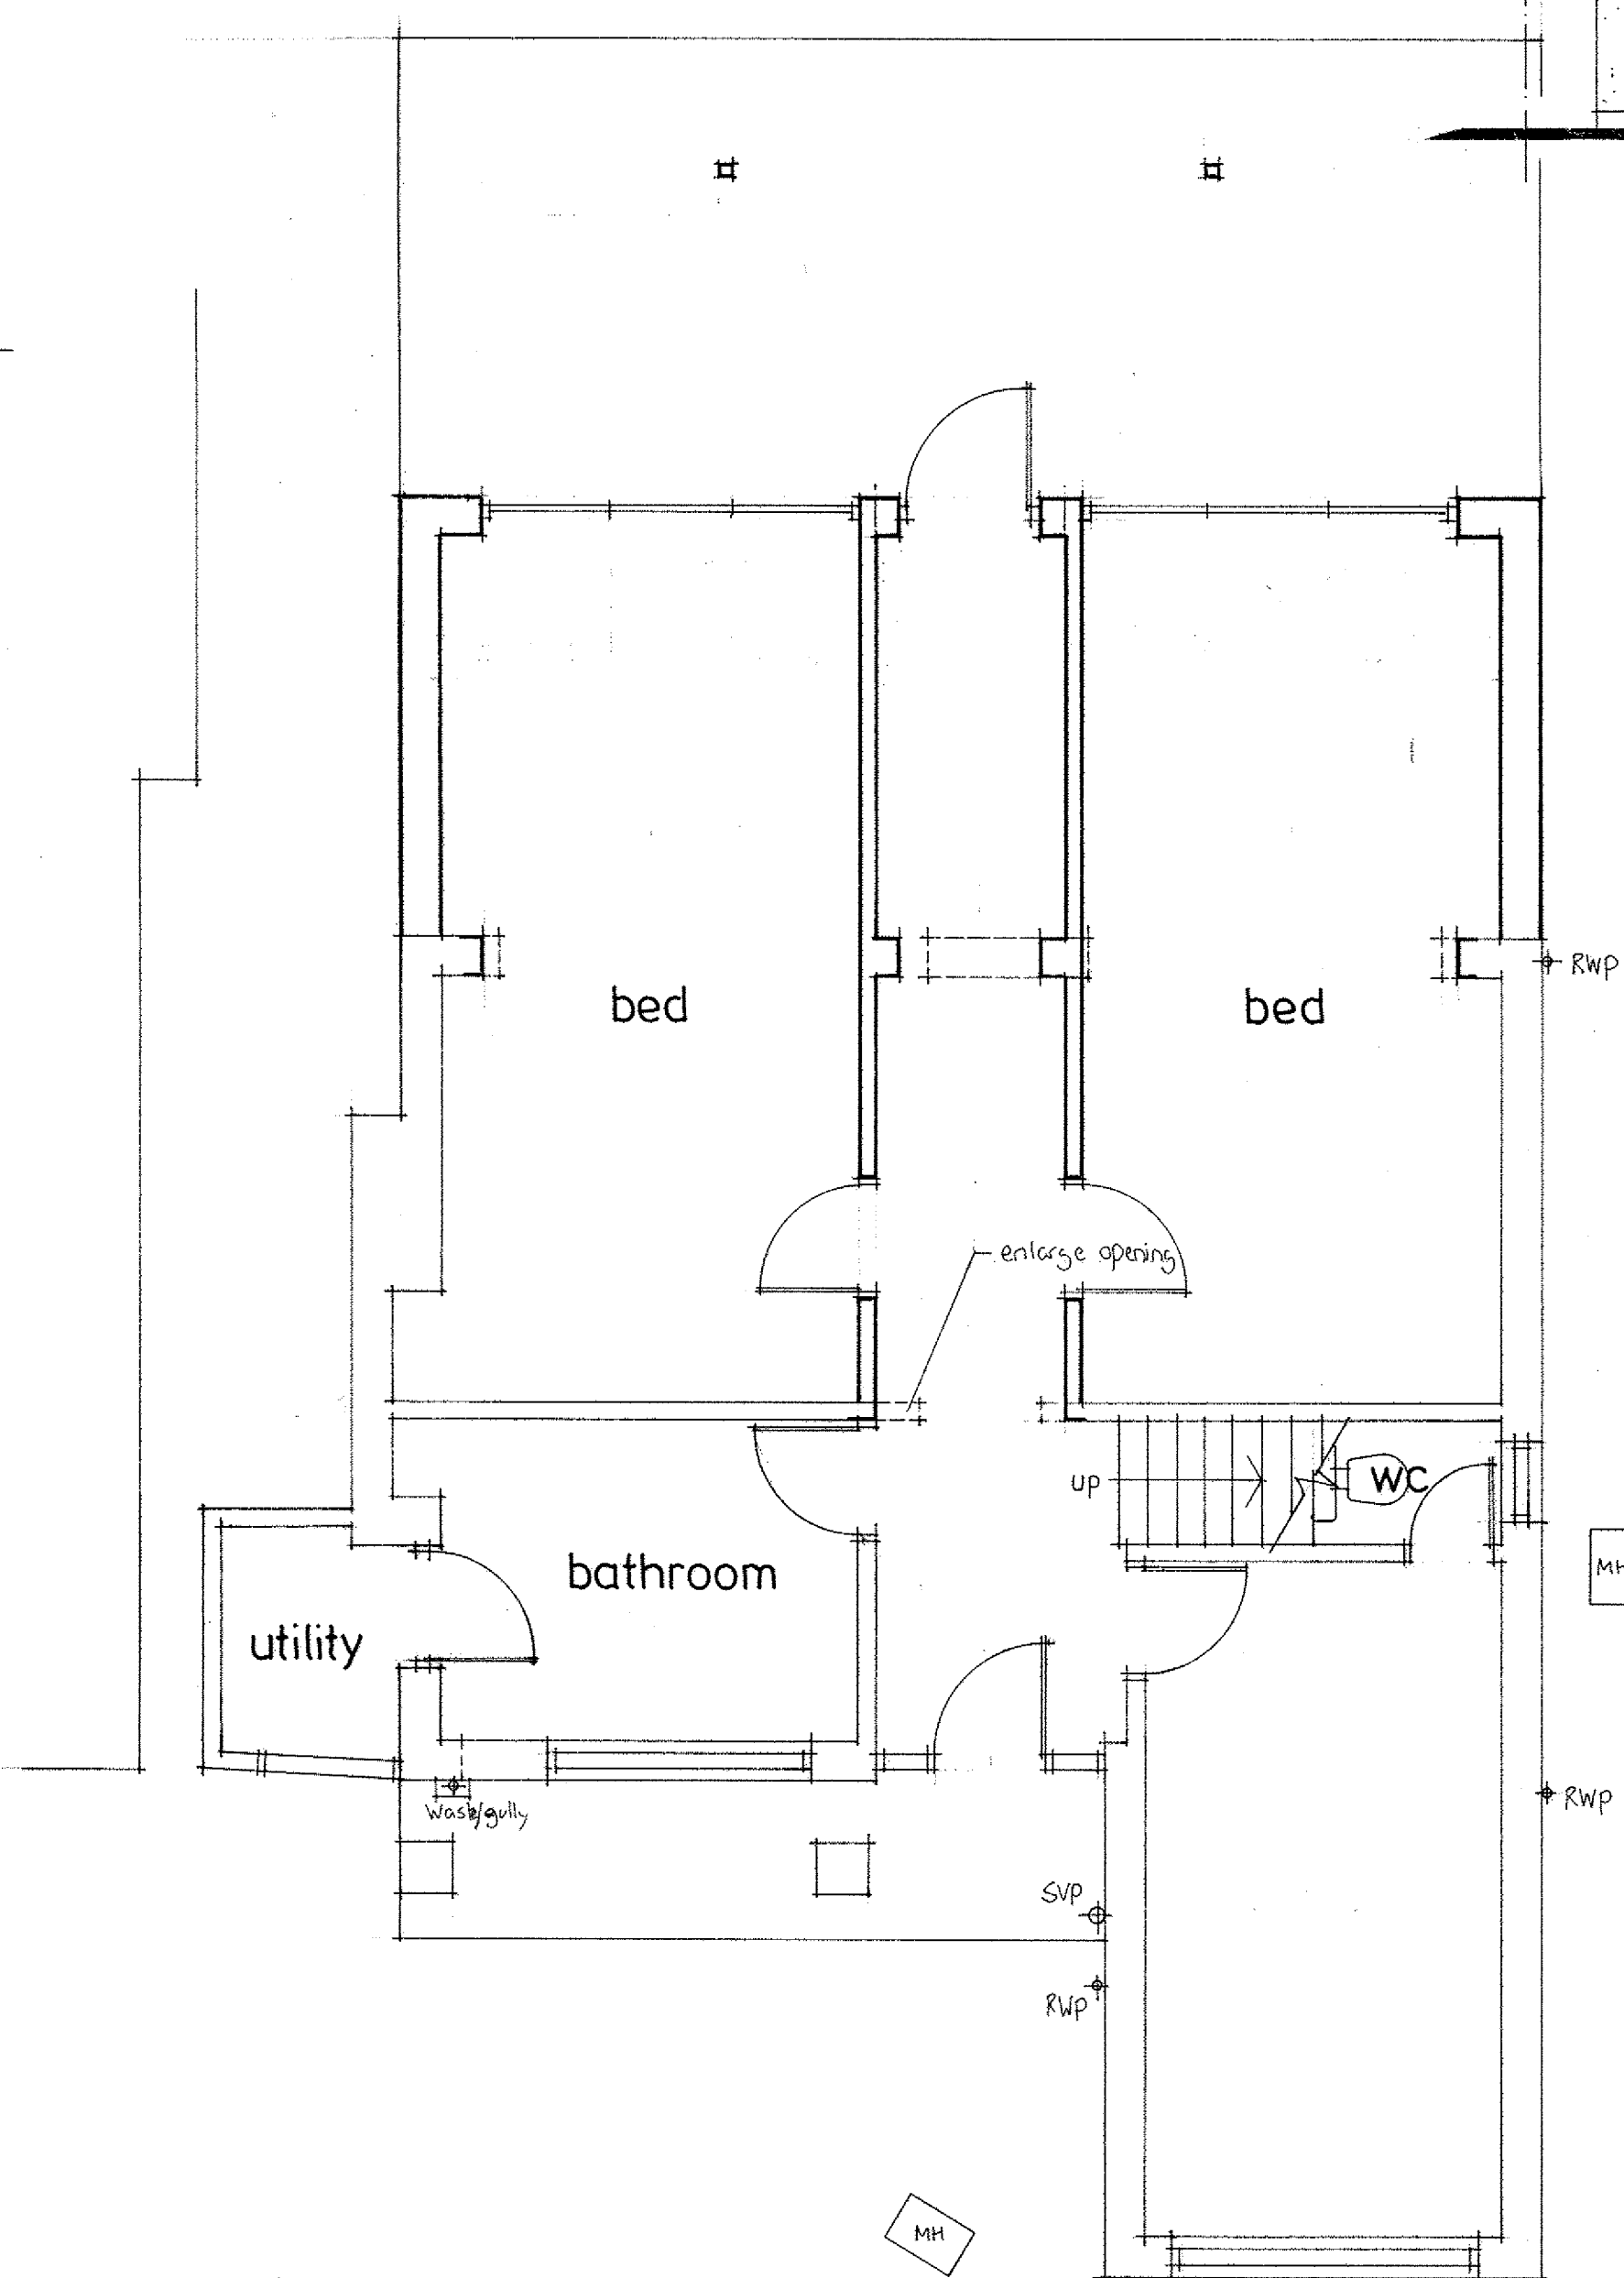


Ground Floor Plan

A1 PAPER SIZE SCALE 1:50 0 1 2 3 4 5
1:100 0 1 2 3 4 5 6 7 8 9 10

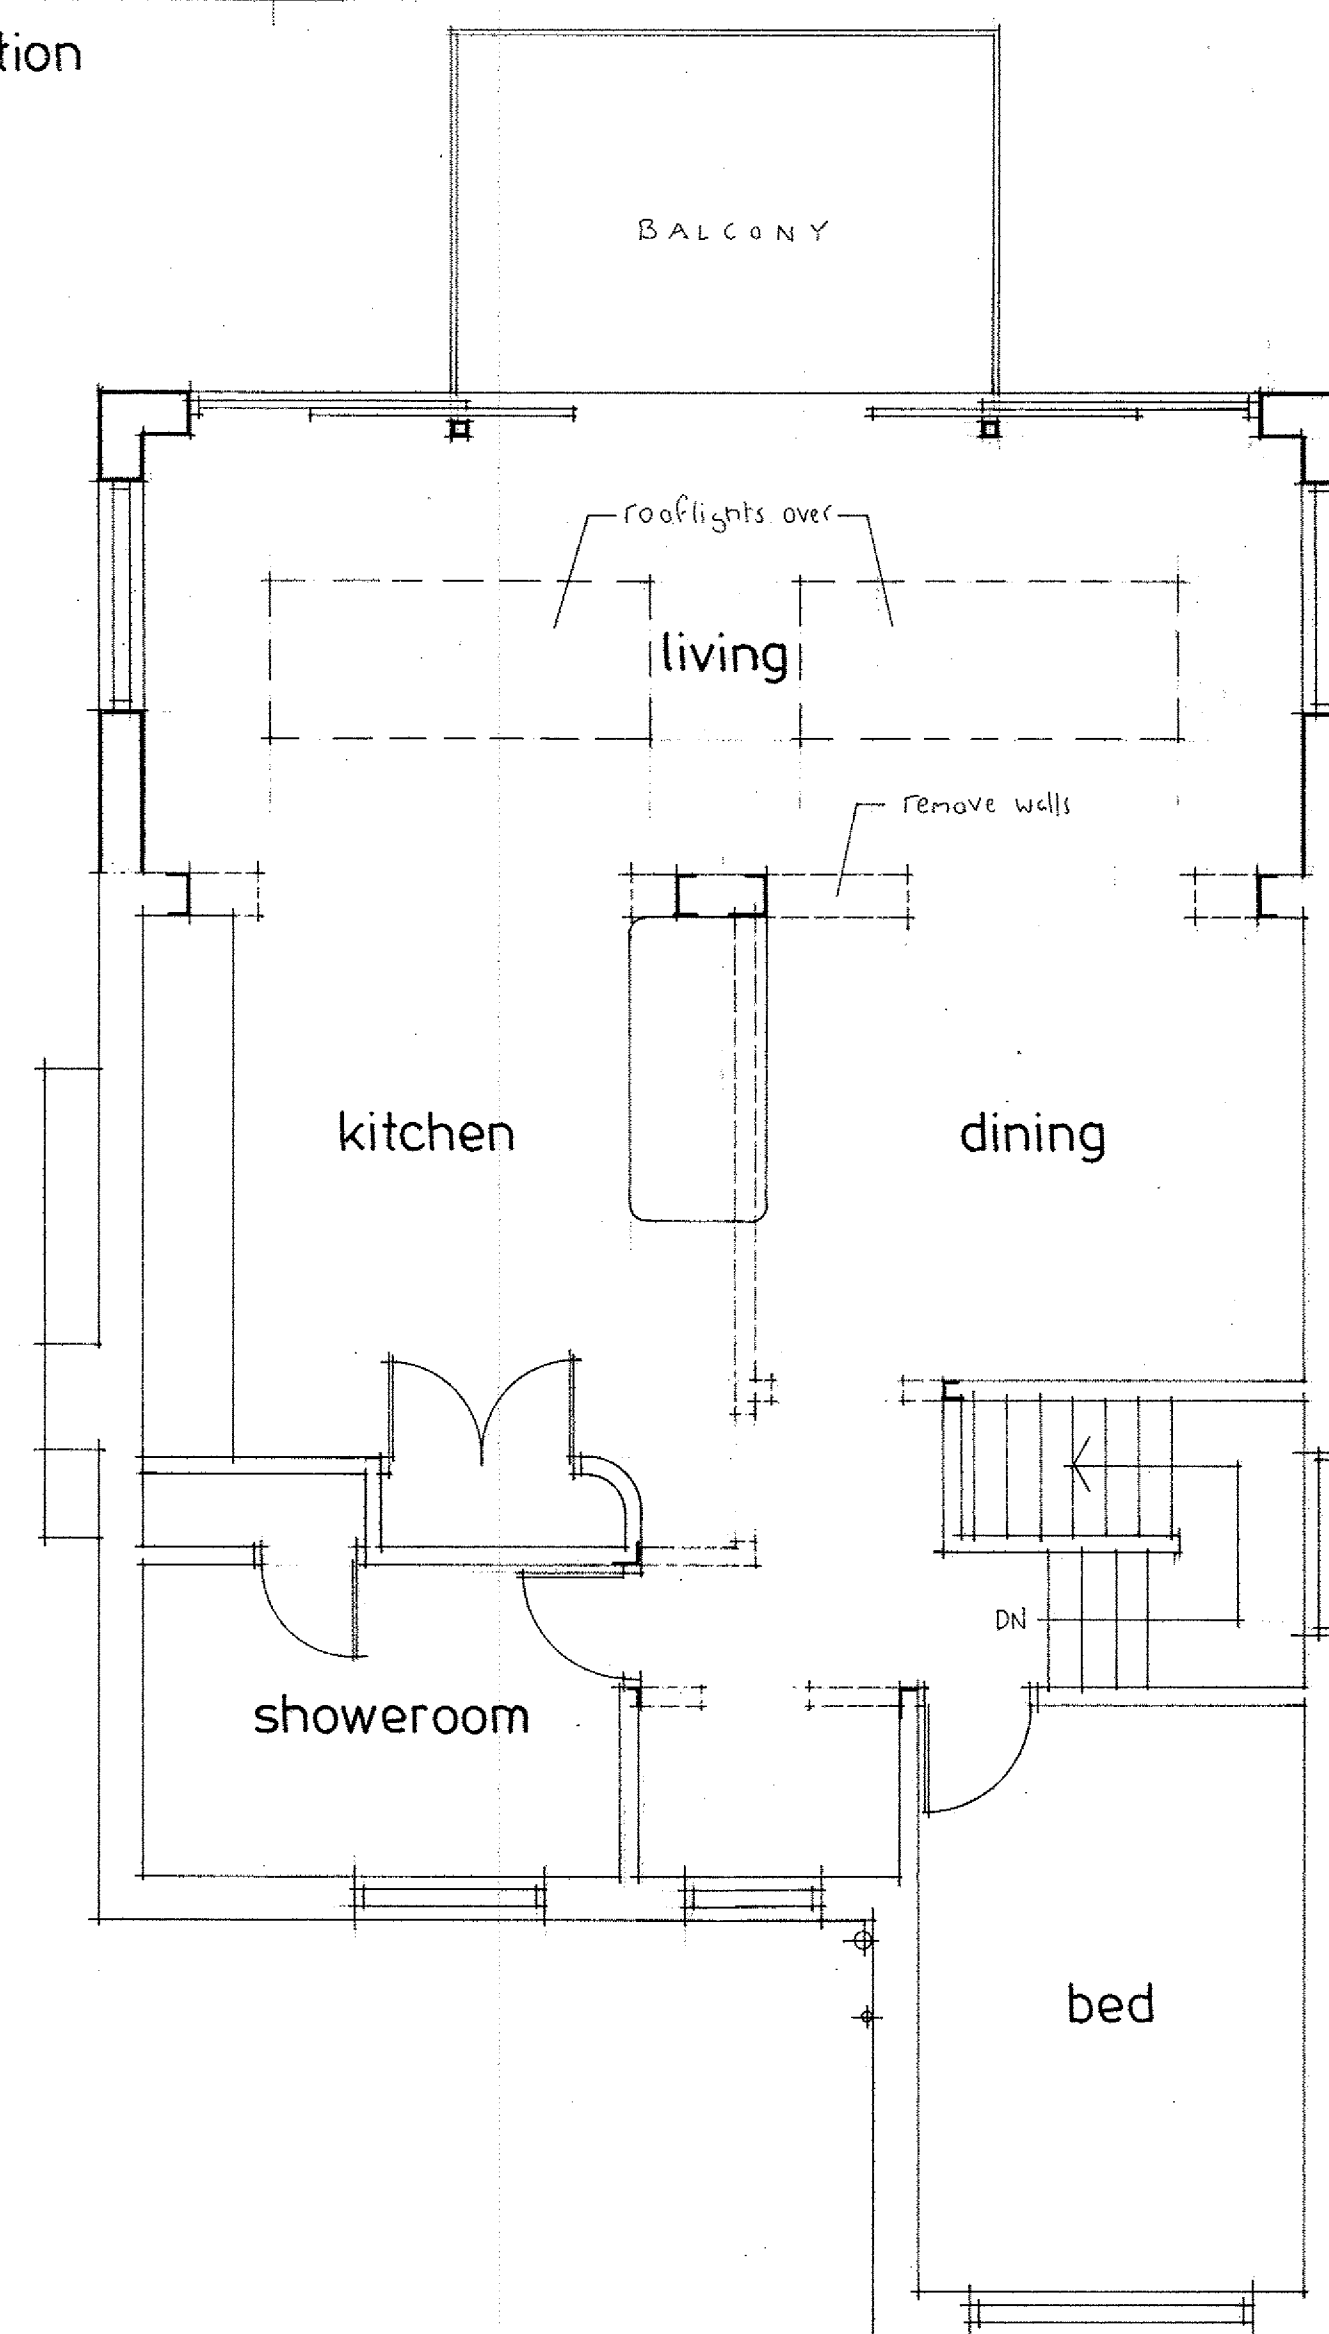

First Floor Plan

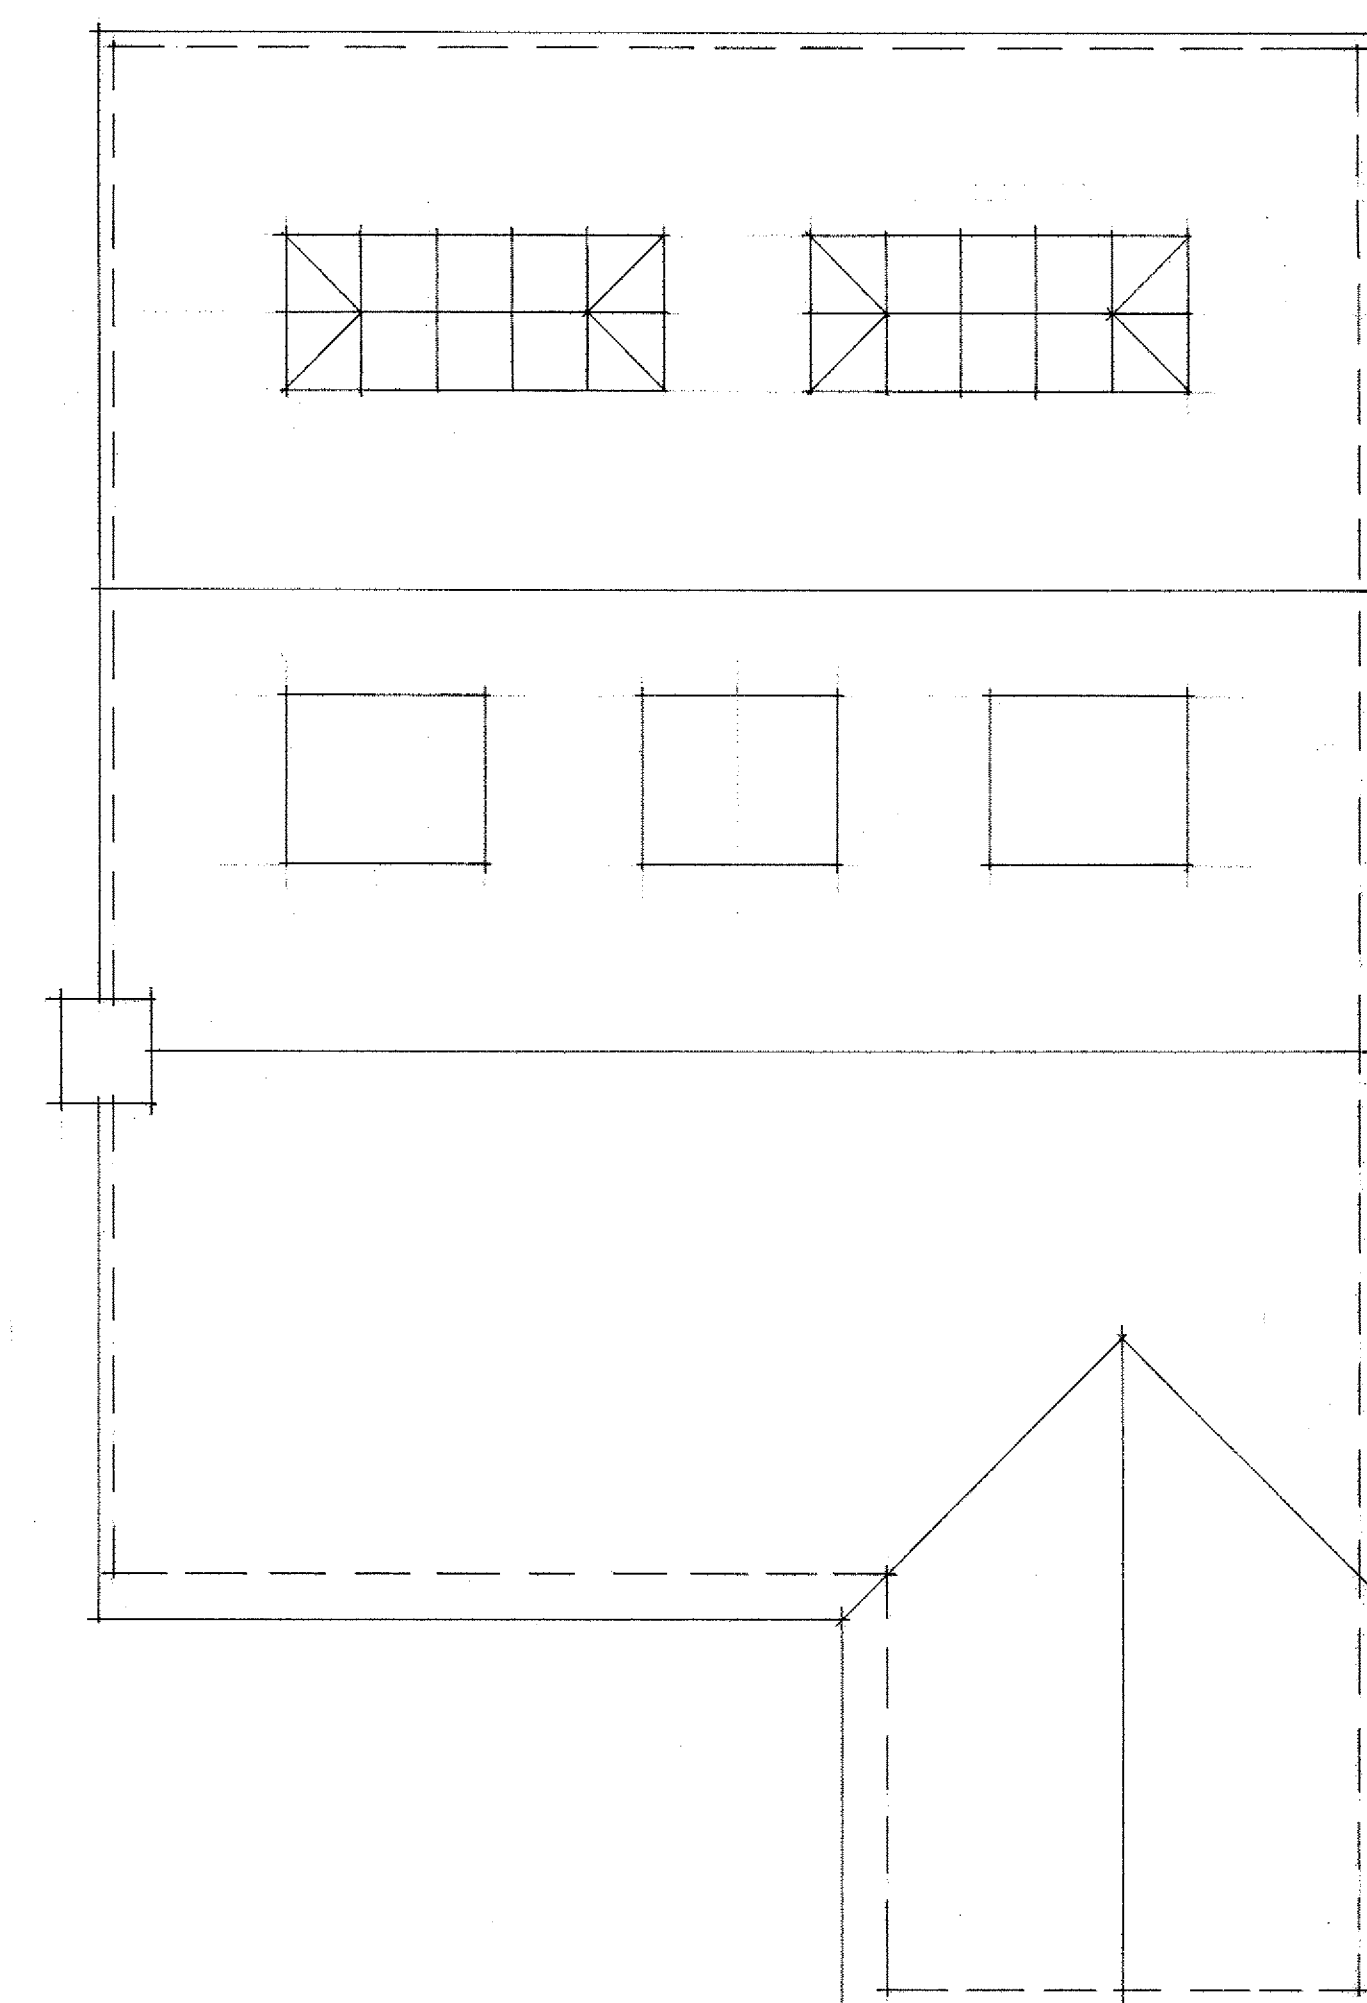

Roof Plan

REVISIONS
REV 'A' 18.5.17
Preliminary layout, elevations, balcony amended.
REV 'B' 30.5.17
Windows, rooflights amended
REV 'C' 6.6.17
Utility room retained. Balustrading amended.
REV 'D' 7.7.17 Stair shown on West Elevation
REV 'E' 13.9.17 - External stair removed, balcony size reduced. Glazed/stainless steel guarding shown.

Do not scale from this drawing all dimensions must be checked on site. This drawing is the sole copyright of Insite Planning Ltd.

Insite Planning Ltd
5 Beechwood Avenue
Brighton, East Sussex
BN1 8ED

Client:

Job:
2 Elmer Court
Bognor Regis
Proposed Replacement
Two Storey Rear
Extension
and Alterations

Date: Sept 2016 Scale: 1:50, 1:100

Drawing No. 1645/2010E