




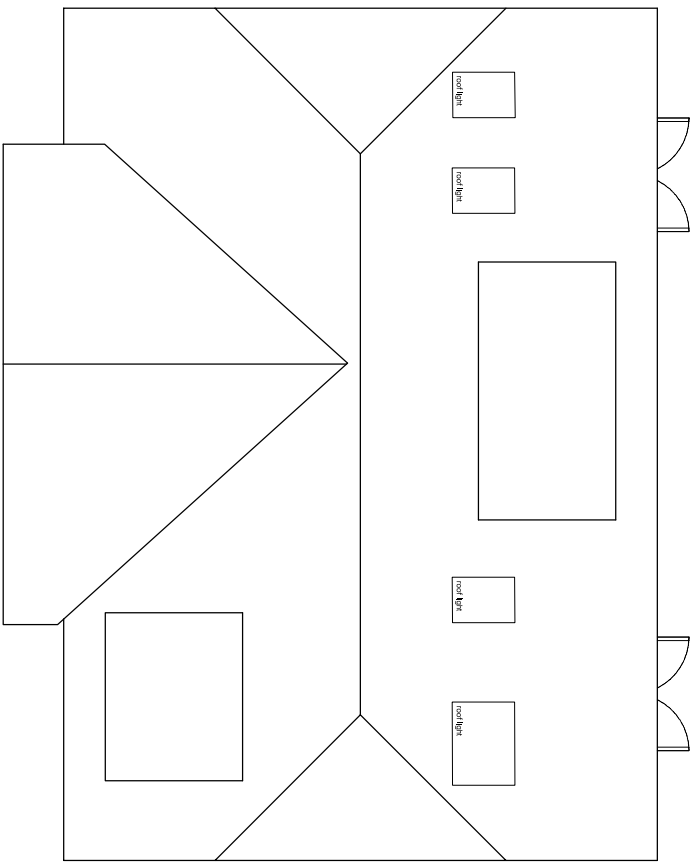


Roof Plan

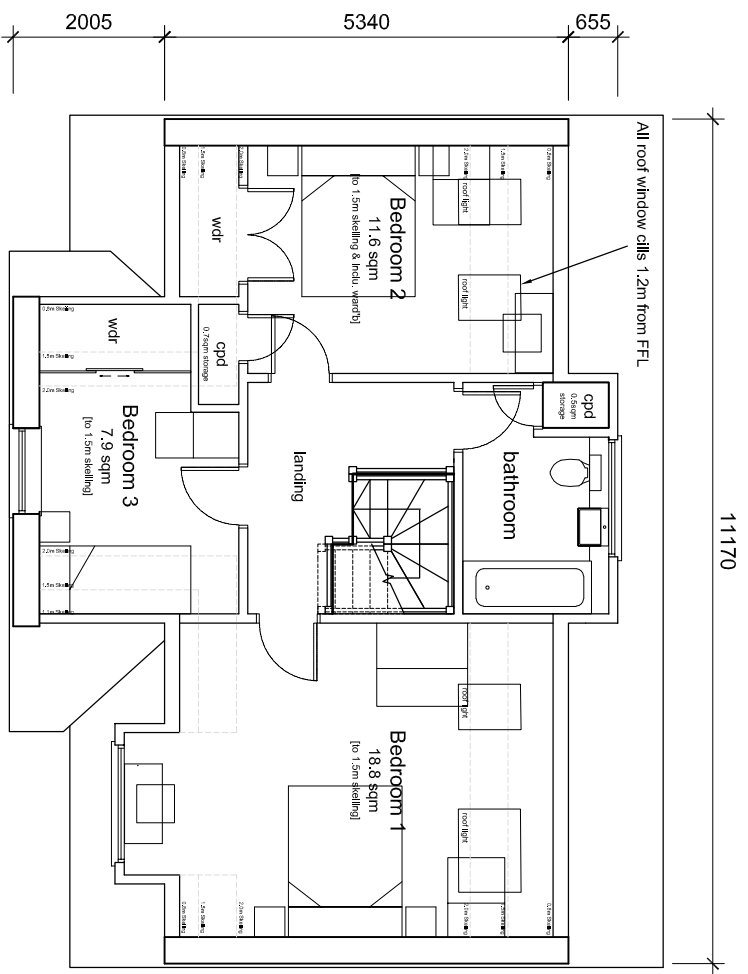


First Floor Plan

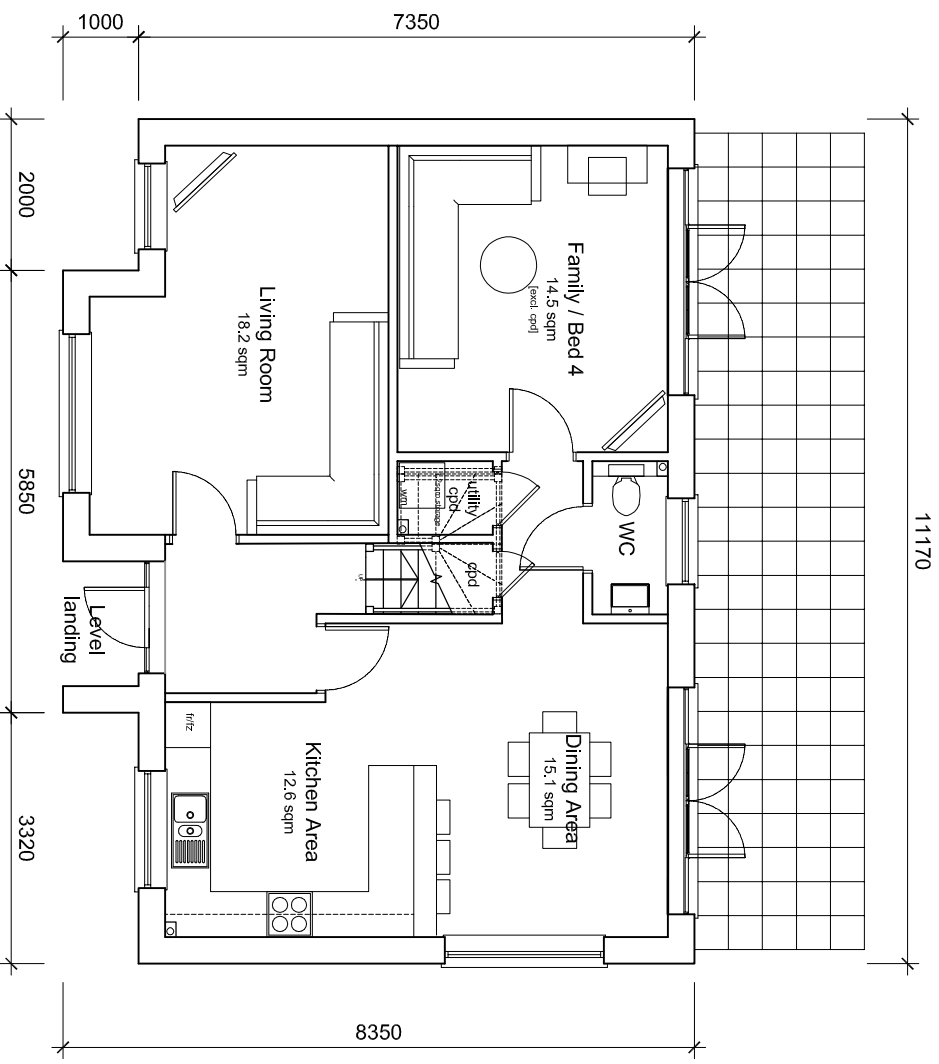


Ground Floor Plan
3-Bedroom 5-Person House
128 sqm / 1377 sqft GFA (in brackets)
2.50m storage included

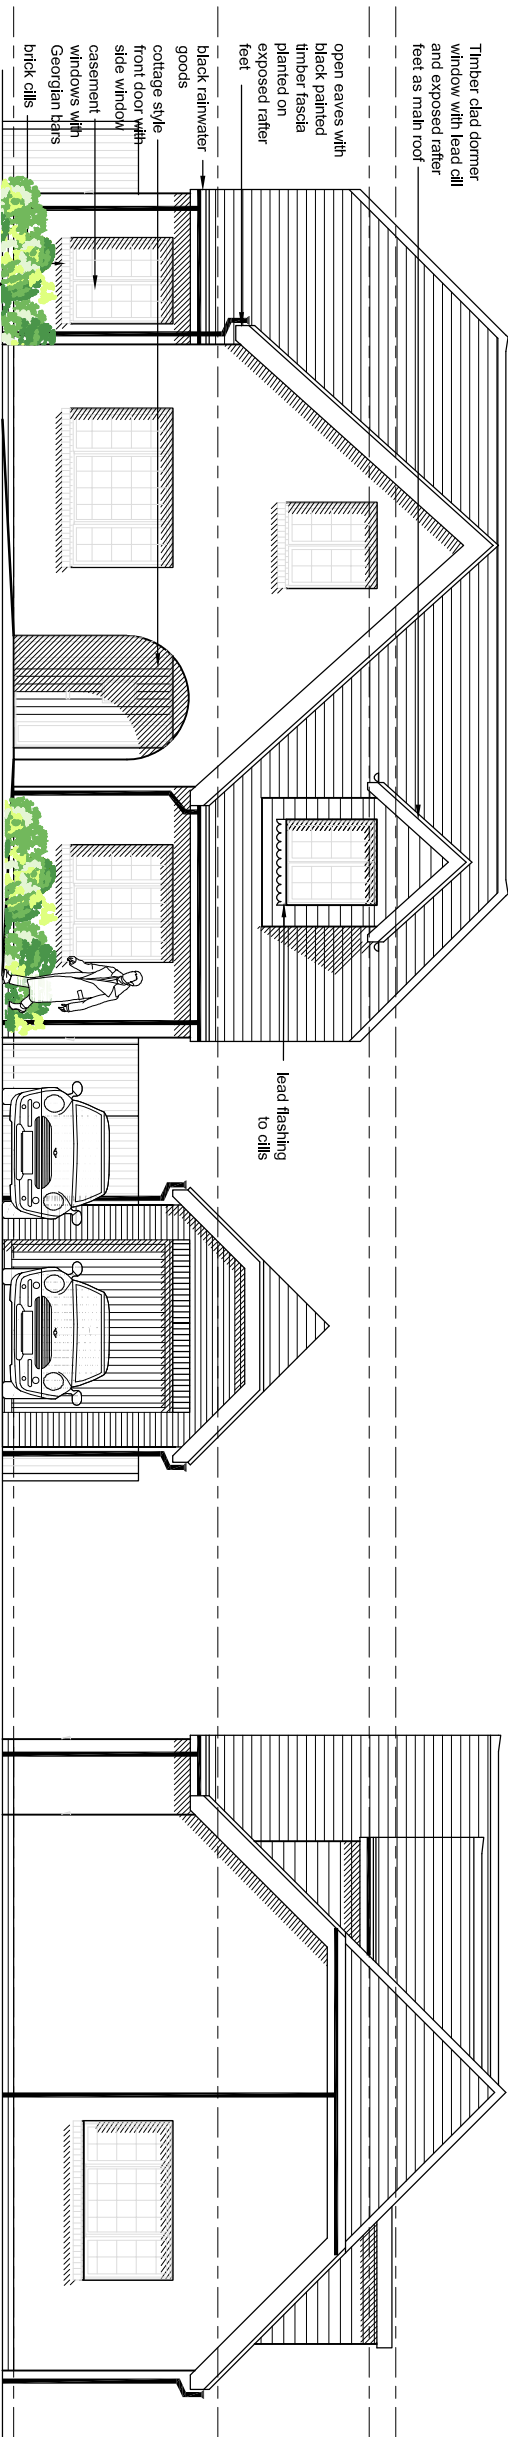

Front Elevation

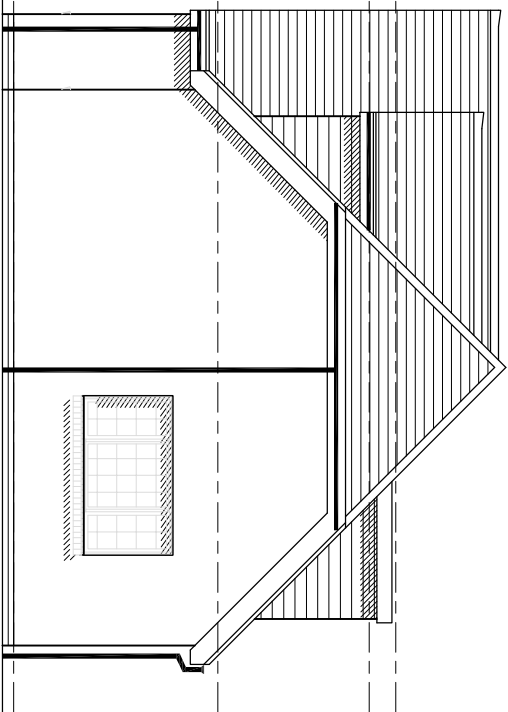


Side Elevation

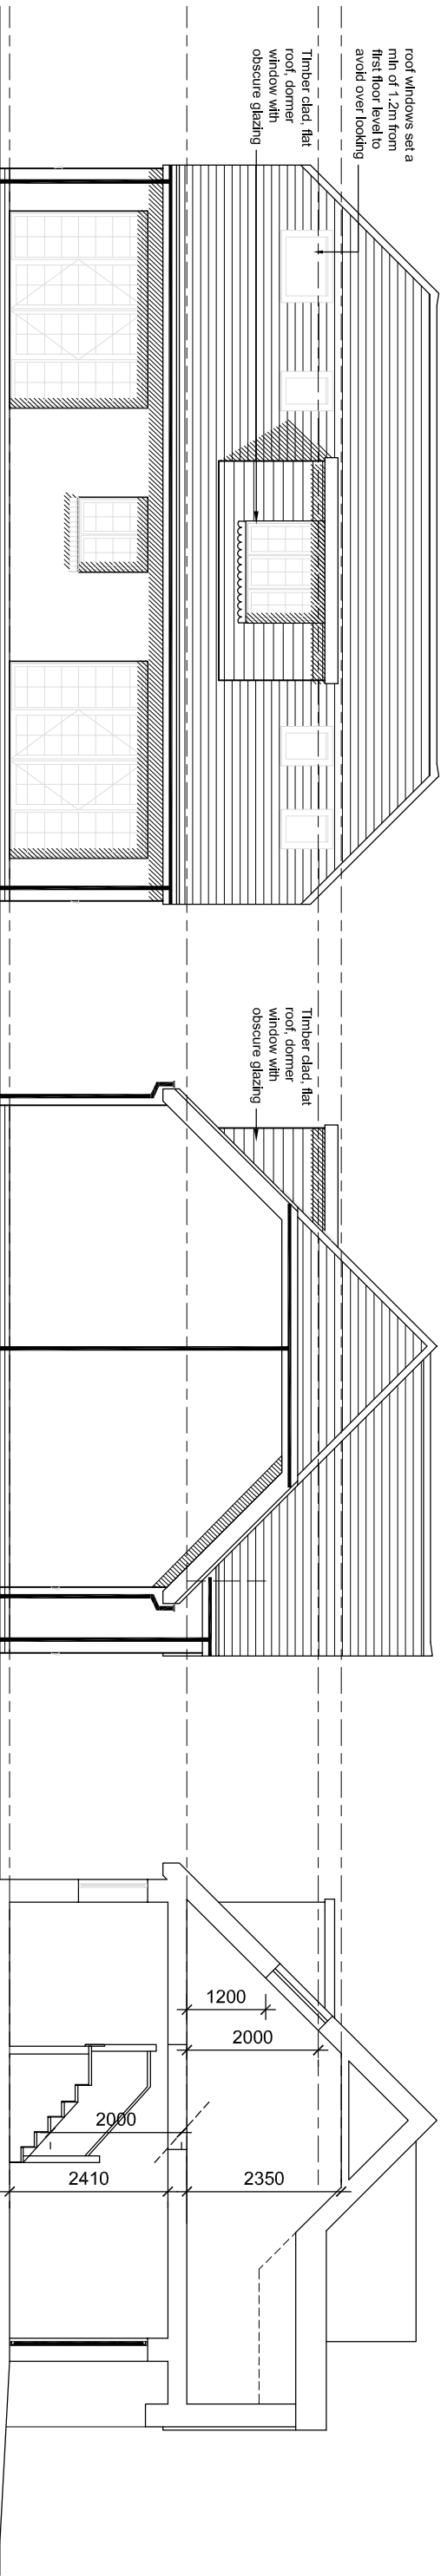


Rear Elevation

Side Elevation

Section

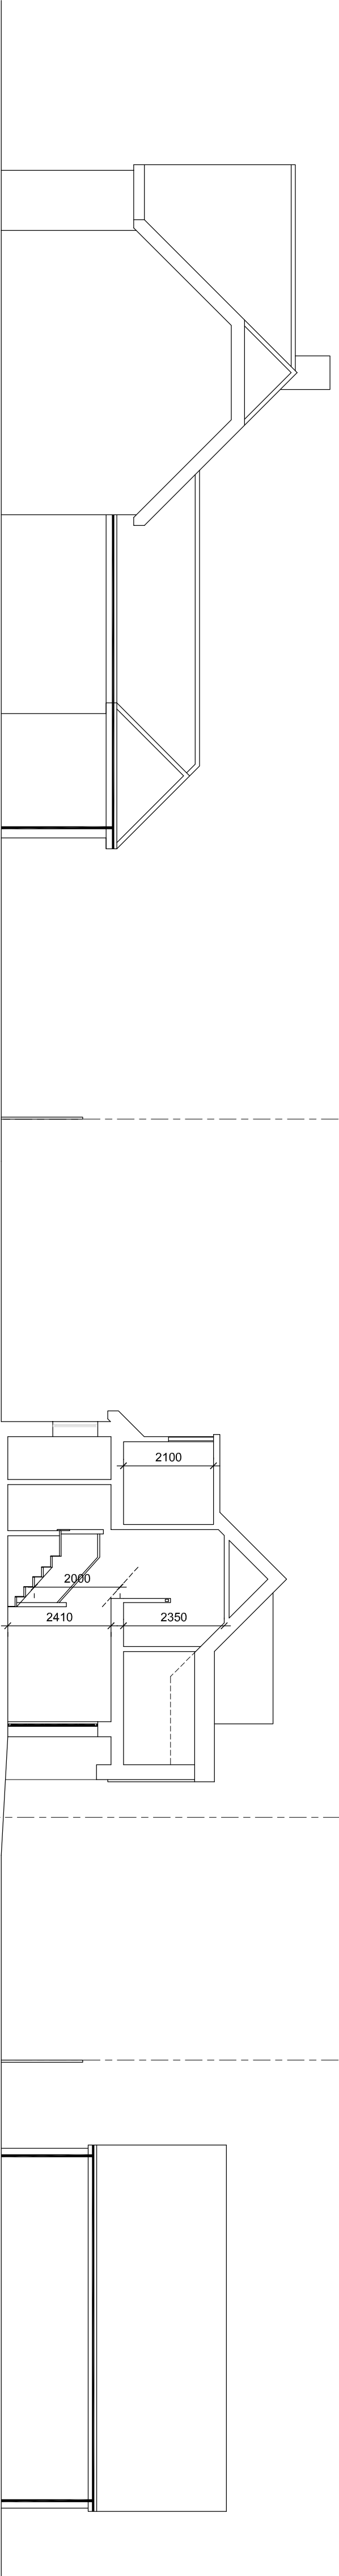

LONGITUDINAL SECTION THROUGH 177 MIDDLETON ROAD
AND PROPERTY NORTH OF SUNDALE LANE

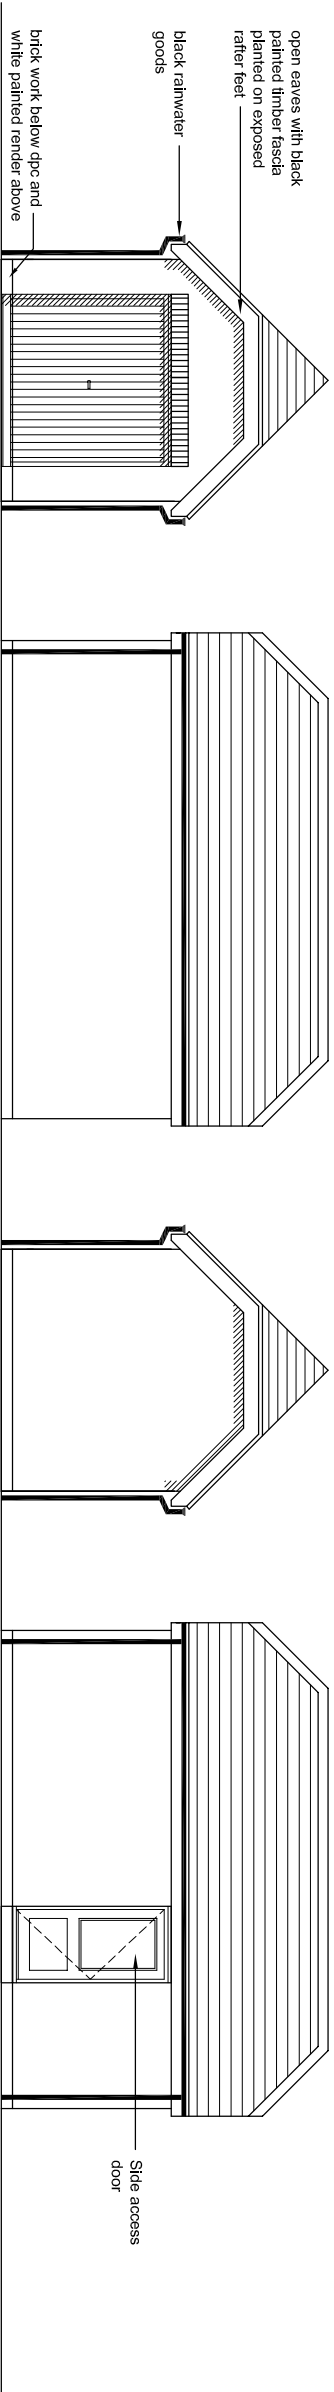

Front Elevation

Side Elevation

Rear Elevation

Side Elevation

Rev	Date	Revision Details	Dr	Ch
Rev	Date	Revision Details	Dr	Ch
Miss Walker				
Client's Name				
Job Title				
Land at rear of 177 Middleton Road				
along Sundale Lane				
Drawing Title				
Plans and Elevations				

Scale	1:100 @ A1 / 1:200 @ A3
metres	2 4 6 8 10
Drawn	Checked
SW	SW
Date	02.07.19
Job No	Drawing No
2001	03
Rev	-
Status	
APPROVAL	
CDP Plan No: 20072019 - 152508	177 Middleton Road - proposed building