


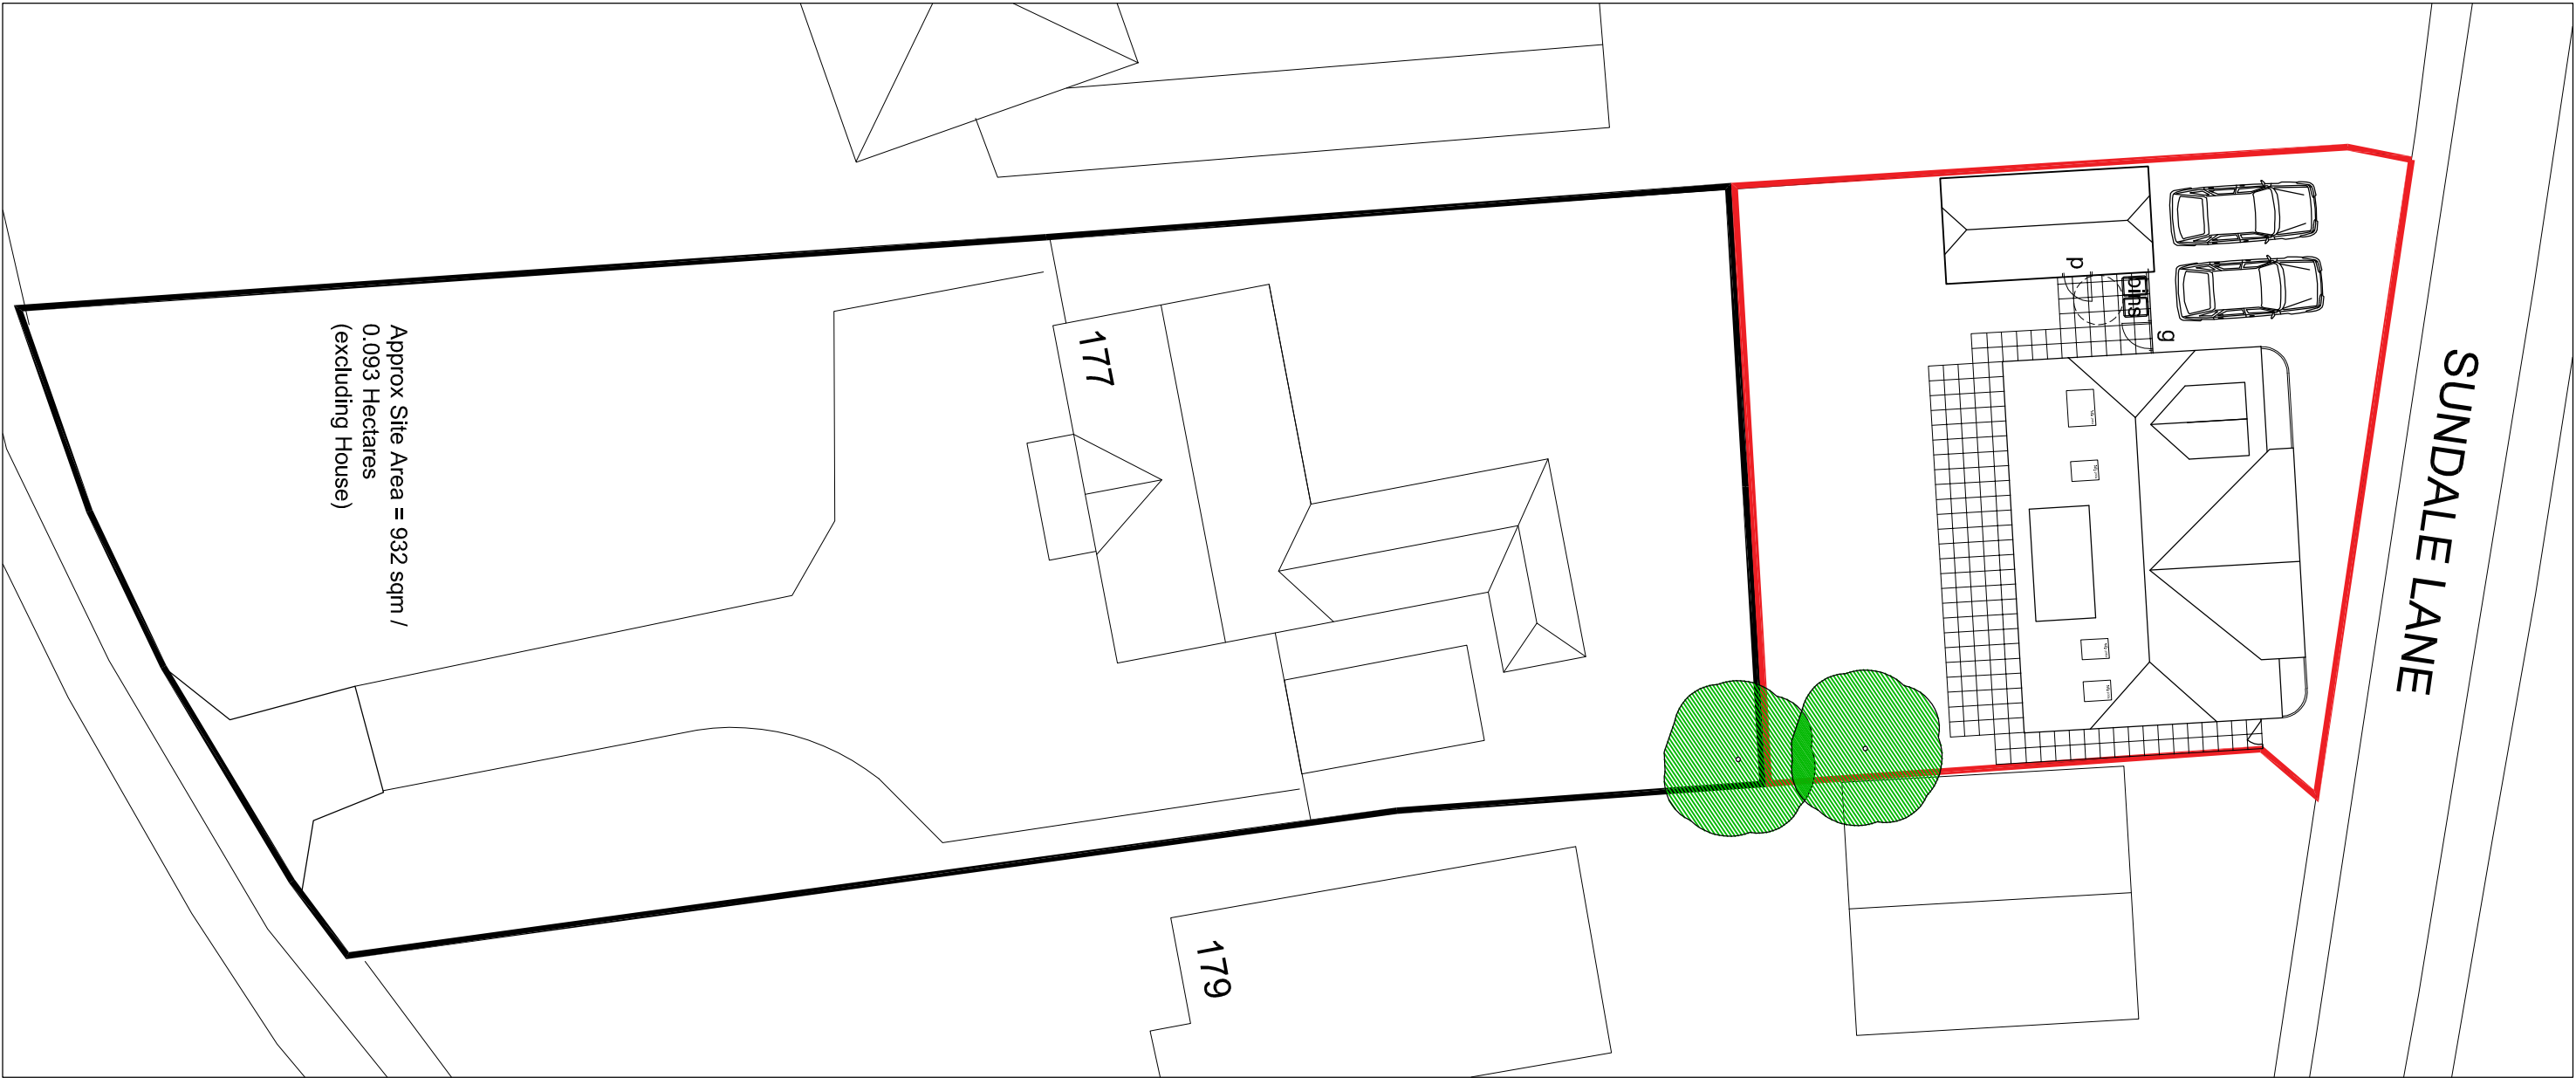
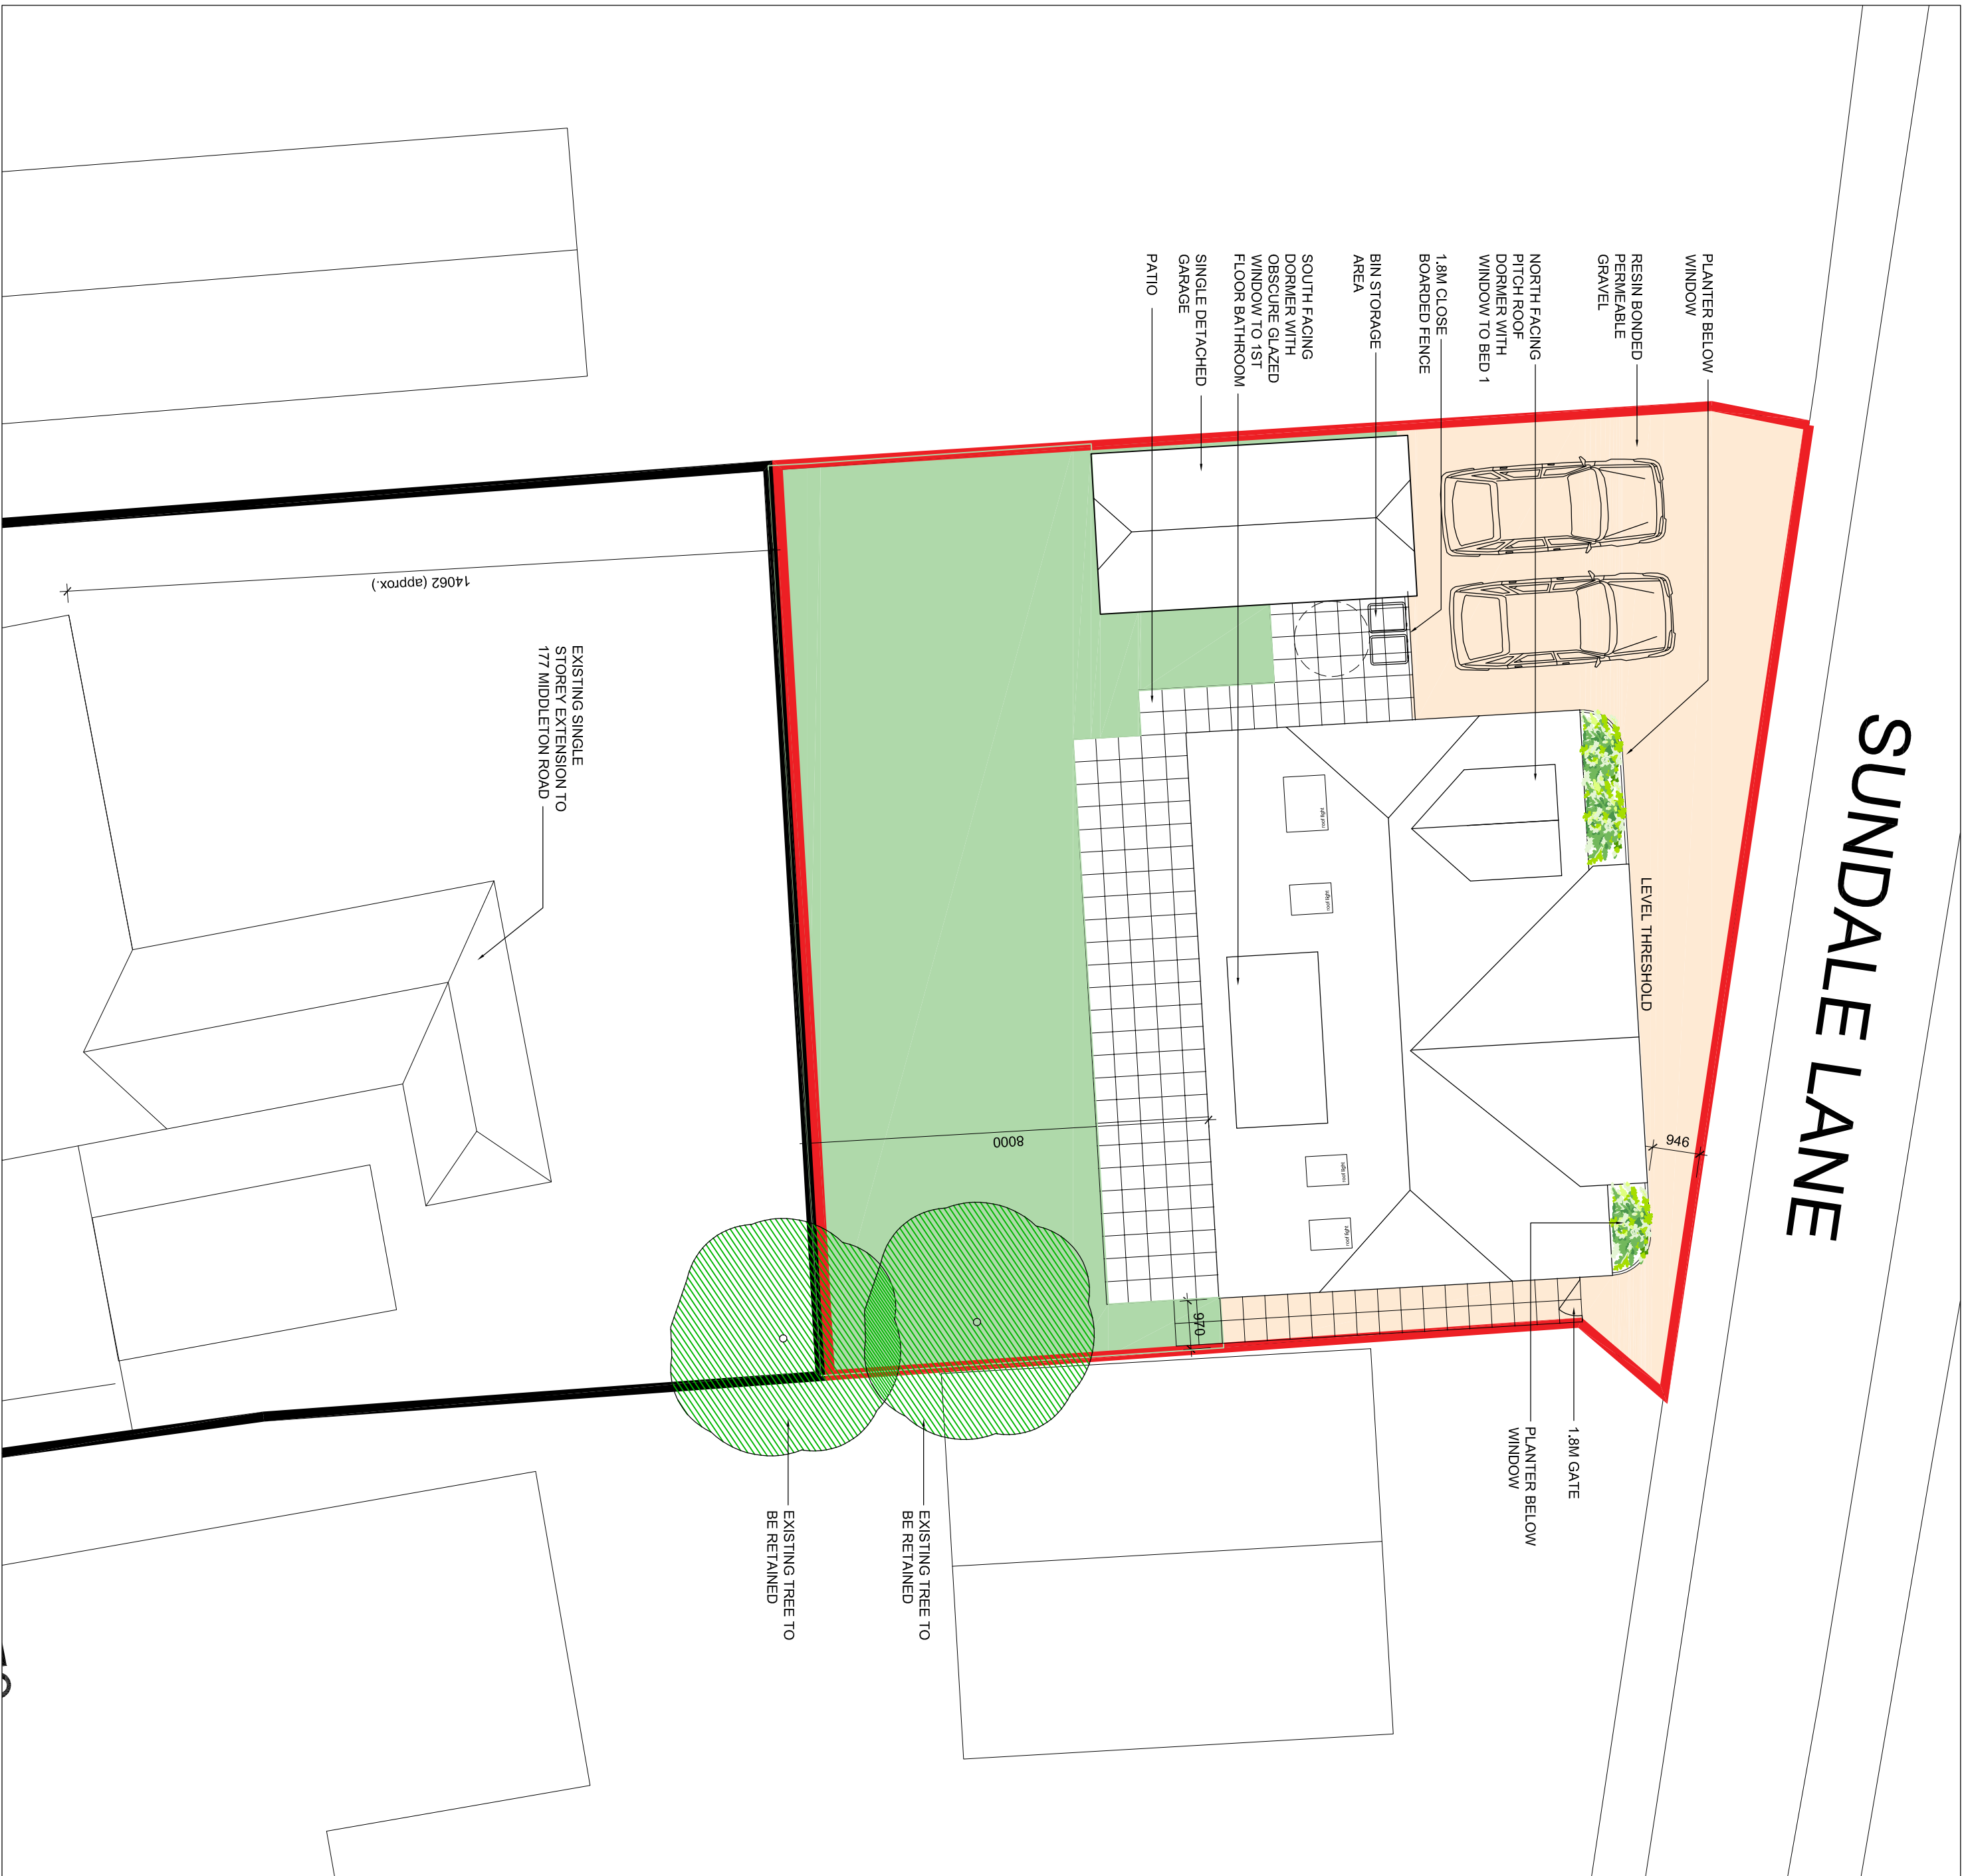


 

BLOCK PLAN
Scale 1:200 @ A1

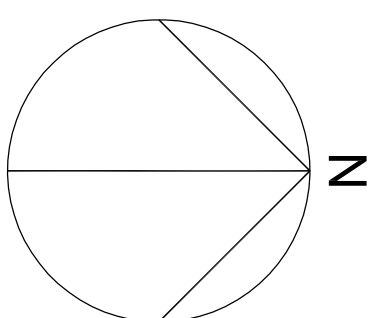

SITE PLAN
Scale 1:100 @ A1

 

A.	08.07.19	Block plan scale updated.	SW	SW
Rev.	Date	Revision Details	Dr	CH

Client's Name
Miss Walker

Job Title
Land at rear of 177 Middleton Road
along Sundale Lane

Drawing Title
Block Plan and Site Plan

Scale
SCALE VARIES

Drawn	Checked	Date
SW	SW	02.07.19
Job No	Drawing No	Rev
2001	02	A

Status
APPROVAL