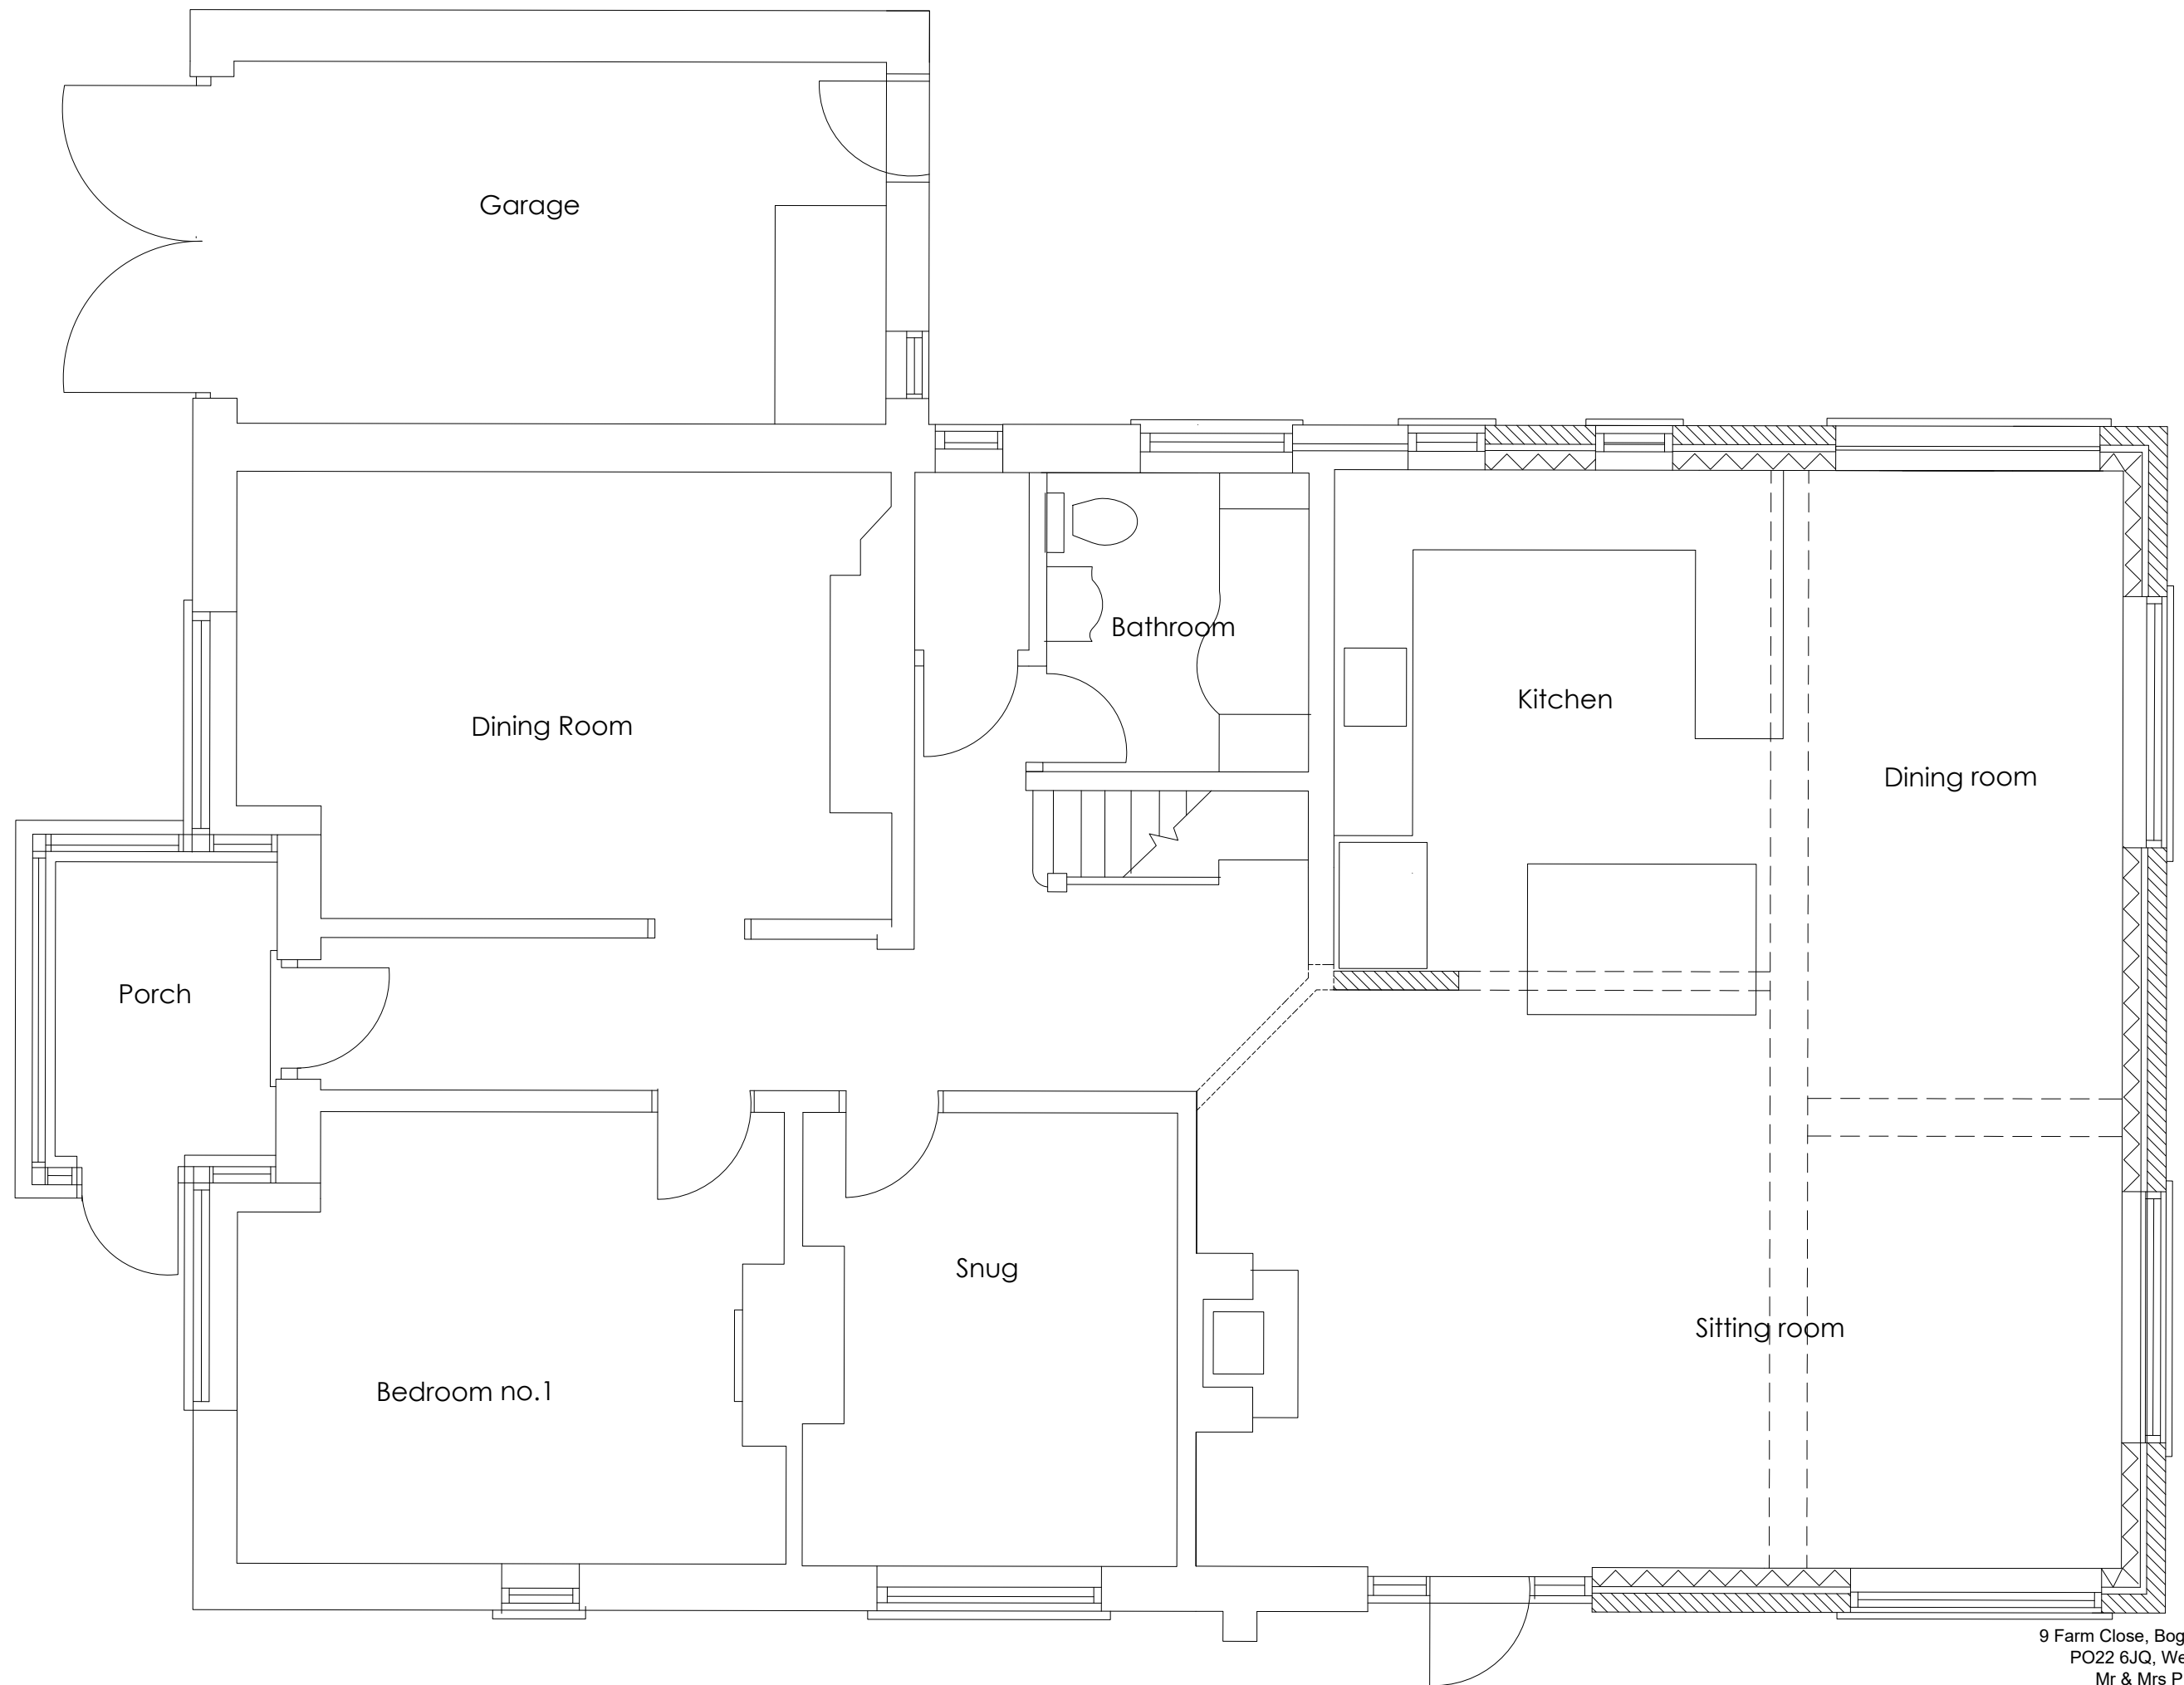


9 Farm Close, Bognor Regis,
PO22 6JQ, West Sussex
Mr & Mrs P Blackman

Drawing number: 66/18/07
Drawing name: Amended Floor plan proposed
Scale: 1:50@A3
Date: 19 August 2020