





Front Elevation
(unchanged from existing)

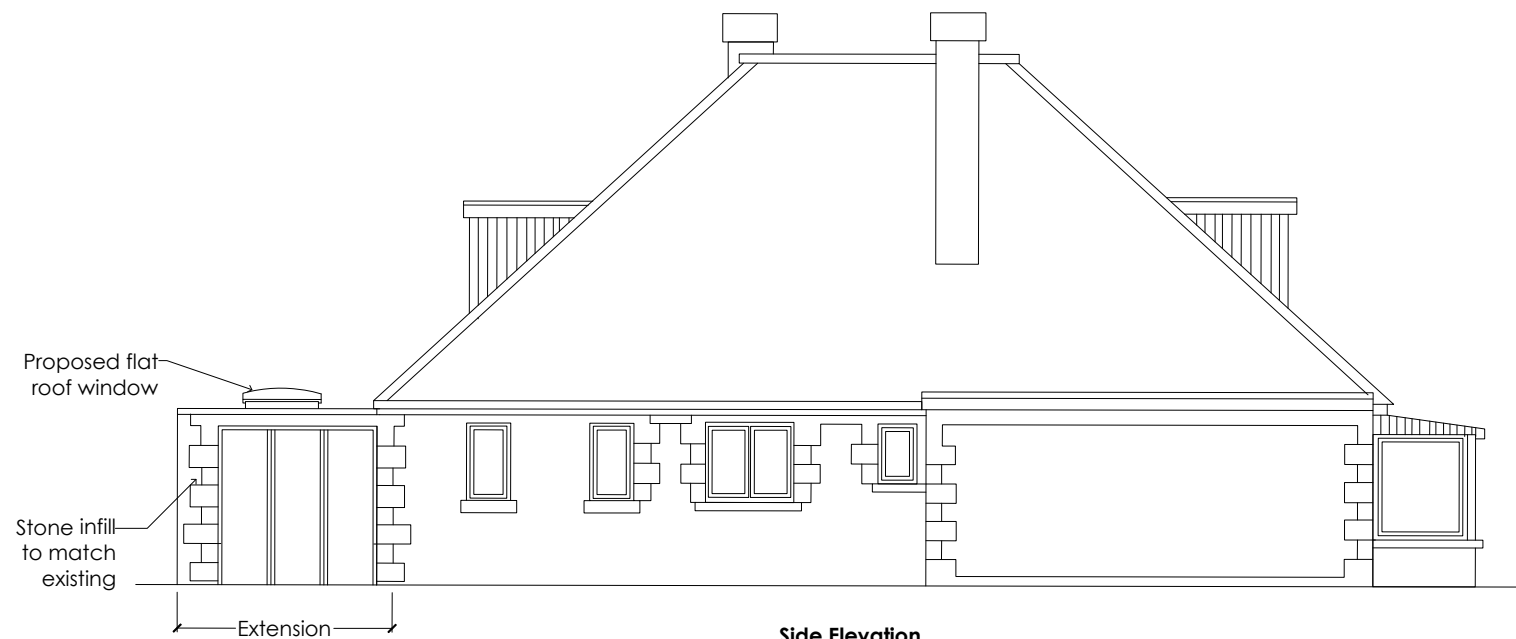

Side Elevation Proposed



Side Elevation Proposed

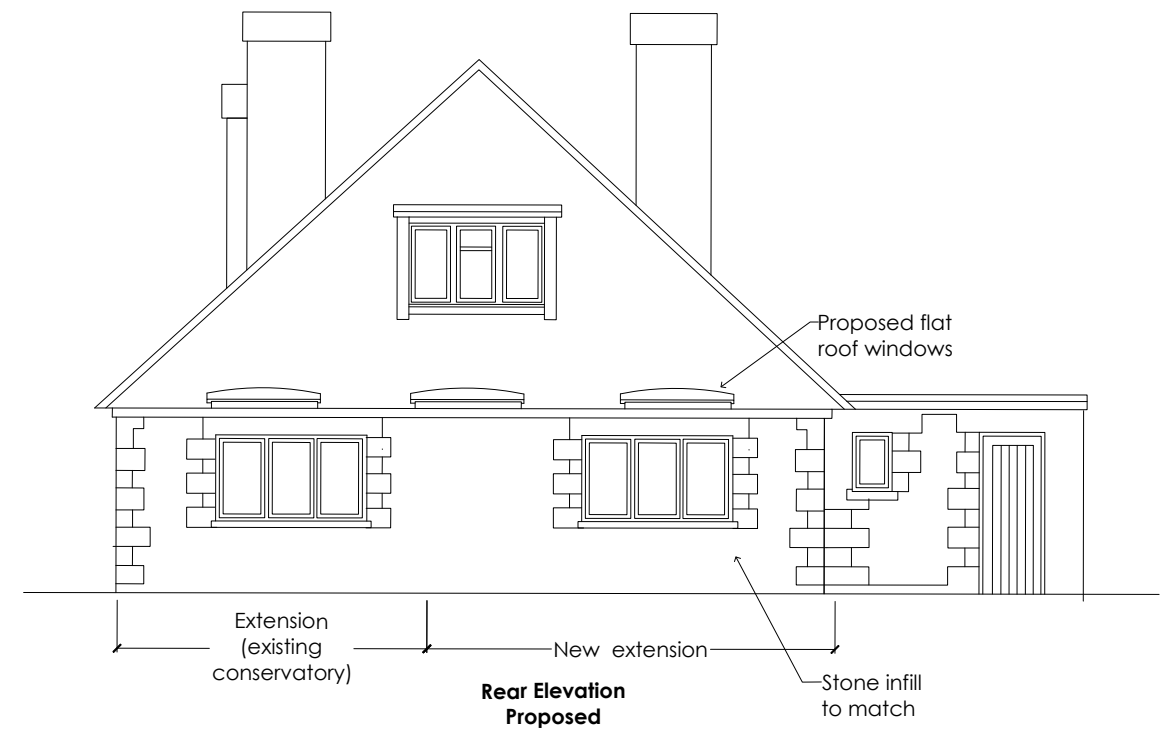

Rear Elevation Proposed



9 Farm Close, Bognor Regis,
PO22 6JQ, West Sussex
Mr & Mrs P Blackman

Drawing number: 66/18/09
Drawing name: Amended Elevations proposed
Scale: 1:100@A3
Date: 19 August 2020