



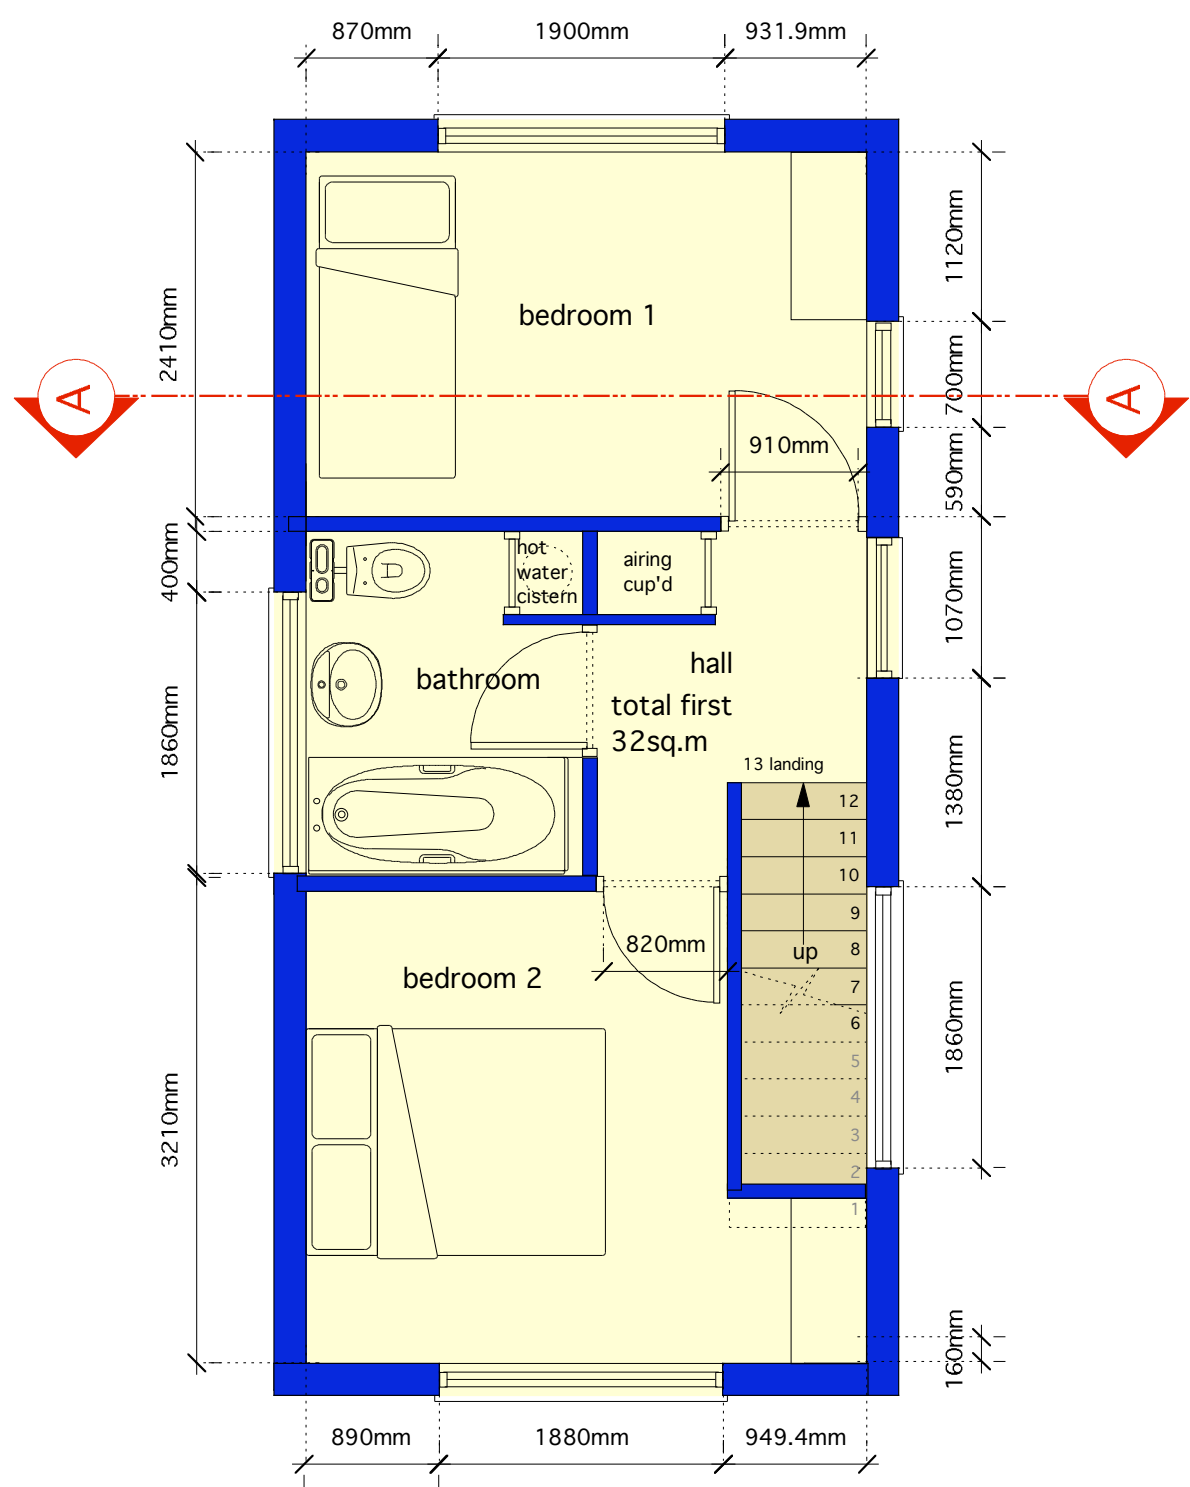


EXISTING FIRST FLOOR PLAN
scale:- 1:50

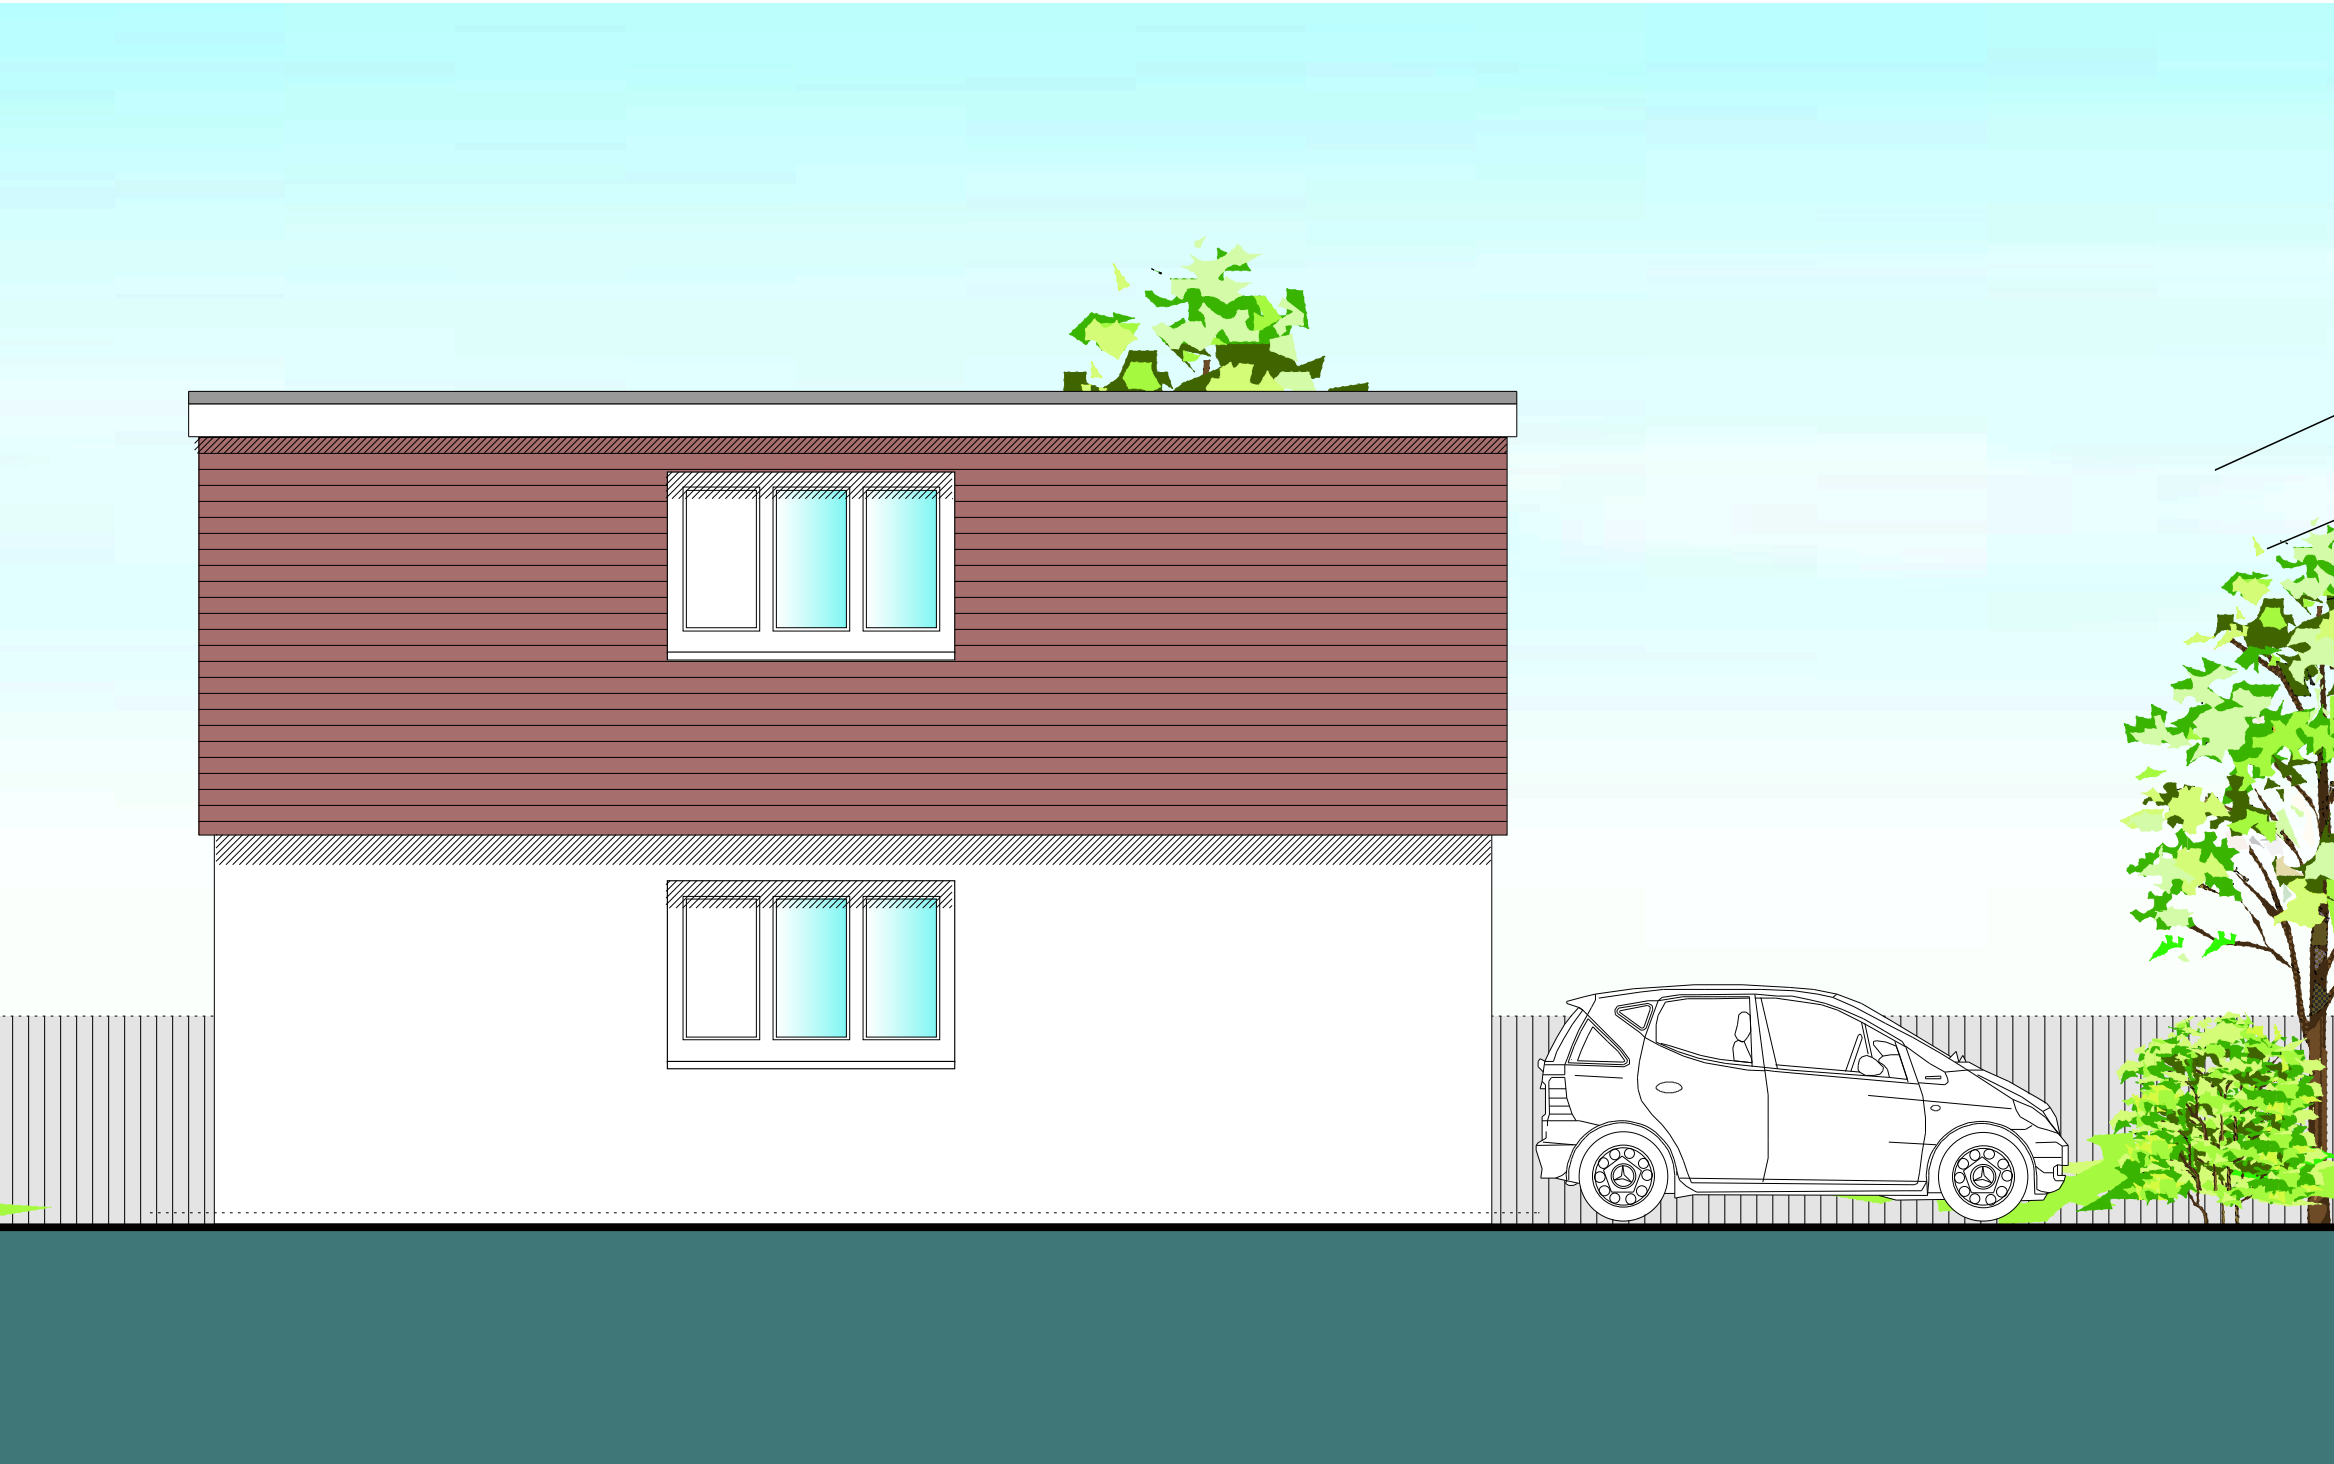


EXISTING FRONT ELEVATION A
scale:- 1:50



EXISTING SIDE ELEVATION B
scale:- 1:50

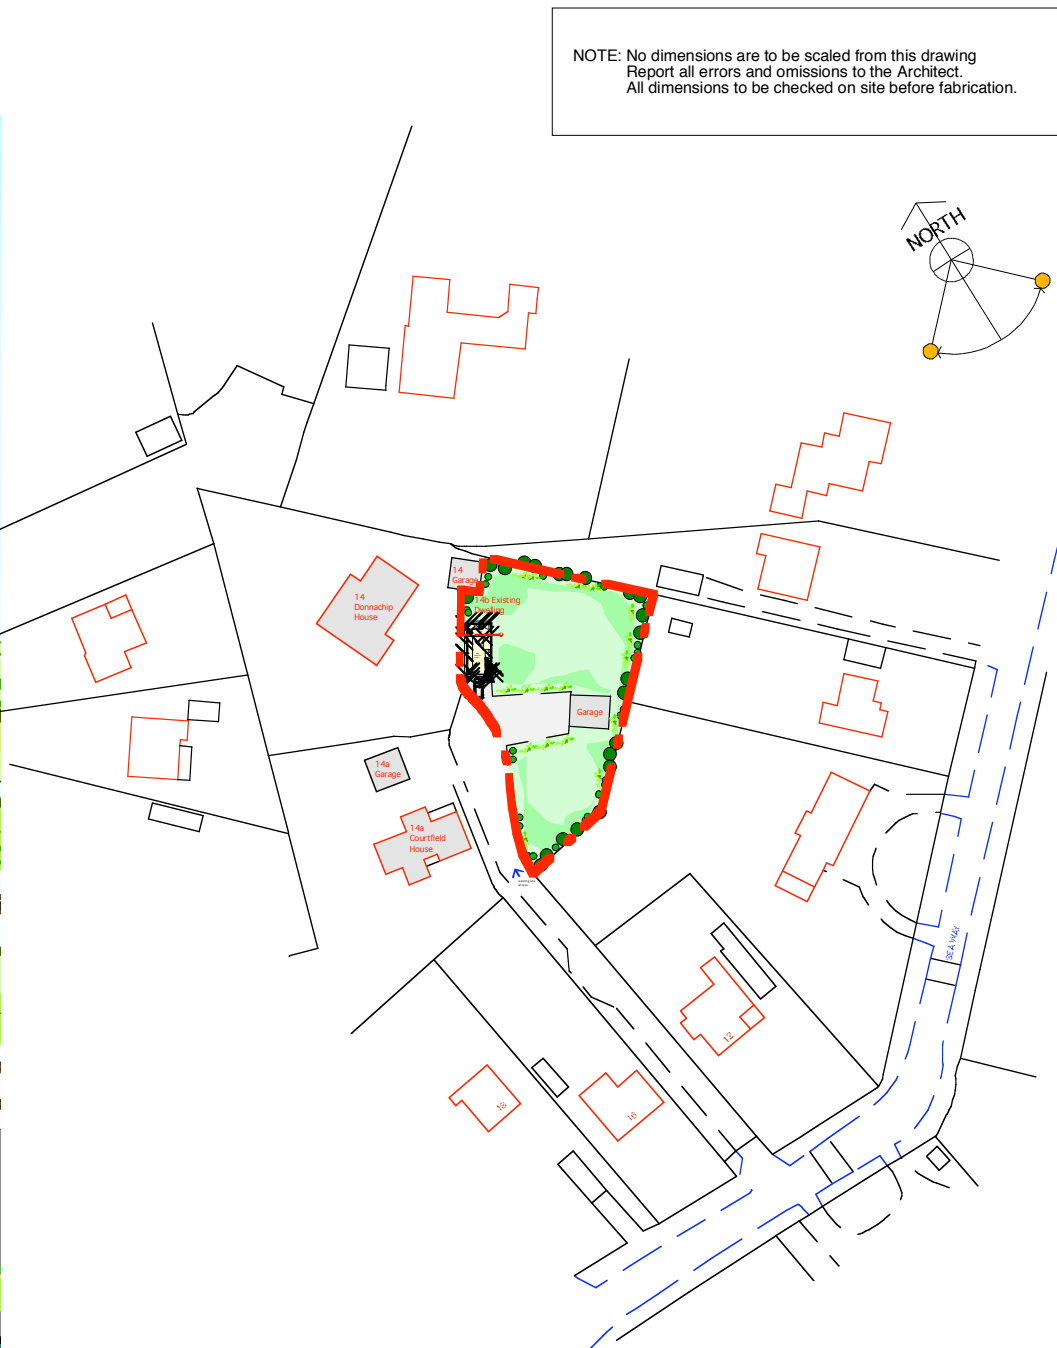


EXISTING SITE LOCATION PLAN
scale:- 1:1250

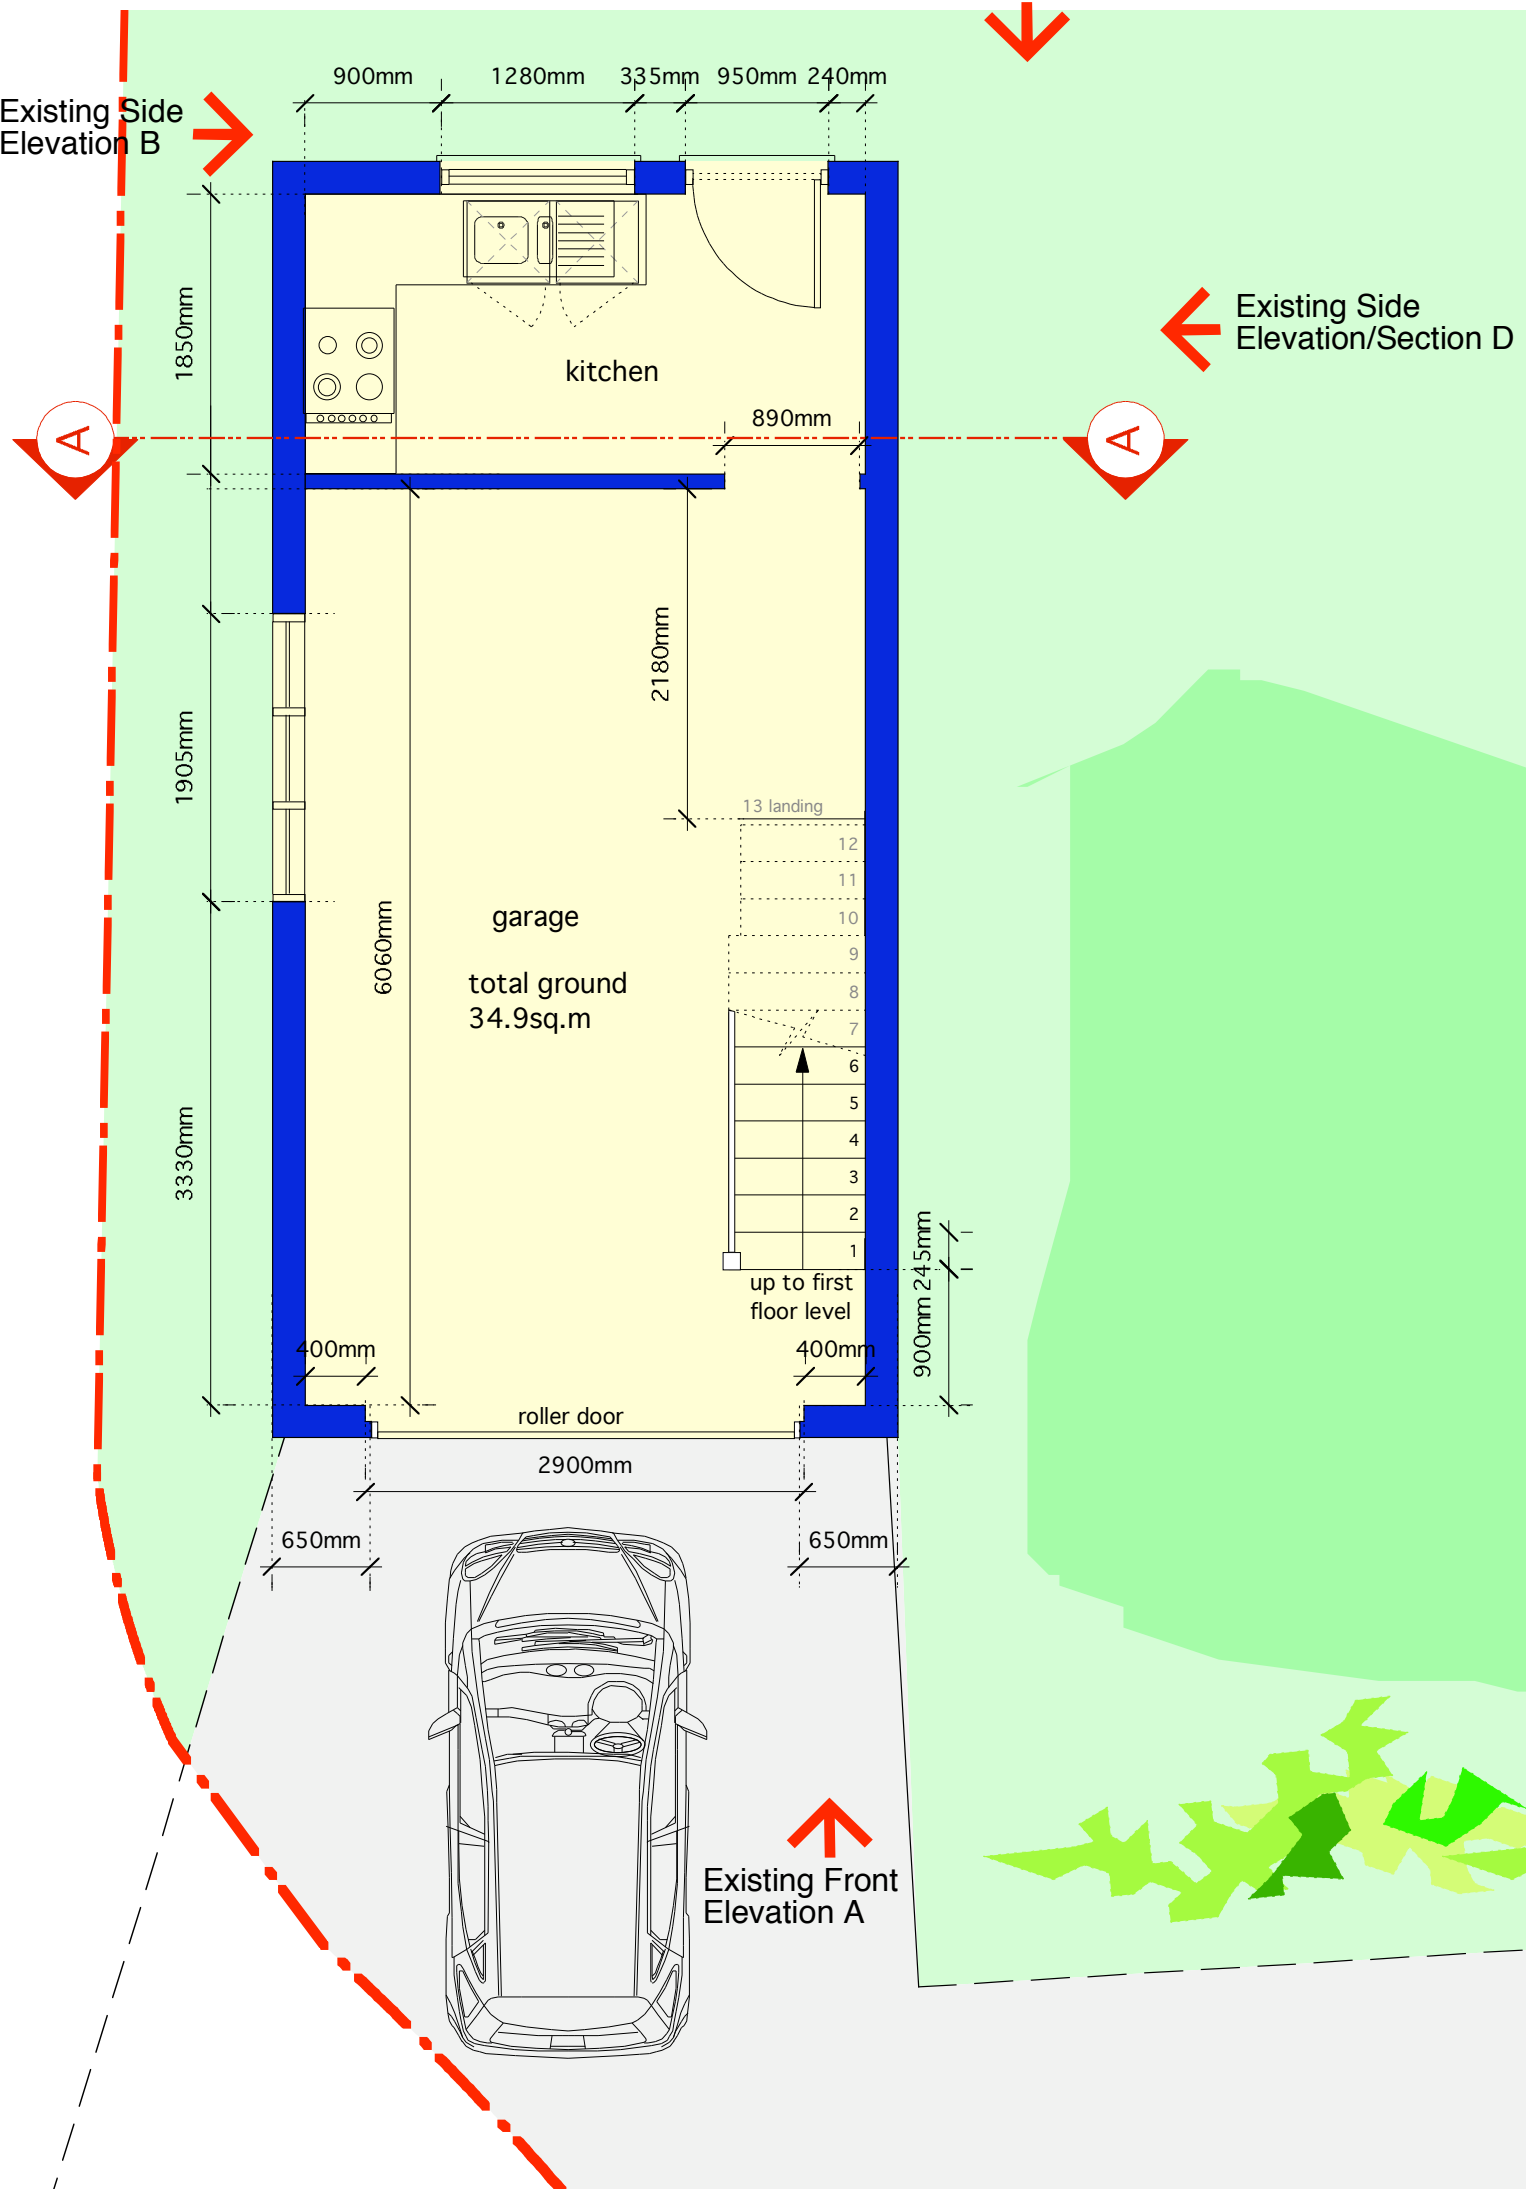


EXISTING GROUND FLOOR PLAN
scale:- 1:50



EXISTING REAR ELEVATION C
scale:- 1:50

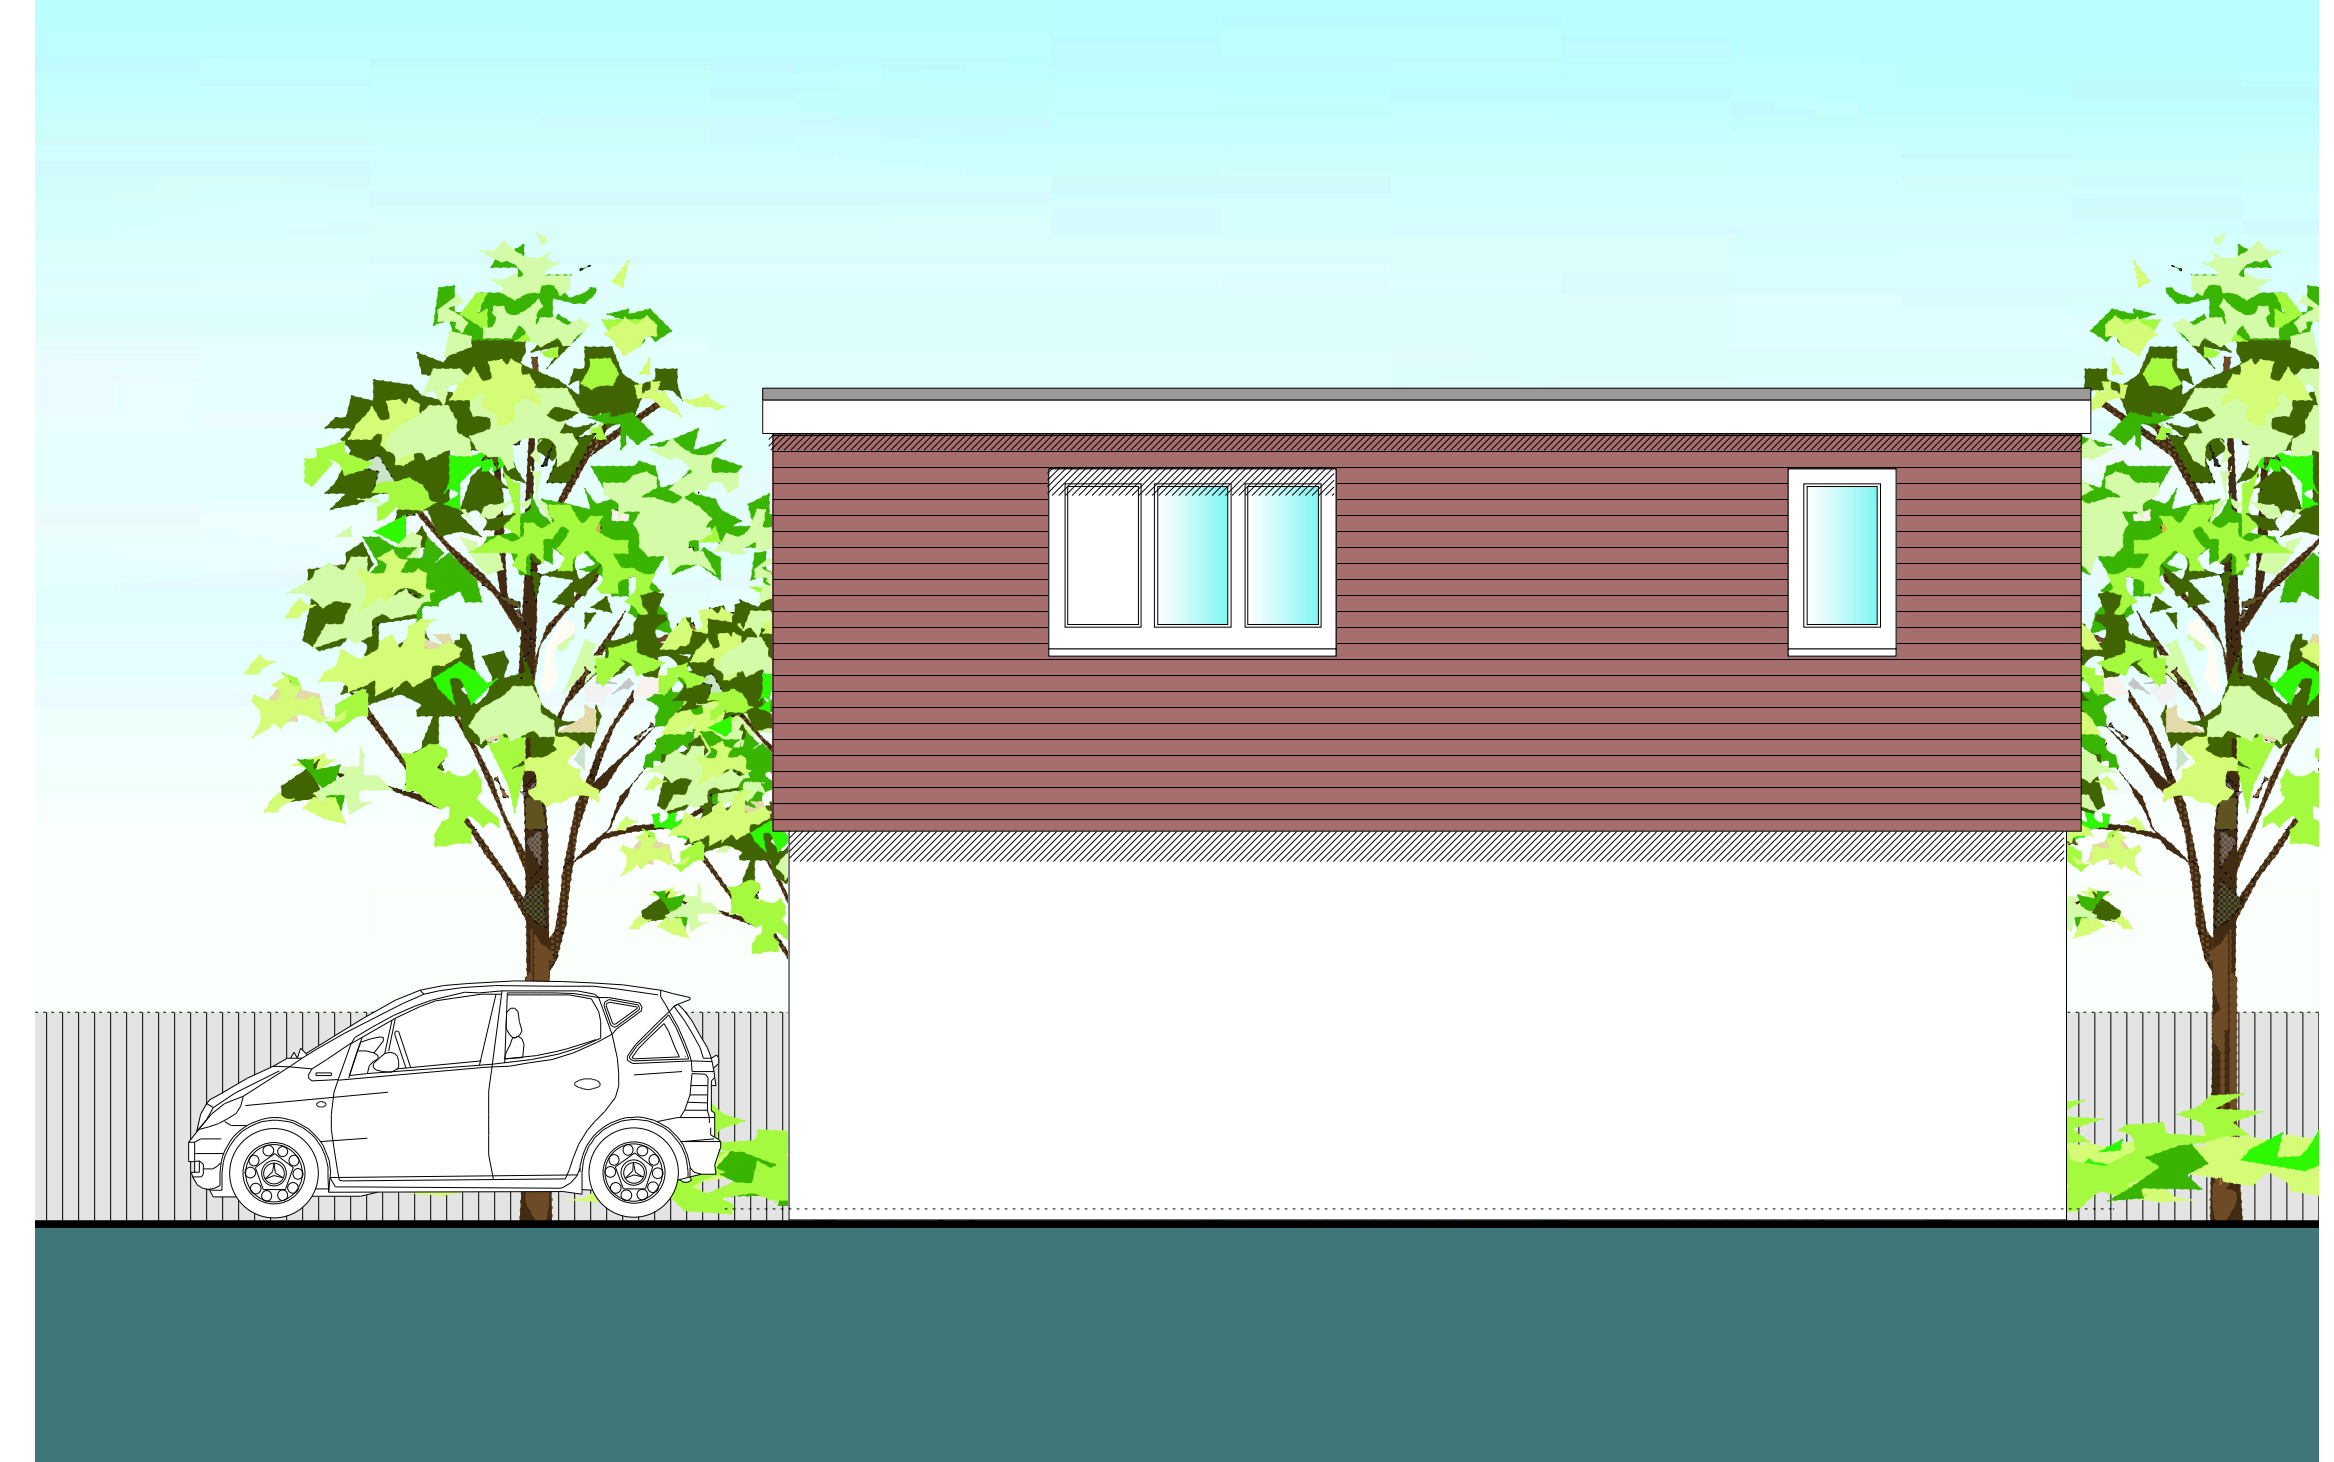

EXISTING SIDE ELEVATION D
scale:- 1:50

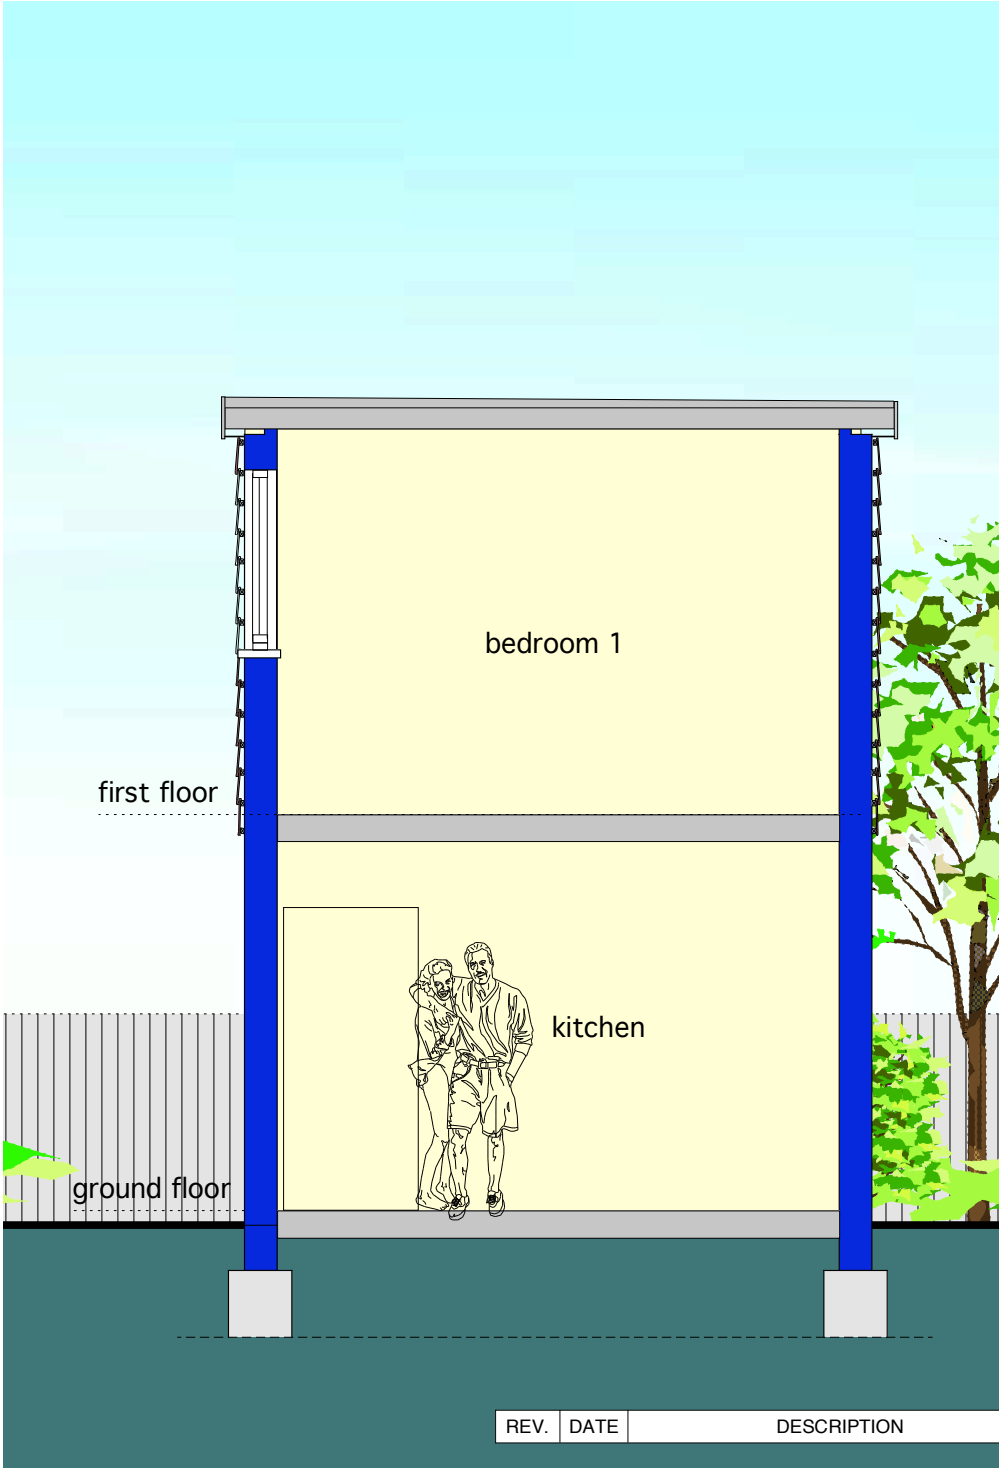

EXISTING SECTION
scale:- 1:50

Site Area:- 1,031sq.m / 11,098sq.ft = 0.254 ACRES

TOTAL ACCOMMODATION TO 14b
(gross external)

ground floor:- 34.9sq.m
first floor:- 32sq.m
total:- 66.9sq.m / 720sq.ft

total car parking spaces provided to site:- 2

PROJECT 14b SEA WAY MIDDLETON-ON-SEA WEST SUSSEX PU22 7SA	
DRAWING EXISTING PLANS ELEVATIONS & SECTION	
CLIENT MR DAVID TRELEAVEN	
SCALE 1:1250 @ A1	DRAWN
DATE JUNE/09	
DRAWING No SEA/EX/03	
© copyright retained	