



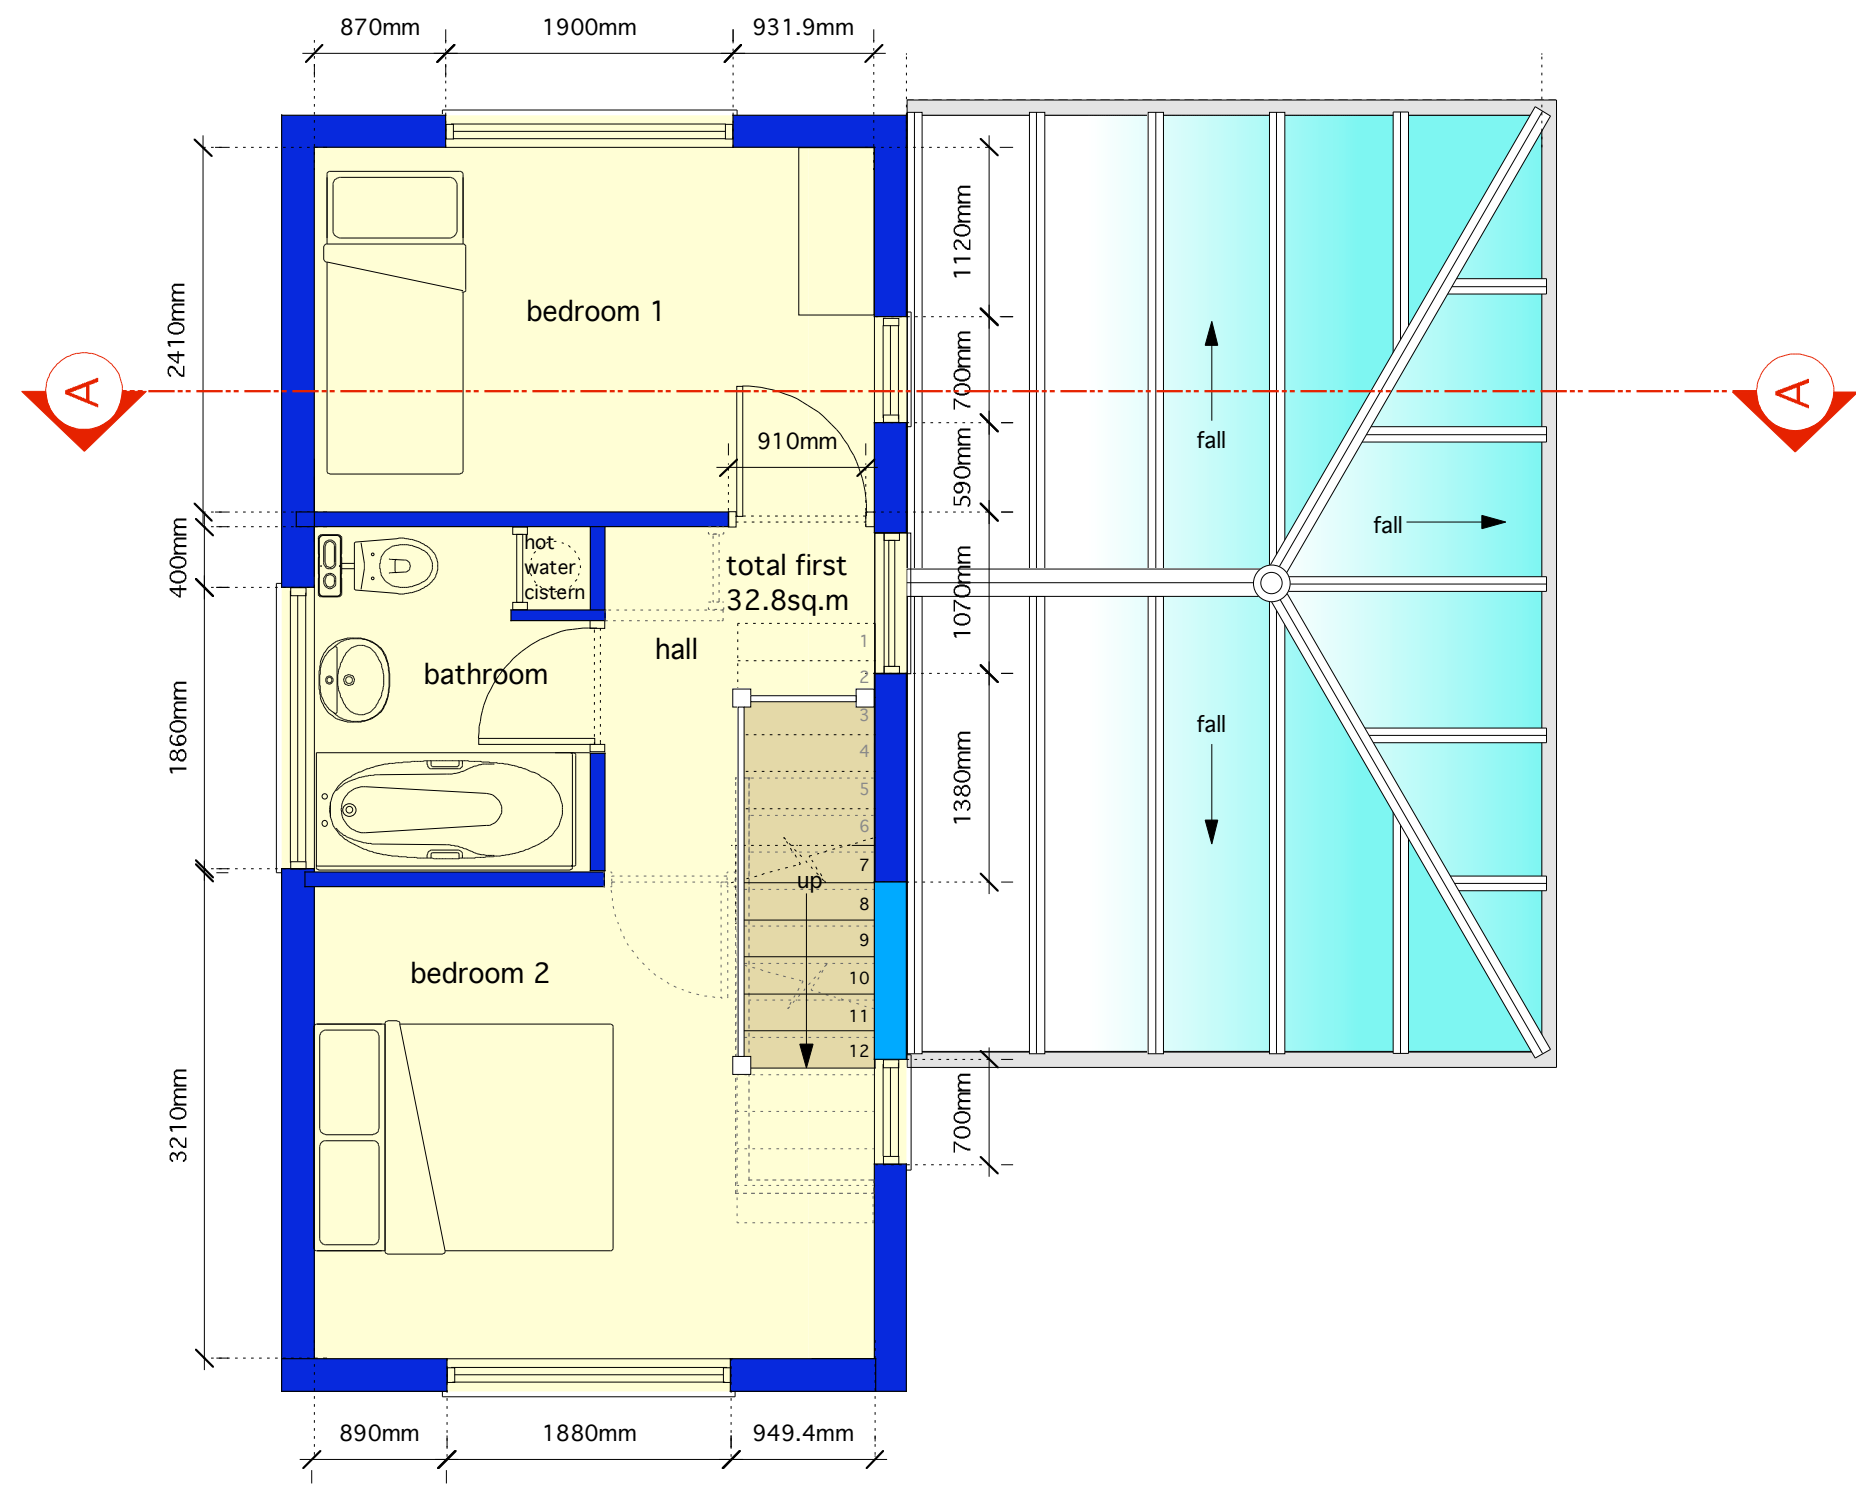


PROPOSED FIRST FLOOR PLAN
scale:- 1:50

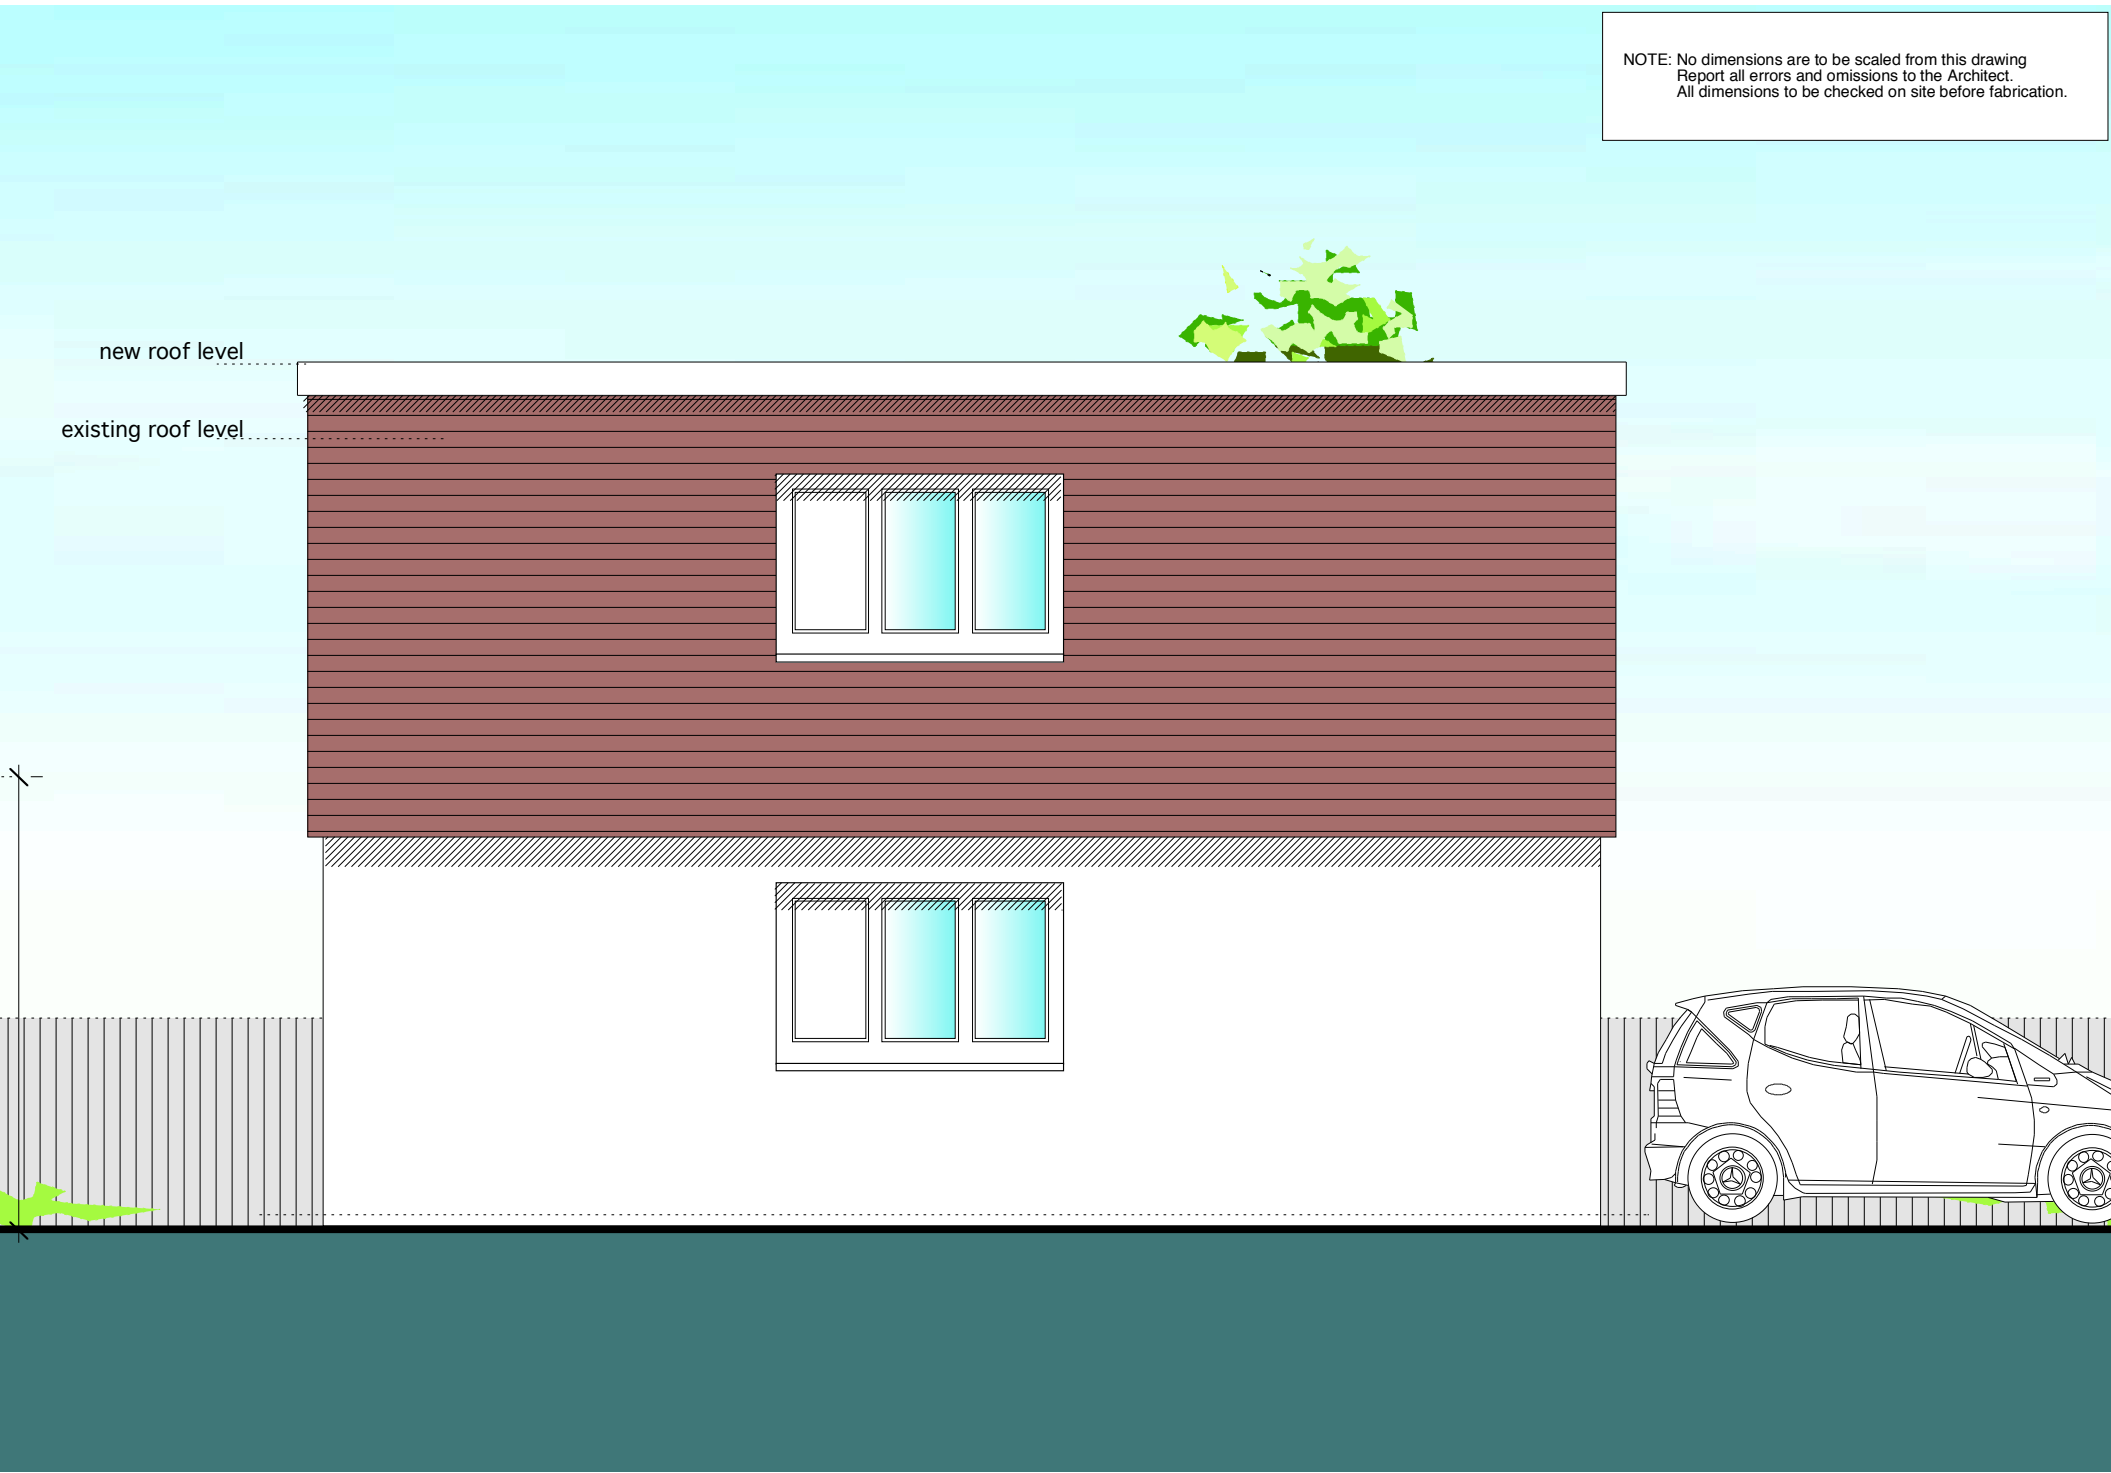

PROPOSED FRONT ELEVATION A
scale:- 1:50



PROPOSED SIDE ELEVATION B
scale:- 1:50

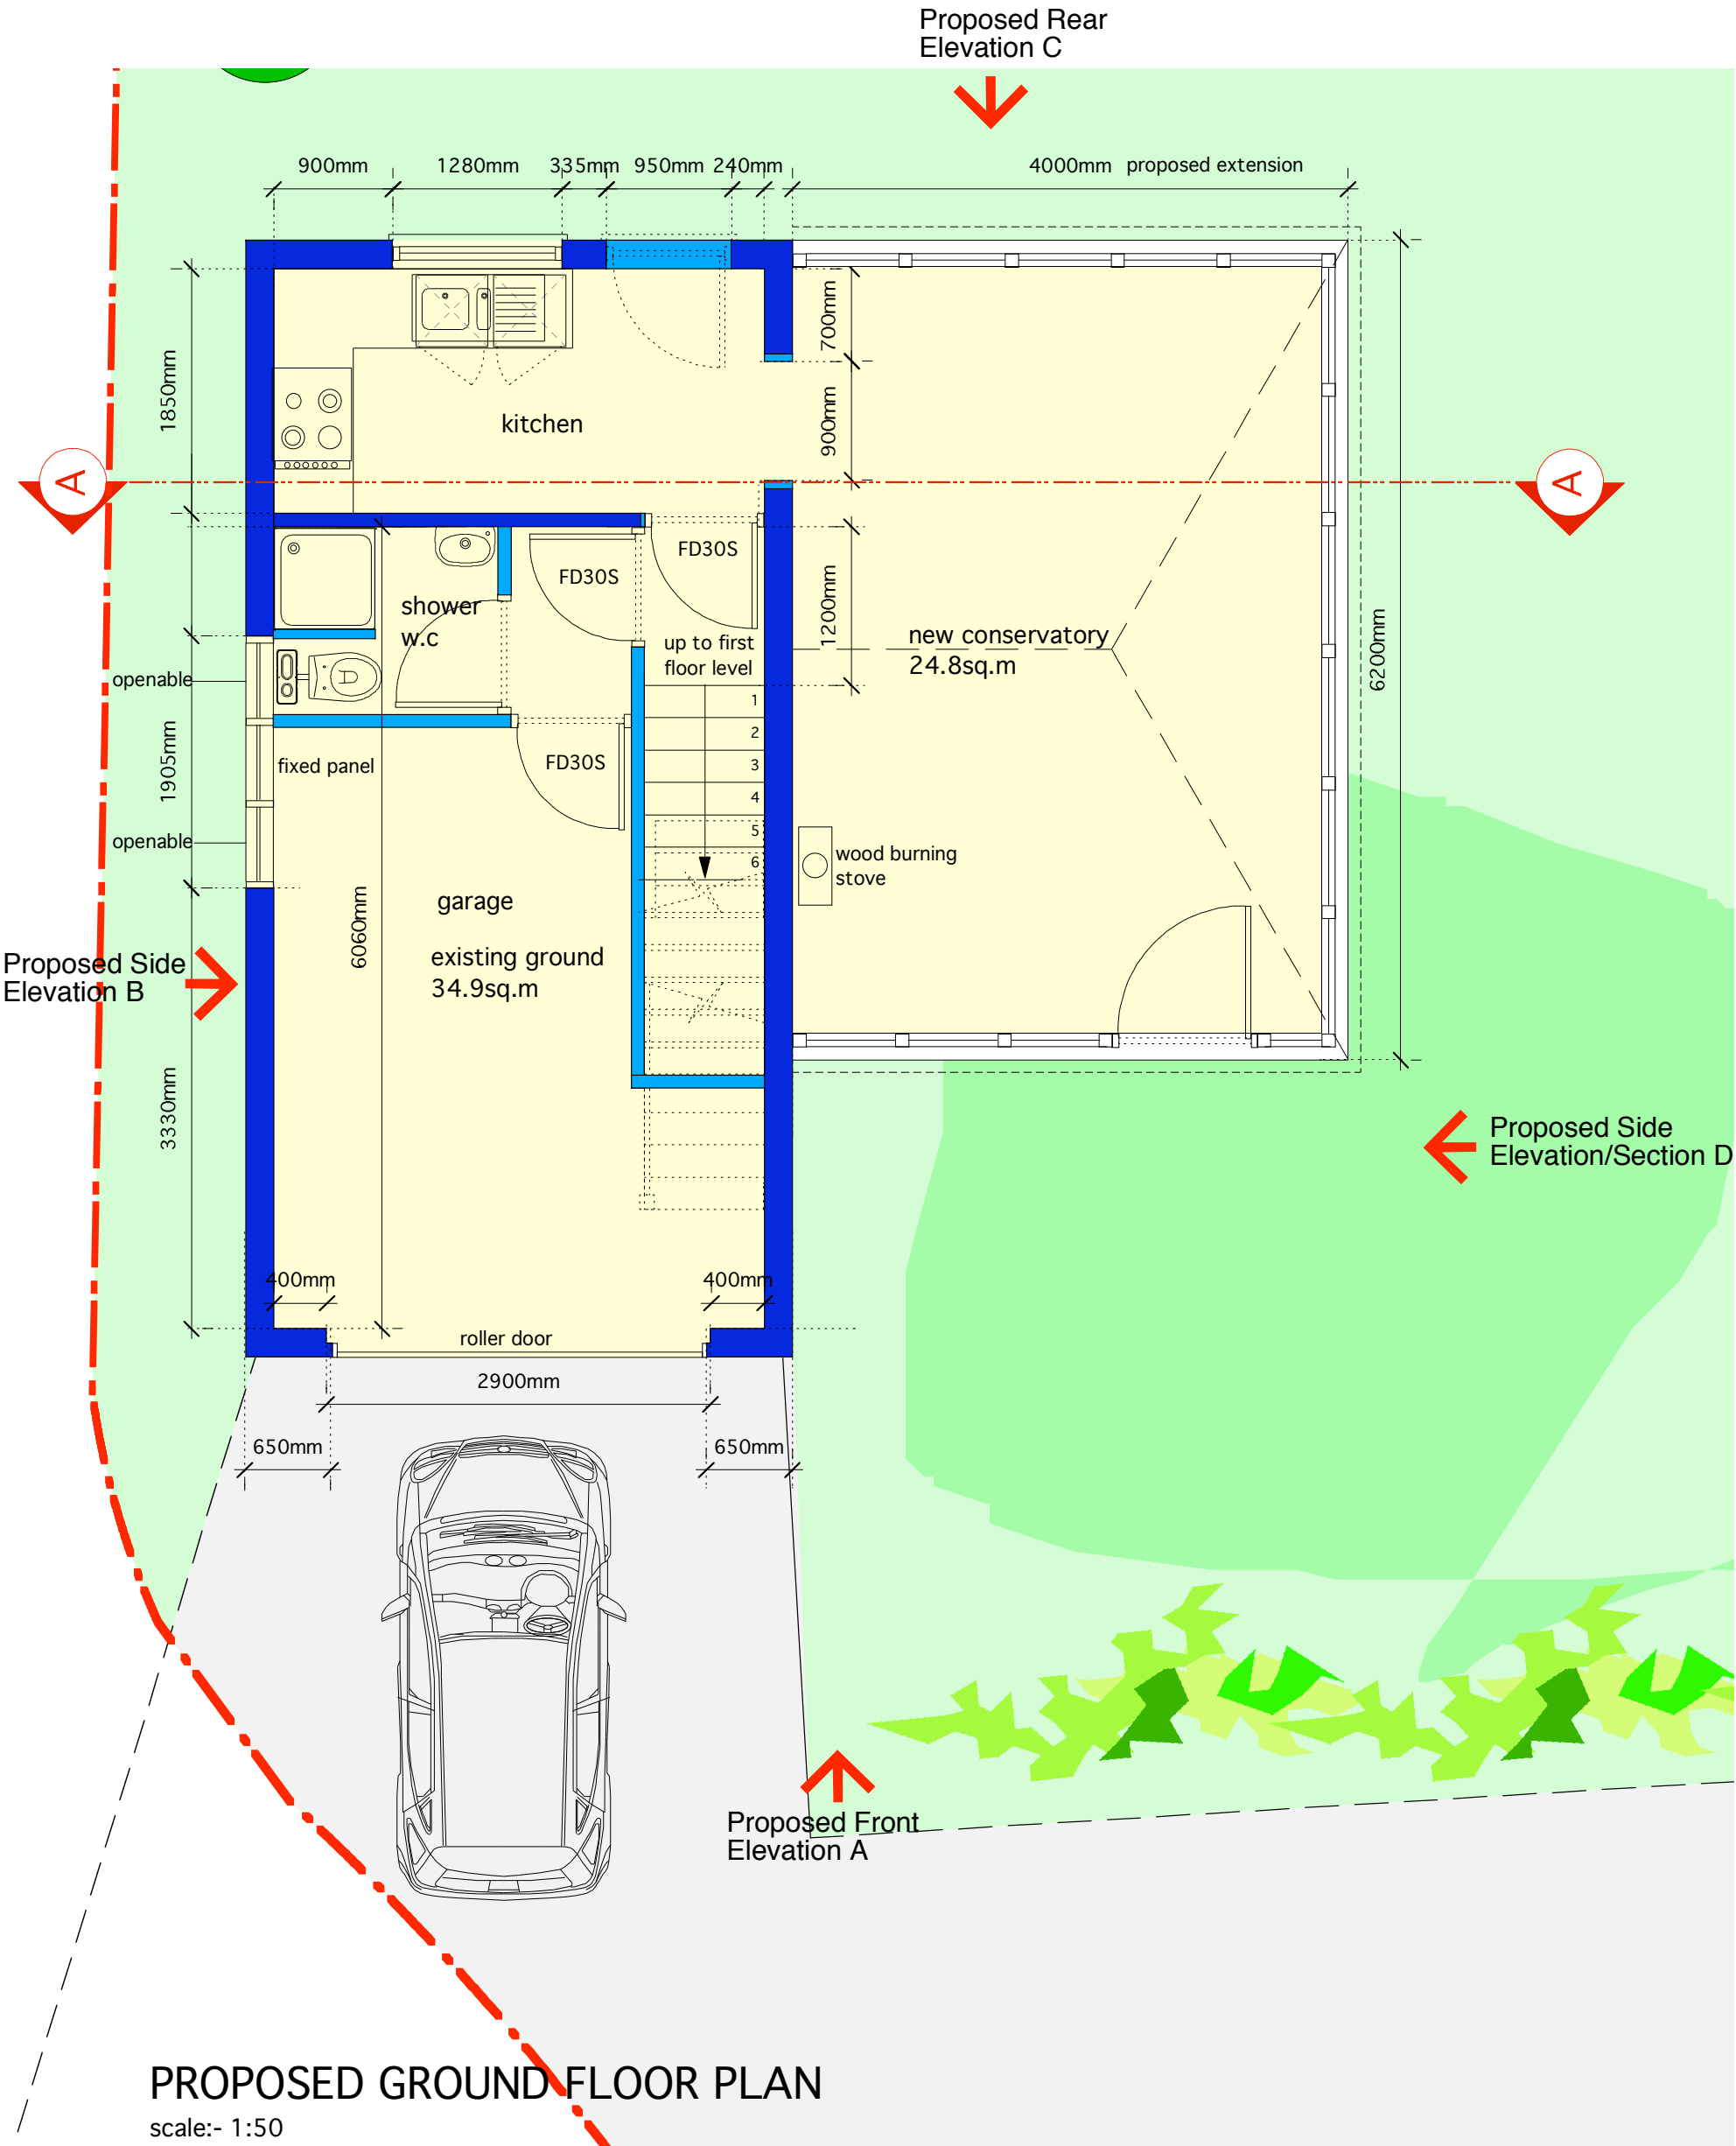

PROPOSED GROUND FLOOR PLAN
scale:- 1:50



PROPOSED REAR ELEVATION C
scale:- 1:50



PROPOSED SIDE ELEVATION D
scale:- 1:50




PROPOSED SITE LOCATION PLAN
scale:- 1:1250

Site Area:- 1,031sq.m / 11,098sq.ft = 0.254 ACRES

TOTAL ACCOMMODATION TO 14b
(gross external)

ground floor:- 59.7sq.m
first floor:- 32.8sq.m
total:- 92.5sq.m / 995.6sq.ft

total car parking spaces provided to site:- 2

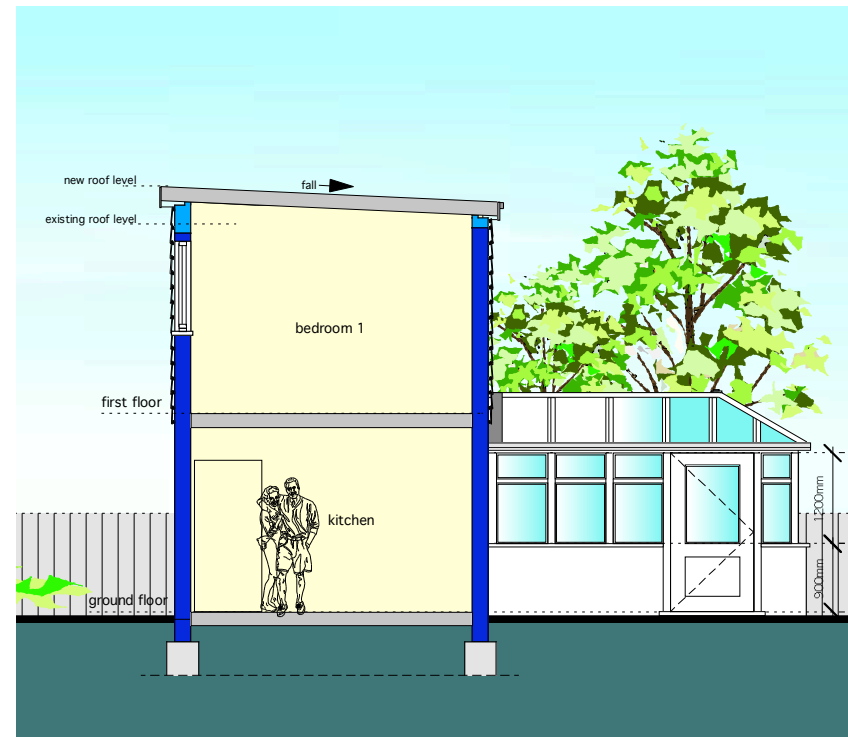

PROPOSED SECTION
scale:- 1:100

REV	DATE	DESCRIPTION
PROJECT 14b SEA WAY MIDDLETON-ON-SEA WEST SUSSEX PU22 7SA DRAWING PROPOSED PLANS ELEVATIONS & SECTION		
CLIENT MR DAVID TRELEAVEN		
SCALE 1:1250/1:100/1:50 @ A1		DRAWN
DATE JUNE/09		
DRAWING No		
SEA/PRO/04		
© copyright retained		