


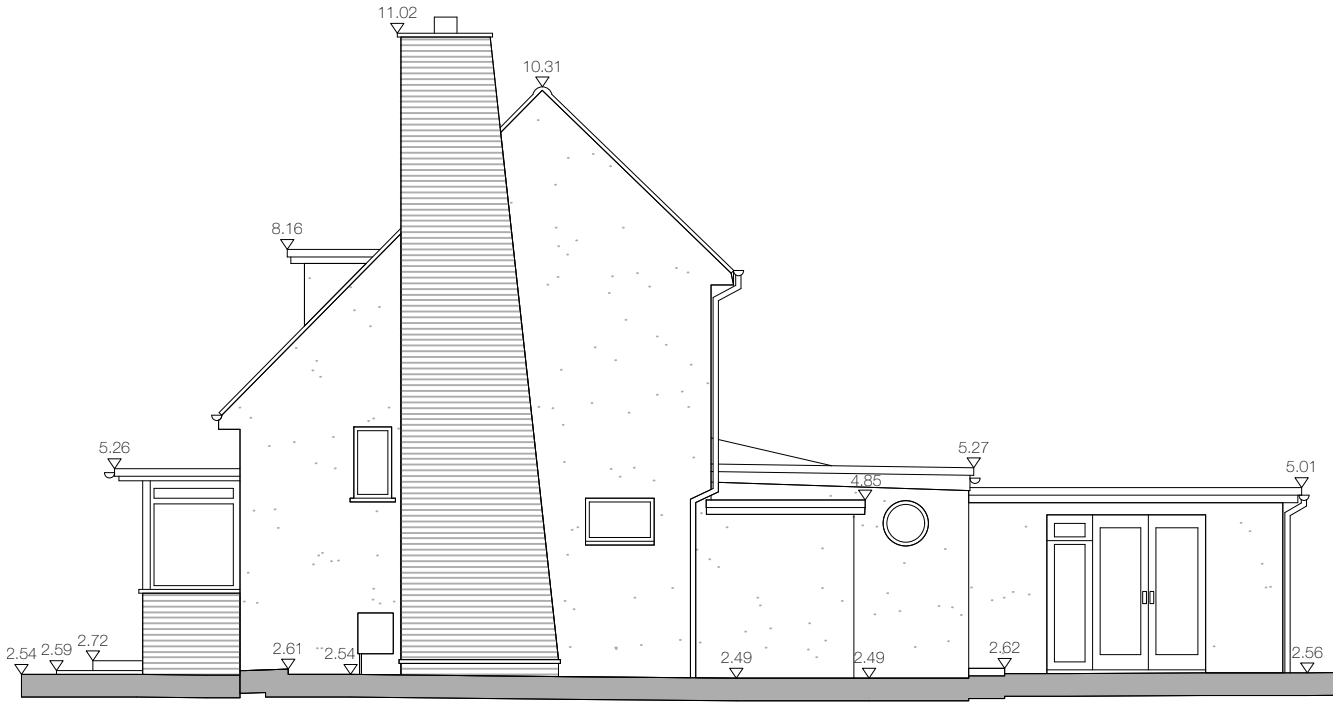

Existing South East Elevation



Existing South West Elevation



Existing North West Elevation




Existing North East Elevation

Dwg. No. E-004
 Title: Existing Elevations
 Address: 5 Sea Way, Elmer, Bognor Regis PO22 6JX
 Client: Mr and Mrs Pallister
 Scale: 1:100@A3
 Stage: PLANNING
 Drawn: PS
 Date: August 2025

Rev * **

1:100 0 1m 2m 3m 4m 5m 6m

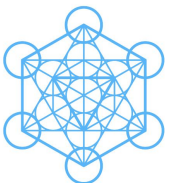

pete sonntag
 ARCHITECT

www.petesonntag.co.uk

e:pete@petesonntag.co.uk

tel:07879 274409