

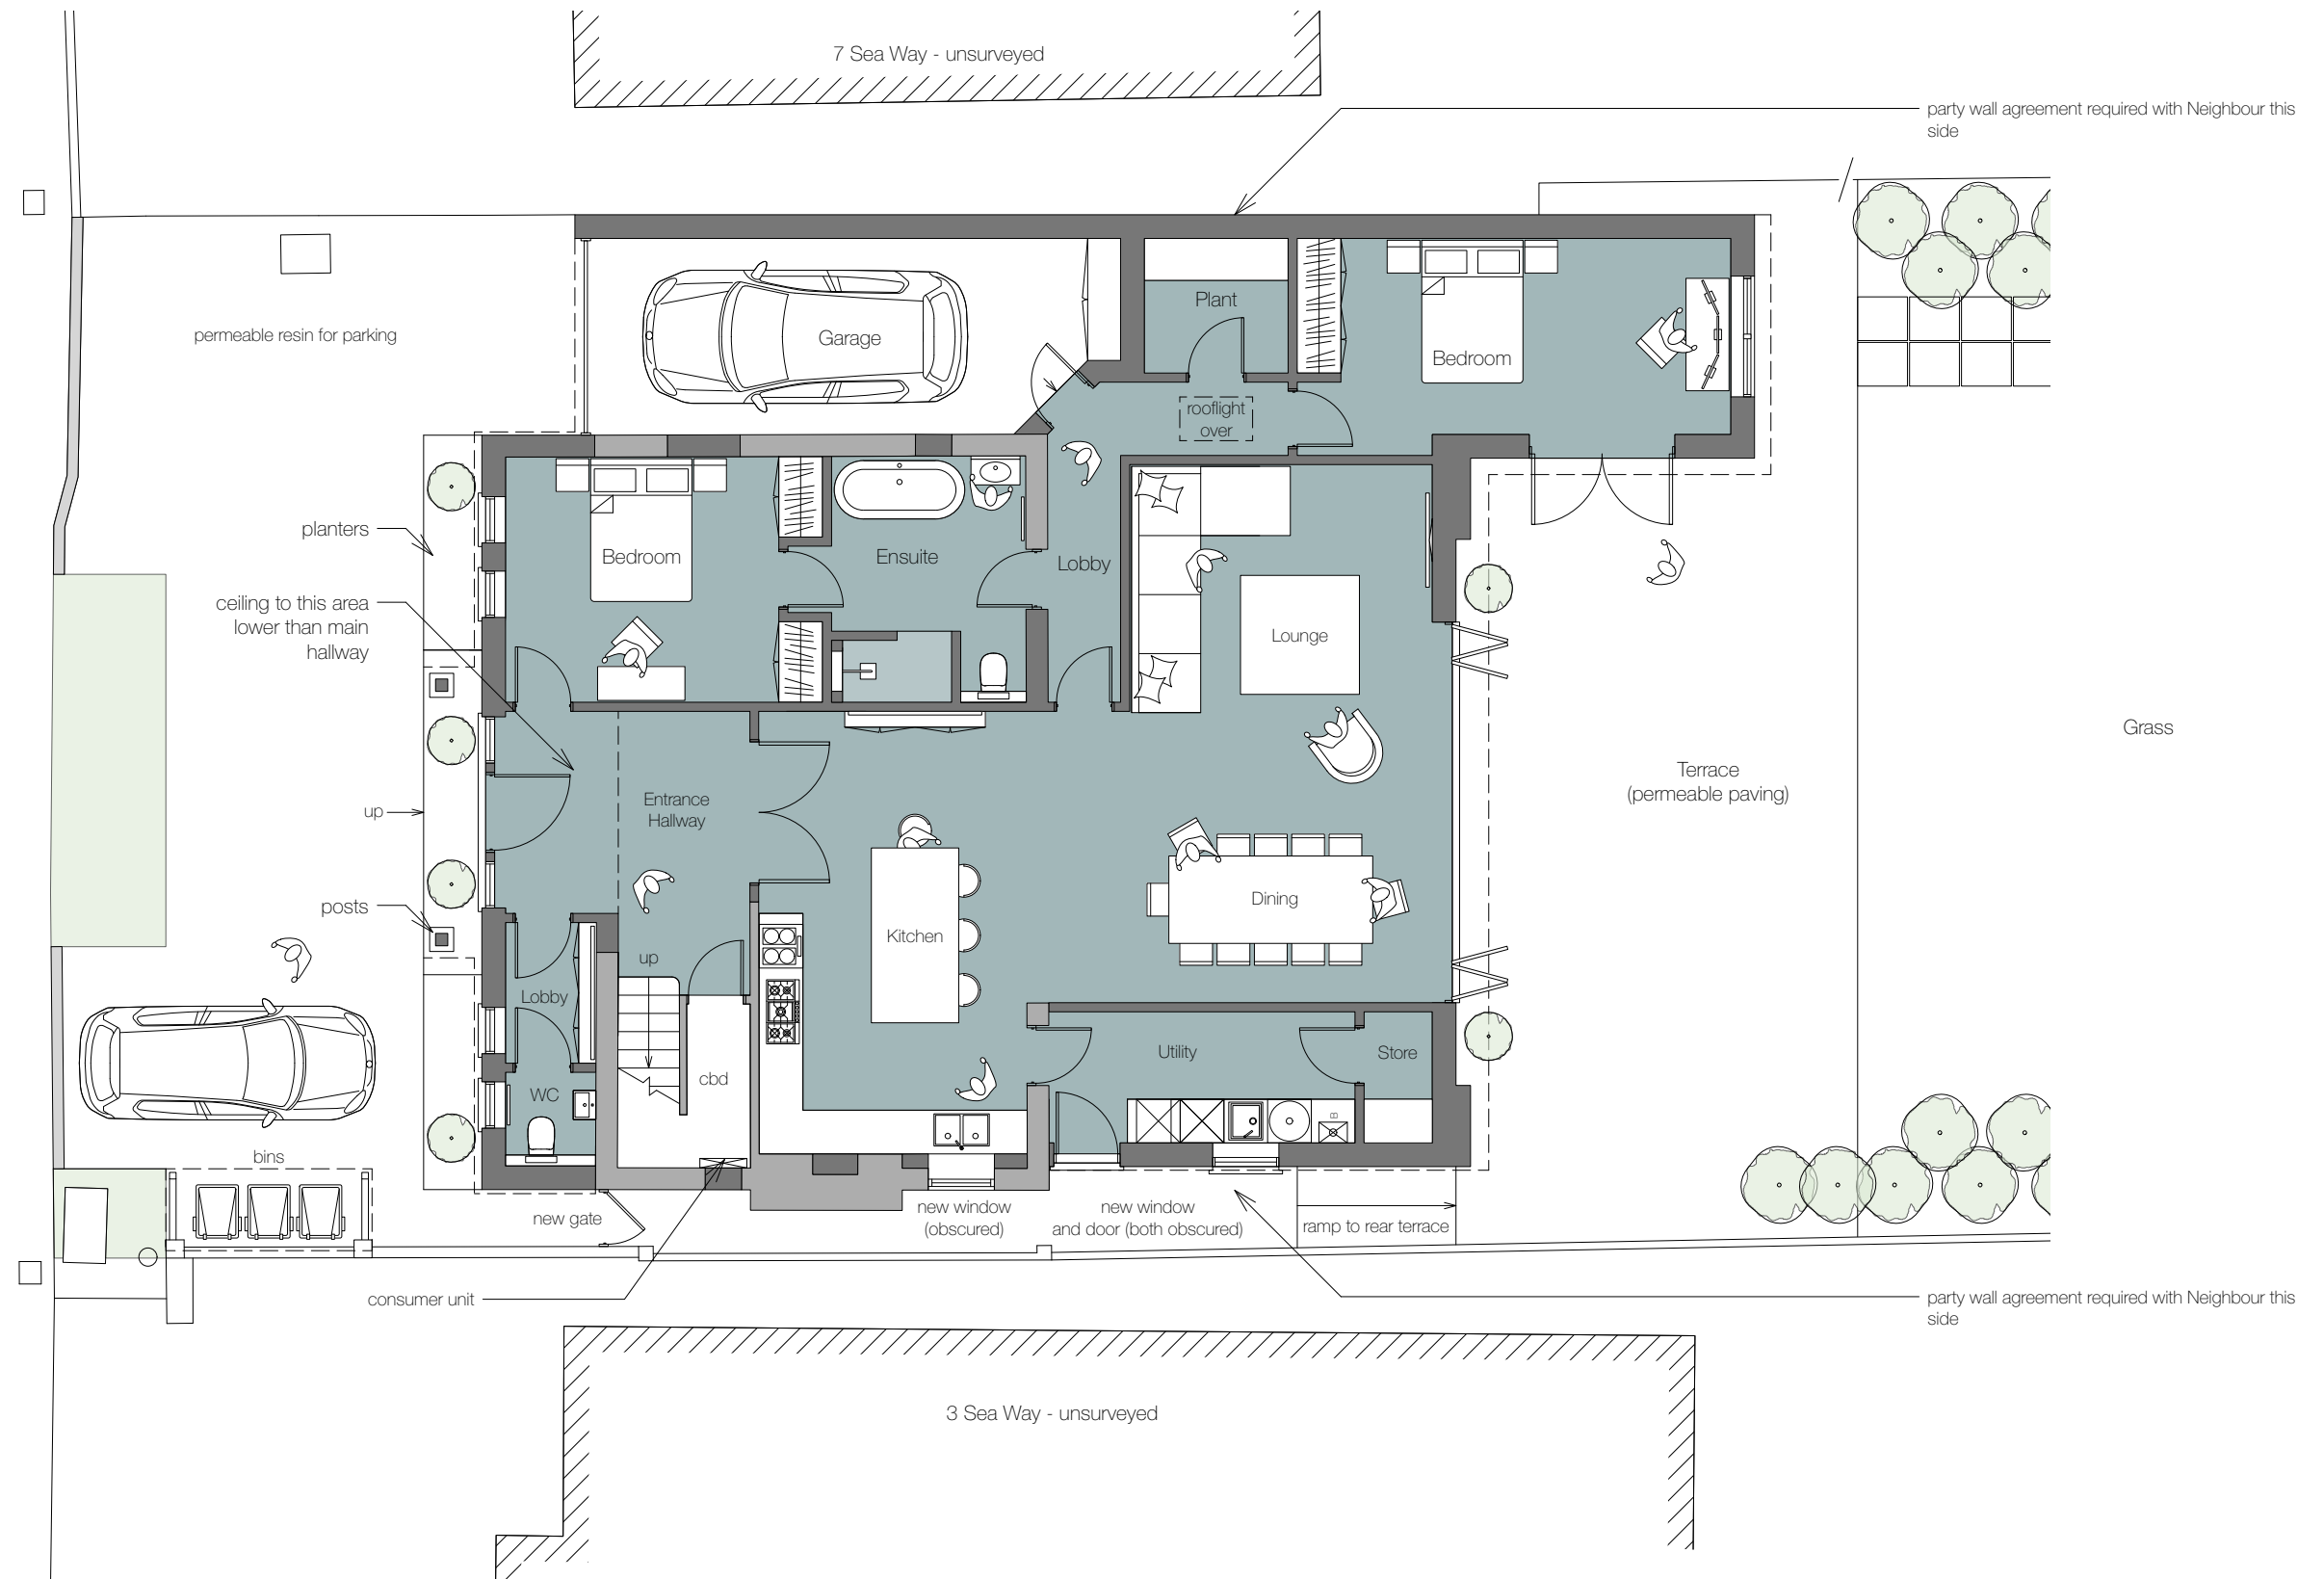


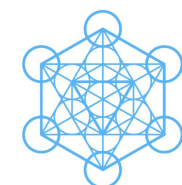

Proposed Ground Floor Plan

Dwg. No. P-002
 Title: Proposed Ground Floor Plan
 Address: 5 Sea Way, Elmer, Bognor Regis PO22 6JX
 Client: Mr and Mrs Pallister
 Scale: 1:100@A3
 Stage: PLANNING
 Drawn: PS
 Date: September 2025

Rev * **

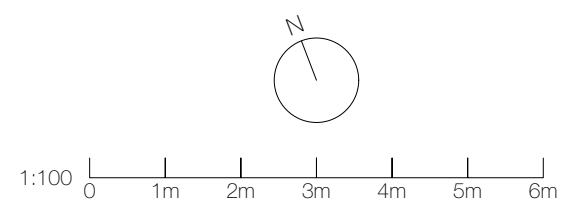

pete sonntag
 ARCHITECT

www.petesonntag.co.uk

e:pete@petesonntag.co.uk

tel:07879 274409